




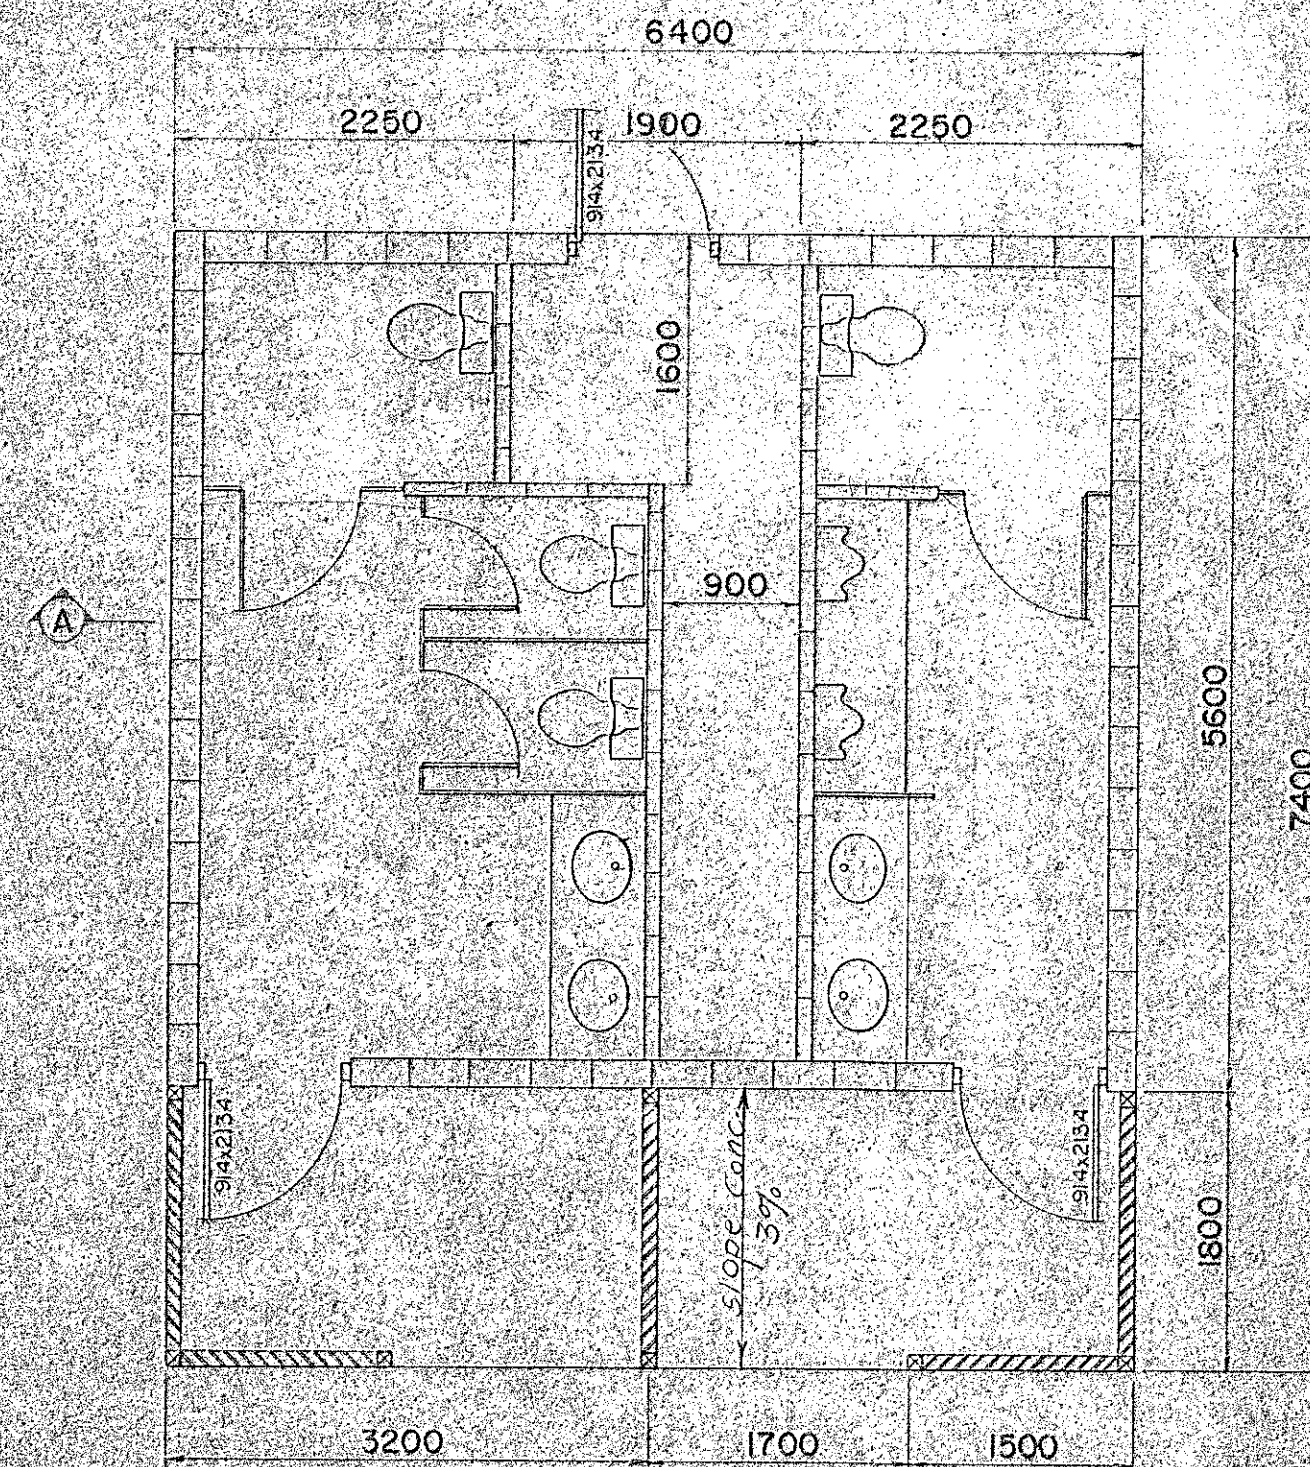


PLAN

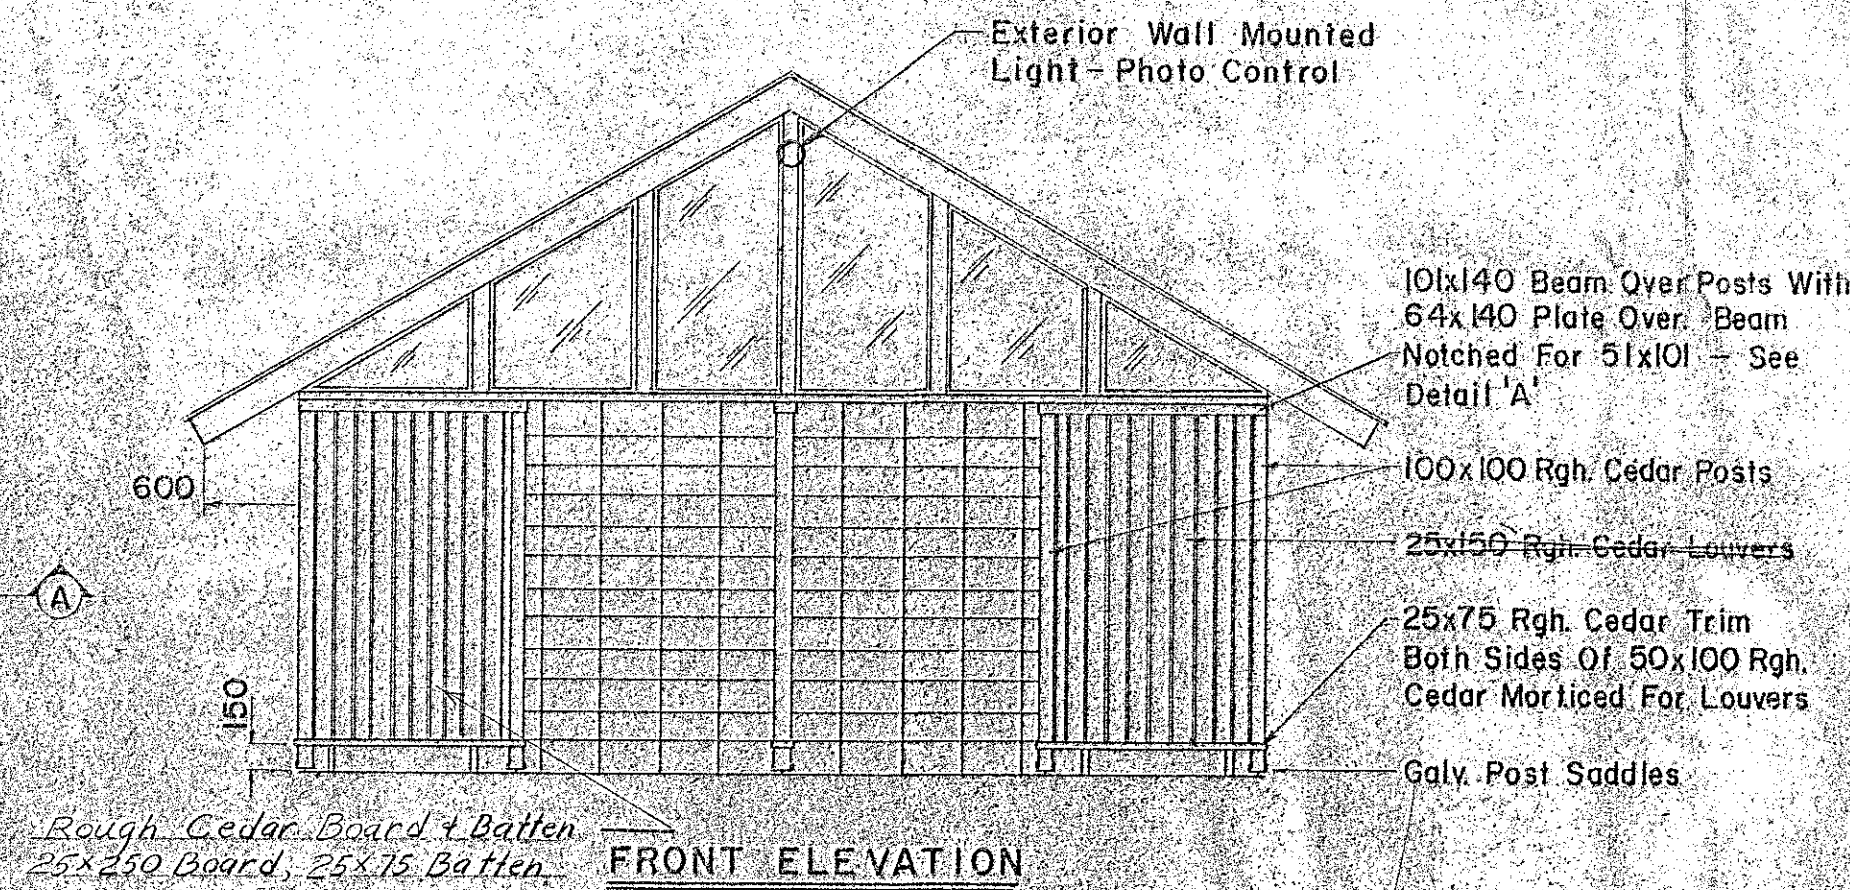


FRONT ELEVATION

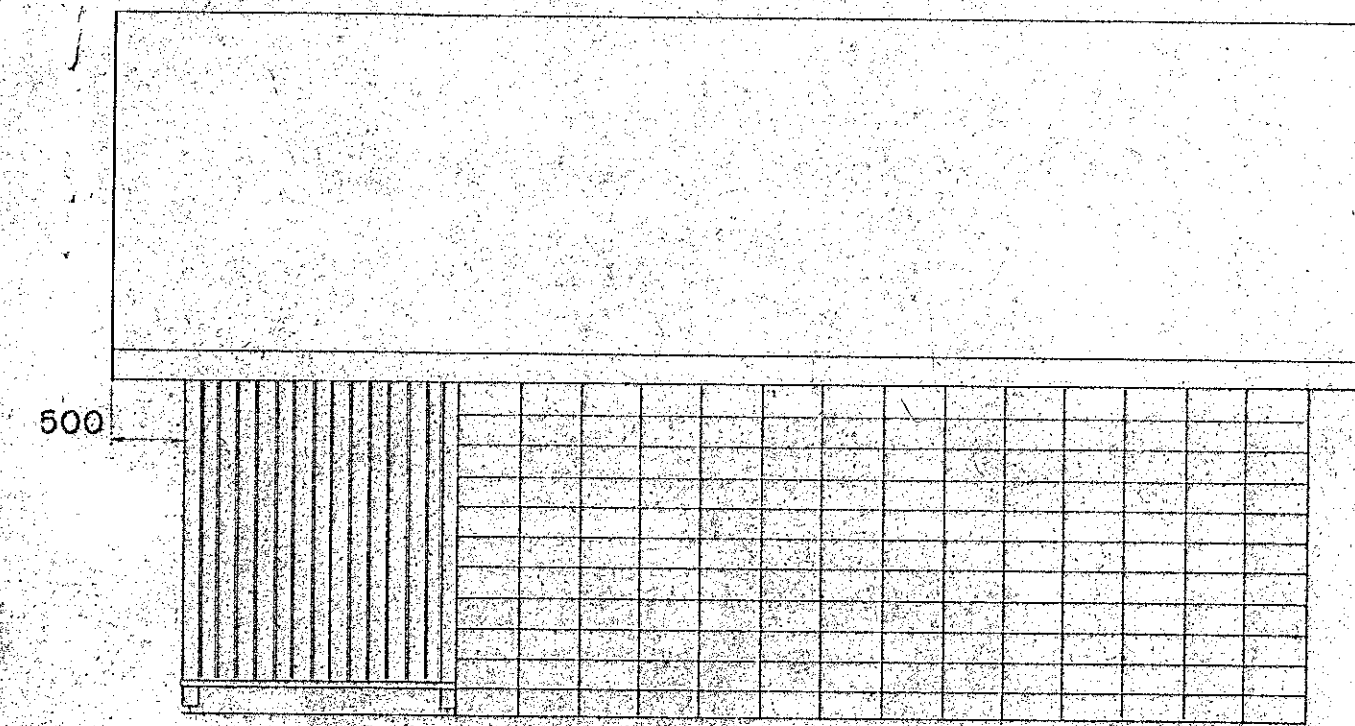


SIDE ELEVATION

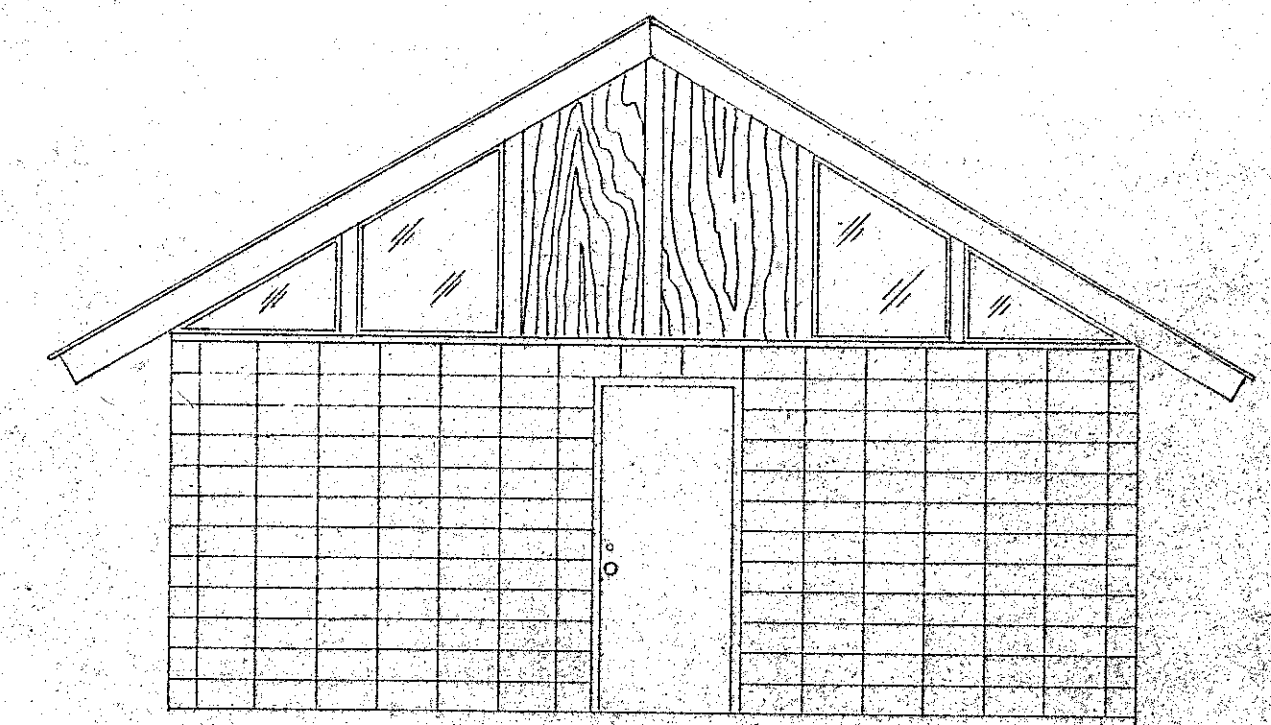

REAR ELEVATION

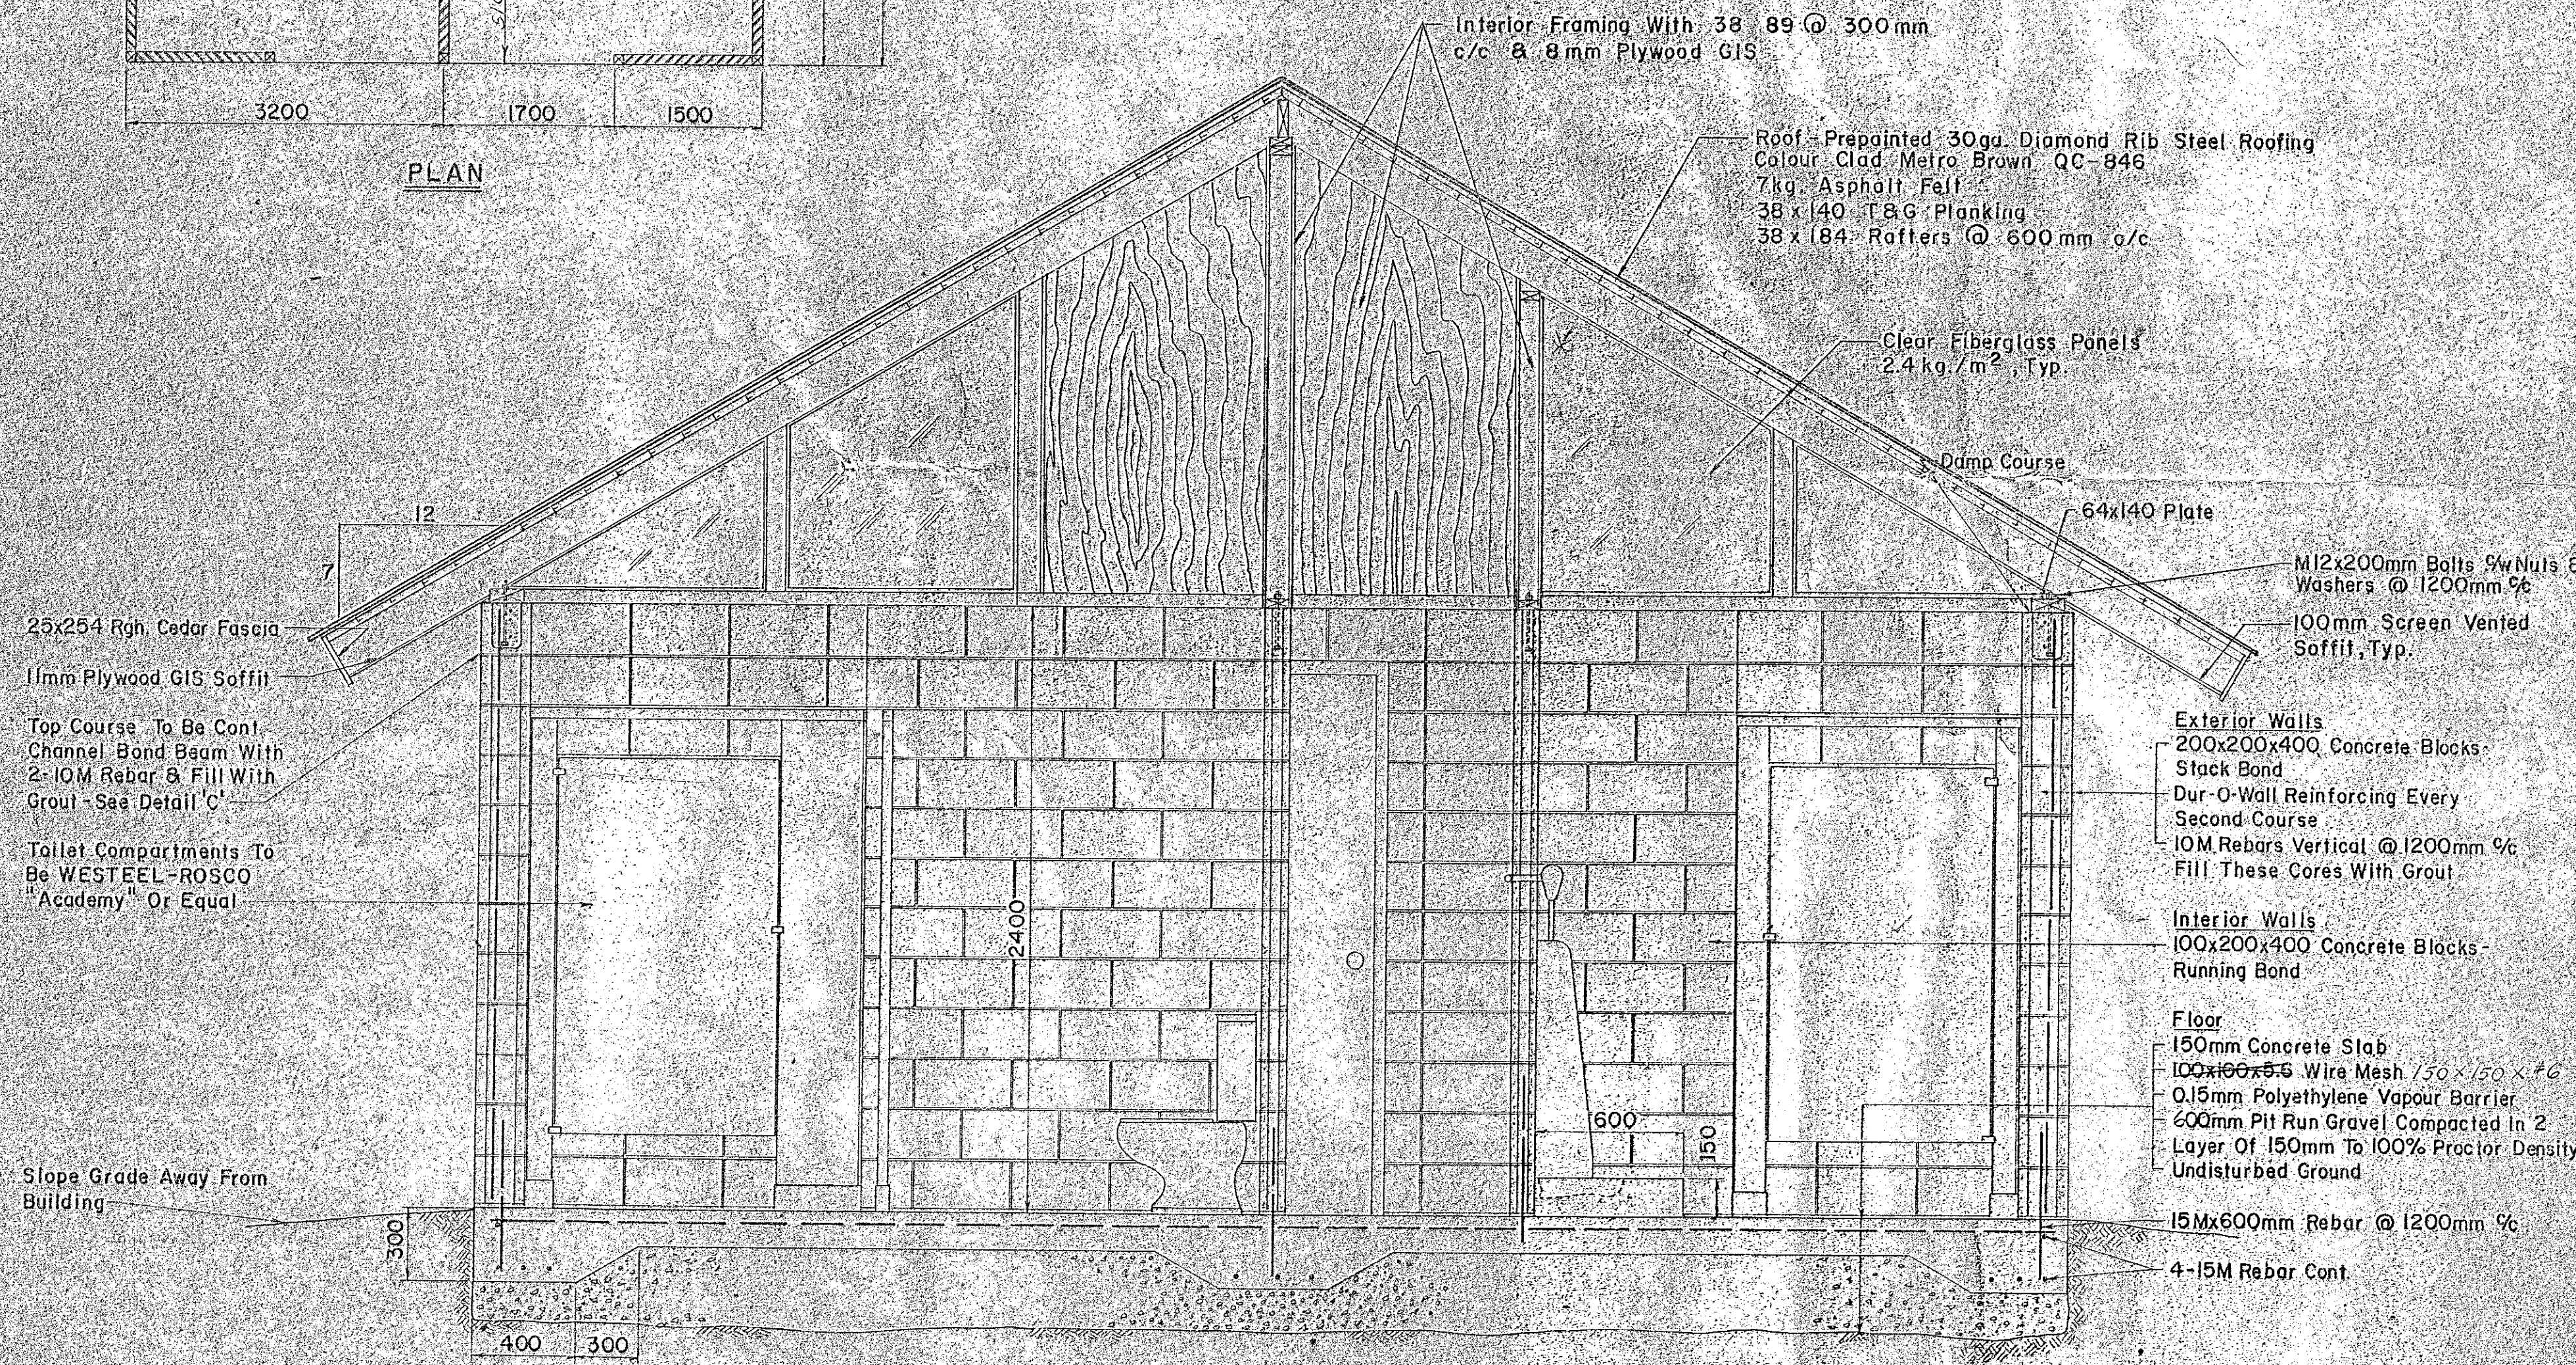

SECTION A-A

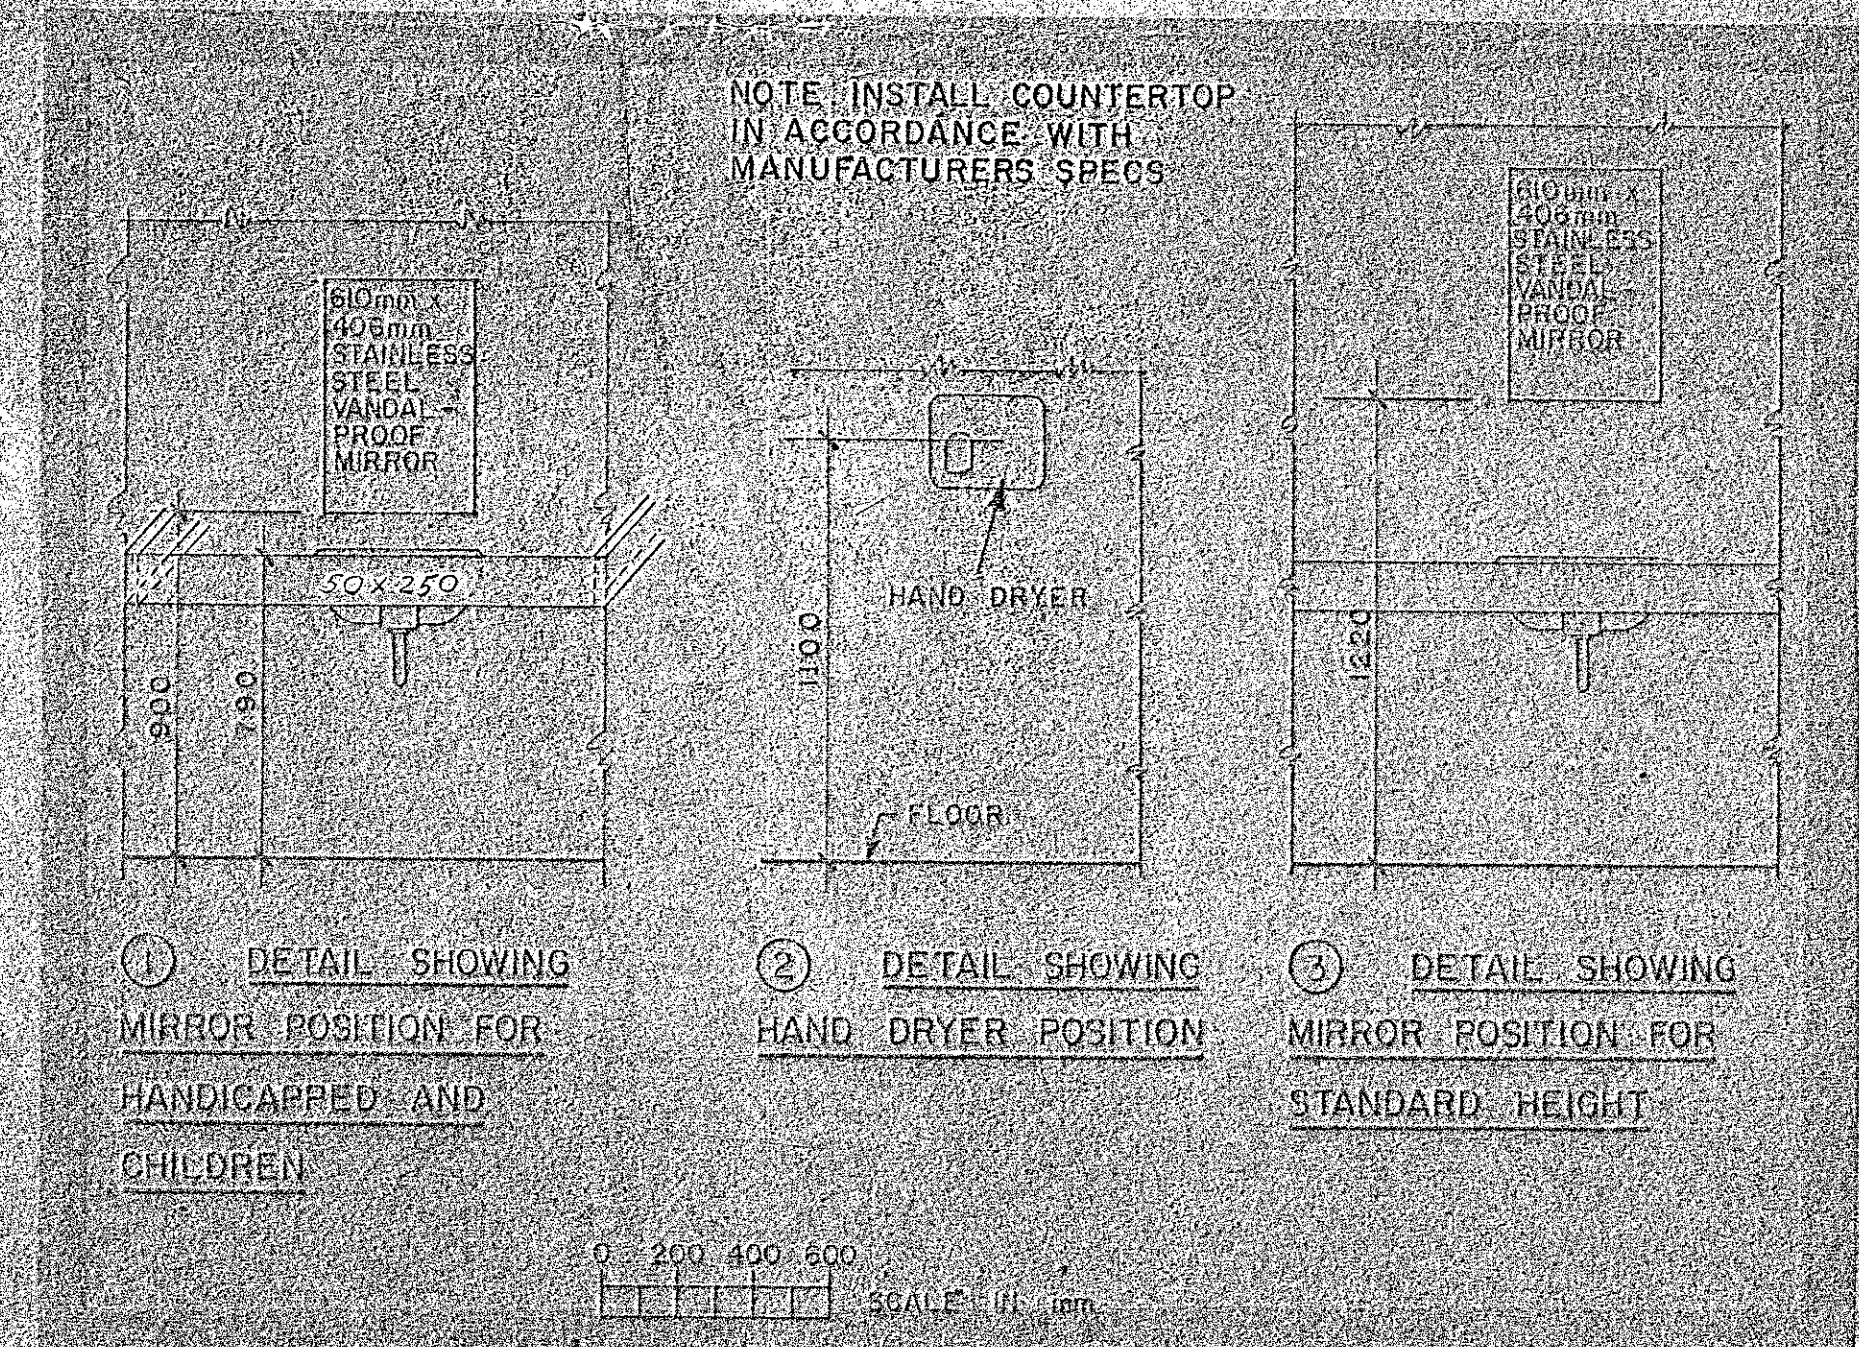

REVISION					APPROVED			POSITION			DATE		
No.	REVISION	DRAWN	DATE	CHECKED	DRAWN	DATE	CHECKED	SURVEY	DATE	DESIGN	DATE	O.F. Coates	DATE

NATIONAL TOPOGRAPHIC SHEET 93 G/2		TEN MILE LAKE PROVINCIAL PARK	
FILE NUMBER 2-1-1-5		6 UNIT TOILET BUILDING PLAN, ELEVATIONS & SECTION (BLDGS A, B & D)	
MICROFILM NUMBER			
6 SHEET OF 12		 SCALE AS SHOWN	
		DWG. No. 1-1-5 SP 11-6	