


NOTE: SUBMIT TENDER FOR BLDGS 'C' & 'D' ONLY
BLDGS 'A' & 'B' WILL NOT BE BUILT AT THIS TIME.

TEN MILE LAKE

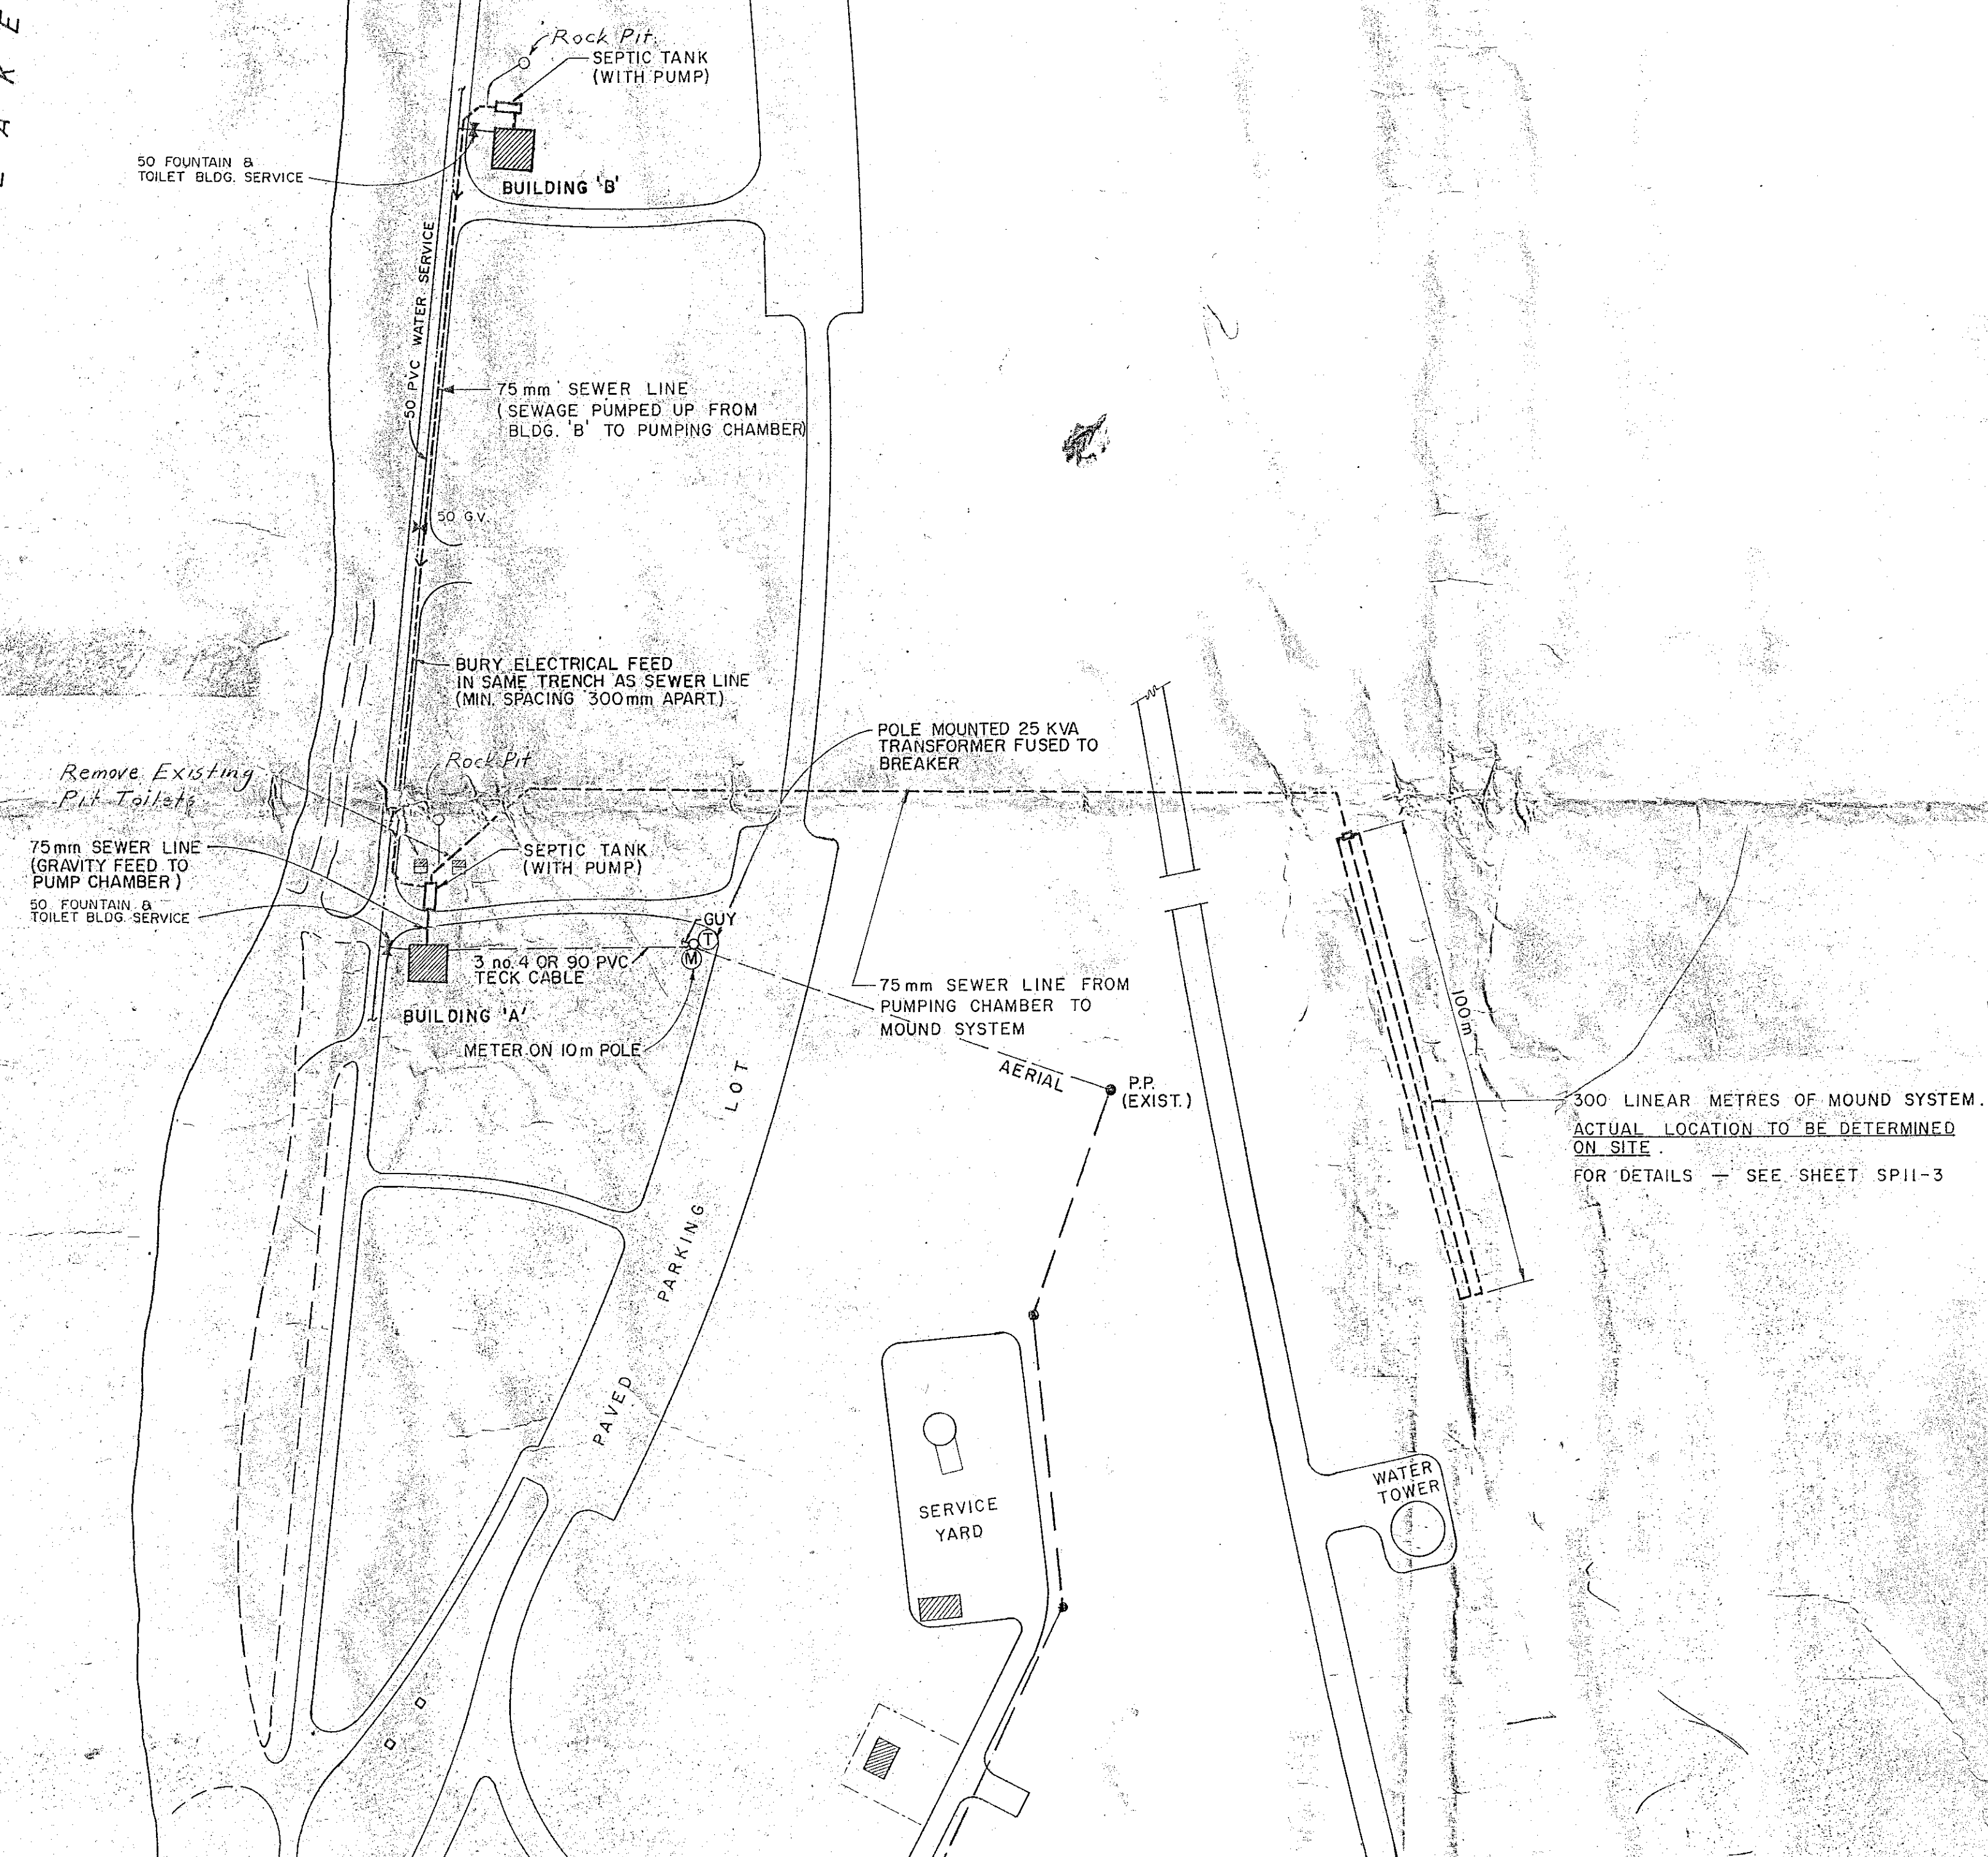

LIST OF DRAWINGS

1 of 12	SP11-1	SITE PLAN - NORTH SECTION
2 of 12	SP11-2	SITE PLAN - SOUTH SECTION
3 of 12	SP11-3	MOUND SYSTEM (BLDG. A,B,C & D)
4 of 12	SP11-4	16.2kl. SEPTIC TANK (BLDG. A,B & D)
5 of 12	SP11-5	5.2kl. SEPTIC TANK (BLDG. C)
6 of 12	SP11-6	6 UNIT-PLAN, ELEVATIONS & SEC. (BLDG. A,B & D)
7 of 12	SP11-7	6 UNIT-ROOF PLAN & DETAILS
8 of 12	SP11-8	6 UNIT-PLUMBING DETAILS
9 of 12	SP11-9	4 UNIT-PLAN, ELEVATIONS & SEC. (BLDG. C)
10 of 12	SP11-10	4 UNIT-ROOF PLAN & DETAILS
11 of 12	SP11-11	4 UNIT-PLUMBING DETAILS
12 of 12	SP11-12	4 UNIT & 6 UNIT - ELECTRICAL (BLDGS A,B,C & D)

MATCH LINE TO SP11-2



THE PROVINCE OF BRITISH COLUMBIA
MINISTRY OF LANDS, PARKS AND HOUSING
PARKS AND OUTDOOR RECREATION DIVISION

G					
F					
E					
D					
C					
B					
A					
No.	Revision	Drawn	Date	Checked	
0 20 40 60 80 100					
Scale in metres					

Approved	Position	Date
T.O. Moore	Regional Director	
J.D. Ring	Manager, Technical Services	
C.J. Velay	Director, Park Programs Branch	
Survey	Drawn	Design
Date	Date	Date

National Topographic Series Sheet	93 G/2
Park File Number	2-1-1-5
Microfilm Number	

TEN MILE LAKE PROVINCIAL PARK

SITE PLAN - NORTH SECTION

Project No.	1	Sheet Of	12	Dwg. No.	1-1-5
					SP11-1

#4