



Cooper Creek
Cedar Ltd.

Site Plan Map
Laird Creek
410-1

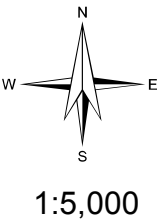

CP 410-1 Netdowns								
SU	BEC	Gross Area	WTRA	PAS	NP FOR	Non-Merch	NAR	Silv System
A	ICH dw1 101	21.1	6.4	0.8			13.9	SC
B	ICH dw1 104	8.7	4.3				4.4	SC
C	ICH dw1 104	4.9		0.1			4.8	CC
Totals		34.7	10.7	0.9	0	0	23.1	

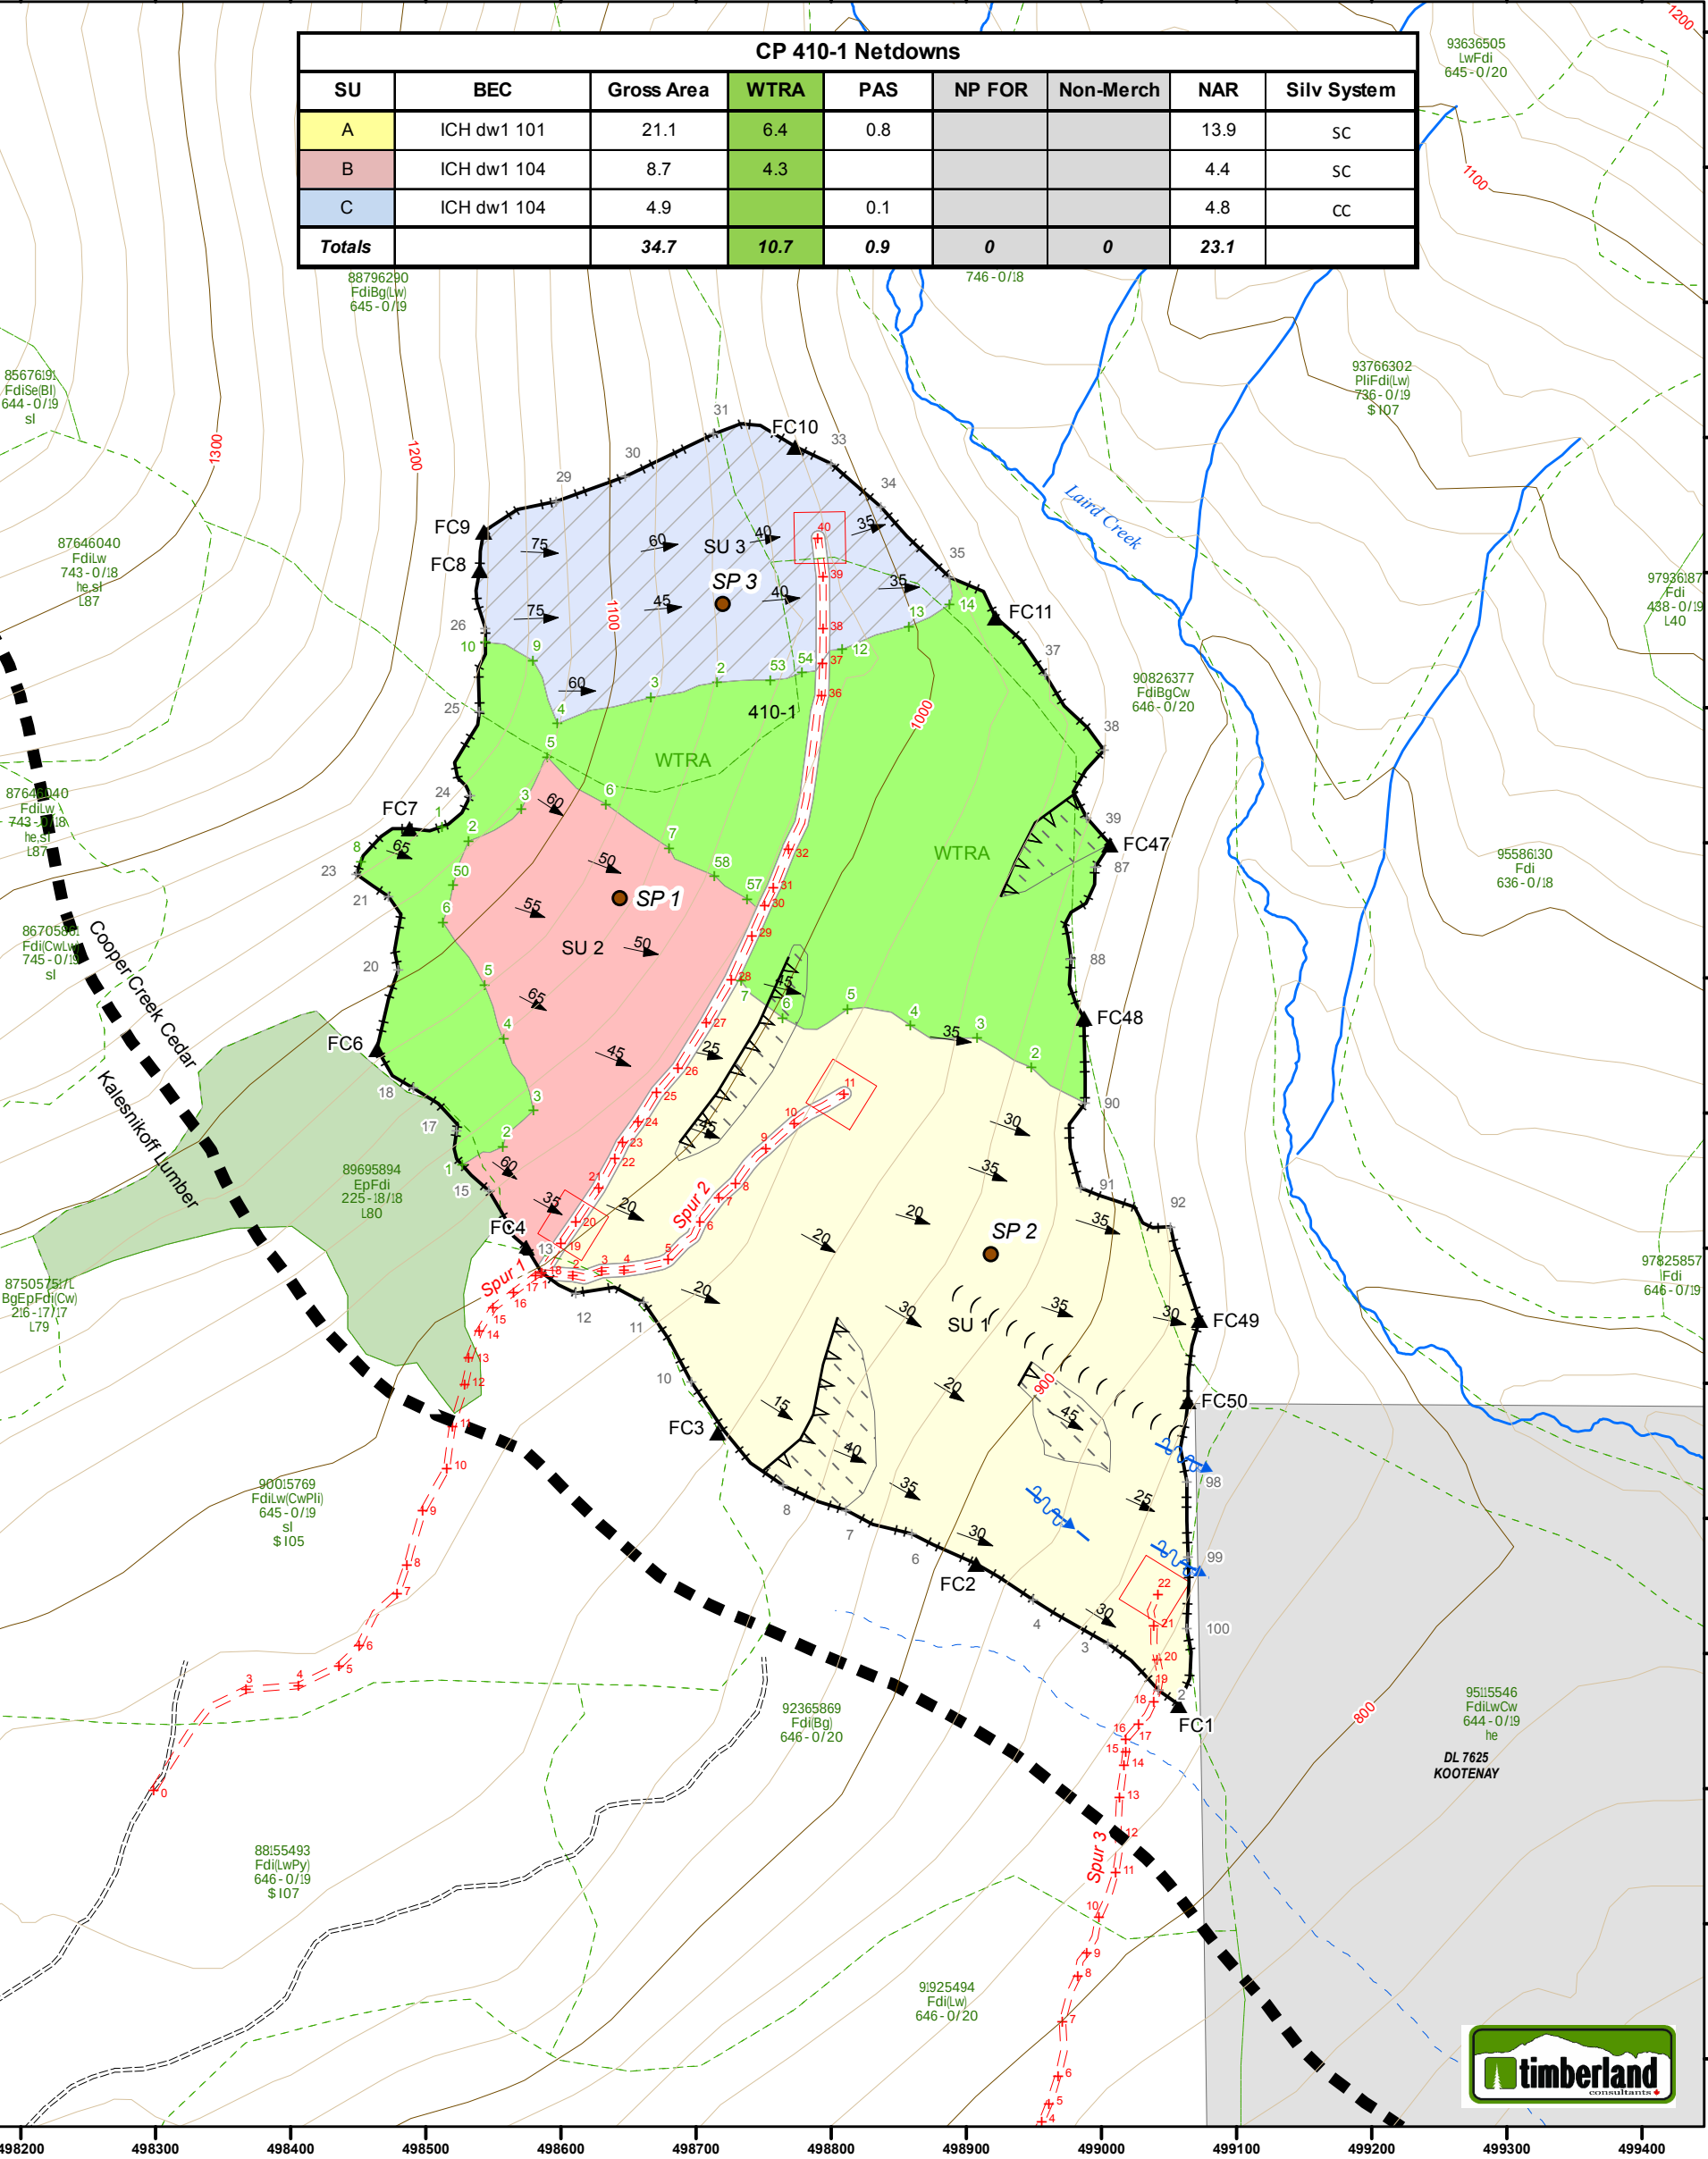

Date: 7/4/2018	Drawn By: SM	Elevation (min / max): 830-1165m	Mapsheet: 082F065	UTM Ref: 498784 E 5497969 N
Cutblock Boundary	Proposed Perm./Temp Access Rd	Reach Break	Wet	Wallow
Existing Cutblock	Existing Road Rock # Bear Den	Exist./Perm/Temp Landing	Steep Slopes >35%	Boulder
Wildlife Tree Retention Area	Exist./Prop. SkidTrail Prop. Backspar Trail	SP Plot Cable	Bridge	
OGMA Non-Merch	Yarding Direction Skid Direction	Stream NCD	Seeps	
Park Private Land	SU Boundary MFZ (5m) RMZ	Slope Arrow 25%	Prop. Skid Crossing	
Bench Draw	Tower Setting Intermediate Support Mining test pit	Path: G:\PROJ\cooper_crk\CP410_Laird\SP_Maps\CP410_SP_Map_BK_1.mxd		
Station +12	Falling Corner FC2	Ridge Cliff	Slope Break	