



Cooper Creek
Cedar Ltd.

Site Plan Map
Laird Creek
410-12

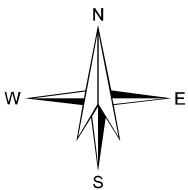

CP 410-12 Netdowns								
SU	BEC	Gross Area	WTRA	PAS	NP FOR	Non-Merch	NAR	Silv System
A	ICH dw1 103,104 ₃	27.7	8.5	1.4	0		17.8	SC
Totals		27.7	8.5	1.4			17.8	

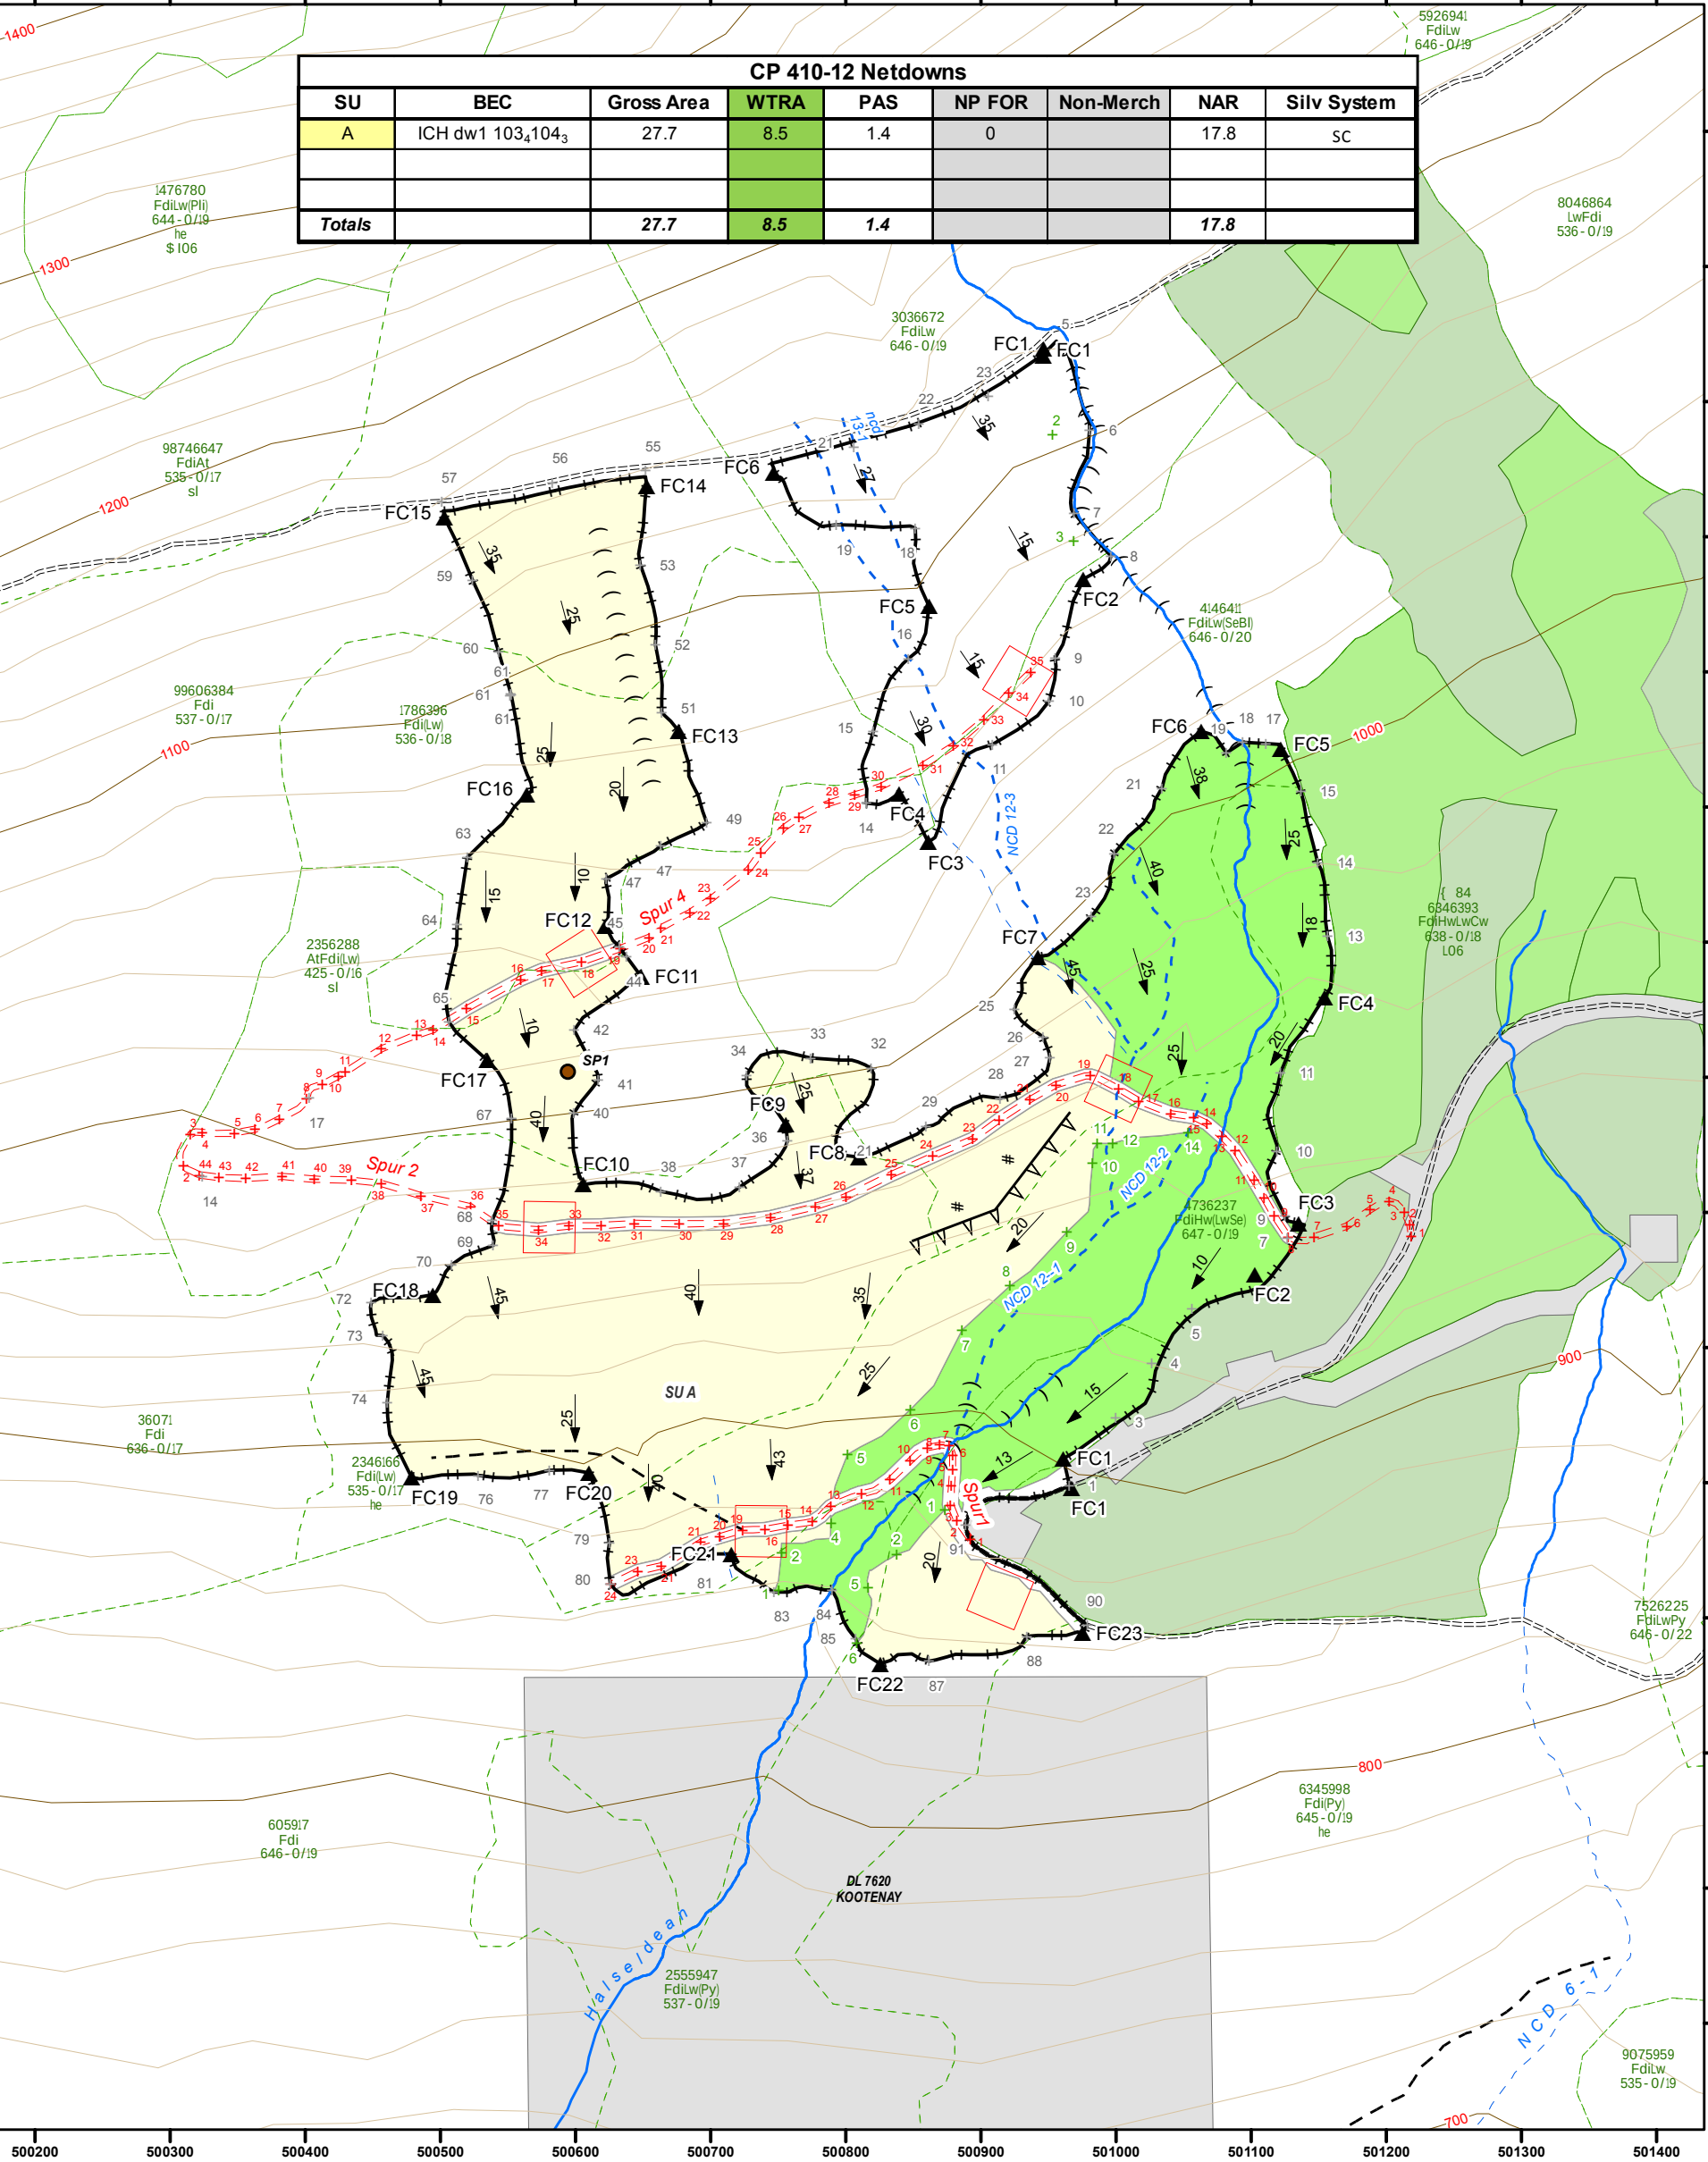

Date: 7/4/2018	Drawn By: SM	Elevation (min / max): 850-1160m	Mapsheet: 082F066	UTM Ref: 500796 E 5498134 N
Cutblock Boundary	Proposed Perm./Temp Access Rd	Reach Break	Wet	Wallow
Existing Cutblock	Existing Road Rock # Bear Den	Exist./Perm/Temp Landing		
Wildlife Tree Retention Area	Exist./Prop. SkidTrail Prop. Backspar Trail	Steep Slopes >35%	Boulder	
OGMA Non-Merch	Yarding Direction Skid Direction	SP Plot Cable	Bridge	
Park Private Land	SU Boundary MFZ (5m) RMZ	Stream NCD Seeps		
Bench Draw	Tower Setting Intermediate Support Mining test pit	Slope Arrow 25% Prop. Skid Crossing		
Station +12 Falling Corner FC2	Ridge Cliff	Slope Break		
Path: G:\PROJ\cooper_crk\CP410_Laird\SP_Maps\CP410_SP_Map_BK_12.mxd				