


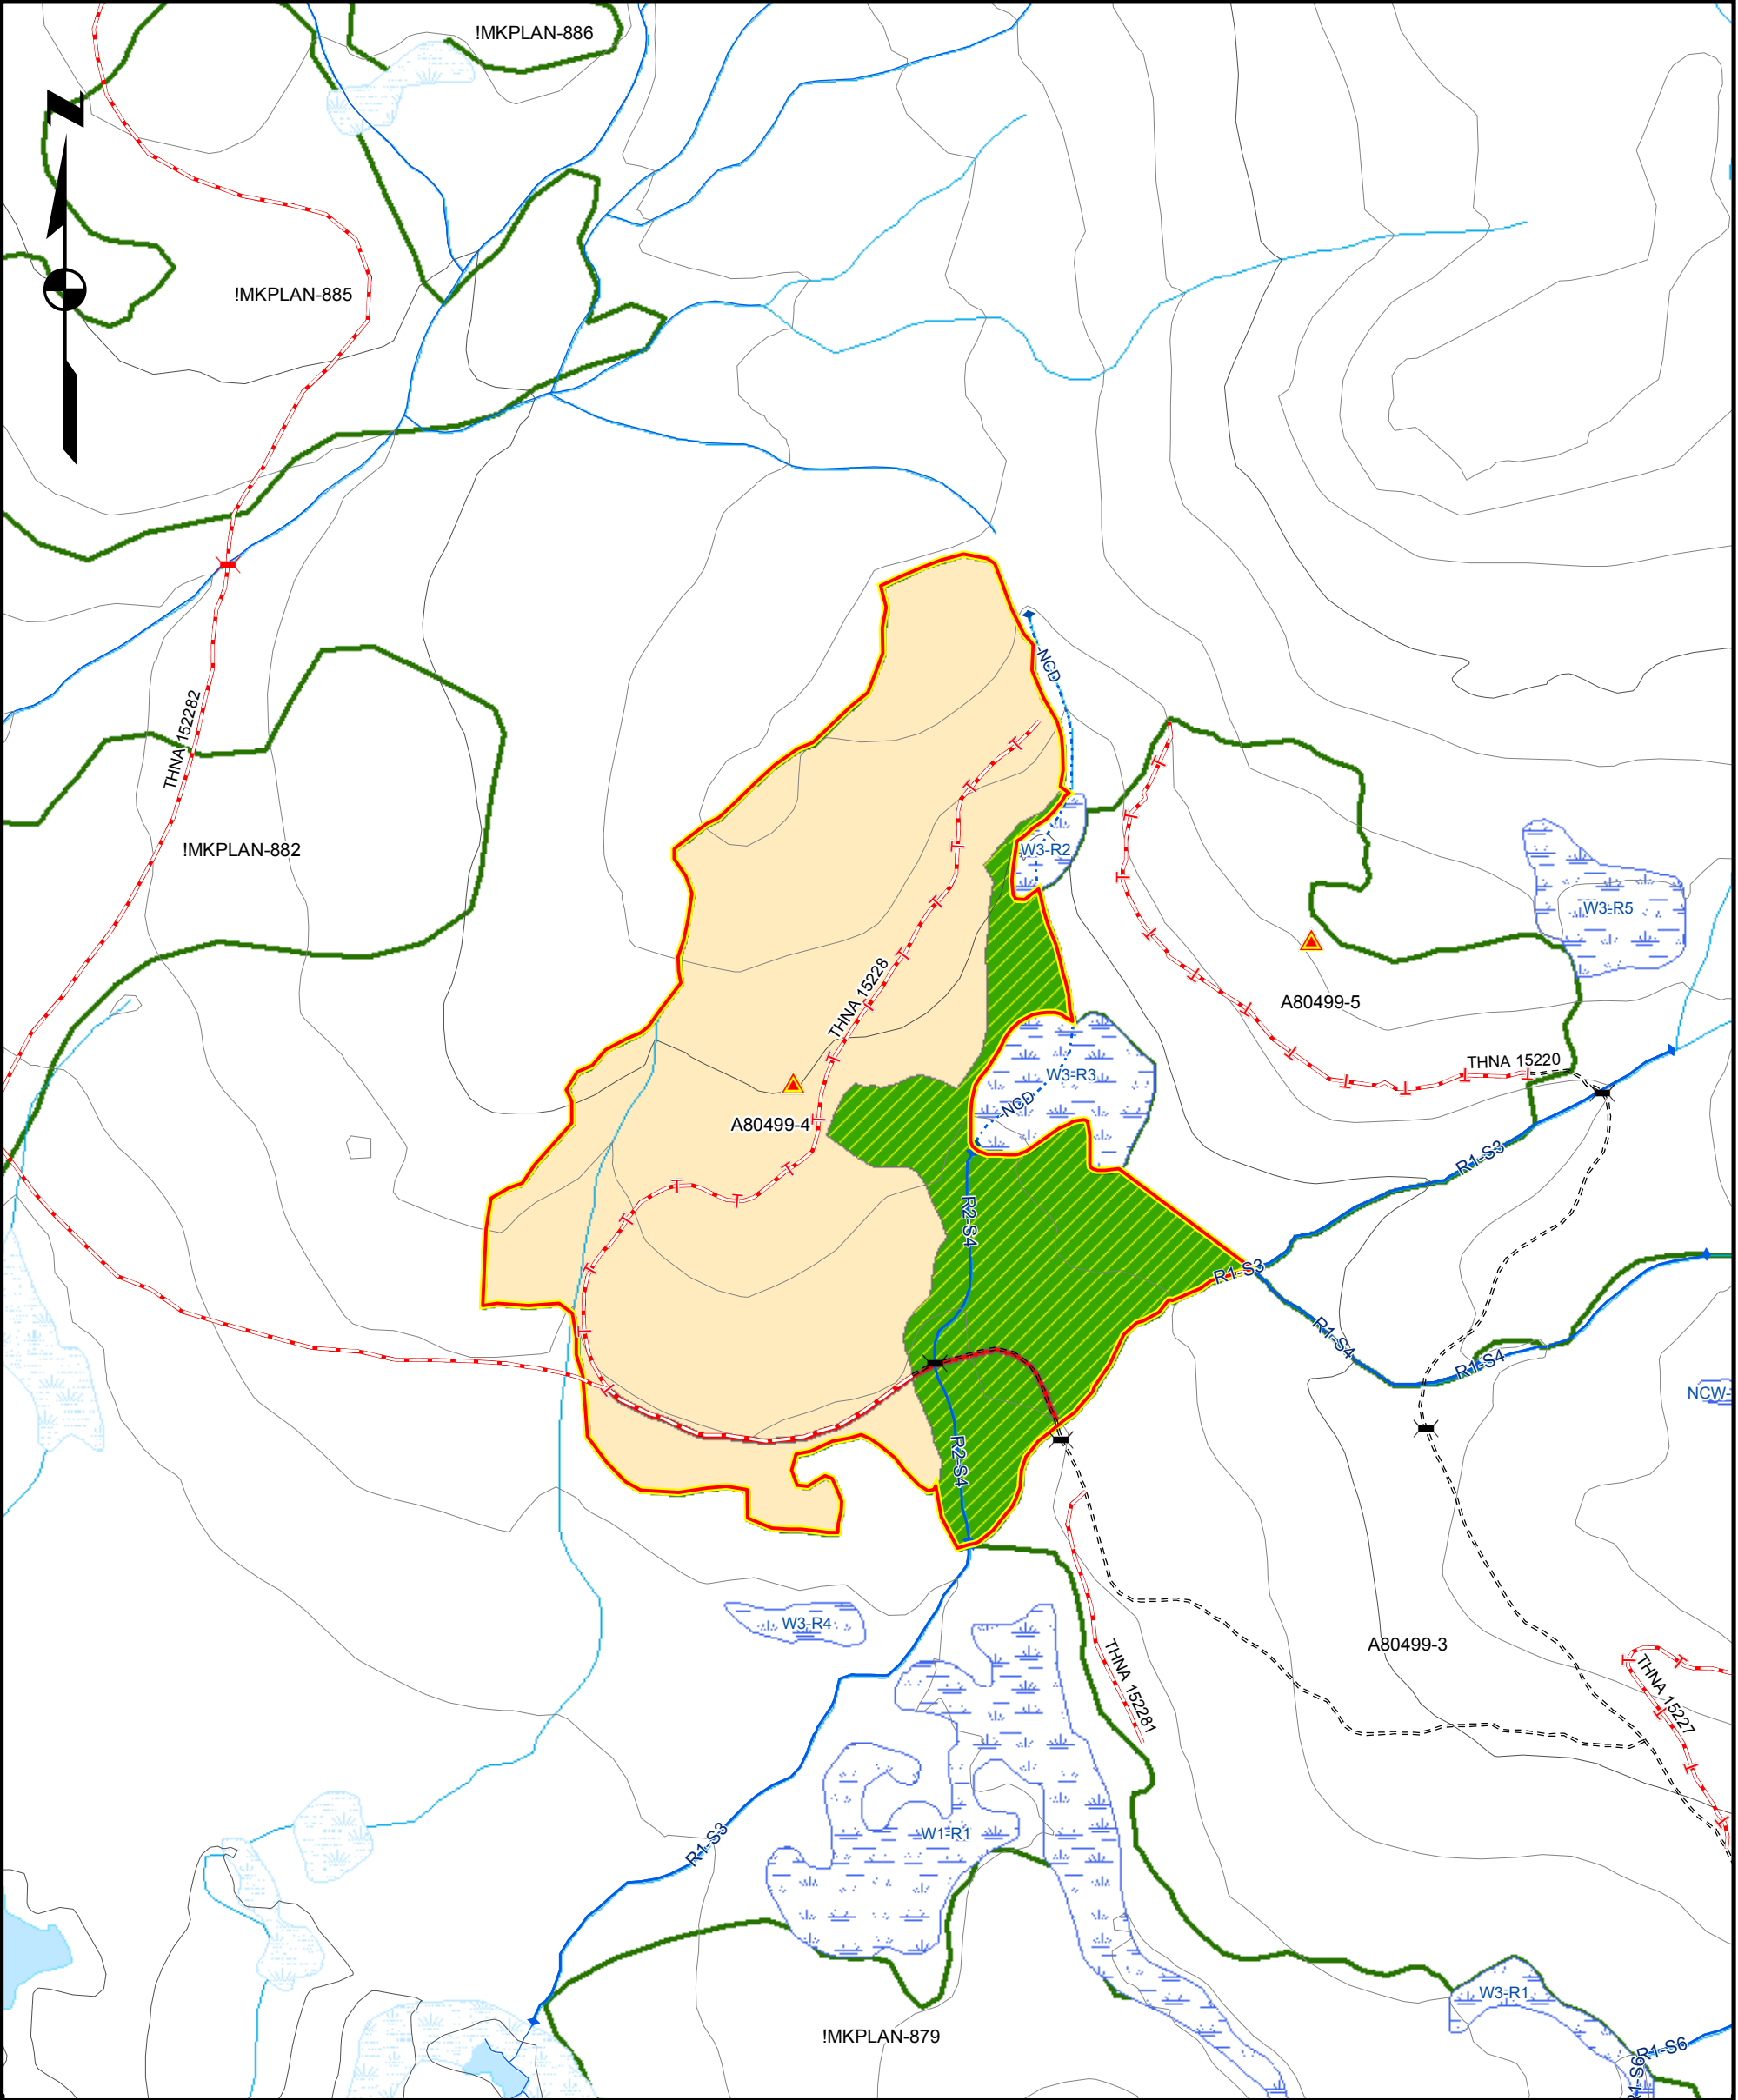

Site Plan Map



BCTS
BC Timber Sales
Prince George Business Area

Timber Sale Licence: A80499
Cutting Permit:
Block: 4
Opening #: 93N048-303

Gross Block Area: 86.9
Net Area to Reforest 64.6
Latitude: 552916
Longitude: 1243226

Location: Gillis
Map Run Date: 4/3/2014
Map Run By: PALLARD, EMILY-ANNE
Scale: 1:10,000

Standard Units	Gross Area	Net Area	Milestone Dates		
			Regen Delay	Early FTG	Late FTG
1	64.6	64.6	5/15/2018		5/15/2034
W	21.6	0			
Z	0.4	0			
ZEX	0.2	0			
	86.8	64.6			

- BCTS Subject Block
- BCTS Block
- Major Licensee Block
- Woodlots
- Private Land
- Riparian Reserve Zone
- Machine Free Zone
- Lakes / Rivers (classified)
- Wetlands (classified)
- Stream Reach (Classified)
- Stream Indefinite/NCD
- TRIM Stream
- TRIM Wetland
- TRIM Lake

 Contour (index interval 100m) Contour (interval 20m) Forest Service Road Proposed Road Temporary Road Forest Road Bridge (Active/Proposed) Culvert Landings (Conv./Cable) Block Center Ecology Plot Rail Line Transmission Line Pipeline

Access Directions:

From the Mackenzie Post Office, proceed southward along Hwy 39 for 12.2-km and turn right onto the Causeway Connector, then immediately left after 300m, onto the Causeway FSR (km 8.2). Stay right at the Y intersection at the 18.5-km post and onto the Finlay FSR, for 43.6-km to reach the start of the Finlay-Nation FSR (at about the 62-km post). Drive on the Finlay-Nation for 49.5-km, at which point a large intersection is reached. Stay left at the Y junction and continue another 500-m to the junction of the Nation and the Thutade FSR. Turn left, drive for 1-km on the Thutade, at which point the Thutade-Nation FSR (51-km post) continues to the right, (the Sylvester FSR to the left). Stay right and follow the Thutade-Nation for approx 23-km to 74-km post where it turns into the Klawli FSR. Continue on the Klawli FSR for 12-km to the 86-km post. This is the junction of the THNA 15220 FSR/Gillis FSR. Turn right and travel 12.3-km to the common junction of TSL A80499 which is the boundary of block 3.