




Site Plan Map

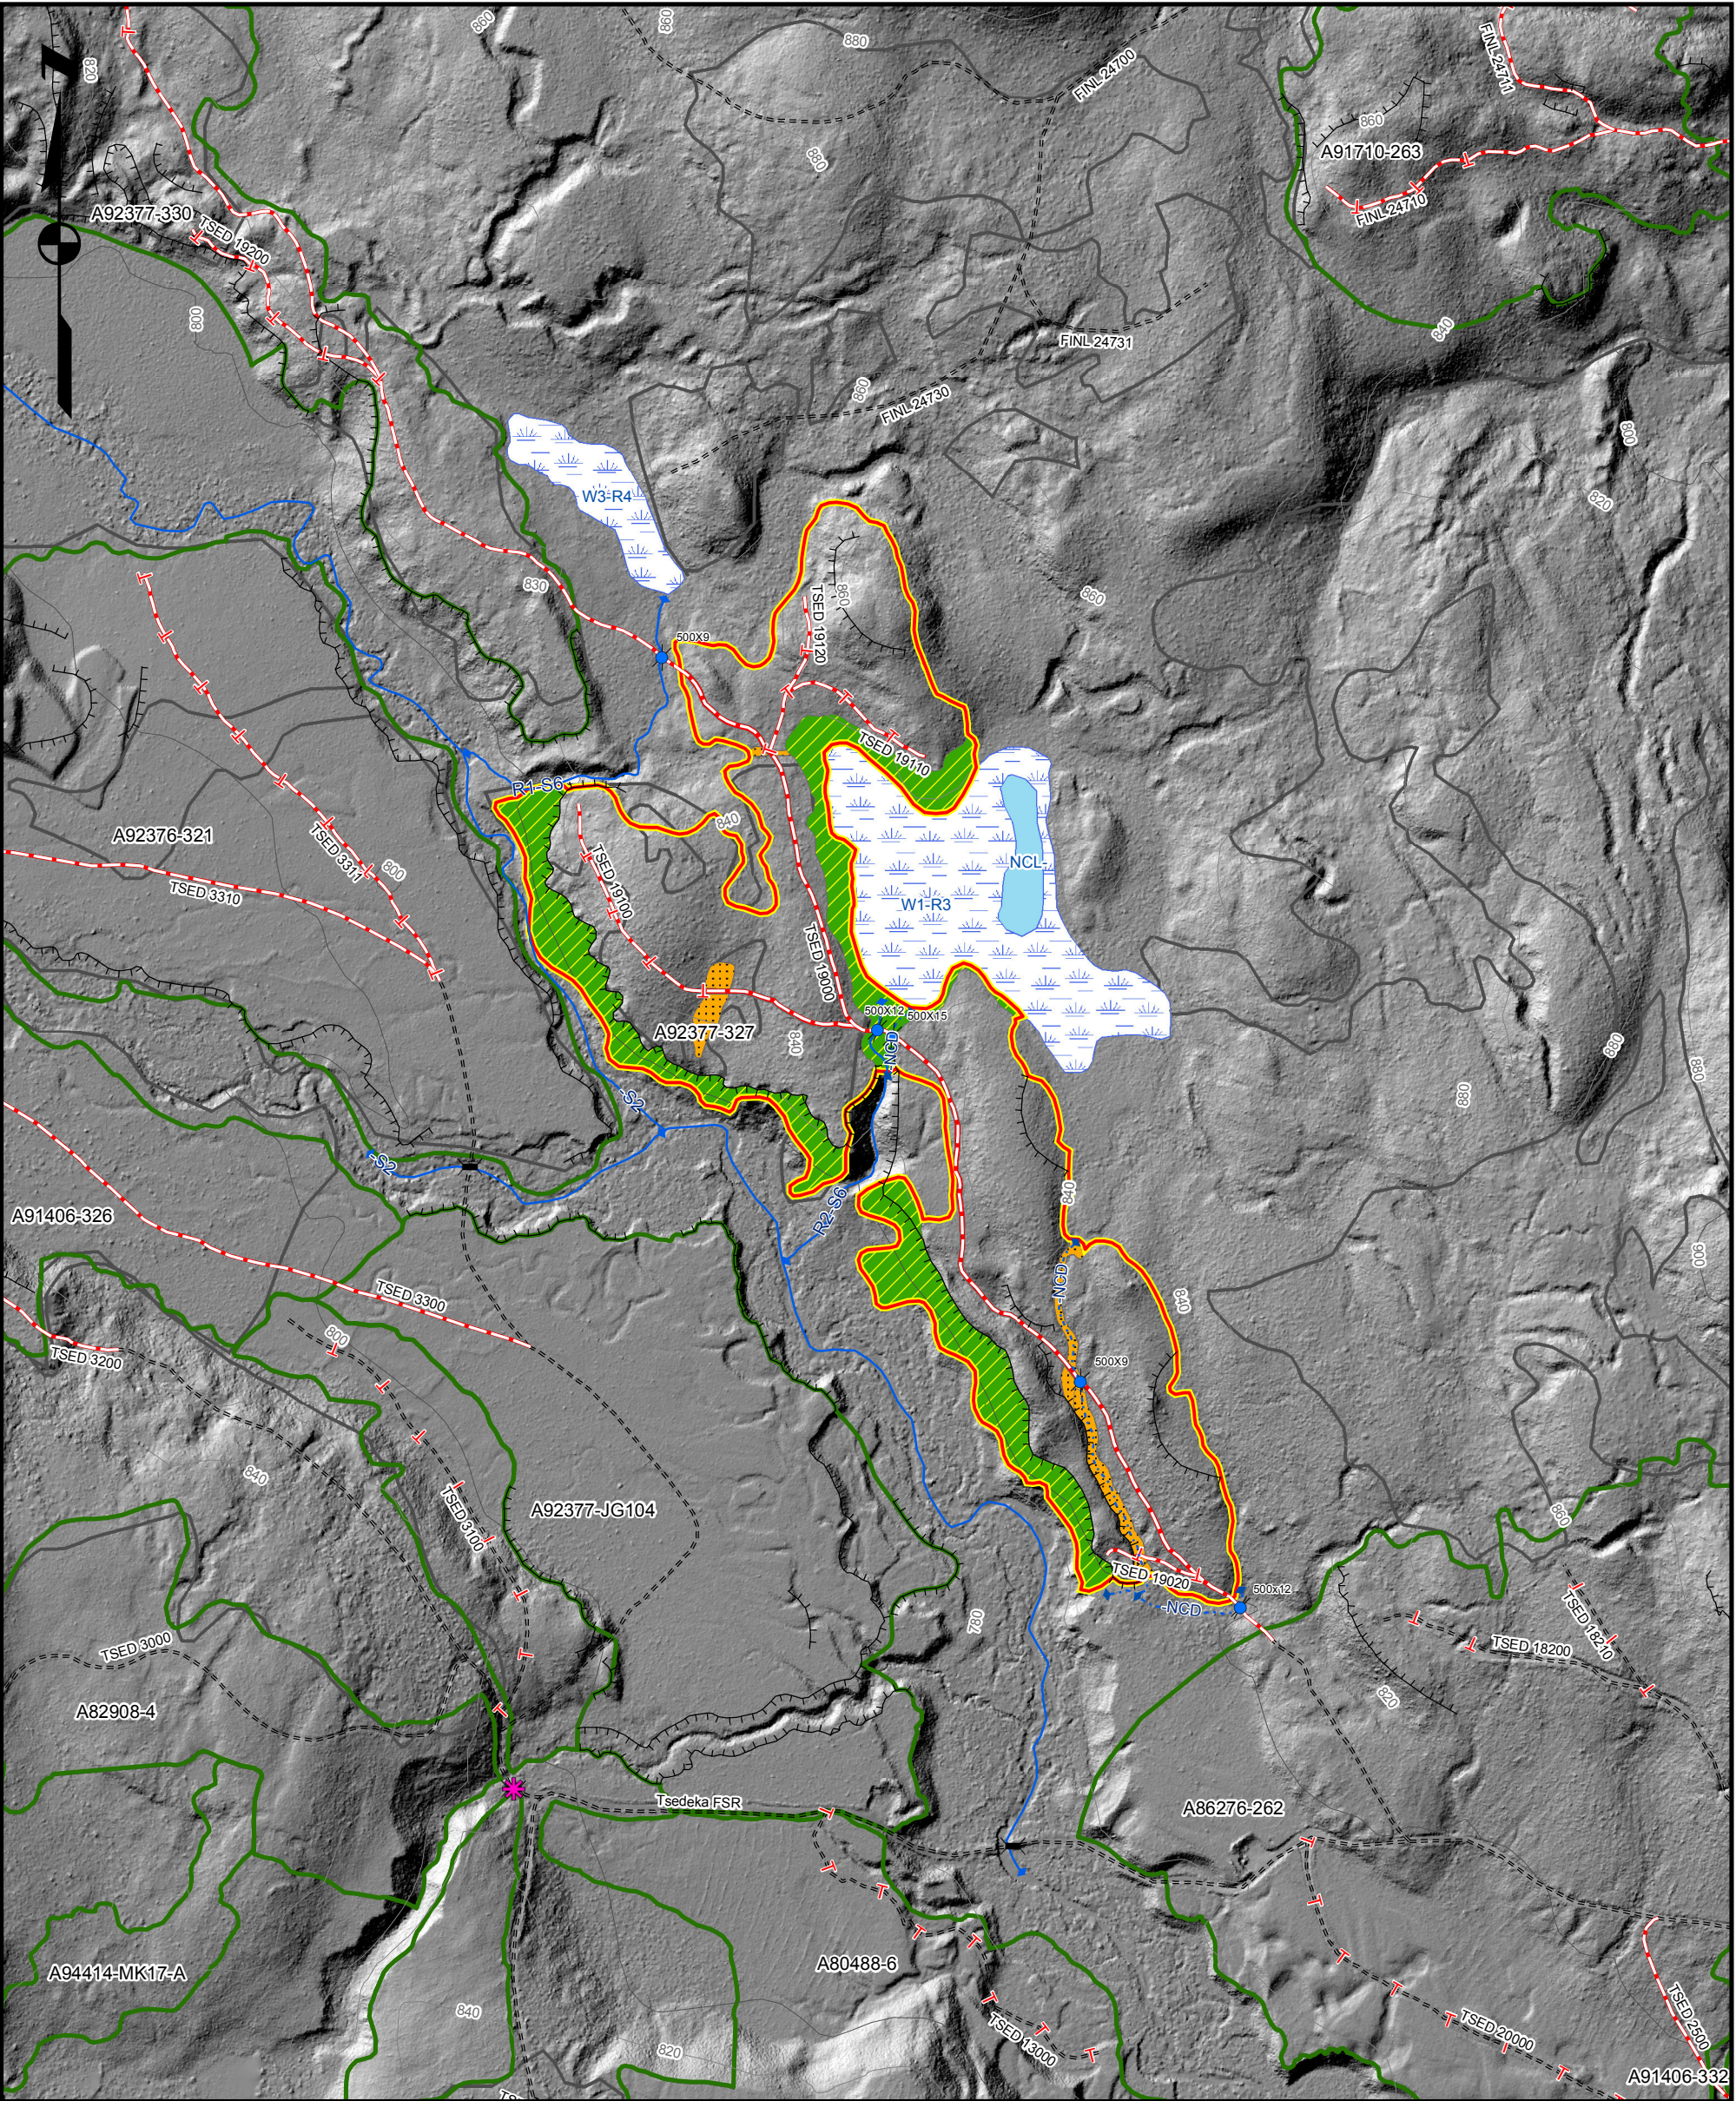

BCTS
BC Timber Sales
Prince George Business Area

Timber Sale Licence: A92377
Planned ID: 327
Block: 327
Opening: 0930034-
UBI: BG3S2

Gross Block Area: 56.8
Net Area to Reforest: 42.2
Latitude: 551916
Longitude: 1231807

Location: Tsedeka Cr
Map Run Date: 10/24/2016
Map Run By: MCMAHON, KATELYN
Scale: 1:10,000

Standard Units		Gross Area	Net Area	-----Milestone Dates-----		
				Regen Delay	Early FTG	Late FTG
1		33.3	33.3	6/1/2019		6/1/2035
2		8.9	8.9	6/1/2019		6/1/2035
NC		1.0	0			
NCBR		0.5	0			
WTRA		11.5	0			
Z		1.6	0			
		56.8	42.2			

- BCTS Subject Block
- BCTS Block
- Major Licensee Block
- Woodlots
- Private Land
- RRZ/RMZ
- Machine Free Zone
- Recreation Site
- OGMA
- EVQO
- Caribout Habitat Area
- Ungulate Winter Range
- Invasive Plants
- Lakes / Rivers (classified)
- Wetlands (classified)
- Stream Reach (Classified)
- Stream Indefinite/NCD
- Proposed Road
- Temporary Road
- Forest Road
- Never Built Road
- Bridge (Active/Proposed)
- Culvert
- Landings (Conv./Cable)
- Block Center / Ecology Plot
- CMT / Nest
- Rail Line
- Transmission Line
- Pipeline
- Ridge (Drop Off/Cliff)
- Contour (index 100/interval 20m)

Access Directions:

To access block 327, travel 12km south of Mackenzie, turn west onto the Causeway FSR and follow to 20km where it merges with the Finlay FSR. Continue north on the Finlay FSR to approximately 33km and turn left (west) on to the Tsedeka FSR. Follow the Tsedeka FSR to the junction with the TSED 19,000rd at approximately 6km. The southern boundary of Block 327 is located 450m north of this junction (100m north of the existing road development).