


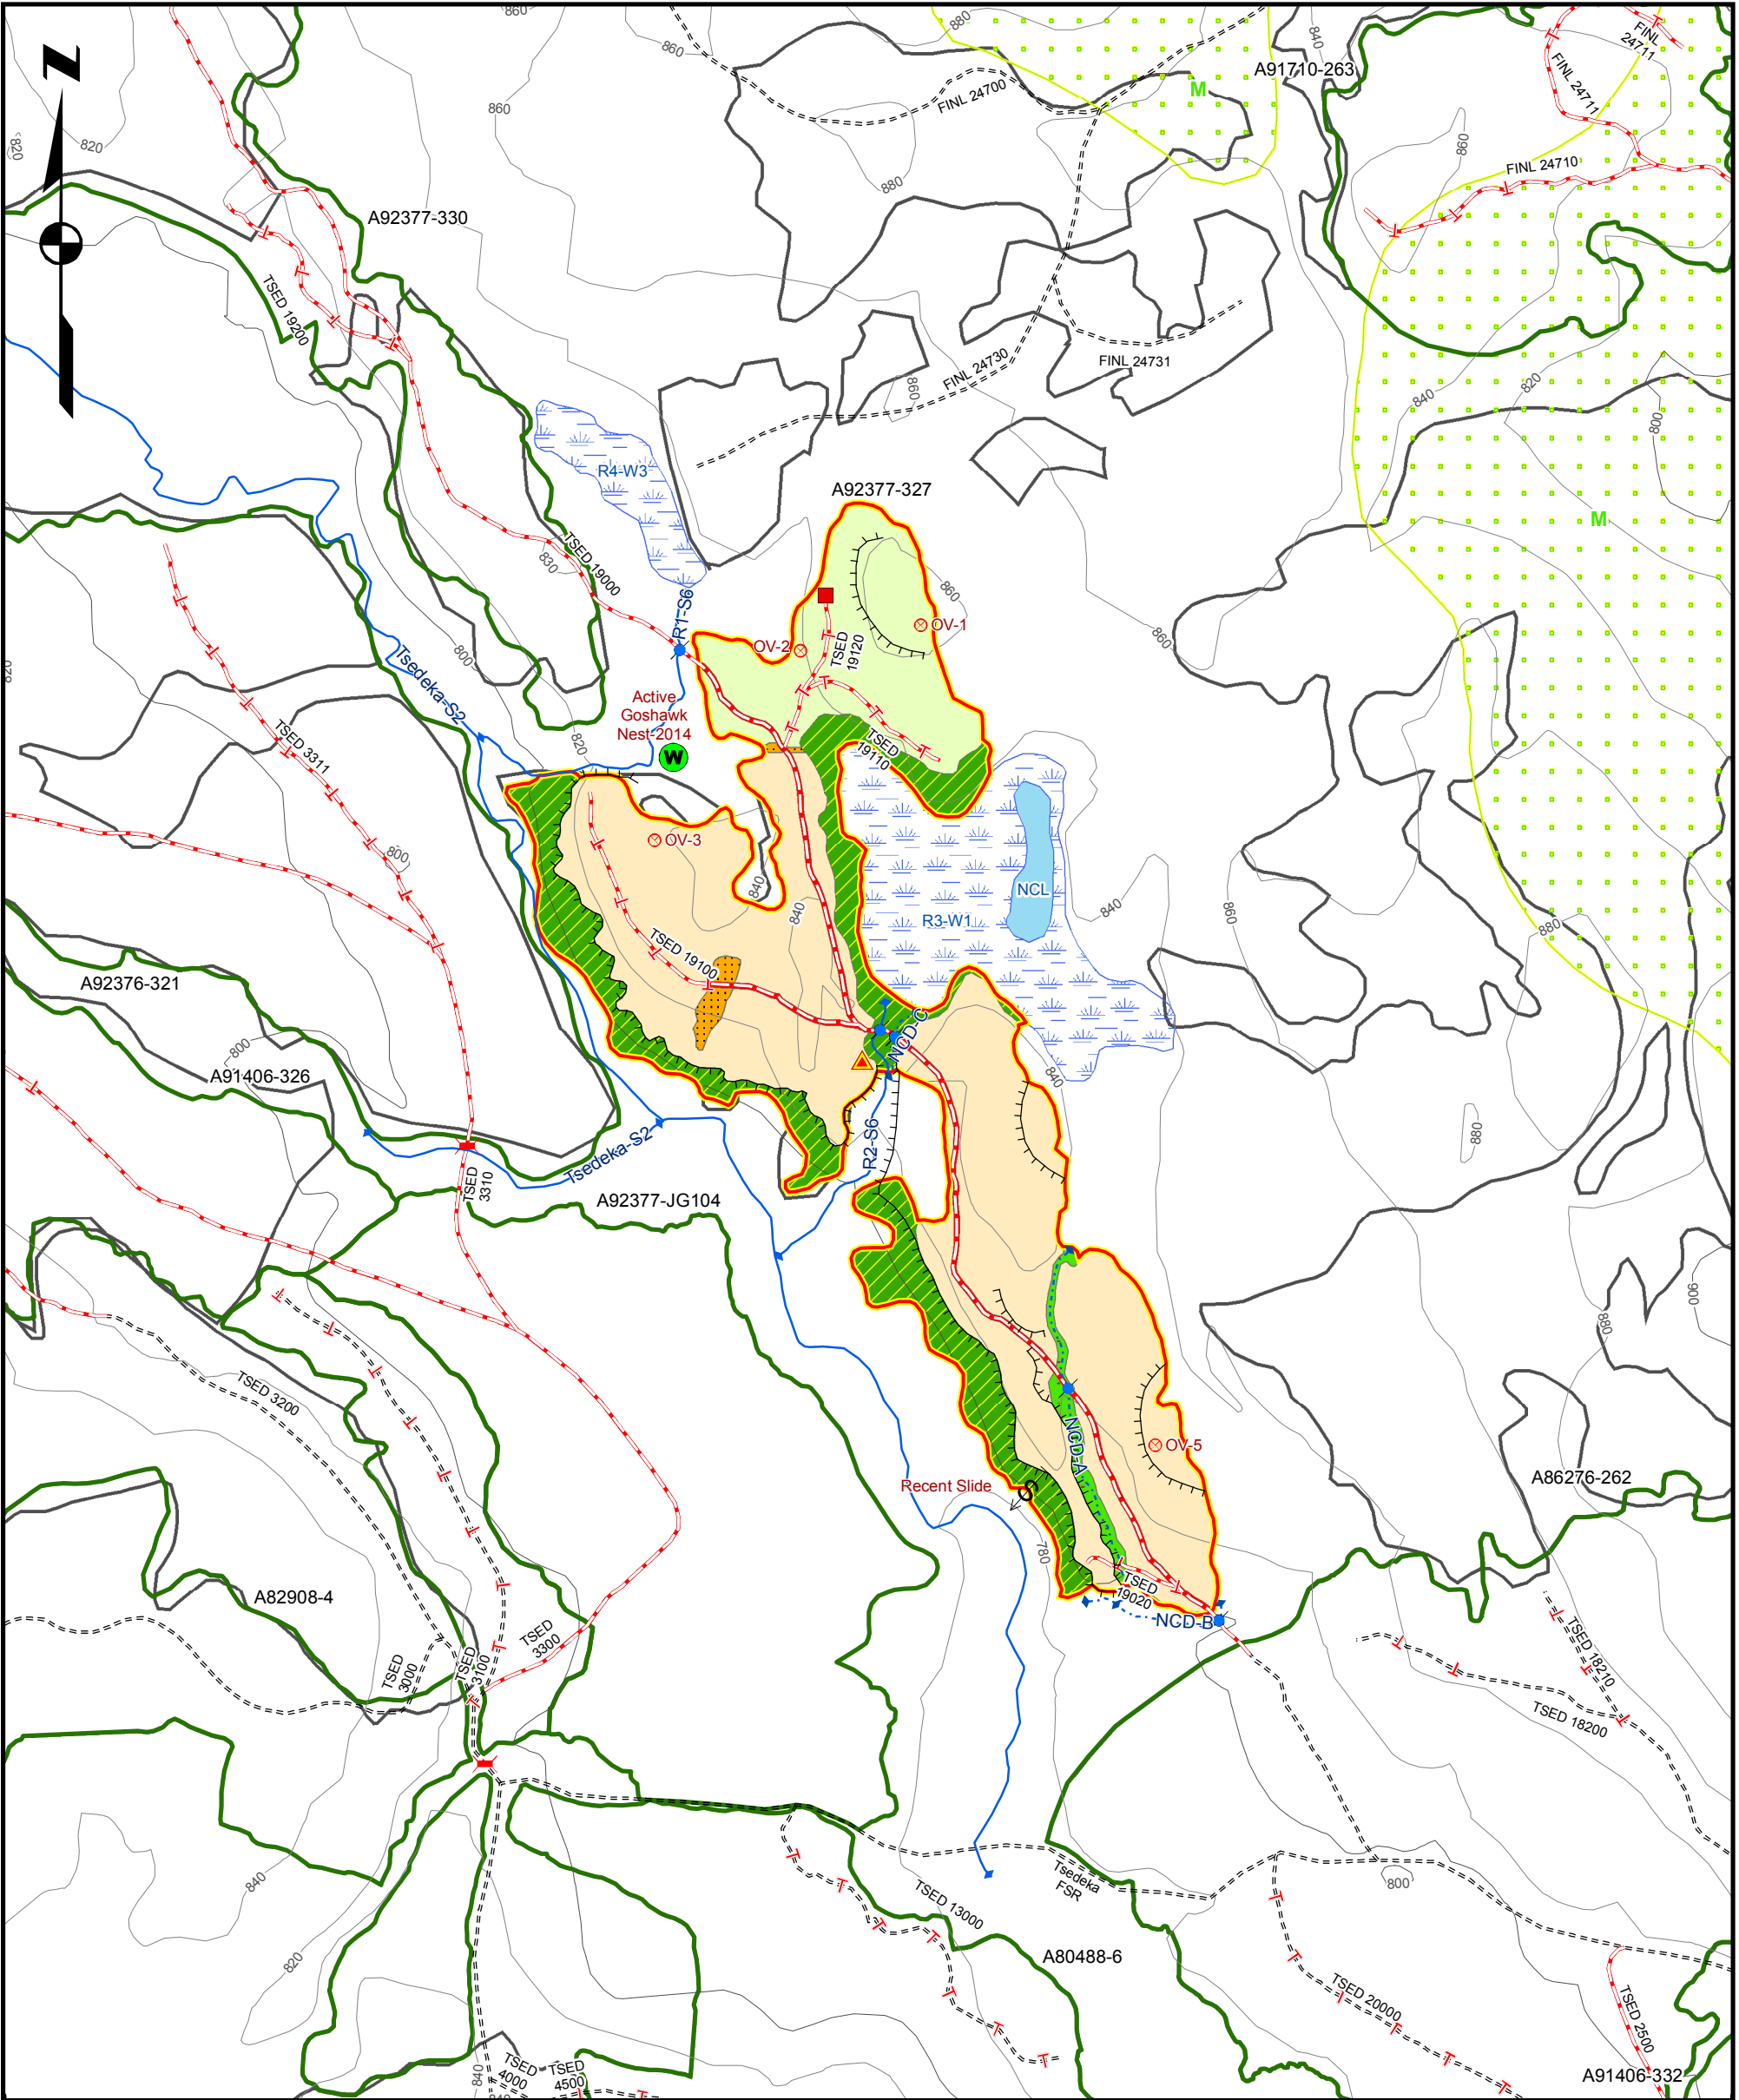

Site Plan Map



BCTS
BC Timber Sales
Prince George Business Area

Timber Sale Licence: A92377
Planned ID: 327
Block: 327
Opening: 0930034-
UBI: BG3S2

Gross Block Area: 56.81
Net Area to Reforest: 42.23
Latitude: 55°19'16"
Longitude: 123°18'07"

Location: Tsedeka Cr
Map Run Date: 2/17/2015
Map Run By: HAYHURST, MICHELLE
Scale: 1:10,000

Standard Units	Gross Area	Net Area	Milestone Dates		
			Regen Delay	Early FTG	Late FTG
1	33.30	33.30			
2	8.93	8.93			
NC	0.98	0.00			
NCBR	0.50	0.00			
WTRA	11.50	0.00			
Z	1.60	0.00			
	56.81	42.23			

BCTS Subject Block	Stream Reach (Classified)
BCTS Block	Stream Indefinite/NCD
Major Licensee Block	Proposed Road
Woodlots	Temporary Road
Private Land	Forest Road
Riparian Reserve Zone	Bridge (Active/Proposed)
Machine Free Zone	Culvert
Recreation Site	Landings (Conv./Cable)
OGMA	Block Center
EVQO	Ecology Plot
Caribou Habitat Area	CMT
Ungulate Winter Range	Wildlife Feature
Invasive Plants	Slump
Lakes / Rivers (classified)	Rail Line
Wetlands (classified)	Transmission Line
	Pipeline
	Contour (index interval 100m)
	Contour (interval 20m)

Access Directions:

To access block 327, travel 12km south of Mackenzie, turn west onto the Causeway FSR and follow to 20km where it merges with the Finlay FSR. Continue north on the Finlay FSR to approximately 33km and turn left (west) on to the Tsedeka FSR. Follow the Tsedeka FSR to the junction with the TSED 19,000rd at approximately 6km. The southern boundary of Block 327 is located 450m north of this junction (100m north of the existing road development).