


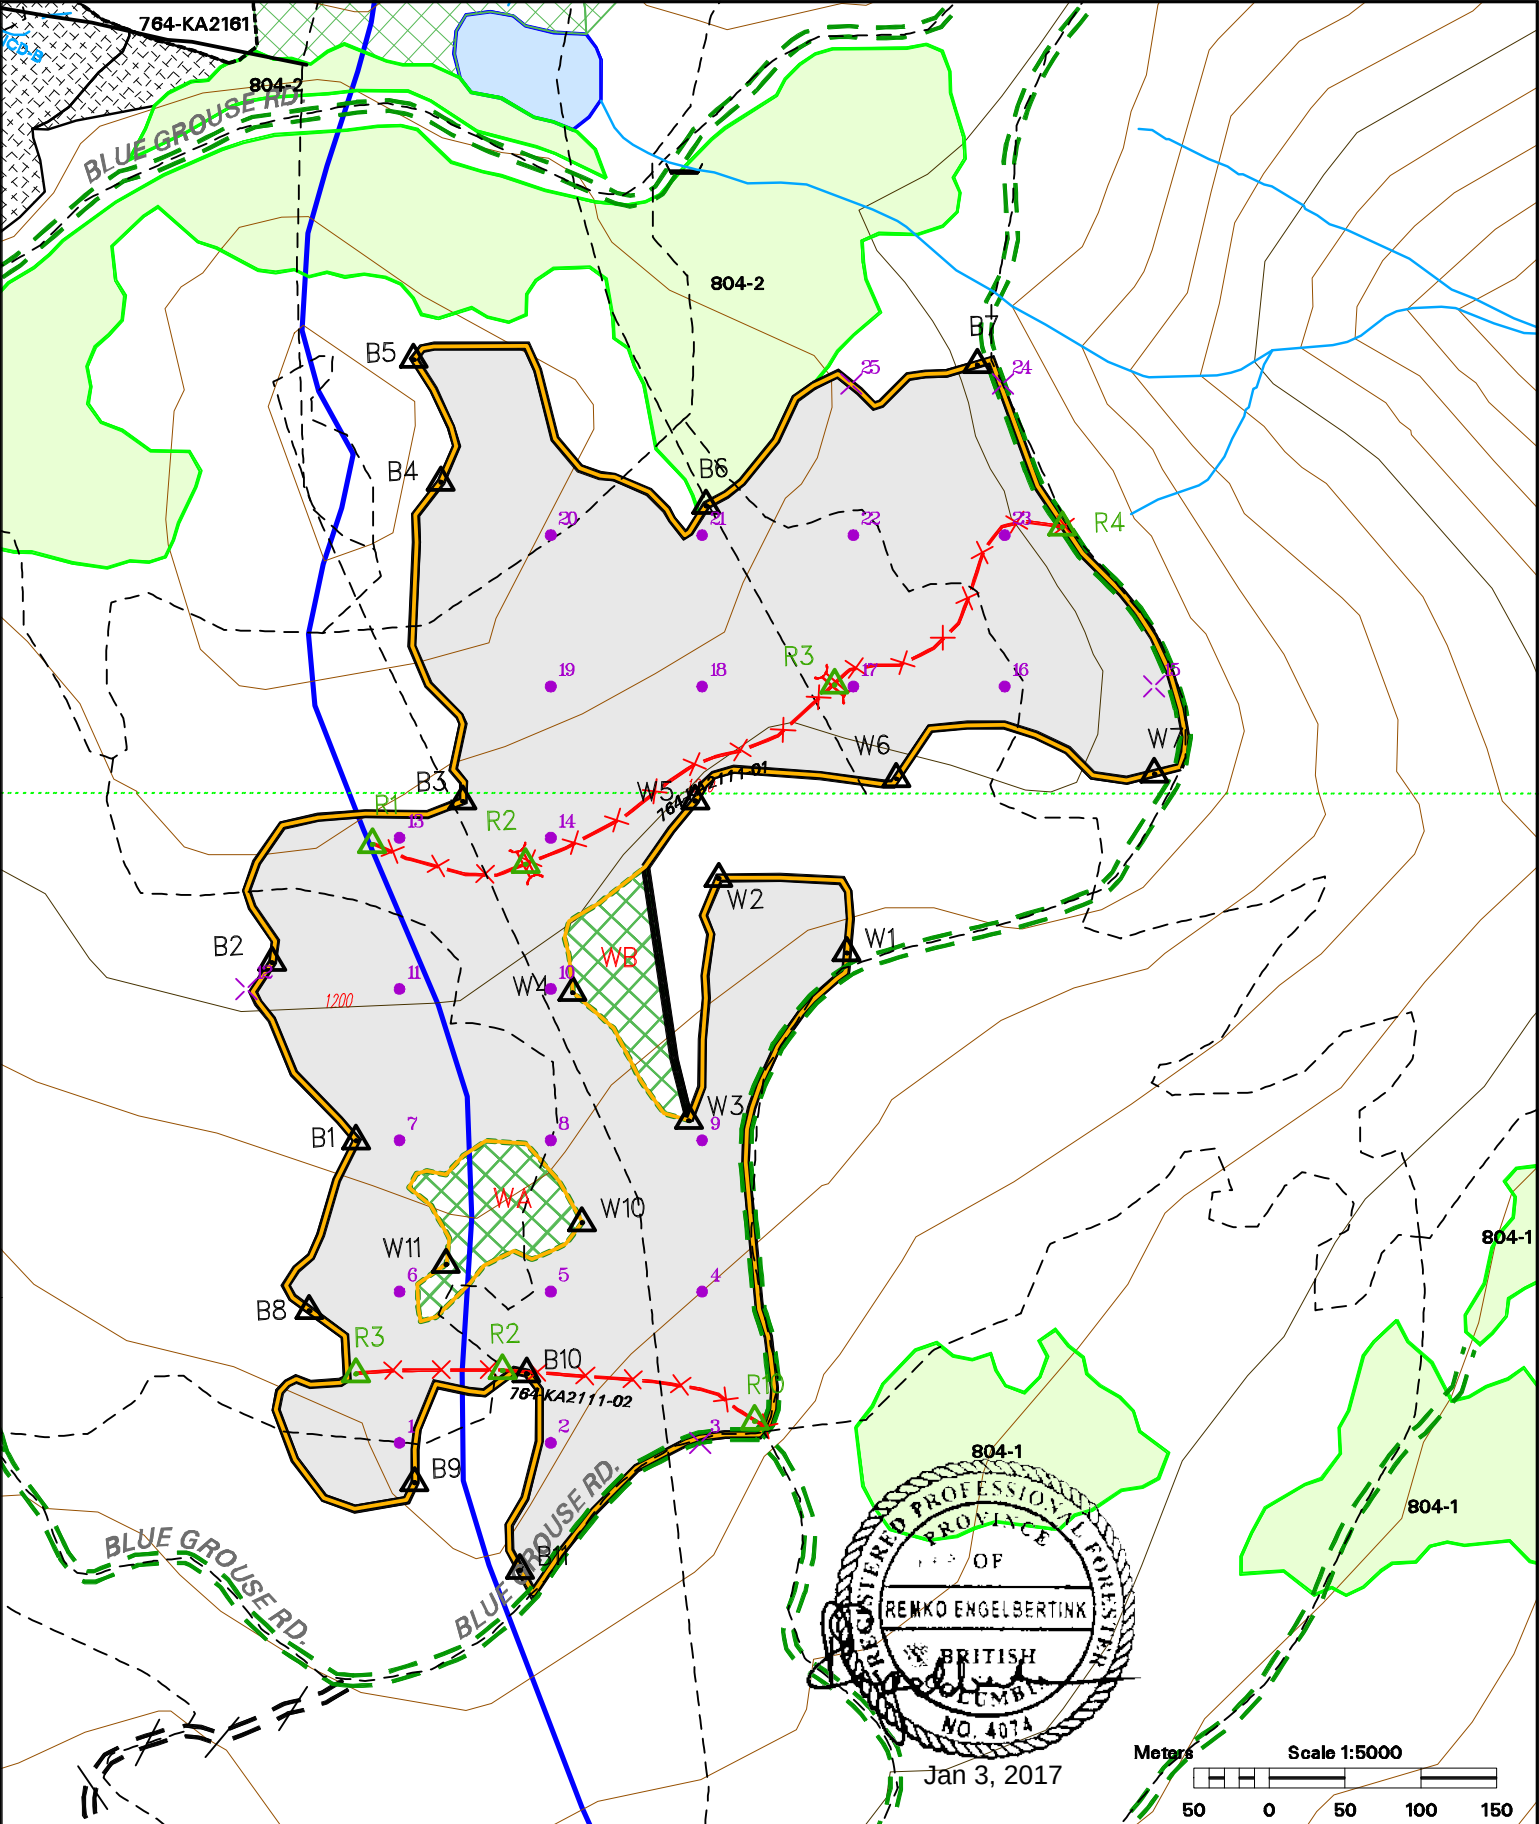

Site Plan 764-KA2111

BLOCK GROSS AREA	
FALLING BOUNDARY	
SU BOUNDARY	
PROPOSED BLOCKS	
LOGGED or PLANTED	
FREE GROWING or GREENED UP	
OTHER LICENSEE BLOCK	
WILDLIFE TREE PATCH	
ENHANCED RIPARIAN RESERVE	
OGMA RARE OGMA	
CABLE HELICOPTER AREA	
SELECTIVE HARVEST	
SOIL SENSITIVE AREA	
LAKES WETLANDS	
STREAMS NCDs	
POD (DOMESTIC NON-DOMESTIC)	
LAKE MANAGEMENT ZONE	
RIPARIAN RESERVE ZONE	
RIPARIAN MANAGEMENT ZONE	
SPECIAL MANAGEMENT ZONE	
RANGE FENCE (red = proposed)	
CATTLE GUARD GATE	

[illegible]

LICENCE NUMBER		PERMIT	
TFL49		764	
REGION: 14		DISTRICT: DOG	
COMPARTMENT: 44		LANDSCAPE UNIT: Trepanier	
OP AREA: Okanagan		OPENING #:	
UTM - EASTING: 318744		UTM - NORTHING: 6541684	
LATITUDE: 49° 59' 56"		LONGITUDE: -118° 31' 45"	
NAD: 83		UTM ZONE: 11	
MAPSHEET: 82E083		CONTOUR INTERVAL: 20m	
SCALE: 1 : 5000		PLOT FILE NAME: 764\A2111_op.lp2	
DATE: 14 Sep 16-5:32 PM		MAPPER: DM	
GIS LINK: 602697		LAYOUT: James Wolfe	

[illegible]