


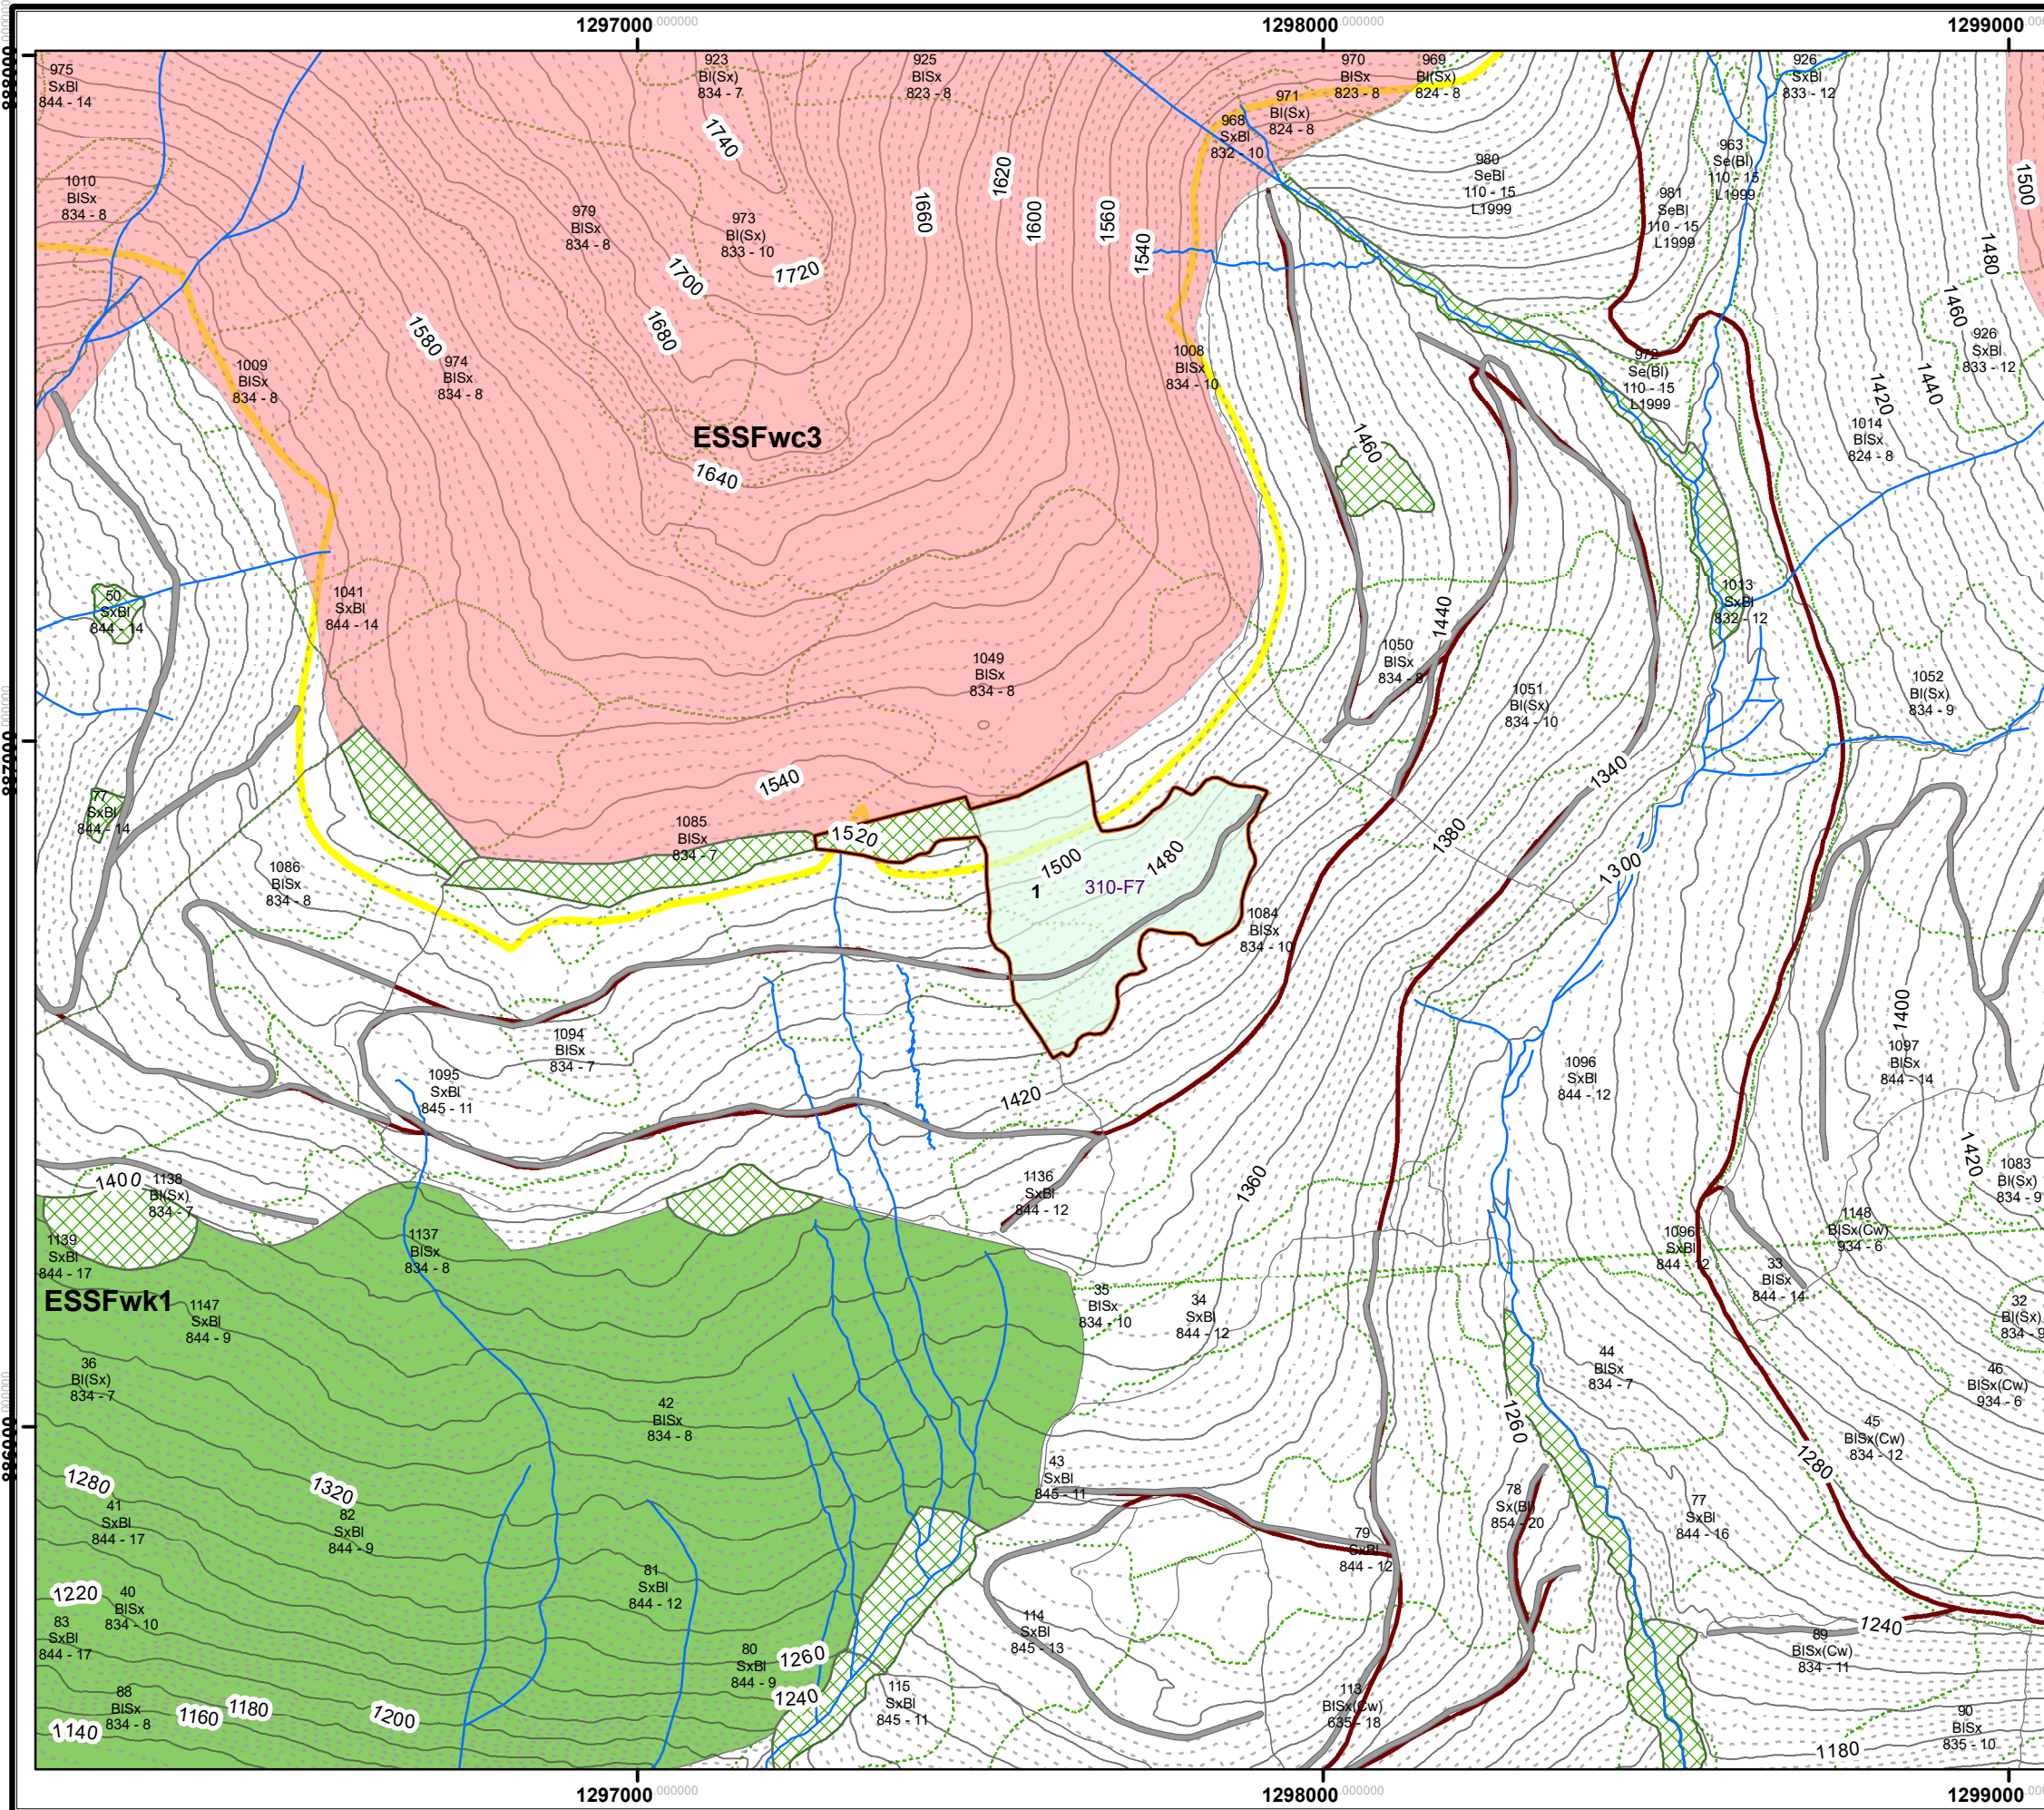



Site Plan Map

1:10,000

Quesnel Division

Licence: **TFL52** Permit: **310** Block: **F7**

Region/District: **RSI**

Operating Area: **SOV**

BCGS Mapsheet: **093A093**

Forester: **Shannon Jonasson**

Drawn By: **Chris Elden**

Date Drawn: **12/21/2018**

Latitude: **<null>**

Longitude: **<null>**

UTM North: **<null>**

UTM East: **<null>**

GIS ELEV (High): **1540**

GIS ELEV (Low): **1435**

Location: 13S-Meridian FSR Br. 2

GIS Gross Area 11.6	Wildlife Tree Patch Area 1.2	Total Opening Area 10.4
Perm. Acc.. Area 0.4	Natural Non-Productive Area	GIS Net Area to Reforest 10.0

WFM Blocks

WTP

1

WFM Blanker Blocks

WFM Roads

NP Unnatural

BEC Subzones

Permanent OGMA

Transitional OGMA

Caribou Conditional

Caribou No Harvest

salmon/bulltrout

Lake Definite

Stream - Definite

Quesnel Consolidated VRI

Index Contour

Intermediate Contour

Standard Unit Summary


SU	BEC Zone	Site Series	Area
1	ESSFwk1	01 (80) 04 (20)	10.0
NAR			10.0

Comments



Coord: BC Albers
Datum: NAD83 (CAN)
Data: TRIM, FC1, TFM

©2007 West Fraser Mills Ltd.
For further information or
copies contact WFM @
250-992-9244

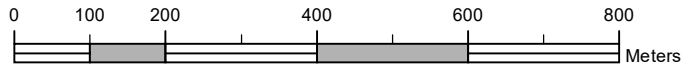

0 100 200 400 600 800 Meters

Map Template: **CurrentMap (310-F7 site plan map)**