


Site Plan Map

Forest Licence: A18692	C.P: 906	Block No.: 16	Location: Paxton	TSA: Kamloops	PSYU: Kamloops	District: Thompson Rivers	
MapSheet/Opening #: 82L052	Original Scale: 1:10000	Air Photo No:	Comp.: 10	Region: 36	Latitude: 50°32'45"	Longitude: 119°47'18"	

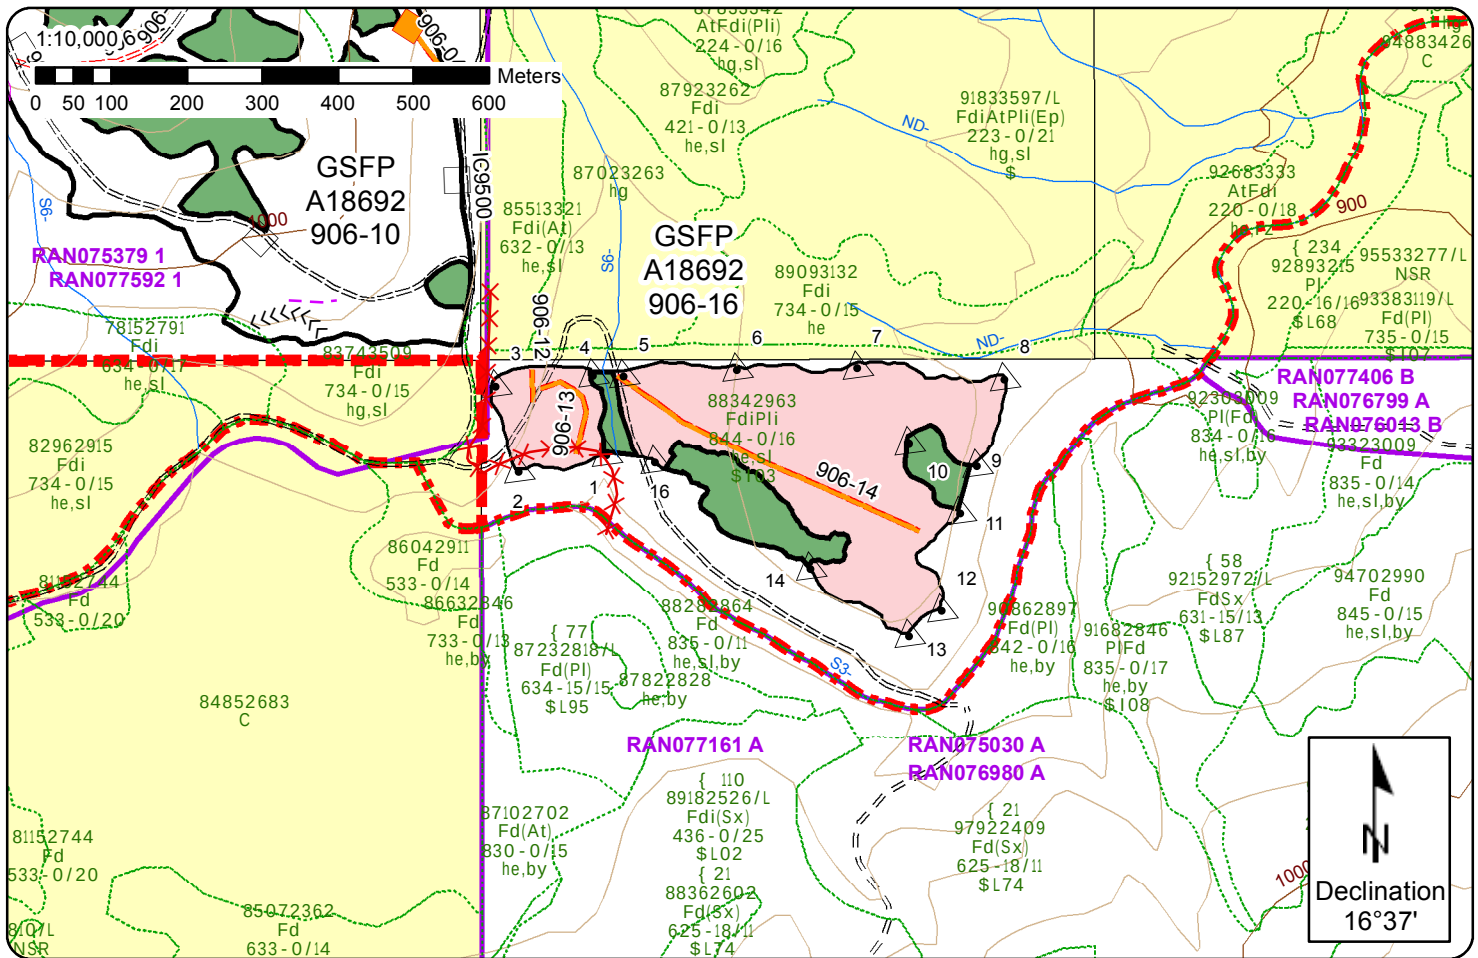

		Total (ha)					EQUALS (ha)		
C.P. Blk	SU	Gross	ROADS	LANDINGS	WTRA	LEAVE	=NAR	BGC ZONE	SITE SERIES
906-16	1	13.0	0.2	0.0	2.3	0.0	10.5	IDF xh2	01
	Total	13.0	0.2	0.0	2.3	0.0	10.5		

Block Boundary		Gully		Boulders	
WTRA		Remedial Fence		Designated Crossing	
Falling Corner		Road - Proposed		Stream	
SU Line		Landing - Proposed		NCD - Stream	
SP Plot		Road - Constructed		Machine Free Zone	
Avalanche Area		Built Landing		Riparian Management Zone	
Gate		Temporary Access Structure		Private Land	
Contour Index (definite) - TRIM		Landing - Rehab		Range Tenure	
Contour Index (intermediate) - TRIM		Transmission Line		Operating Boundary	
		Pipeline			
		Bladed Skid Trail			
		Backspar Trail			



Gilbert Smith
Forest Products Ltd.
Box 689
Barriere, B.C. V0J 2E0
250-672-9435

Date Mapped: December 2, 2015
File Name: 1S-cp906-16.mxd
Mapped By: J. Morrison



335 Musgrave Rd. P: (250) 674-4092
Clearwater, BC TF: (888) 674-4092
V0E 1N2 admin@thompsonresource.com