


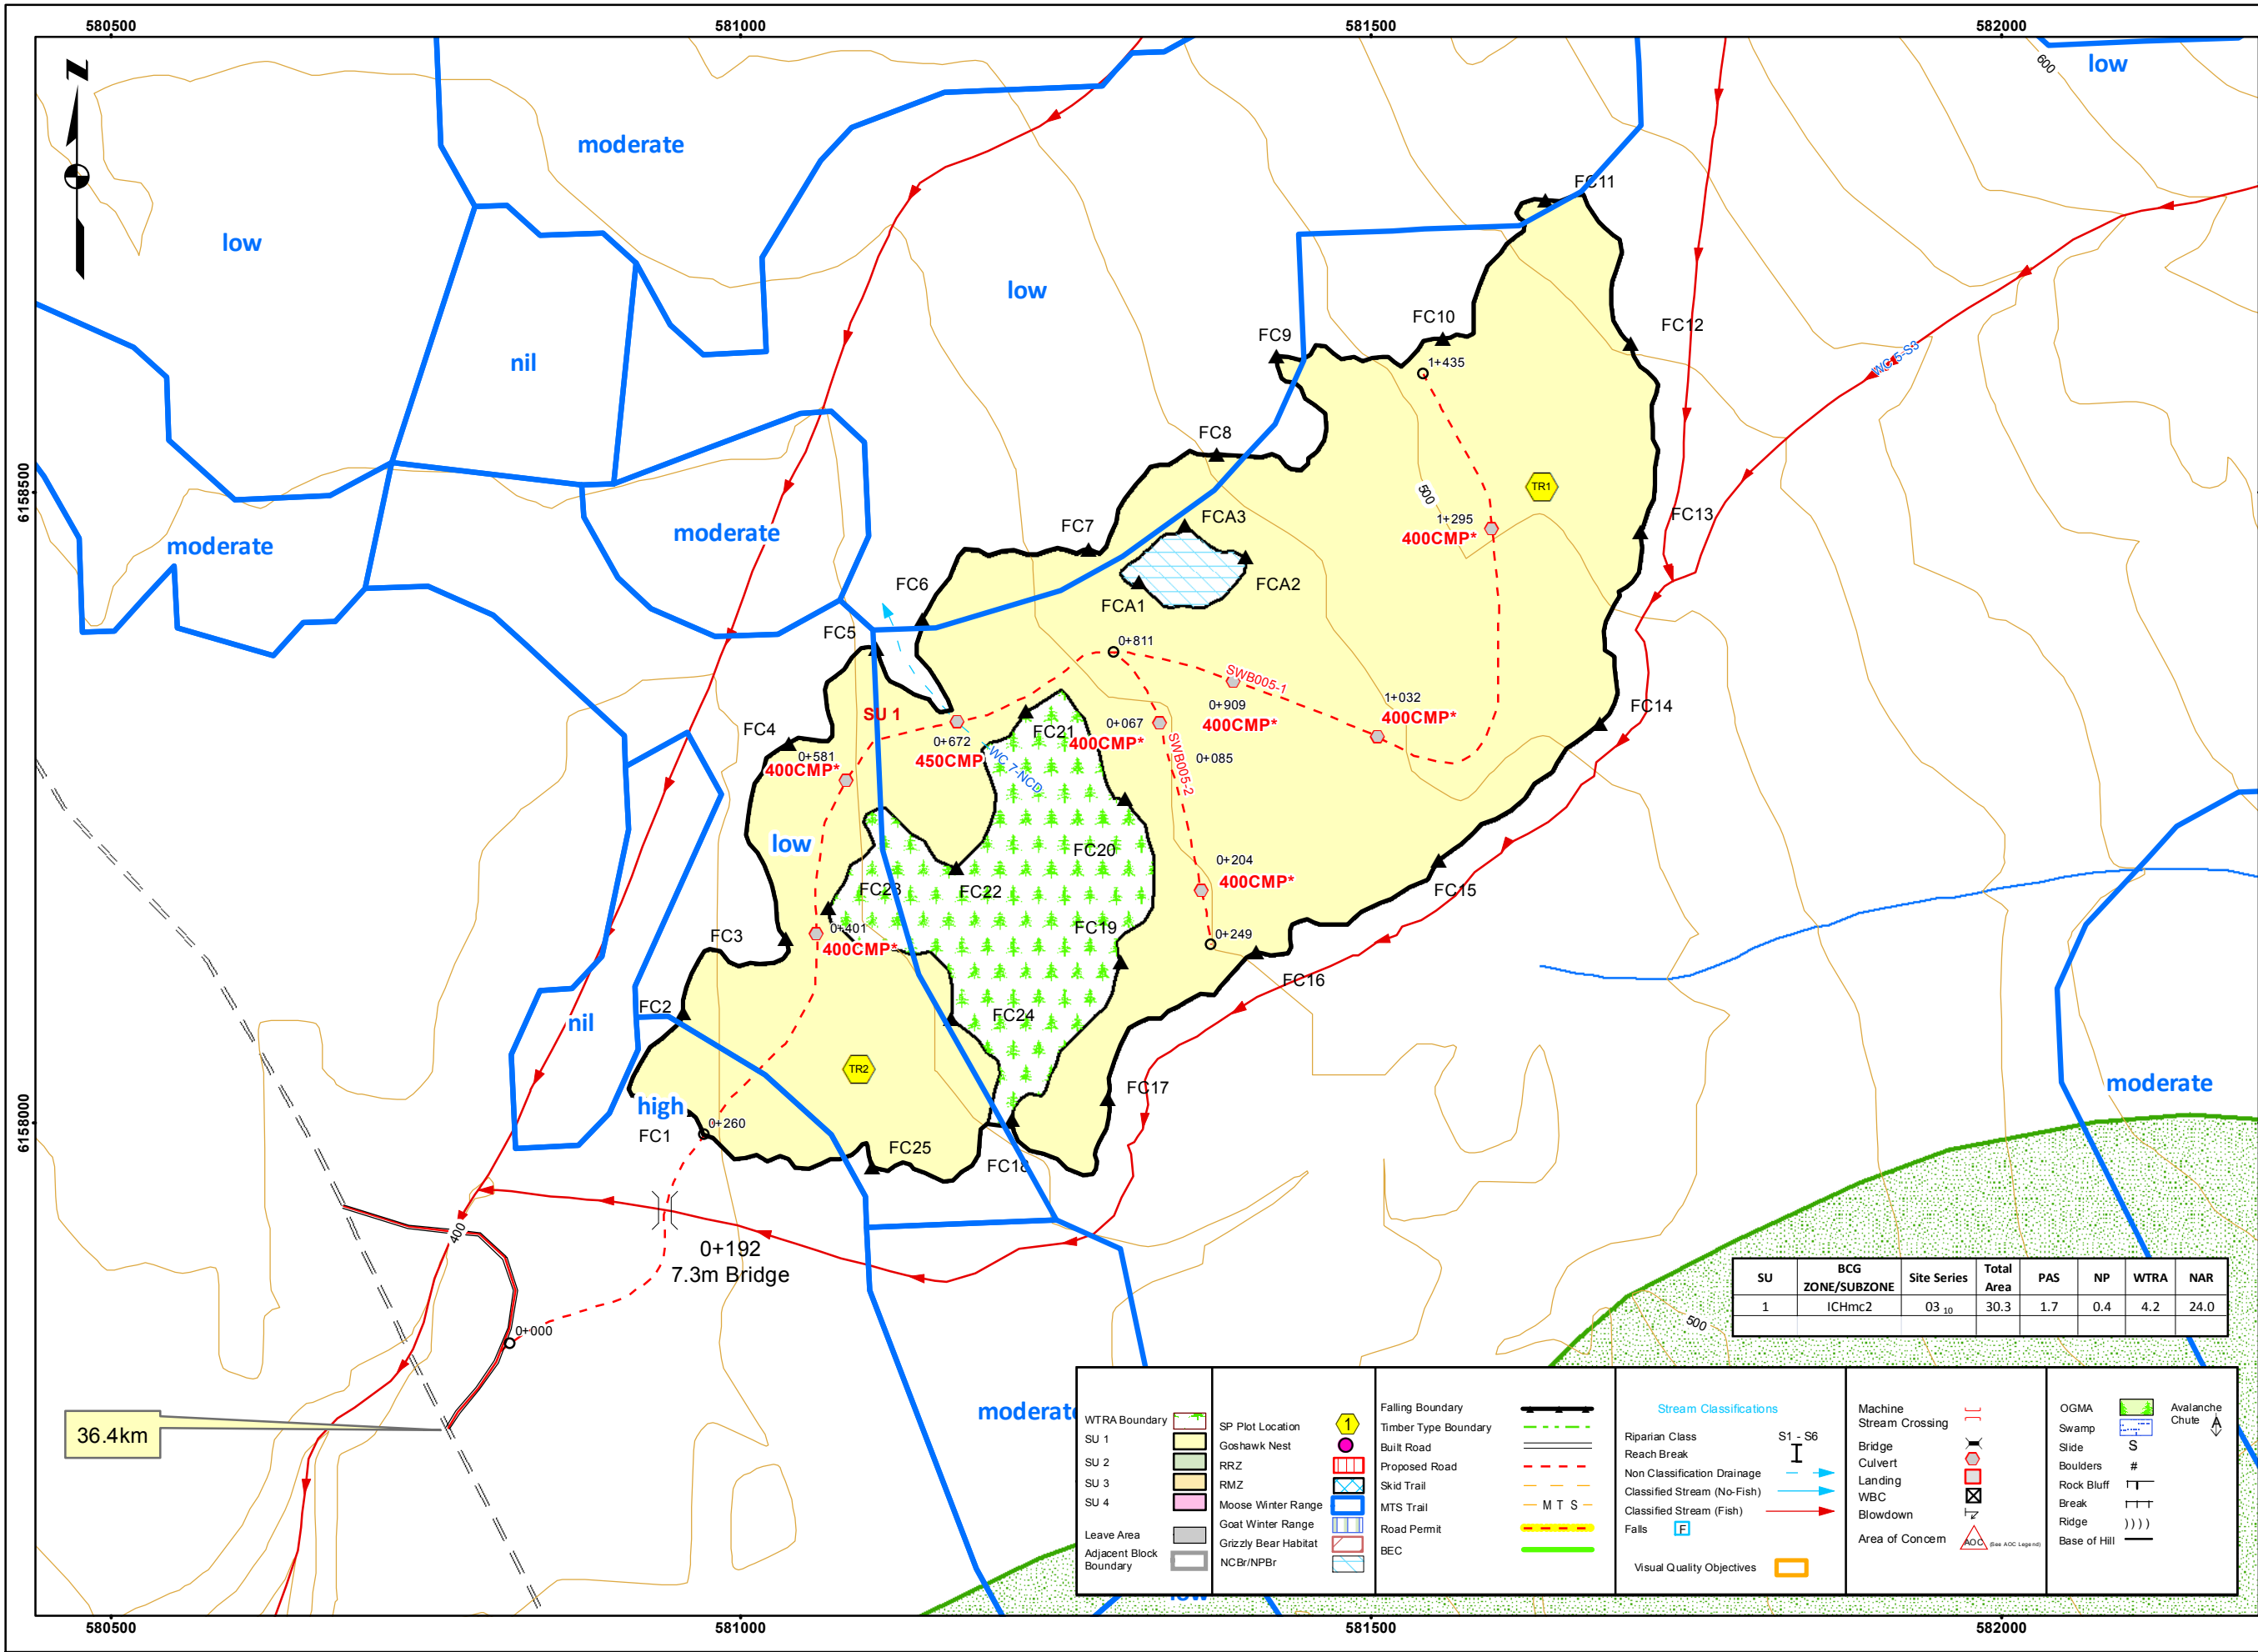

Gitxsan Forest Licence Inc.

SITE PLAN MAP

Setting No. SWB005

Location: SHEWILILBA CREEK

Tenure: FLA16831

Longitude: 127° 42' 36" Latitude: 55° 33' 50"

C.P.: 433

Revision No. & Date: March 20, 2019

Associated RP #: R03780

Scale: 1:10,000 Ref. map: 93M052

RPF Signature & Seal

Date June 27, 2019

Map Projection: Nad 83 UTM Zone 9

Prepared by:
D. Rasmussen, Tyhee Forestry Consultants Ltd.

0 20 40 80 120 160

Meters

SU	BCG ZONE/SUBZONE	Site Series	Total Area	PAS	NP	WTRA	NAR
1	ICHmc2	03 10	30.3	1.7	0.4	4.2	24.0

WTRA Boundary

SU 1

SU 2

SU 3

SU 4

Leave Area

Adjacent Block Boundary

SP Plot Location

Goshawk Nest

RRZ

RMZ

Moose Winter Range

Goat Winter Range

Grizzly Bear Habitat

NCBr/NPBr

Falling Boundary

Timber Type Boundary

Built Road

Proposed Road

Skid Trail

MTS Trail

Road Permit

BEC

Stream Classifications

Riparian Class

Reach Break

Non Classification Drainage

Classified Stream (No-Fish)

Classified Stream (Fish)

Falls

Visual Quality Objectives

Machine Stream Crossing

Bridge

Culvert

Landing

WBC

Blowdown

Area of Concern

OGMA

Swamp

Slide

Boulders

Rock Bluff

Break

Ridge

Base of Hill

Avalanche Chute