


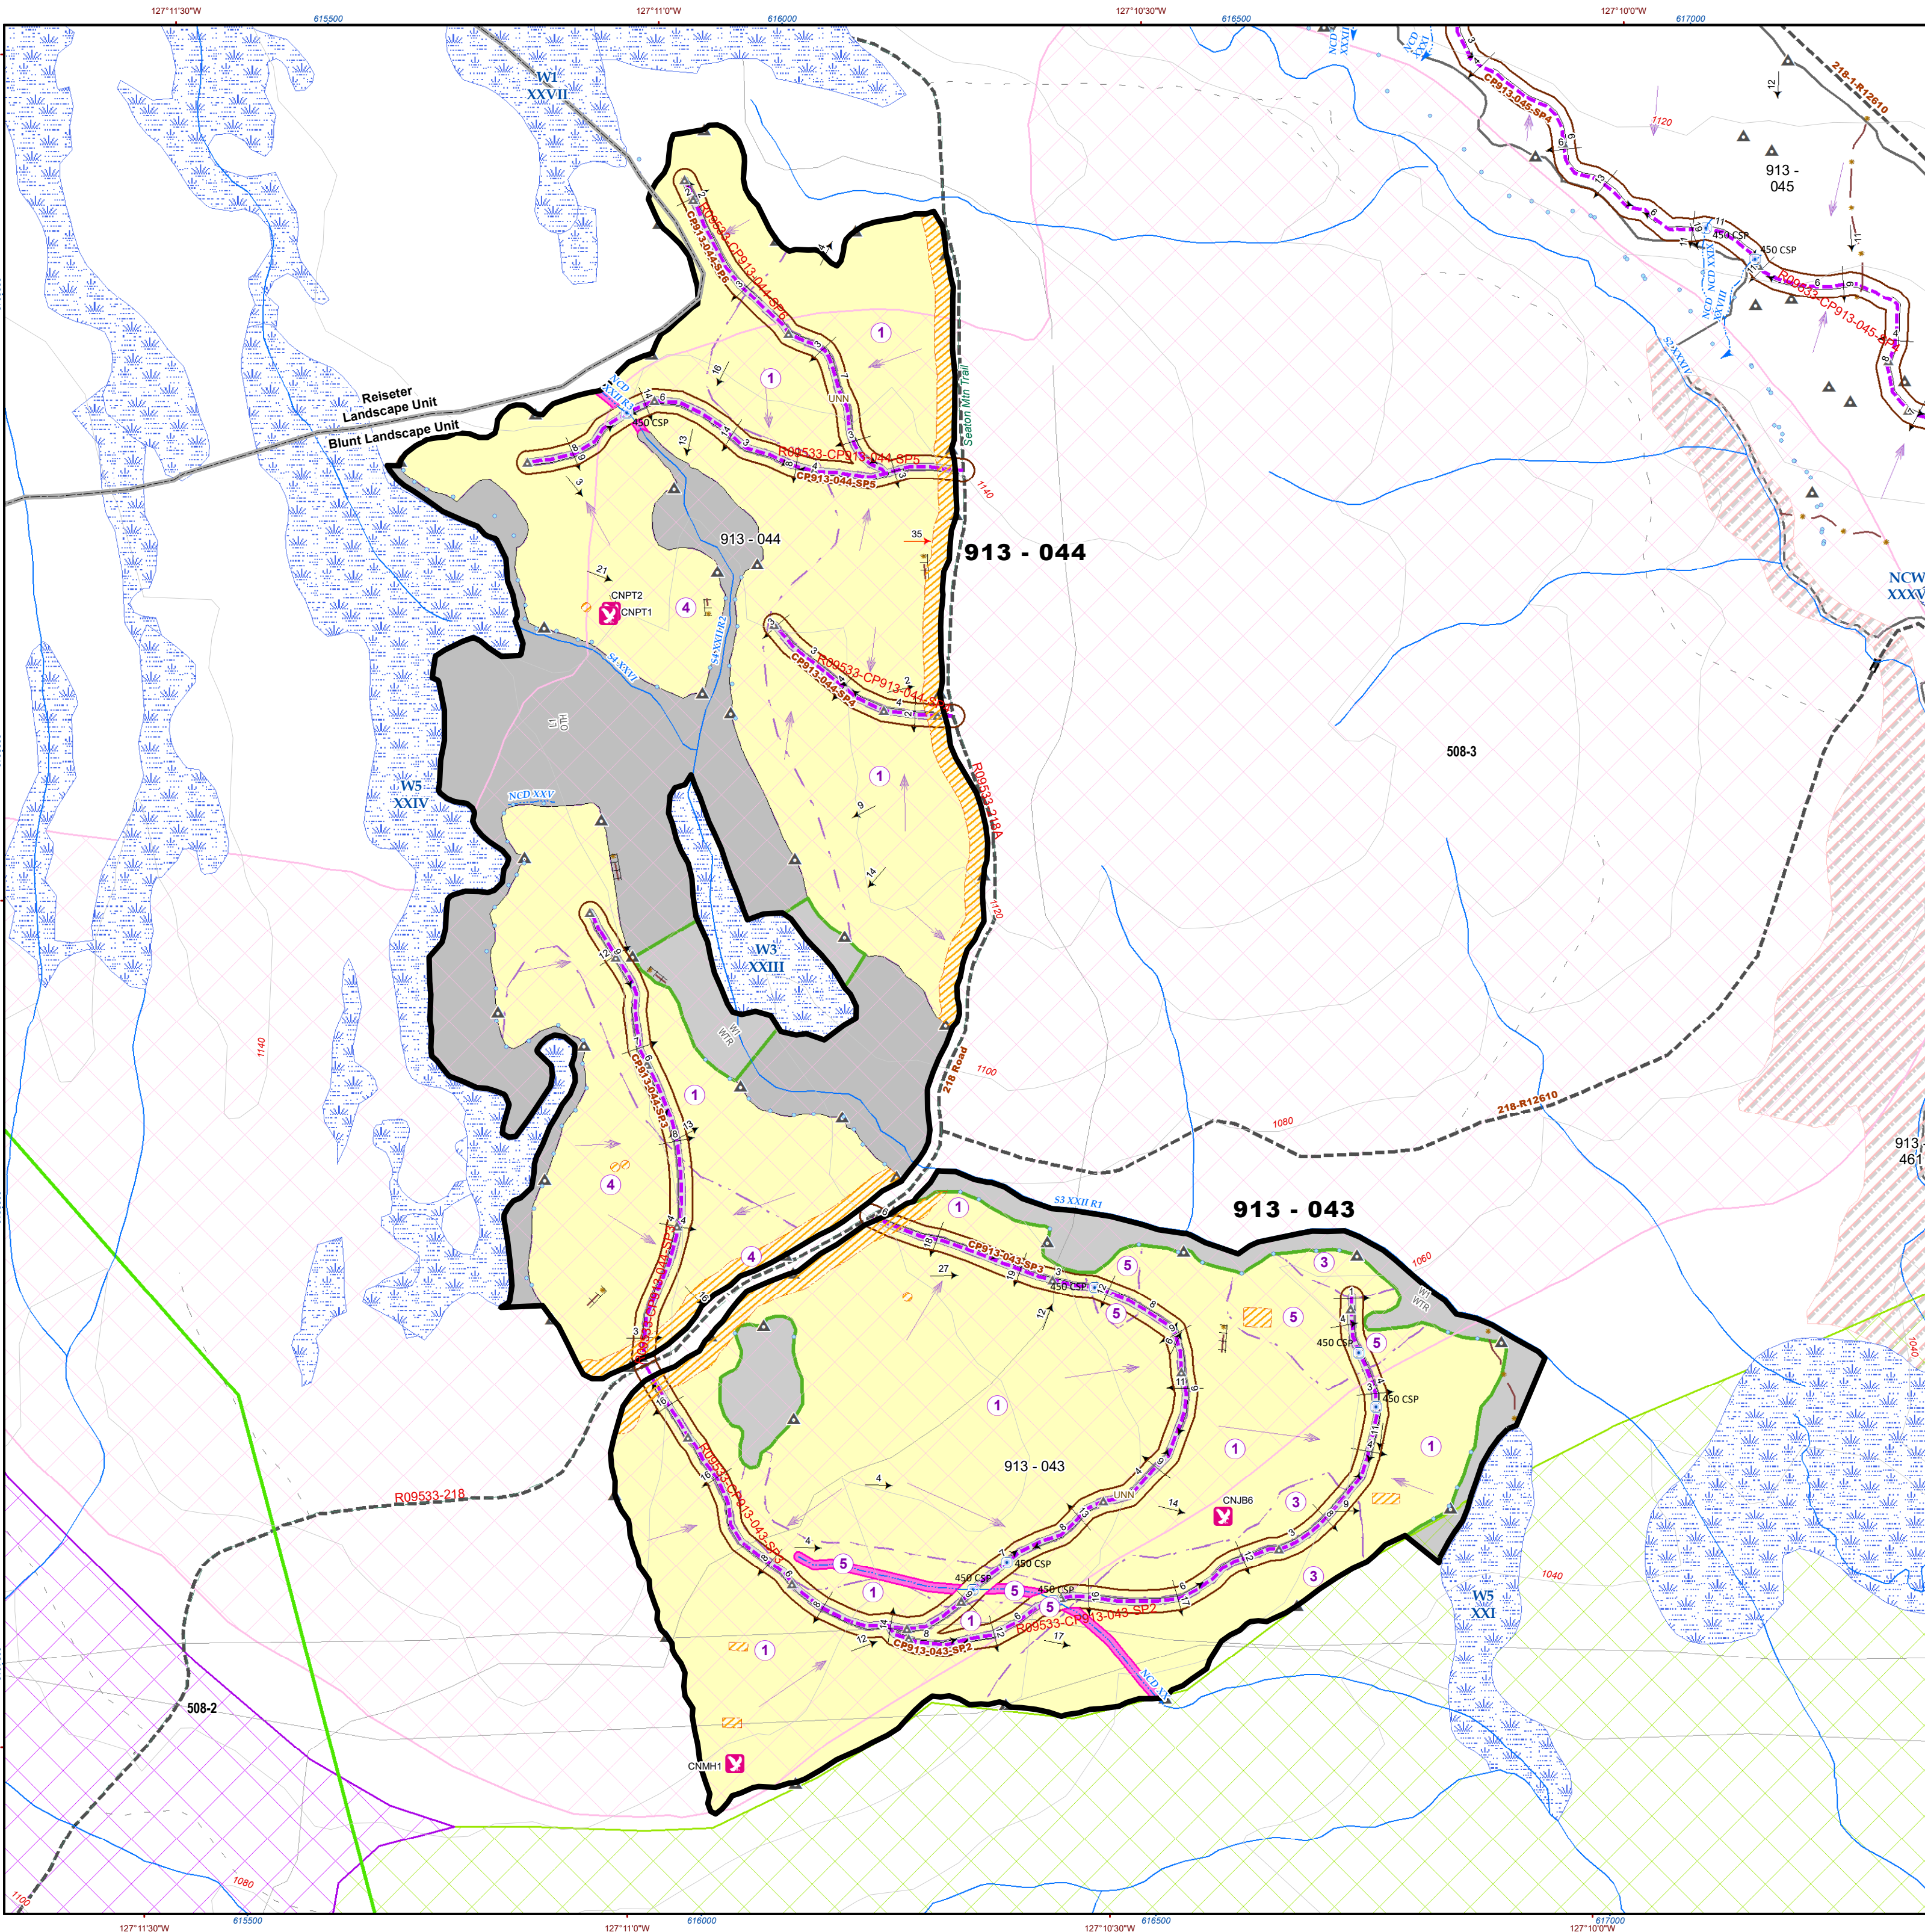



Pacific Inland Resources
A Division of West Fraser Mills Ltd.
P.O. Box 3130 Smithers, B.C. V0J 2N0 Phone: (250) 847-2656

SITE PLAN & LOGGING PLAN & ROAD PLAN
1:5,000

Licence: A16830 **Permit: 913** **Block: 043 044**
Road: R09533 sec CP913-043-SP2, SP3; 044-SP3, SP4, SP5

Forest Region: **RNI**
Forest District: **DSS**
Mapsheet: **093M015**
Operating Area: **Blunt**

Date Created: **7/3/2019**
Forester: **Kelsey Stasiuk**
Created By: **Kristie Seaborn**

EMERGENCY INFORMATION
Access Directions: via 218rd at 18km of 2000rd (near Witset).

CP 913 BLOCK 043 - STANDARD UNIT SUMMARY
Latitude : **55 6' 10.6"** UTM North: **6107765.8**
Longitude: **-127 10' 35.19"** UTM East: **616344.6**

Opening Area	WTR Area	Leave Area	Gross Cutblock Area
40.6	3.7		44.3
Permanent Access Area	1.6	Natural Non-Productive Area	Net Area to Reforest
			39.0

SU	SU Type	Biogeoclimatic Information	Silviculture Regime I.D.	Max. Allowable Soil Dist %	Gross Area	NAR
1	PROD	ESShc	01(10) 10	10.0	30.8	30.8
3	PROD	ESShc	05(8) 01(2)	10.0	4.9	4.9
5	PROD	ESShc	09(10)	10.0	3.3	3.3
N	NP			5.0	1.6	20.5
W1	WTR			5.0	3.7	17.9
TOTALS					44.3	39.0

CP BLOCK 044 - STANDARD UNIT SUMMARY
Latitude : **-127 10' 35.19"** UTM North: **616344.6**
Longitude: **-127 10' 55.85"** UTM East: **619958.7**

Opening Area	WTR Area	Leave Area	Gross Cutblock Area
39.7	1.4		55.6
Permanent Access Area	1.3	Natural Non-Productive Area	Net Area to Reforest
			38.4

SU	SU Type	Biogeoclimatic Information	Silviculture Regime I.D.	Max. Allowable Soil Dist %	Gross Area	NAR
1	PROD	ESShc	01(8) 06(2)	5.0	20.5	20.5
4	PROD	ESShc	06(7) 04(3)	5.0	17.9	17.9
L1	OTH				14.5	
N	NP				1.3	
W1	WTR				1.4	
TOTALS					55.6	38.4

ROAD TABLE						
Road Name	Road Type	Road Width (m)	Minimum Culvert Size (mm)	Start	End	Not Merch. (ha)
R09533-CP913-043-SP2 (EM T0R1)	long term	4-5.5	450	0+000	0+792	198
R09533-CP913-043-SP3 (EM T0R1)	long term	4-5.5	450	0+000	10291	3.23
R09533-CP913-044-SP3 (EM T0R1)	short term	4-5.5	450	0+000	0+527	132
R09533-CP913-044-SP4 (EM T0R1)	short term	4-5.5	450	0+000	0+230	0.57
R09533-CP913-044-SP5 (EM T0R1)	short term	4-5.5	450	0+000	0.521	130
R09533-CP913-044-SP6 (EM T0R1)	short term	4-5.5	450	0+000	0+628	102

STREAM CROSSING TABLE						
Road Name	Type of Structure & Size	Design Load	Stream Structure Location	Direct Tributary	General Arrangement Drawing Number	Comments
043-SP2	culvert 450mm	n/a	0+000	XX NCD	n/a	n/a
043-SP3	culvert 450mm	n/a	0+792	XX NCD	n/a	n/a
044-SP5	culvert 450mm	n/a	0+394	XXXI NCD	yes	n/a

CRITICAL OPERATIONS SITE FACTORS:
CP913-043, 044
High snag content.
Harvest Season: Block 043 -summer potential; if summer is exercised schedule the block for harvest as late in the late summer shoulder nesting season as possible. Block 044 -winter harvest: (5% disturbance, VH compaction hazard). Predevelopment of roads will provide spring decking opportunities.
Road access control point requirements: block 043 and 044 -restrict access to block roads during periods of operational inactivity
Road deactivation: deactivate all roads after planting activities by utilizing full pull back. Distribute LWD on roads that could provide access to wetlands.
The main haul roads provides public access to Seaton Mountain hiking trails. In regard to safety (major) and visuals (minor): do not block access with equipment or activities. Maintain a visual buffer alongside the main haul road: do not deck to roadside along the main haul road and retain advanced regen and intermediates (below dominant and codominants) in the ribboned SMZ. If the ribboned SMZ is insufficient due to lack of regen, increase retention attempts beyond SMZ ribbon. The visual buffer does not need to be constant and uninterrupted; it can be broken/clumpy in SMZ ribboned polygons within block indicate locations for very good regen patches.
Ensure road ditches do not concentrate/deliver sediment to S3XXII.
These blocks overlap an active grazing license, consider obstacle planting.

Coord: BC Alberi
Datum: NAD83 (CAN)
Data: TRIM, FC1, TFM
Declination: November 3, 2015
(Smithers Airport): 18d 43.141m East (13.8°/yr W.)

© 2006 West Fraser Mills Ltd.
For further information or copies contact WFM @ 250-847-2656
TEMPLATE UPDATED: Feb. 4 2016



0 125 250 500
Meters

Path: Y:\PRIPermits\FLA16830_DSS\CP913A16830_913_043_044_SPL.mxd

Legend

- Landscape Units
- Gross Block Bdy
- Enduring_Nest
- TRIM Contours
- Tie Point
- Stream- Intermittent
- Stream- Definite
- Stream- Intermittent or Indefinite
- Swamp
- VRI Swamps
- MFZ
- SMZ
- Culvert
- Road Hub
- Road Bridge
- Gravel Road
- Rough Road
- Right Of Way
- < or = 29%
- > or = 30%
- Edge of Drop
- Wildlife Trail
- Skid Direction
- Boundary Hub
- Z/ FTEN Recreation Trails 5k
- NRB-FOREST
- Wetsuweten Trail Network
- Built
- Proposed
- LRM Roads
- LRM Road Permit Section Labels
- Core Ecosystems
- Enhanced Timber Development Zone
- Landscape Corridors
- BKG_BC_Terr_Al_Fan
- OTH
- WTR
- NP UNN
- TFM_ScratchPoly
- LRM Standard Units
- LRM Blocks

1. ROAD IS LOCATED WITHIN RIPARIAN MANAGEMENT AREA?
YES ☒ NO ☐ APPROVAL REQUIRED YES ☐ NO ☒

2. ROAD IS LOCATED WITHIN A COMMUNITY WATERSHED?
YES ☐ NO ☒ APPROVAL REQUIRED YES ☐ NO ☒

3. ROAD IS LOCATED ON TERRAIN WITH MODERATE OR HIGH LIKELIHOOD OF LANDSLIDES?
YES ☐ NO ☒

ACTIONS FOR PROTECTING OTHER FOREST RESOURCES:

-CULVERTS MARKED WITH AN 'A' HAVE BEEN PLACED ON THE MAP TO MEET MINIMUM CULVERT SPACING GUIDELINES.

-THE FIELD PLACEMENT OF THESE CULVERTS SHOULD COINCIDE WITH THE GROUND CONDITIONS AND SUBGRADE PROFILE AND NOT NECESSARILY THE MAP LOCATION.

-CULVERTS MARKED IN THE FIELD MAY BE SUBJECT TO CHANGE DURING CONSTRUCTION OF THE SUBGRADE PROFILE.

-0.0 M RIGHT OF WAY WITH WIDENINGS WHERE REQUIRED FOR ENGINEERING PROPOSES.

THE ASSESSMENTS CHECKED BELOW WERE CARRIED OUT AND THE ROAD LAYOUT AND DESIGN IS CONSISTENT WITH THE RESULTS AND RECOMMENDATIONS OF THE ASSESSMENTS.

☒ RIPARIAN ASSESSMENT ☐ VISUAL IMPACT ASSESSMENT

☒ ARCHEOLOGICAL IMPACT ASSESSMENT ☐ SITE INSPECTION (FRR 4.1)

1. RATIONALE FOR ROAD WITHIN AN RMA:

2. RATIONALE FOR ROAD LOCATED ON A MODERATE TO HIGH LANDSLIDE OCCURRENCE AFTER SITE INSPECTION:

P.I.R. LICENSEE ACKNOWLEDGEMENT

DATE

P.I.R. SIGNING FORESTER

DATE