




SITE PLAN MAP

BC Timber Sales
Skeena Business Area
Kalum Forest District

A77635
Block 4

Location: Eagle Bay
T.S.A.: Kalum
Land District: Douglas SB
Reference Map: 103H087
Base Map: NAD 83
U.T.M.: 09/520755E/5961812N
Air Photo No.: SRS 5818 No.349
Date (Rev): March 2006 (1)
Drawn By: WML
Contour Interval: 5m

Scale: 1:5000

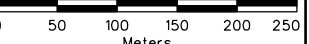


Legend

- Block Boundary
Adjacent Boundary
Engineered or Logged
Road - Built
- Located
- Proposed
- Temporary
Road Station
DEACTIVATED ROADS:
Semi-permanently
Permanently
BRIDGE: Proposed,
Built, Removed
Backspar Trail
Index Contour
Contour
Timber Type
Swamp
Alpine
Scrub
Blowdown
Slide
Break, Ridge, Gully
Logged
Log Sort, Log Dump
Falling Corner
Rock
Quarry, Proposed Quarry
Landing
Culvert
Streams - No. and Classification
S1 - S4 Fish Stream
S1 - S4 Inferred Fish Stream
S5, S6 Non Fish Stream
S5, S6 Inferred Non Fish Stream
Non Classifiable Drainage
Reach Break
LAKE - Classification
Fish
No Fish
WETLAND

SP Plot
Treatment Bndy

RETENTION
NCBr
WILDLIFE TREE PATCH
RIPARIAN RESERVE ZONE
RIPARIAN MANAGEMENT ZONE
Basal Area Retention

CYPRESS FOREST CONSULTANTS LTD.
5113 KEITH AVENUE
TERRACE, B.C. V8G 1K8
TEL: (250) 635-0903
FAX: (250) 635-0921
cypress@monarch.net

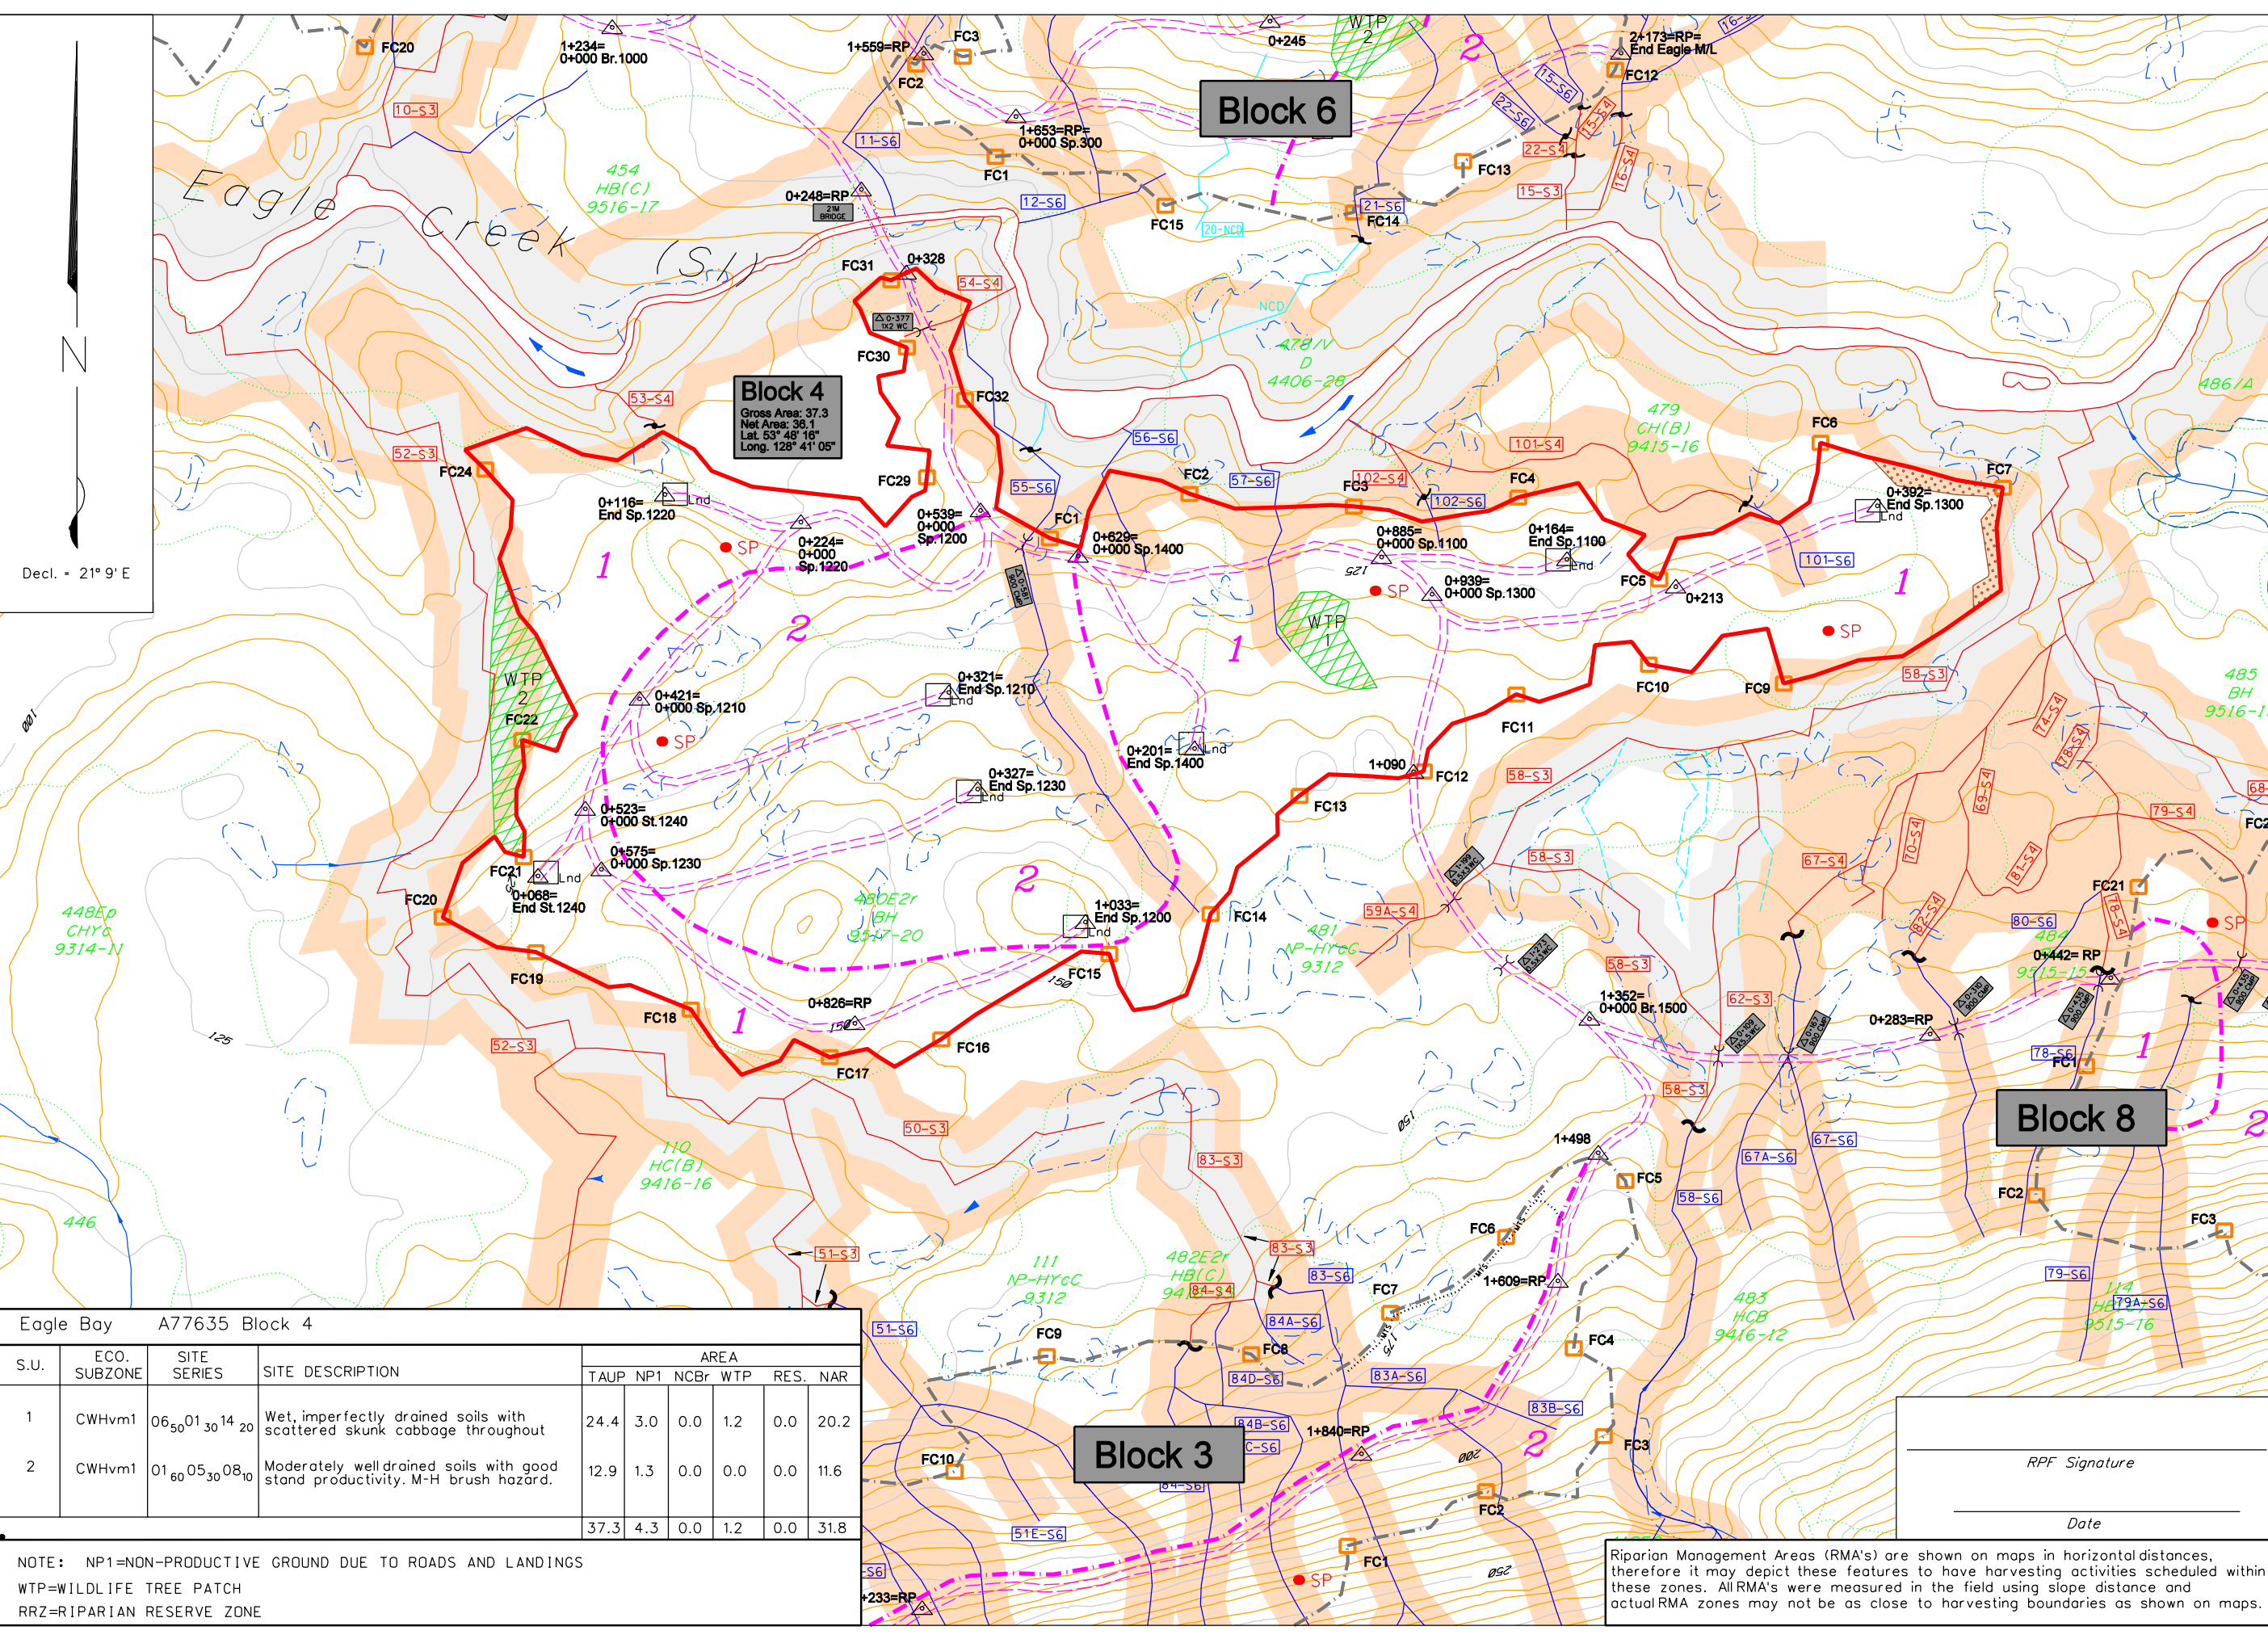

Eagle Bay A77635 Block 4				AREA				
S.U.	ECO. SUBZONE	SITE SERIES	SITE DESCRIPTION	TAUP	NP1	NCBr	WTP	RES. NAR
1	CWHvm1	06 ₅₀ 01 ₃₀ 14 ₂₀	Wet, imperfectly drained soils with scattered skunk cabbage throughout	24.4	3.0	0.0	1.2	0.0 20.2
2	CWHvm1	01 ₆₀ 05 ₃₀ 08 ₁₀	Moderately well drained soils with good stand productivity. M-H brush hazard.	12.9	1.3	0.0	0.0	0.0 11.6
				37.3	4.3	0.0	1.2	0.0 31.8

NOTE: NP1=NON-PRODUCTIVE GROUND DUE TO ROADS AND LANDINGS
WTP=WILDLIFE TREE PATCH
RRZ=RIPARIAN RESERVE ZONE

Riparian Management Areas (RMA's) are shown on maps in horizontal distances, therefore it may depict these features to have harvesting activities scheduled within these zones. All RMA's were measured in the field using slope distance and actual RMA zones may not be as close to harvesting boundaries as shown on maps.