



SITE PLAN MAP.
BC Timber Sales
Skeena Business Area
Kolum Forest District
A77635
Block 4

Location: Eagle Bay
T.S.A.: Kolum
Land District: Douglas SB
Reference Map: 103H087
Base Map: NAD 83
U.T.M.: 09/520755E/5961812N
Air Photo No.: SRS 5818 No.349
Date (Rev): March 2006 (1)
Drawn By: WUL
Contour Interval: 5m

Scale: 1:5000
0 50 100 150 200 250
Meters


Legend

Block Boundary
Adjacent Boundary
Engineered or Logged
Road - Built
- Located
- Proposed
- Temporary
Road Station
DEACTIVATED ROADS:
Semi-permanently
Permanently
DROVE: Proposed,
Data Removed
Backstop Trail
Index Contour
Contour
Timber Type

Swamp
Mire
Scrub
Blowdown
Side
Break, Ridge, Cully
Logged
Log Sort, Log Dump
Felling Corner
Rock
Quarry, Proposed Quarry
Landing
Culvert

STREMS: No. and Classification
S1 - S4 Fish Stream
S1 - S4 Interred Fish Stream
S5, S6 Non Fish Stream
S5, S6 Interred Non Fish Stream
Non Classifiable Drainage
Reach Break
LAKE - Classification
Fish
No Fish
WETLAND

SP Plot
Treatment Body

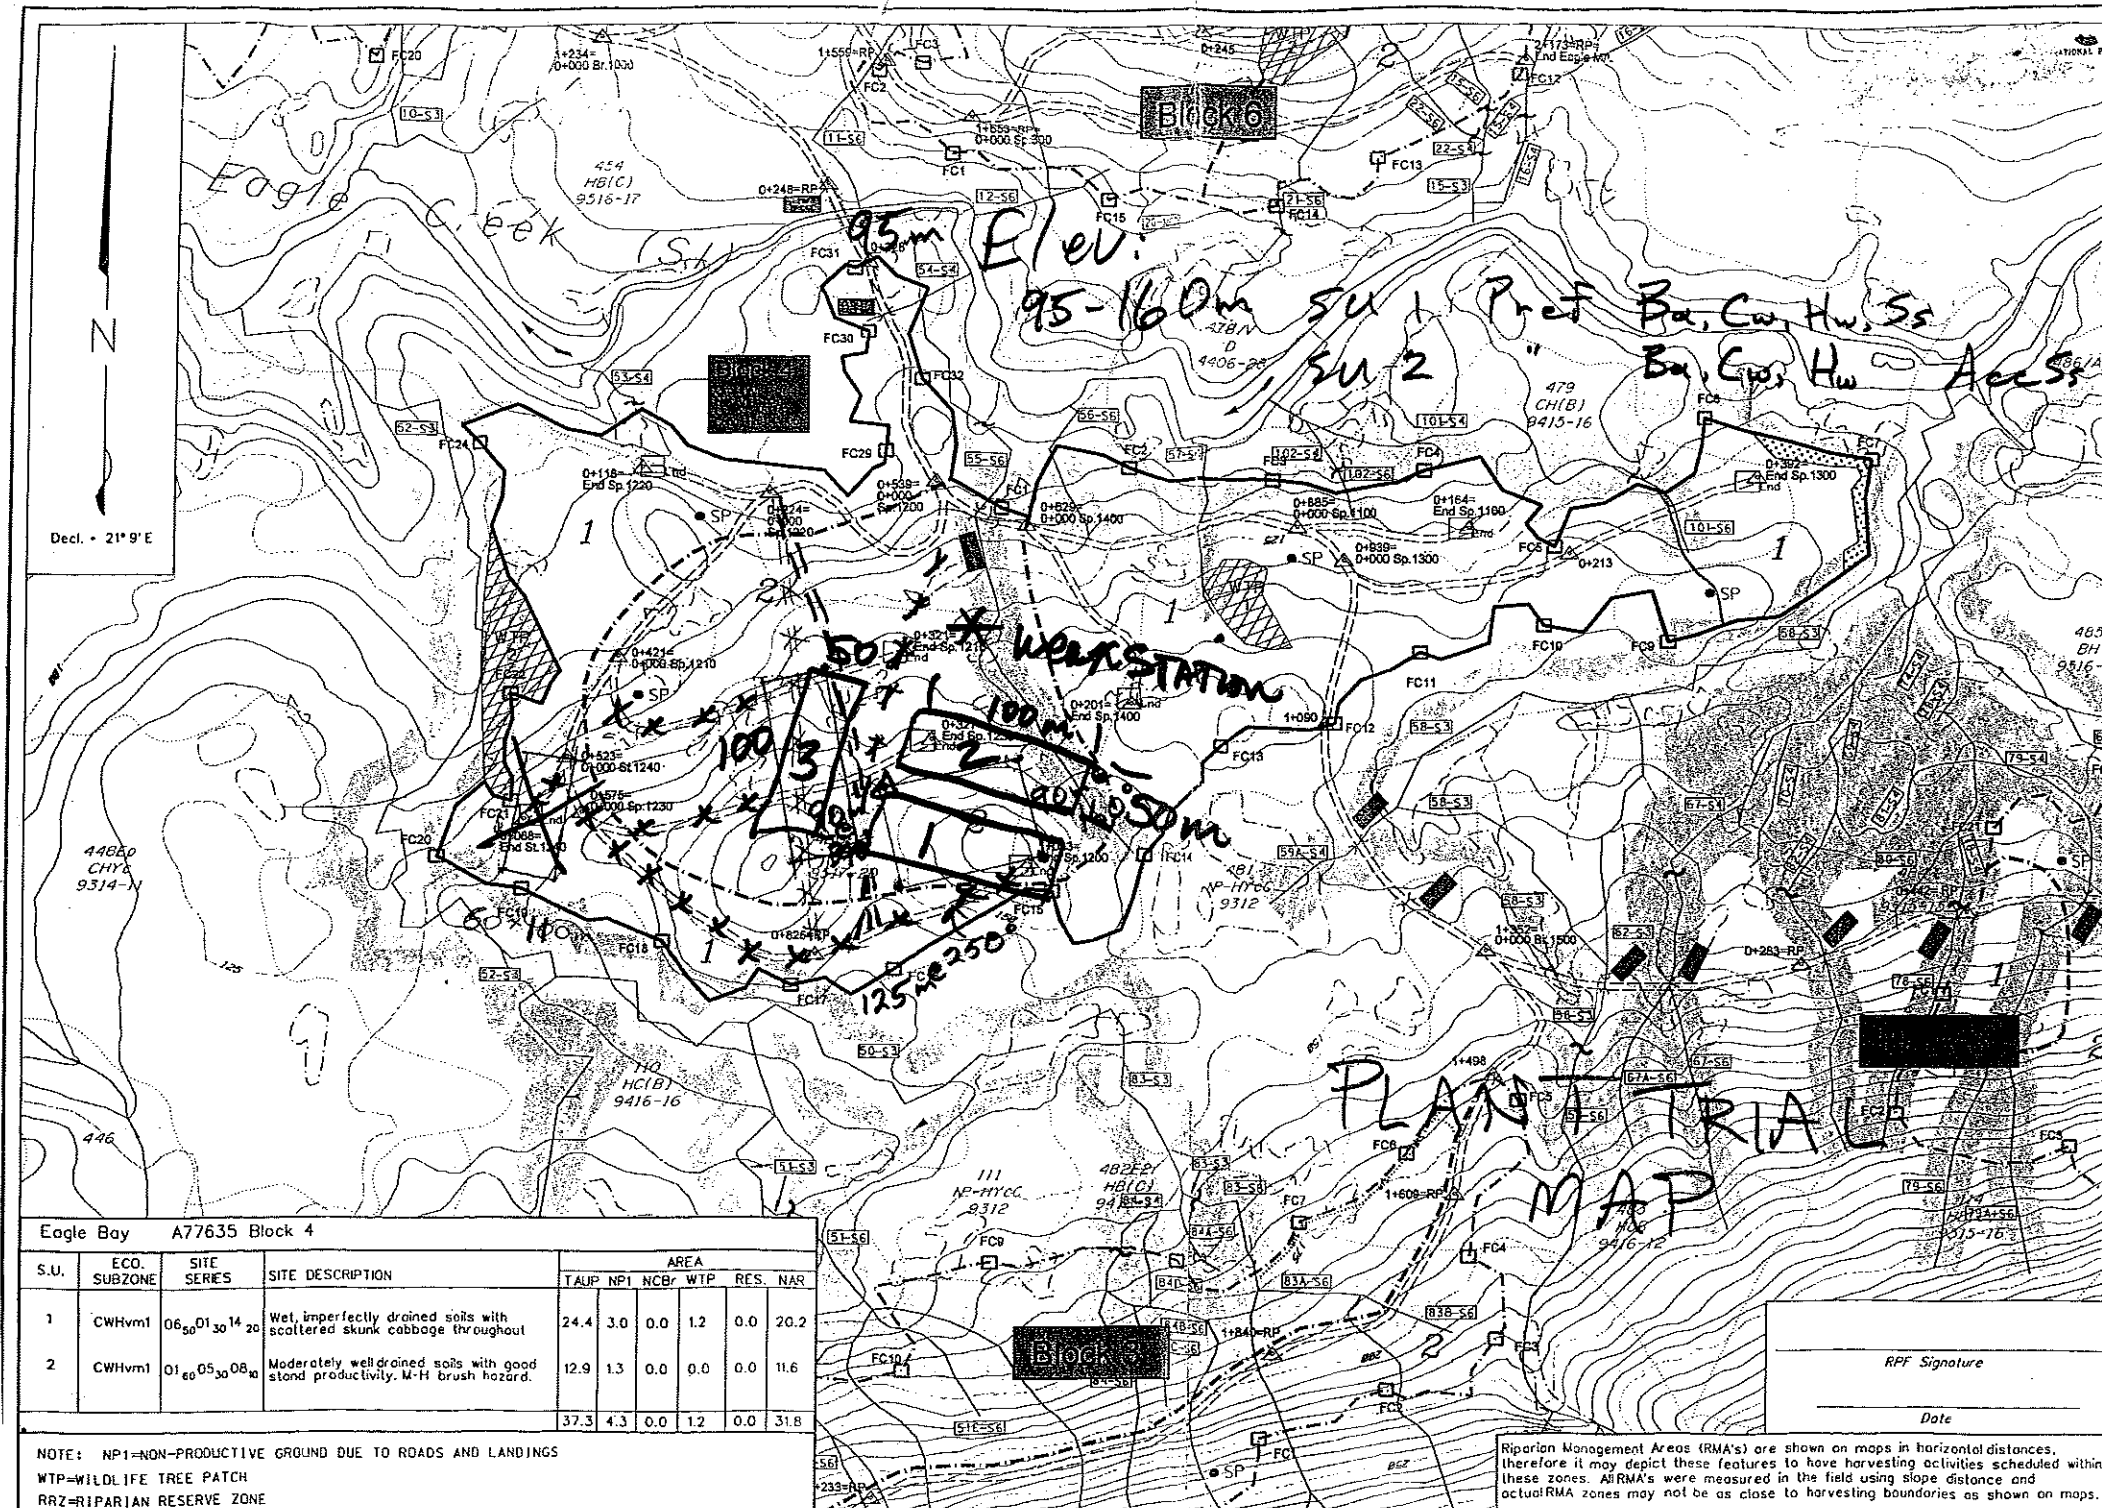

Eagle Bay A77635 Block 4									
S.U.	ECO. SUBZONE	SITE SERIES	SITE DESCRIPTION	AREA					
				TAUP	NP1	NCB	WTP	RES.	NAR
1	CWHvm1	06 ₅₀ 01 ₃₀ 14 ₂₀	Wet, imperfectly drained soils with scattered skunk cabbage throughout	24.4	3.0	0.0	1.2	0.0	20.2
2	CWHvm1	01 ₆₀ 05 ₃₀ 08 ₁₀	Moderately well drained soils with good stand productivity. M-H brush hazard.	12.9	1.3	0.0	0.0	0.0	11.6
				37.3	4.3	0.0	1.2	0.0	31.8

NOTE: NP1=NON-PRODUCTIVE GROUND DUE TO ROADS AND LANDINGS
WTP=WILDLIFE TREE PATCH
RRZ=RIPARIAN RESERVE ZONE

Riparian Management Areas (RMAs) are shown on maps in horizontal distances, therefore it may depict these features to have harvesting activities scheduled within these zones. All RMAs were measured in the field using slope distance and actual RMA zones may not be as close to harvesting boundaries as shown on maps.

RPF Signature
Date

RETENTION
MCR
WILDLIFE TREE PATCH
RIPARIAN RESERVE ZONE
RIPARIAN MANAGEMENT ZONE
Basal Area Retention

CYPRESS FOREST CONSULTANTS LTD.
5113 KEITH AVENUE
TERRACE, B.C. V8C 4B8
TEL: (250) 635-0903
FAX: (250) 635-0821
cypress@monarch.net