



Prince George Region

Mackenzie Forest District

British Columbia Timber Sales

LATITUDE / LONGITUDE:
552760 1231740MAP REFERENCE:
930 044DATE:
01/18/2008

SCALE: 1:10,000

Tony Point

TSL A83770

U.B.I. 40BG15P

Block 3

Opening Number 930044

Site Plan Map Amendment #2


REGION: 69

COMP: 48

F.I.Z.: 1

P.S.Y.U.: 189


LOCATION: TONY POINT

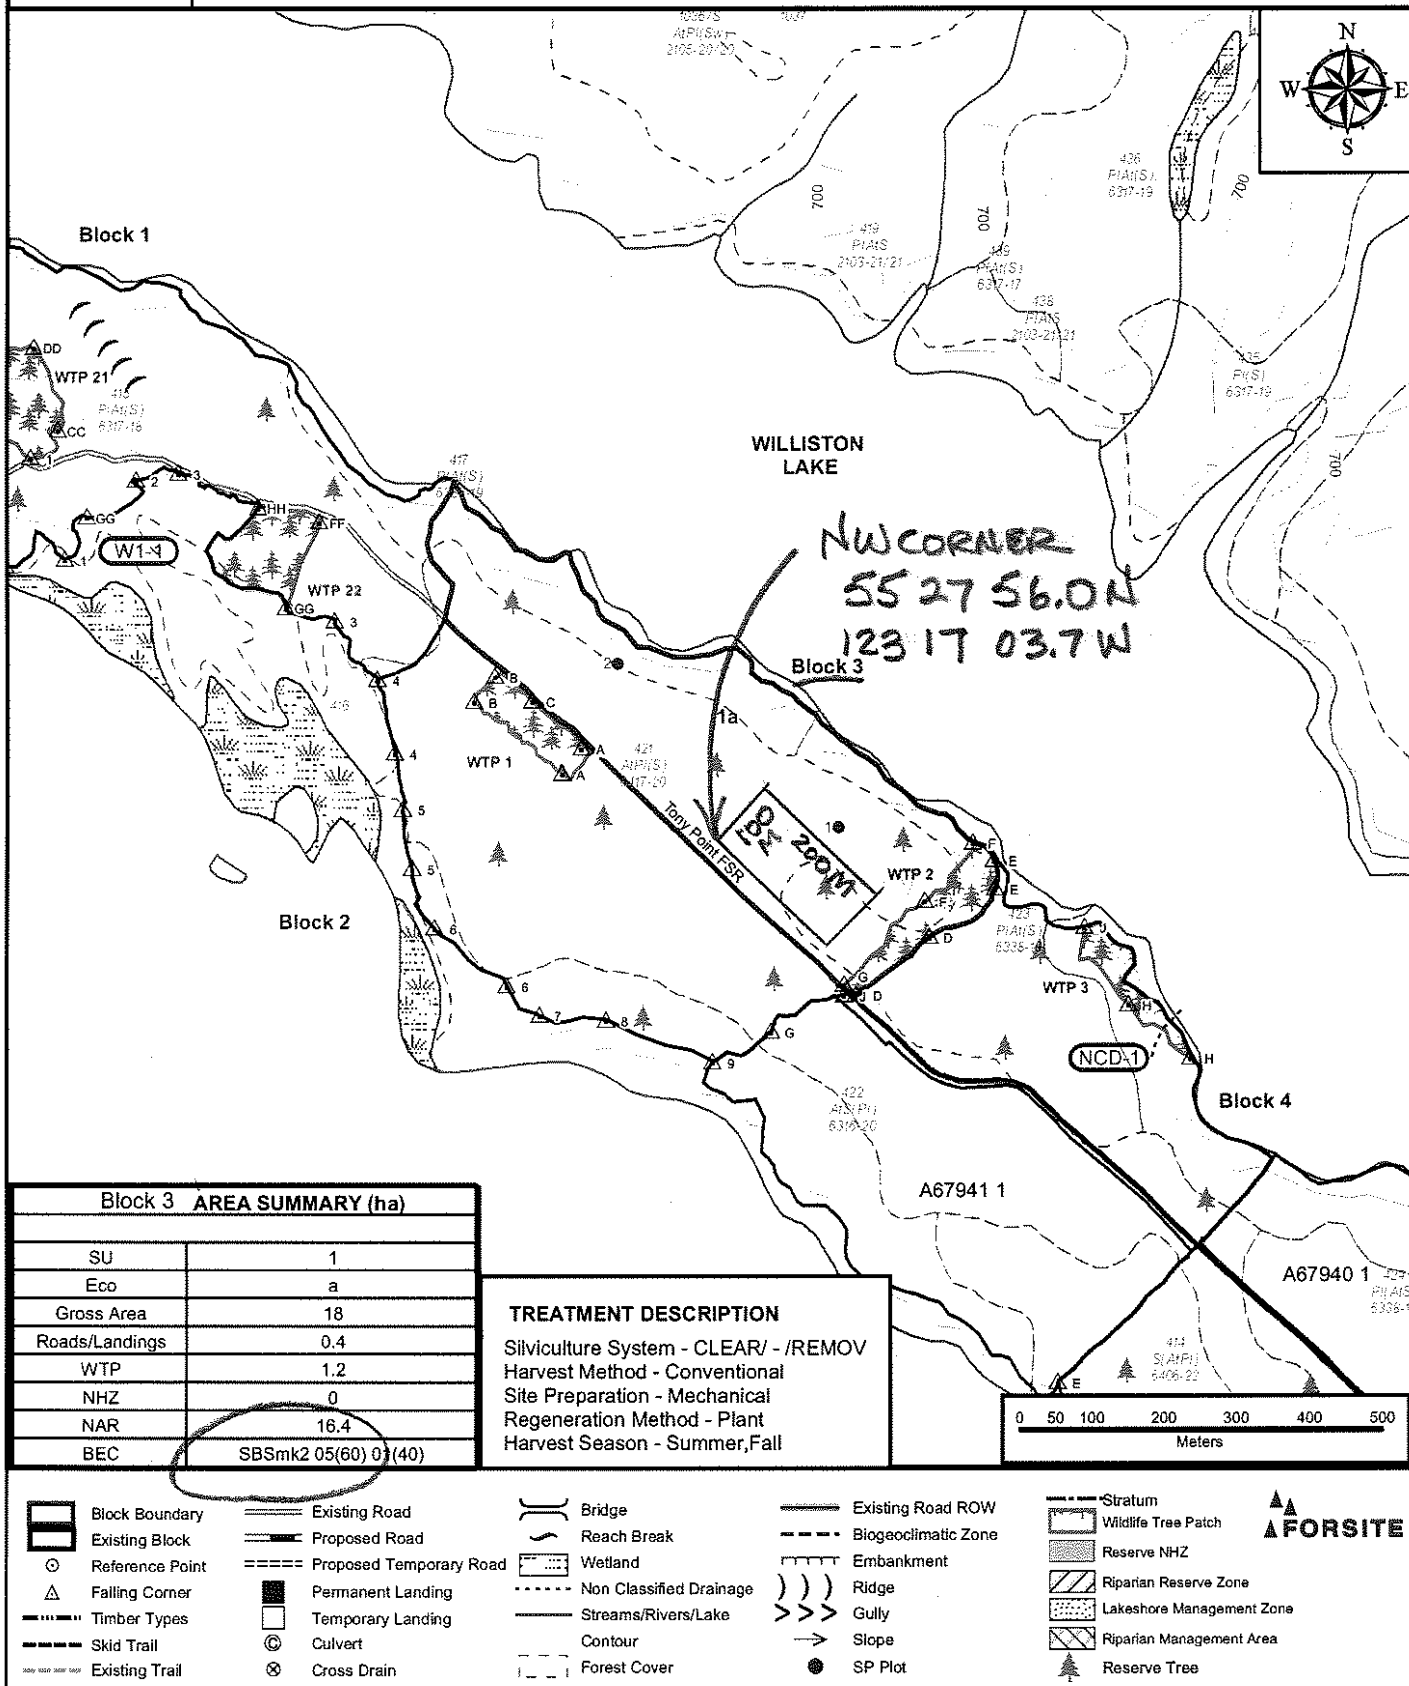

"McKenzie North" AMAT site 2011
100M X 200M (2ha)

KM 136 Alaska Highway

"
 Ft. St. John "Aunt's site 2011
 2 REPS, each 80m x 125m (1 ha each)

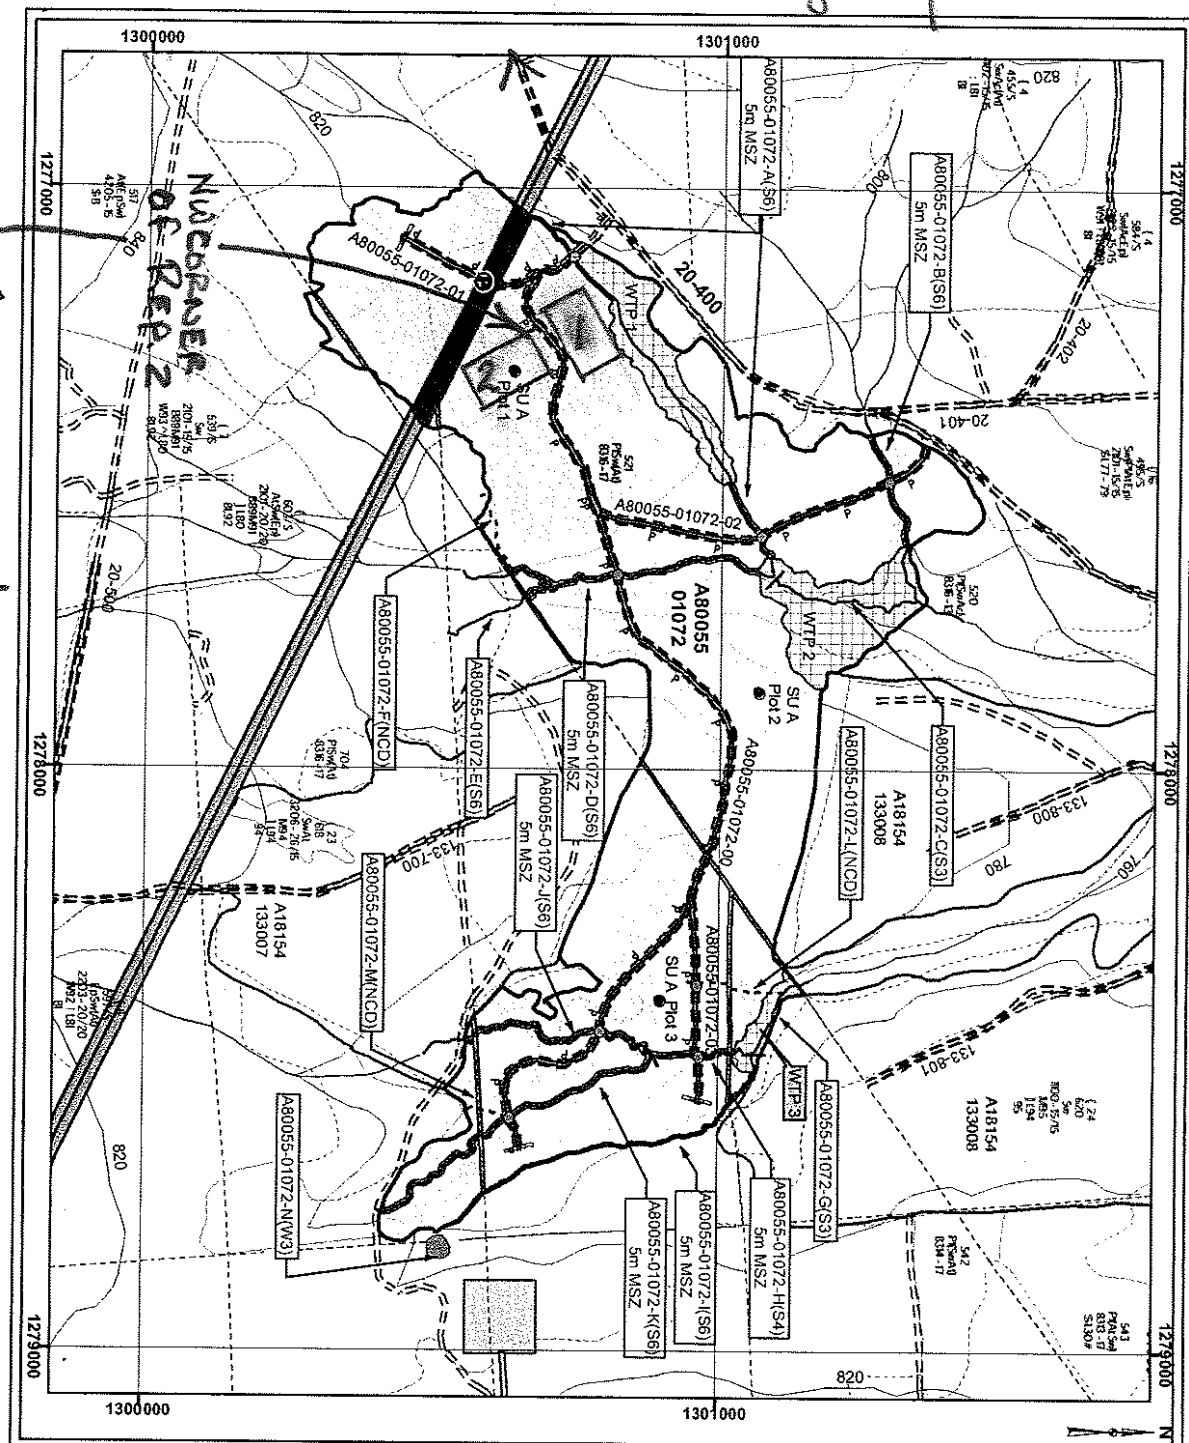

56 37 03.6 N
 121 28 18.2 W

BC Timber Sales

SITE LEVEL PLAN MAP

CONTRACT NO. SD2008TP-LC-001A

Opening Number:	94A-063 -	TSL:	A80055	Block:	01072
Business Area:	Peace-Land	PSYU/FIZ:	178/L		
Management Unit:	Fort St. John	Region/Comp:	72/176		
Opening Location:	Blueberry	BGC Zone:	BWBS mw1		
Opening Area:	Inge Lake	Mapsheet:	94A-063		
Map Projection:	UTM 10N NAD83	Latitude:	56 37 14 N		
Generated for:	BC Timber Sales	Longitude:	121 27 44 W		
Map Template:	FSJ BCTS SP Map 10k-legal	Photo:			
Generated on:	20080912	Elevation (min):	755		
Generated By:	CLARK, ARRON	Elevation (max):	826		

Block Features	Water Features	Other Features
Proposed Block	Proposed Block	Proposed Block
DC 15 FSJ Block	DC 15 FSJ Block	DC 15 FSJ Block
Other Block	Other Block	Other Block
Private Land	Private Land	Private Land
Standard Unit	Standard Unit	Standard Unit
SU Polygons	SU Polygons	SU Polygons
K (Paved-Entry Roads)	K (Paved-Entry Roads)	K (Paved-Entry Roads)
T (Timber & Landings)	T (Timber & Landings)	T (Timber & Landings)
L (Lands)	L (Lands)	L (Lands)
P (Paved)	P (Paved)	P (Paved)
O (Paved WTP)	O (Paved WTP)	O (Paved WTP)
R (Paved)	R (Paved)	R (Paved)
N (Paved)	N (Paved)	N (Paved)
M (Paved)	M (Paved)	M (Paved)
V (Paved)	V (Paved)	V (Paved)
Contours	Contours	Contours
Water	Water	Water
Other	Other	Other

Standard Unit	NET Area	GROSS Area
A	74.1	74.1
O	0	7.1
P	0	1.4
S	0	0.8
T	0	1.9
	74.1	85.3

Scale: 1:10,000
 UTM Zone 18N
 WGS 84
 North Arrow