


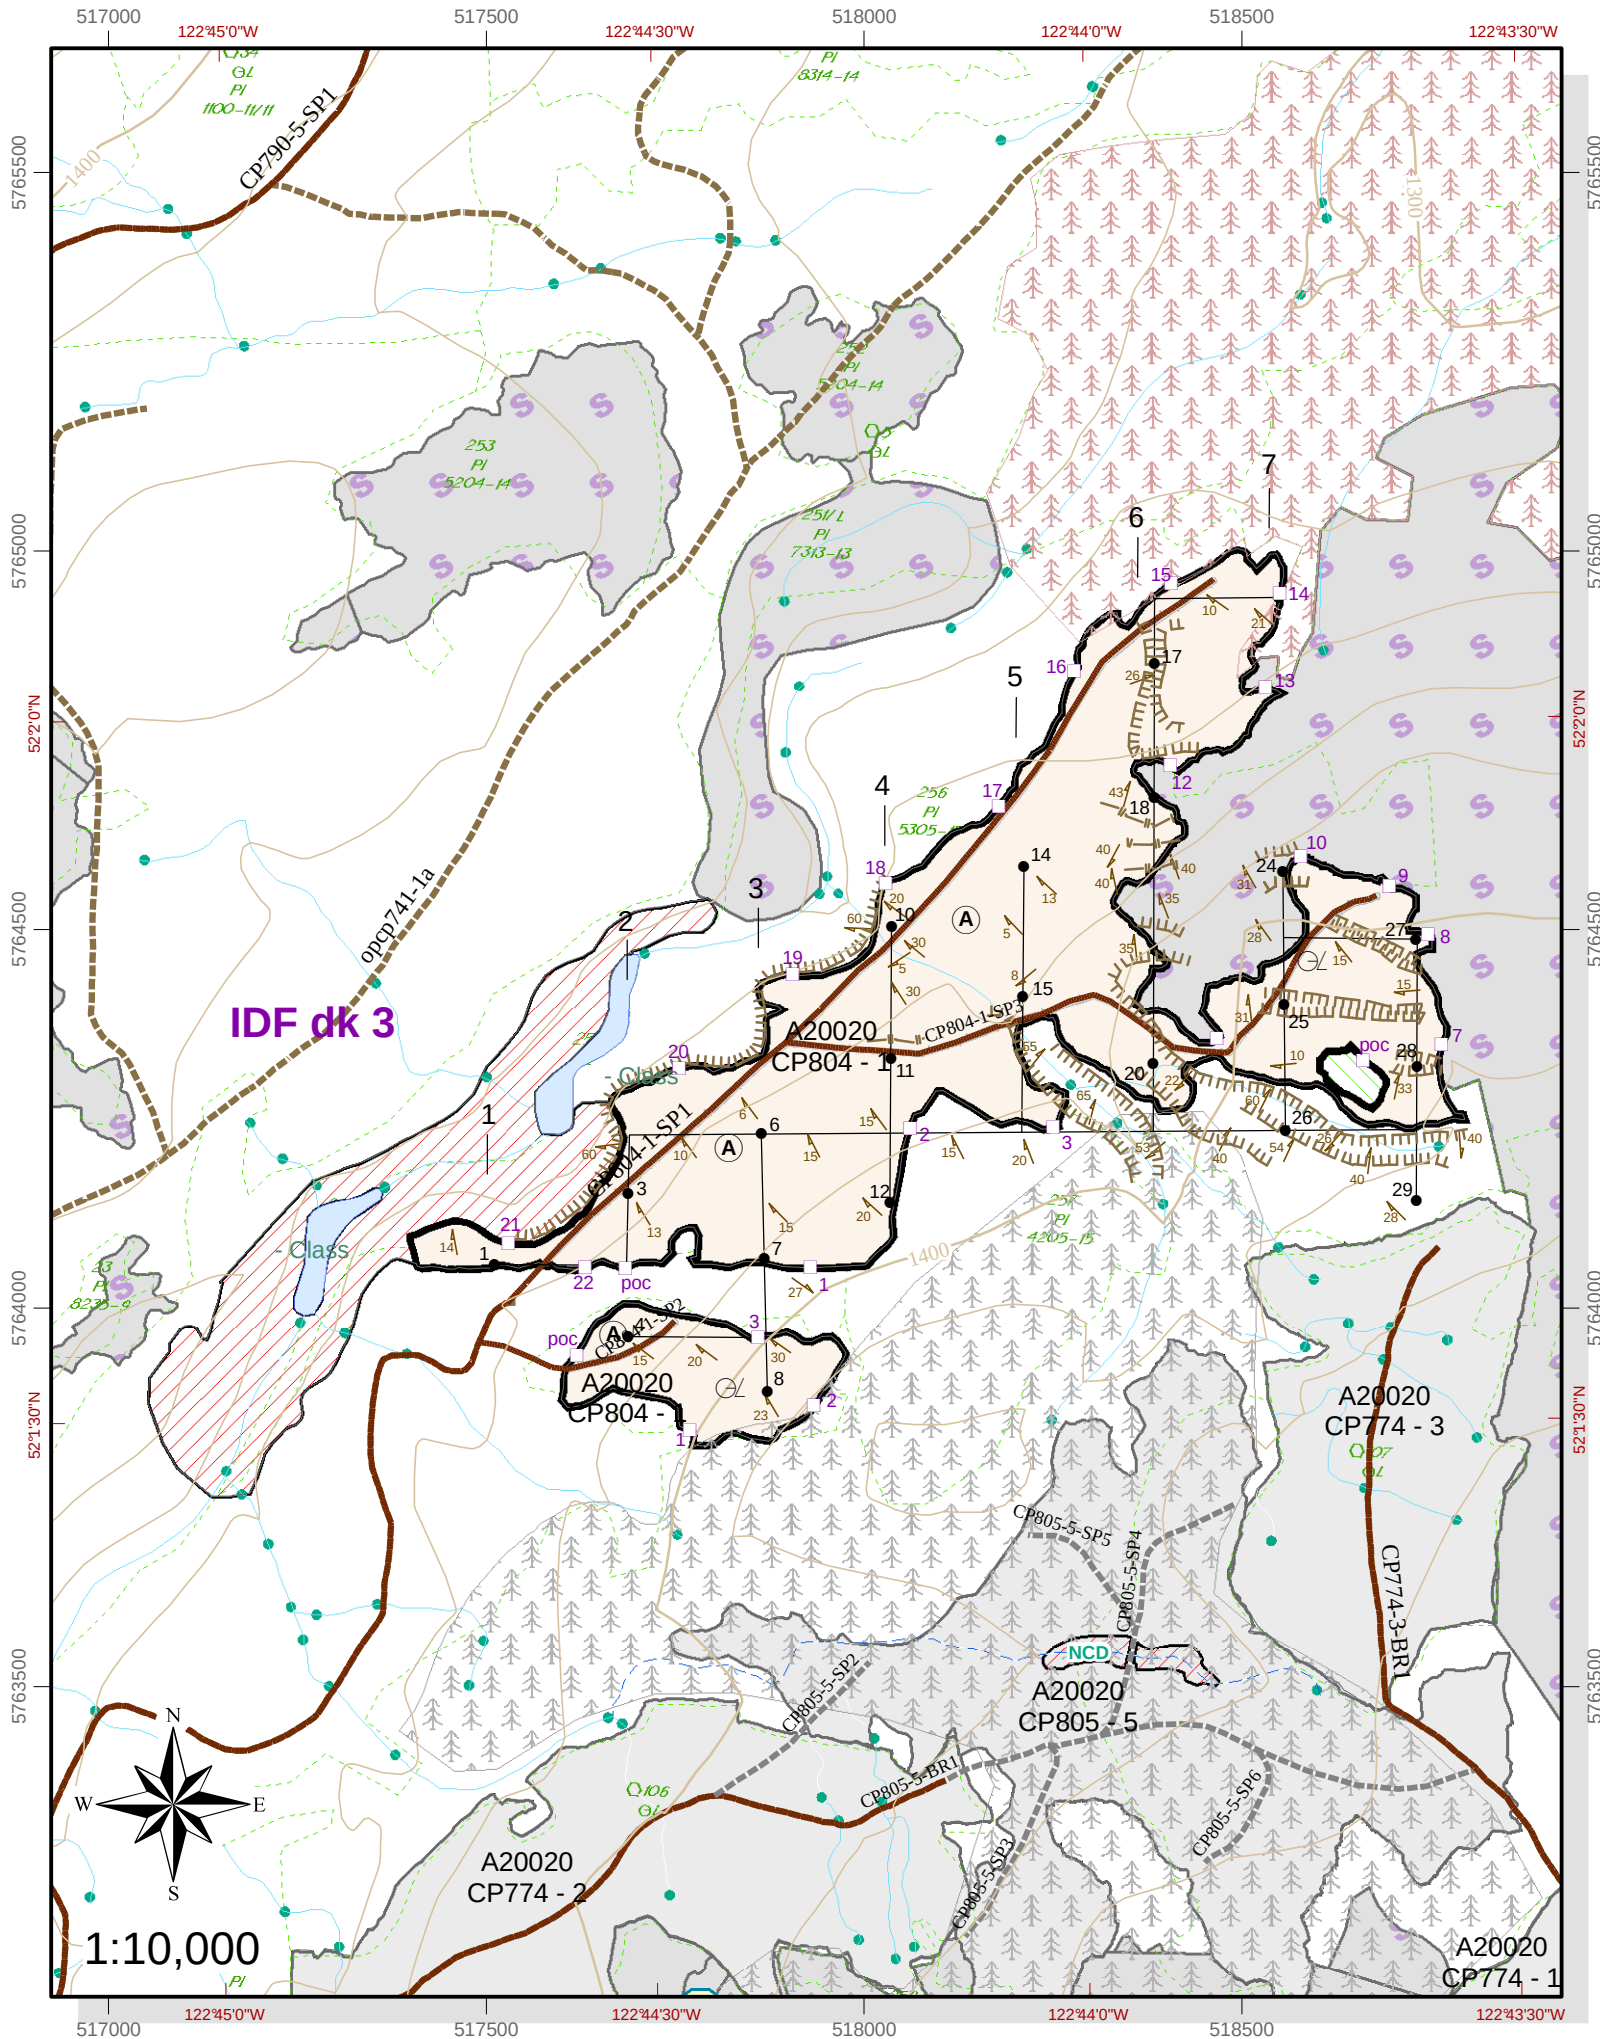

# SITE PLAN MAP

Licence: **A20020** Permit: **804** Block: **1**  
Location: **STROUSE LAKE** Benchmark: **EG7804** Supply Block: **29H**  
Mapsheet: **093B007** Region: **RSI** District: **DCC**  
Latitude: **52 1' 44.99"** Longitude: **-122 44' 17.08"**  
UTM Zone: **10** Easting: **517969** Northing: **5764314**  
Drawn by: **Jason Drodge** Date: **8/20/2008** Scale: **1:10,000**

|              |                       |                |     |         |      |                       |
|--------------|-----------------------|----------------|-----|---------|------|-----------------------|
| Area Summary | Net area to reforest: | Non-productive |     | Reserve |      | Total area under plan |
|              | 42.1                  | NAT            | 0.6 | MAT     | 13.7 | 65.1                  |
|              |                       | UNN            | 1.9 | IMM     | 0.4  |                       |

| Standards Unit | Biogeoclimatic Information | Site Series    | Stocking Standard | Treatment | Max. Allowable Soil Disturbance % | Net Area to Reforest |
|----------------|----------------------------|----------------|-------------------|-----------|-----------------------------------|----------------------|
| (A)            | IDFdk3                     | 01 90<br>08 10 | 40743             |           | 20                                | 42.1                 |

Management Comments (safety, environment, riparian, access, etc.)

## Map Symbols

- rock

designated skid crossing

animal den

nest

wildlife tree

archaeological site

PoC of cruise

full plot

count plot

dropped plot

boundary station

blowdown

external Site Plan road

index contour (100m interval)

intermediate contour (20m interval)

bladed skid trail

other skid trail

dgn slope arrow

cruise stripline
- highway

Forest Service Road

mainline road

trail

proposed road

existing road

other road (TRIM II)

permanent OGMA

transitional OGMA

rotational OGMA

woodlot

mule deer winter range

caribou -modified harvest

caribou - no harvest

private land

provincial park

block boundary
- unclassified creek

non-classified drainage

classified creek

stream reach break

lake

wetland

wet area

machine-free zone

riparian mgmt zone

riparian reserve zone

special mgmt zone

lake mgmt zone

Critical Fish
- immature patch

wildlife tree patch

slope breakline

non-productive brush

wetland

road/landing (UNNP)

logged WF block

VRI type line

other planned WF block

