

Management Areas

- Riparian Stream Class-FISH:
S1, S2, S3, S4
Unknown
- Riparian Stream Class-NO FISH:
S5, S6
Unknown
- Non-classified Drainage
- Seepage
- Stream Class, Reach Break
- Riparian Lake (L1-L4)
- Riparian Wetland (W1-W5)
- Water Body ID #
- Retention Patch (Engineered)
- Retention Patch (Proposed)
- Dispersed Retention Trees
- Wildlife Tree Retention Area
- Adjacent Wildlife Tree Retention Area
- Road Right-of-Way
- Riparian Reserve Zone
- Riparian Management Zone
(if different than SU prescription)
- Ground-Based Yarding Area
- Cable Yarding Area
- Helicopter Harvest Area
- Ground-Based Area >35% Slope
- Non-Productive
- Windthrow Management Area
- Machine Free Zone
- Park
- Previous Harvest
- Old Growth Mgmt. Area
- Approved WHA (Giant Salamander)
- Approved WHA (Tall Bugbaner)
- Proposed WHA (Giant Salamander)
- Proposed WHA (Tall Bugbaner)
- Residential Lease


Harvest System

- (Yarding Direction)
- Ground Based
- Skyline
- Grapple
- Harvest System Split Line
- Yarding Split Line

Field Marking

- Falling Boundary:**
Orange FB Ribbon & Orange Paint
- Retention Patch:**
Orange Black Stripe Ribbon
& Orange Paint
- Road Right of Way:**
Orange Ribbon & Orange Paint
- Road Centre Line:**
Pink Ribbon & Pink Tag
- Falling Corner:**
Orange Tag & FC # Marked
- Dispersed Retention Trees**
Orange Painted Dot Each Side & Base
- Station Marks**
White Ribbon
- Fish Stream:** Red White Stripe Ribbon
- Non Fish Stream:** Blue White Stripe Ribb.
- Deflection Line:** Green Ribbon
- Machine Free Zone:** Red Ribbon
- Cruise Lines & Plots:** Blue Ribbon

Site Plan Map Block VE114

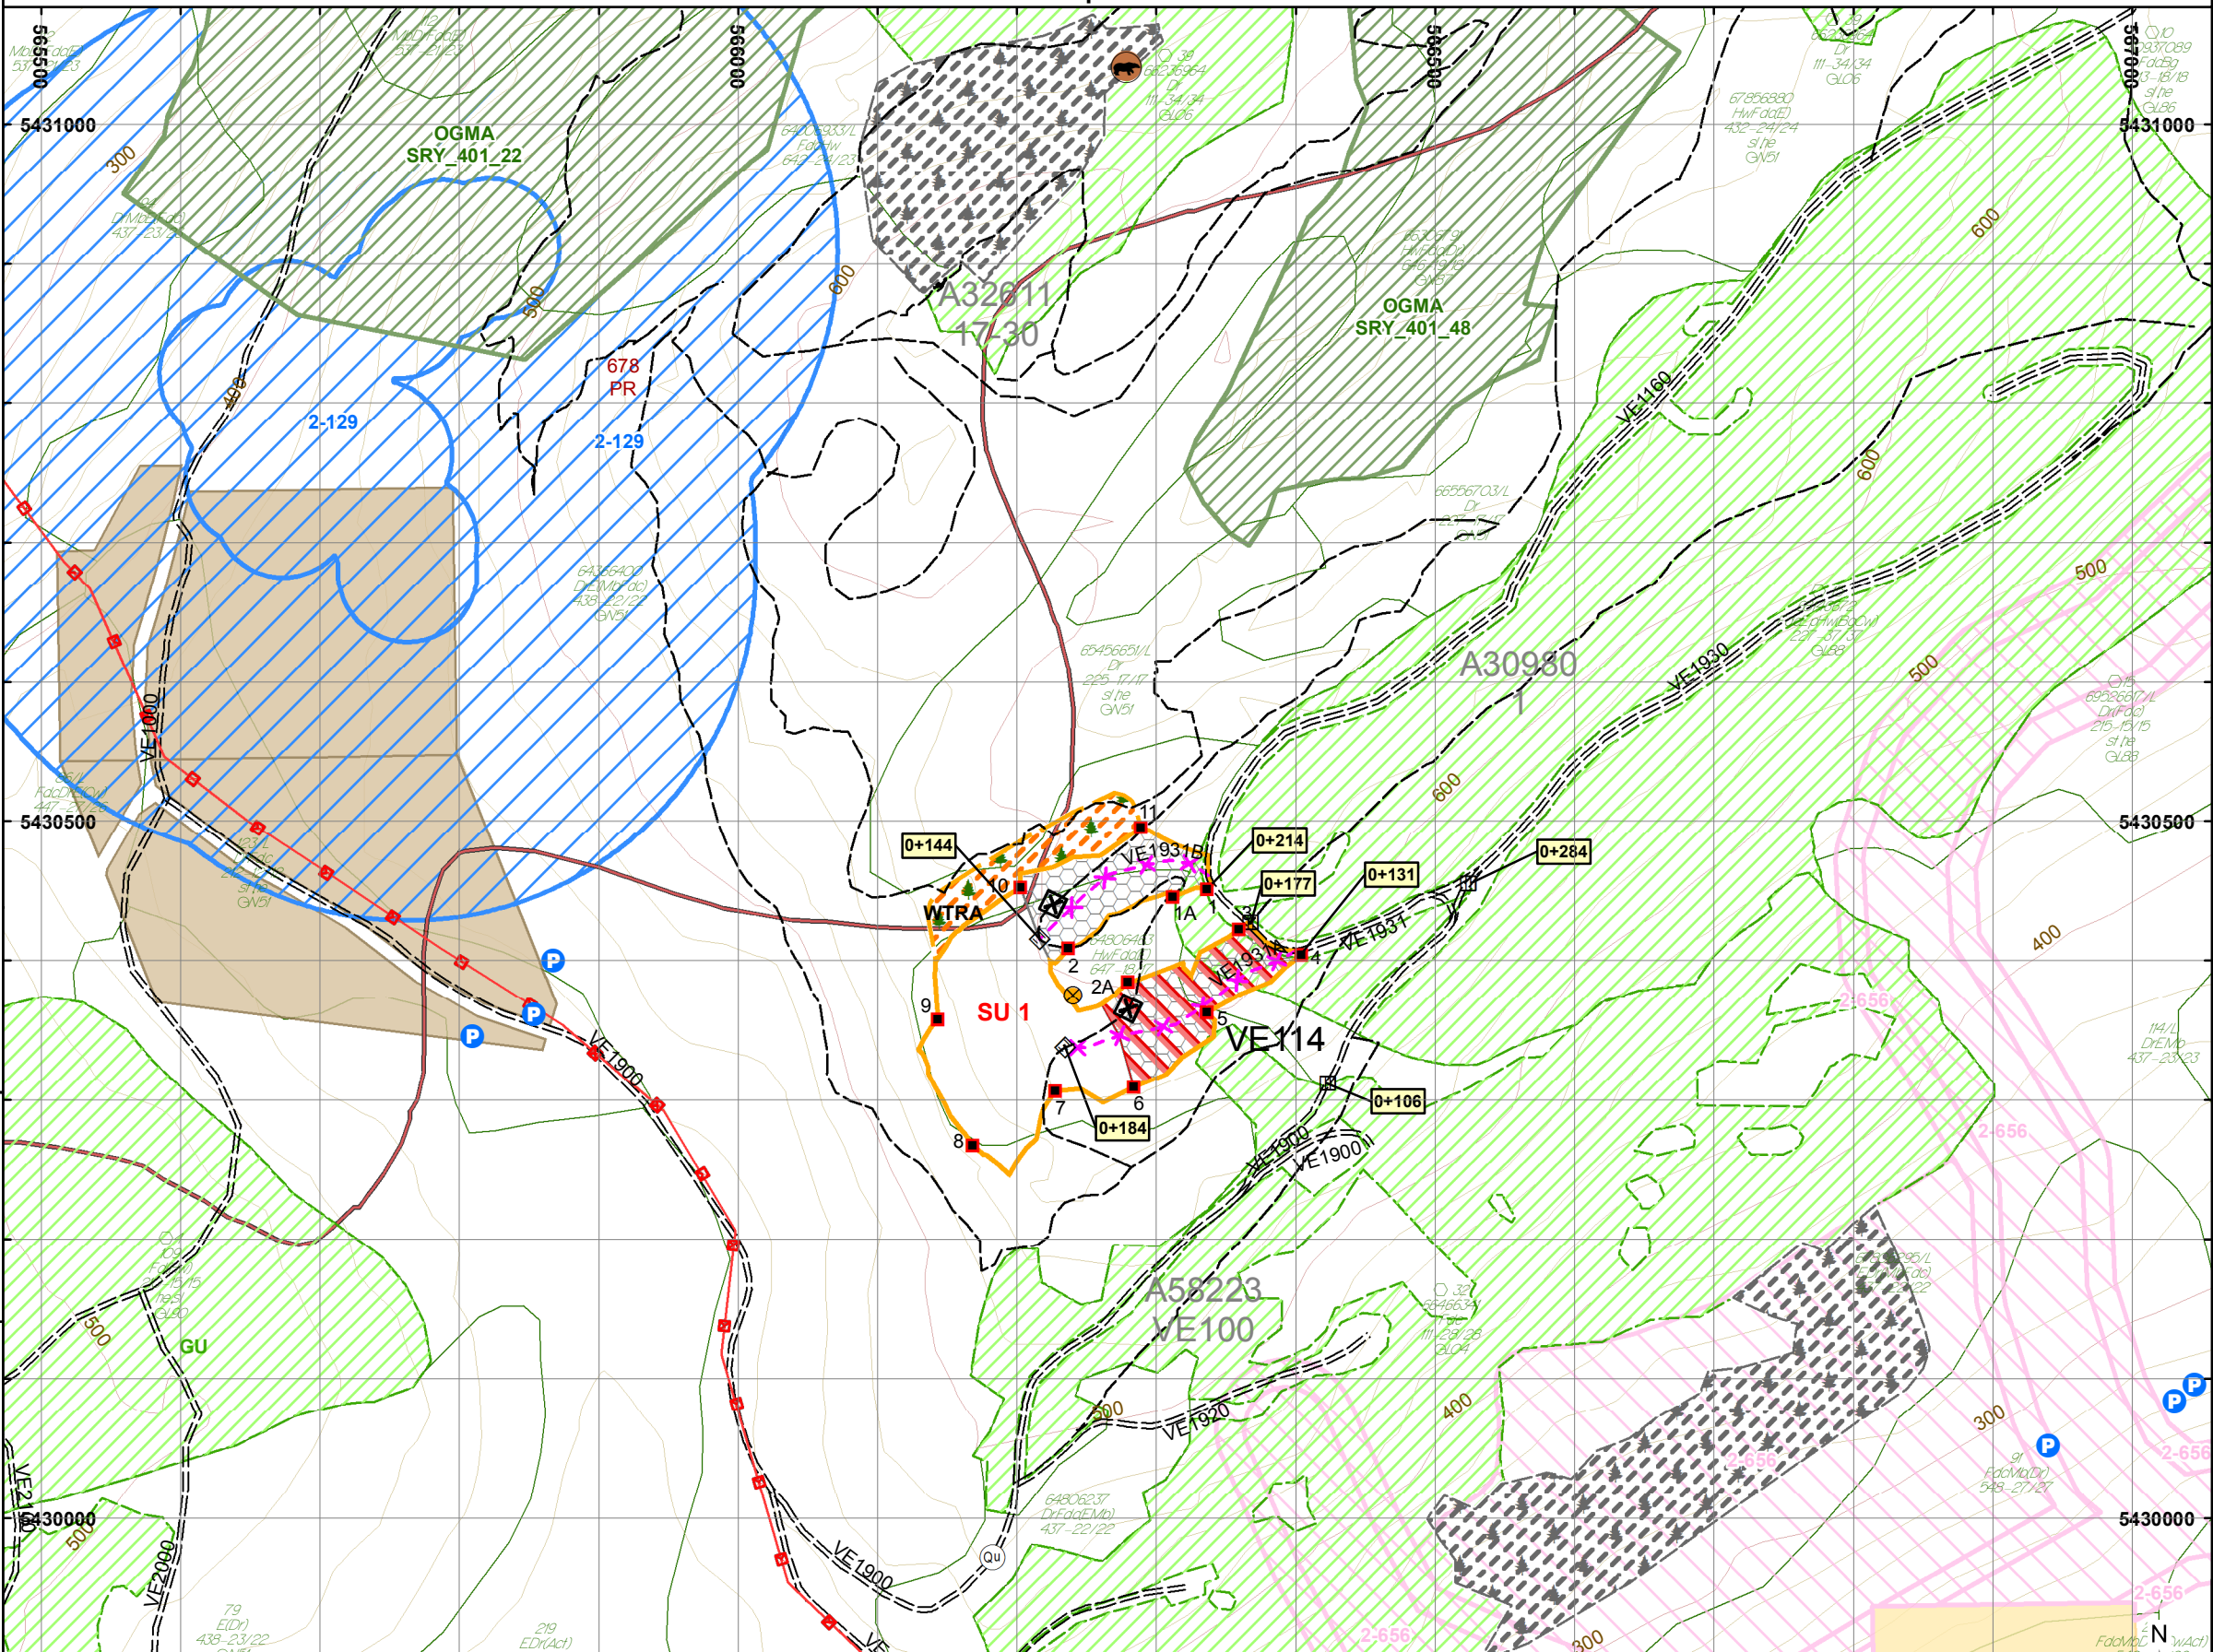

Site Plan - Area Breakdown											
Block	Standard Unit	BioGeo Subzone	Site Series	Silviculture System	Standards ID	Area (ha)					
						Gross Area	Perm. Access	WTRA	Retention Patch	NP Nat.	NAR
VE114	A	CWHdm	04(75%) 05(25%)	Clearcut	1009467	3.5	0.0	0.5	0.0	0.0	3.0
	Total					3.5	0.0	0.5	0.0	0.0	3.0

BCTS
BC Timber Sales
Chinook

TSL A92172

Scale: 1:5,000
Region: RSC
District: DCK
Mapsheet: 92G010
Location: Vedder Mountain
UTM Zone: 10
UTM Easting: 566240
UTM Northing: 5430375
Latitude: 49°1'21.74" N
Longitude: 122°5'38.22" W
TAUP (ha): 3.5

Legend
Total Area Under Prescription (TAUP):
Falling Boundary
External to Falling Bdy
Falling Corner
SP Plot
Standard Unit Boundary
Treatment Unit Boundary
Existing Road
Existing Trail
Proposed Roads:
Haul Road
Designated Skid Trail
Temporary (Rehab)
Backspar Trail
Road Chainage
Bridge (Existing)
Bridge (Proposed)
Culvert (Existing)
Culvert (Proposed)
Survey Route
Unclassified Road
Rock Outcrop Area
Proposed / Designated Crossing
Gravel Pit
Transmission Line
Permanent Structures
Slide
Gully
Rock Outcrop
Windfall/Snag
Marsh/Swamp
Index Contour and Label
Intermediate Contour
Landing/Temporary Landing
Dryland Sort/Water Sort
Log Dump/Helipad
Bear Den
Point of Diversion
Geographic Centre

25m 0 25 50 100 150m
Scale: 1:5,000
Digital Mapping by:
CHARTWELL
Consultants Ltd.
Project Number: 15-535
Drawn By: MC
Date: 2016-02-26