

Management Areas

- Riparian Stream Class-FISH:
S1, S2, S3, S4
Unknown
- Riparian Stream Class-NO FISH:
S5, S6
Unknown
- Non-classified Drainage
- Seepage
- Stream Class, Reach Break
- Riparian Lake (L1-L4)
- Riparian Wetland (W1-W5)
- Water Body ID #
- Retention Patch (Engineered)
- Retention Patch (Proposed)
- Dispersed Retention Trees
- Wildlife Tree Retention Area
- Adjacent Wildlife Tree Retention Area
- Road Right-of-Way
- Riparian Reserve Zone
- Riparian Management Zone
(if different than SU prescription)
- Ground-Based Yarding Area
- Cable Yarding Area
- Helicopter Harvest Area
- Ground-Based Area >35% Slope
- Non-Productive
- Windthrow Management Area
- Machine Free Zone
- Park
- Previous Harvest
- Old Growth Mgmt. Area
- Approved WHA (Giant Salamander)
- Approved WHA (Tall Bugbaner)
- Proposed WHA (Giant Salamander)
- Proposed WHA (Tall Bugbaner)


Harvest System

- (Yarding Direction)
- Ground Based
- Skyline
- Grapple
- Harvest System Split Line
- Yarding Split Line

Field Marking

- Falling Boundary:**
Orange FB Ribbon & Orange Paint
- Retention Patch:**
Orange Black Stripe Ribbon
& Orange Paint
- Road Right of Way:**
Orange Ribbon & Orange Paint
- Road Centre Line:**
Pink Ribbon & Pink Tag
- Falling Corner:**
Orange Tag & FC # Marked
- Dispersed Retention Trees**
Orange Painted Dot Each Side & Base
- Station Marks**
White Ribbon
- Fish Stream:** Red White Stripe Ribbon
- Non Fish Stream:** Blue White Stripe Ribb.
- Deflection Line:** Green Ribbon
- Machine Free Zone:** Red Ribbon
- Cruise Lines & Plots:** Blue Ribbon

Site Plan Map Block VE115 West

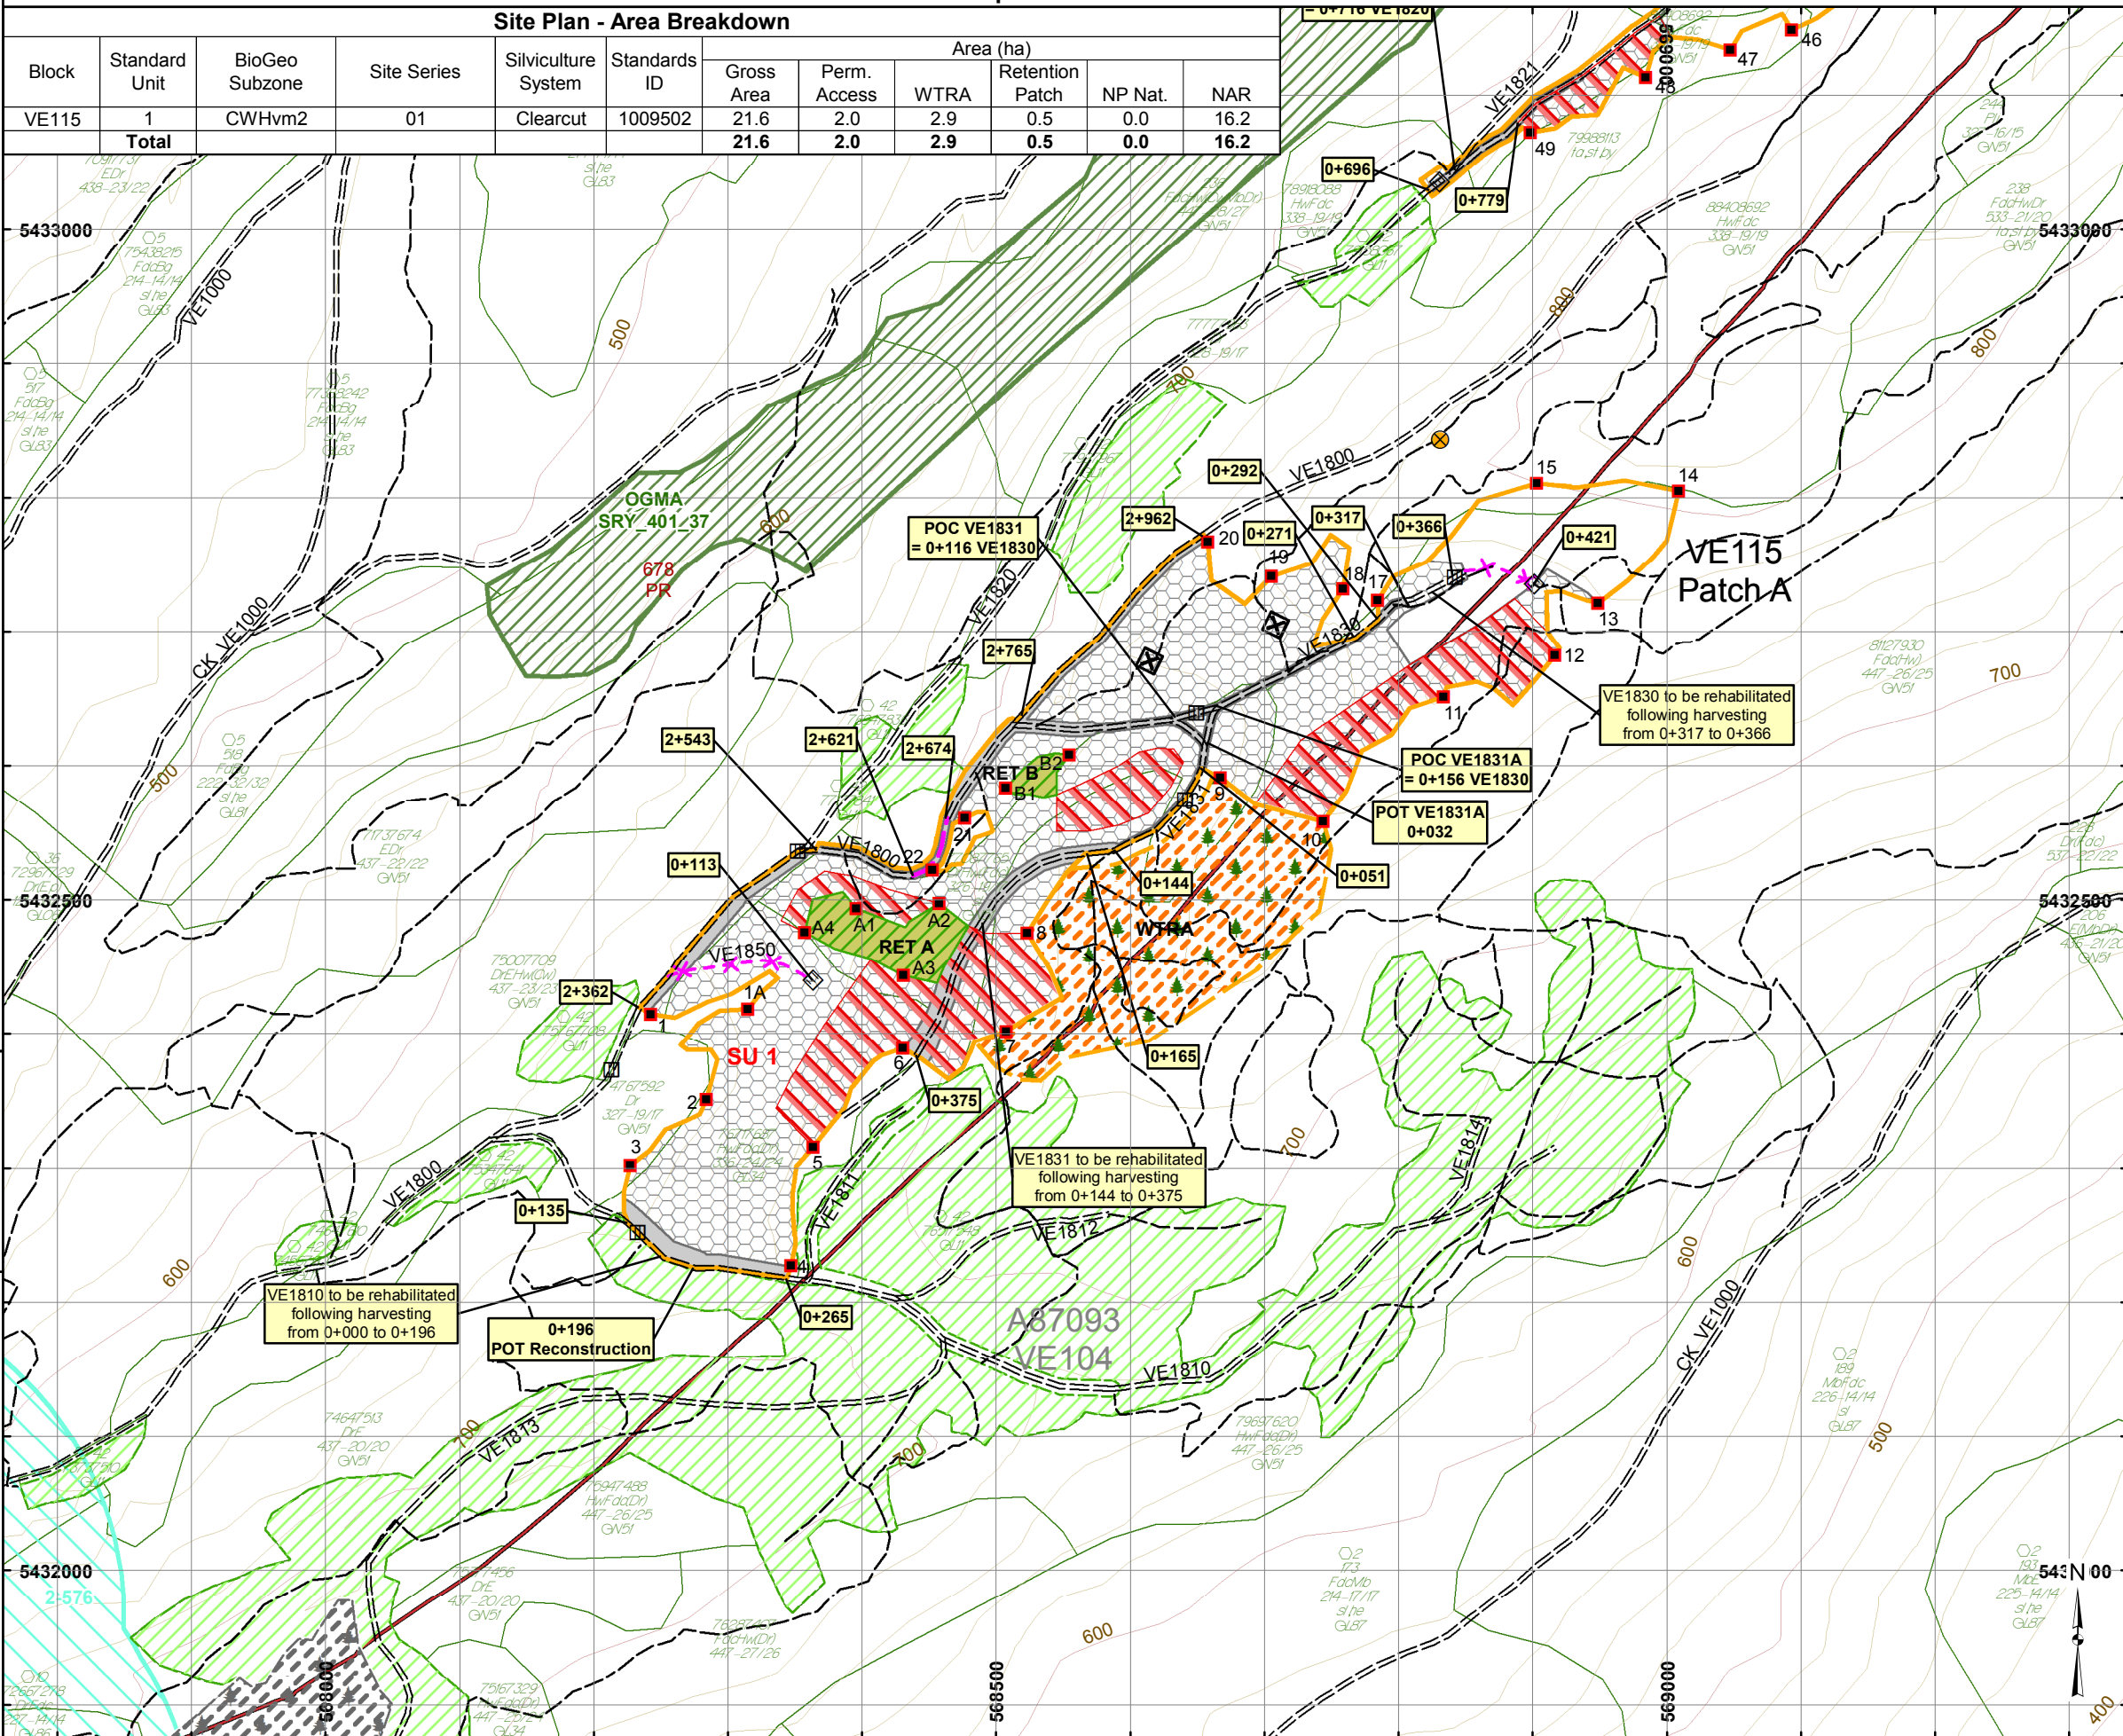

BC Timber Sales
Chinook

TSL A92172

Scale: 1:5,000
Region: RSC
District: DCK
Mapsheet: 92G010
Location: Vedder Mountain
UTM Zone: 10
UTM Easting: 568831
UTM Northing: 5432843
Latitude: 49°2'40.63" N
Longitude: 122°3'29.15" W
TAUP (ha): 21.6

Legend

Total Area Under Prescription (TAUP):

- Falling Boundary
- External to Falling Bdy
- Falling Corner
- SP Plot
- Standard Unit Boundary
- Treatment Unit Boundary
- Existing Road
- Existing Trail
- Proposed Roads:
 - Haul Road
 - Designated Skid Trail
 - Temporary (Rehab)
 - Backspar Trail
- Road Chainage
- Bridge (Existing)
- Bridge (Proposed)
- Culvert (Existing)
- Culvert (Proposed)
- Survey Route
- Unclassified Road
- Rock Outcrop Area
- Proposed / Designated Crossing
- Gravel Pit
- Transmission Line
- Permanent Structures
- Slide
- Gully
- Rock Outcrop
- Windfall/Snag
- Marsh/Swamp
- Index Contour and Label
- Intermediate Contour
Contour Interval is 20m
- Landing/Temporary Landing
- Dryland Sort/Water Sort
- Log Dump/Helipad
- Helicopter Drop Zone
- Quarry
- Geographic Centre

Scale: 1:5,000

Digital Mapping by:
CHARTWELL
Consultants Ltd.

Project Number: 15-535
Drawn By: JA / MC
Date: 2016-02-12