

Riparian Stream Class-FISH:	
S1, S2, S3, S4	
Unknown	
Riparian Stream Class-NO FISH:	
S5, S6	
Unknown	
Non-classified Drainage	
Seepage	
Stream Class, Reach Break	
Riparian Lake (L1-L4)	
Riparian Wetland (W1-W5)	
Water Body ID #	
Retention Patch (Engineered)	
Retention Patch (Proposed)	
Dispersed Retention Trees	
Wildlife Tree Retention Area	
Adjacent Wildlife Tree Retention Area	
Road Right-of-Way	
Riparian Reserve Zone	
Riparian Management Zone (if different than SU prescription)	
Ground-Based Yarding Area	
Cable Yarding Area	
Helicopter Harvest Area	
Ground-Based Area >35% Slope	
Non-Productive	
Windthrow Management Area	
Community Watershed	
Park	
Previous Harvest	
Old Growth Mgmt. Area	
Approved WHA (Giant Salamander)	
Approved WHA (Tall Bugbaner)	
Proposed WHA (Giant Salamander)	
Proposed WHA (Tall Bugbaner)	

(Yarding Direction)

Ground Based

Skyline


Grapple

Harvest System Split Line

Yarding Split Line


Falling Boundary: Orange FB Ribbon & Orange Paint
Retention Patch: Orange Black Stripe Ribbon
 & Orange Paint
Road Right of Way: Orange Ribbon & Orange Paint
Road Centre Line: Pink Ribbon & Pink Tag
Falling Corner: Orange Tag & FC # Marker
Dispersed Retention Trees Orange Painted Dot Each Side & Base
Station Marks White Ribbon
Fish Stream: Red White Stripe Ribbon
Non Fish Stream: Blue White Stripe Ribbon
Deflection Line: Green Ribbon
Machine Free Zone: Red Ribbon
Cruise Lines & Plots: Blue Ribbon

Site Plan - Area Breakdown											
Block	Standard Unit	BioGeo Subzone	Site Series	Silviculture System	Standards ID	Area (ha)					
						Gross Area	Perm. Access	WTRA	Retention Patch	NP Nat.	NAR
VE116	1	CWHdm	01	Clearcut	1009467	8.4	1.5	1.3	0.0	0.0	5.6
	2	CWHvm2	01(75%)05(25%)	Clearcut	1009502	2.0	0.6	0.0	0.0	0.0	1.4
	Total					10.4	2.1	1.3	0.0	0.0	7.0

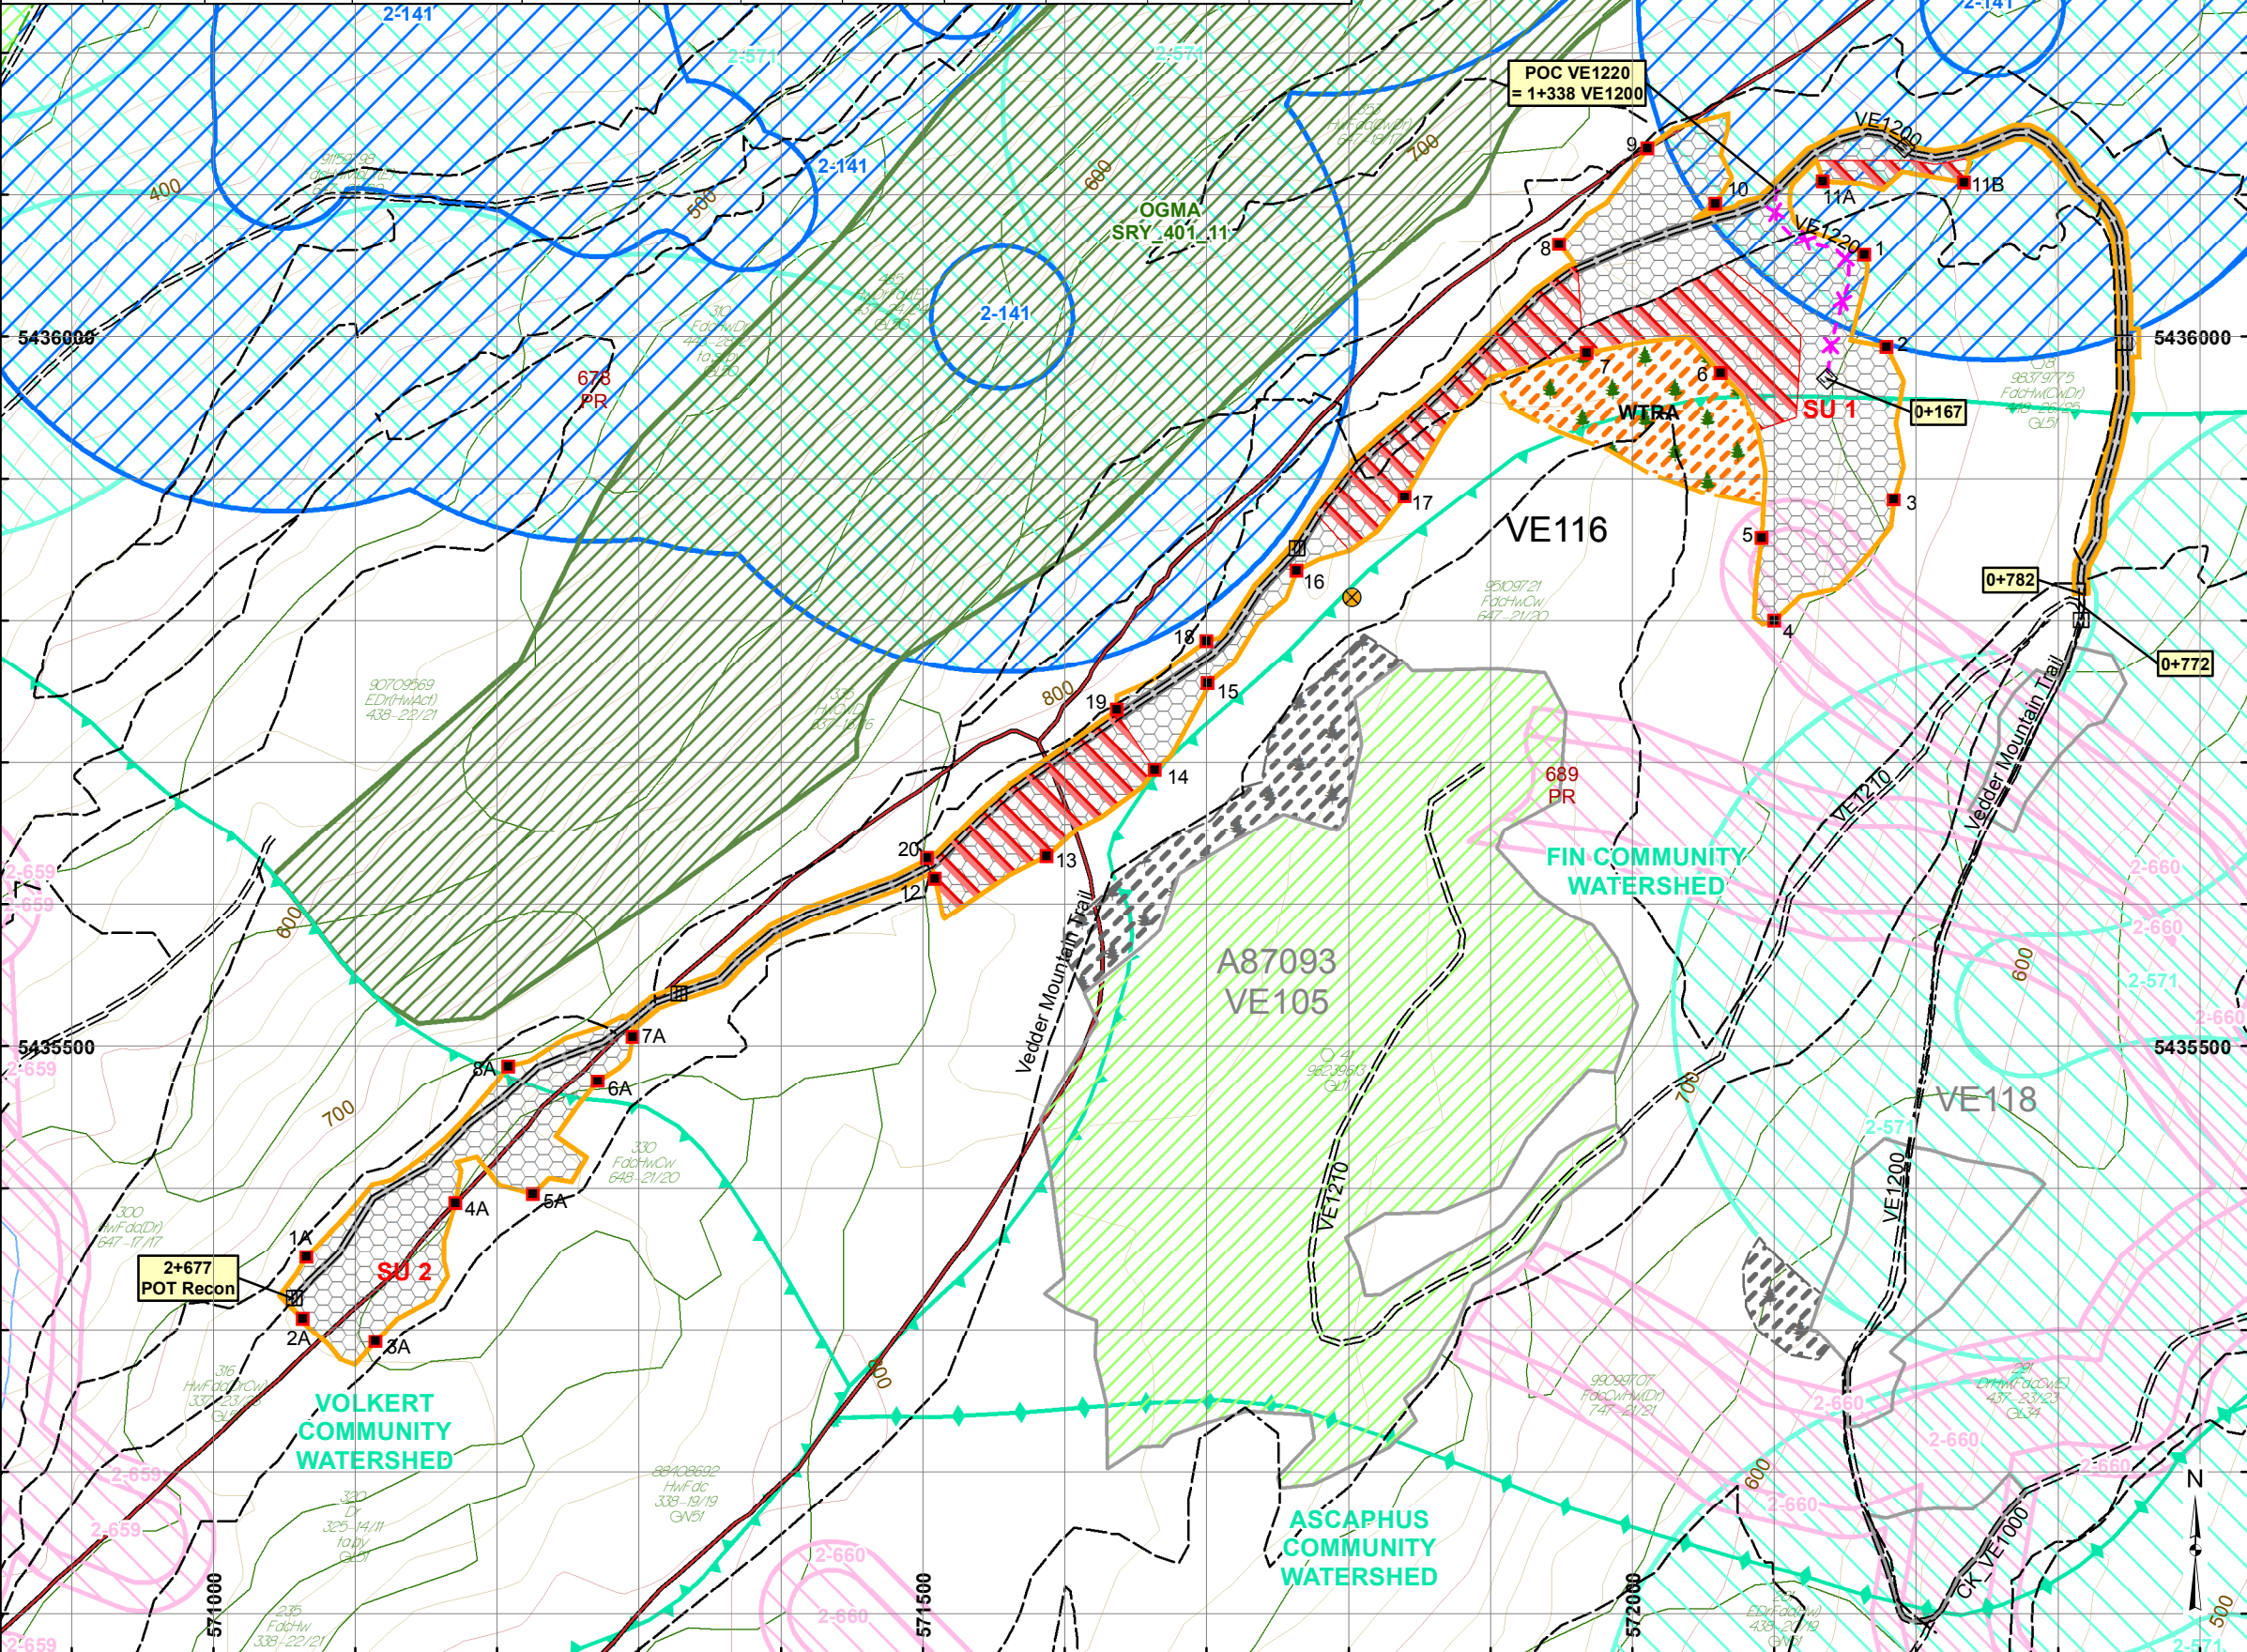

Scale:	1:5,000
Region:	RSC
District:	DCK
Mapsheet:	92G010
Location:	Vedder Mountain
UTM Zone:	10
UTM Easting:	571802
UTM Northing:	5435816
Latitude:	49°4'15.67" N
Longitude:	122°1'0.90" W
TAUP (ha):	10.4

Total Area Under Prescription (TAUP):	
Falling Boundary	
External to Falling Bdy	
Falling Corner	
SP Plot	
Standard Unit Boundary	
Treatment Unit Boundary	
Existing Road	
Existing Trail	
Proposed Roads:	
Haul Road	
Designated Skid Trail	
Temporary (Rehab)	
Backspar Trail	
Road Chainage	
Bridge (Existing)	
Bridge (Proposed)	
Culvert (Existing)	
Culvert (Proposed)	
Survey Route	
Unclassified Road	
Rock Outcrop Area	
Proposed / Designated Stream Crossing	
Gravel Pit	
Transmission Line	
Permanent Structures	
Slide	
Gully	
Rock Outcrop	
Windfall/Snag	
Marsh/Swamp	
Index Contour and Label	
Intermediate Contour	
Contour Interval is 20m	
Landing/Temporary Landing	
Dryland Sort/Water Sort	
Log Dump/Helipad	
Helicopter Drop Zone	
Quarry	
Geographic Centre	

 

Scale: 1:5,000



Project Number:	15-535
Drawn By:	JA / MC
Date:	2016-02-24