

Management Areas

- Riparian Stream Class-FISH:
S1, S2, S3, S4
Unknown
- Riparian Stream Class-NO FISH:
S5, S6
Unknown
- Non-classified Drainage
- Seepage
- Stream Class, Reach Break
- Riparian Lake (L1-L4)
- Riparian Wetland (W1-W5)
- Water Body ID #
- Retention Patch (Engineered)
- Retention Patch (Proposed)
- Dispersed Retention Trees
- Wildlife Tree Retention Area
- Adjacent Wildlife Tree Retention Area
- Road Right-of-Way
- Riparian Reserve Zone
- Riparian Management Zone
(if different than SU prescription)
- Ground-Based Yarding Area
- Cable Yarding Area
- Helicopter Harvest Area
- Ground-Based Area >35% Slope
- Non-Productive
- Windthrow Management Area
- Machine Free Zone
- Park
- Previous Harvest
- Old Growth Mgmt. Area
- Approved WHA (Giant Salamander)
- Approved WHA (Tall Bugbaner)
- Proposed WHA (Giant Salamander)
- Proposed WHA (Tall Bugbaner)


Harvest System

- Ground Based
- Skyline
- Grapple
- Harvest System Split Line
- Yarding Split Line

Field Marking

- Falling Boundary:
Orange FB Ribbon & Orange Paint
- Retention Patch:
Orange Black Stripe Ribbon
& Orange Paint
- Road Right of Way:
Orange Ribbon & Orange Paint
- Road Centre Line:
Pink Ribbon & Pink Tag
- Falling Corner:
Orange Tag & FC # Marked
- Dispersed Retention Trees
Orange Painted Dot Each Side & Base
- Station Marks
White Ribbon
- Fish Stream:
Red White Stripe Ribbon
- Non Fish Stream:
Blue White Stripe Ribb.
- Deflection Line:
Green Ribbon
- Machine Free Zone:
Red Ribbon
- Cruise Lines & Plots:
Blue Ribbon

Site Plan Map Block VE223A

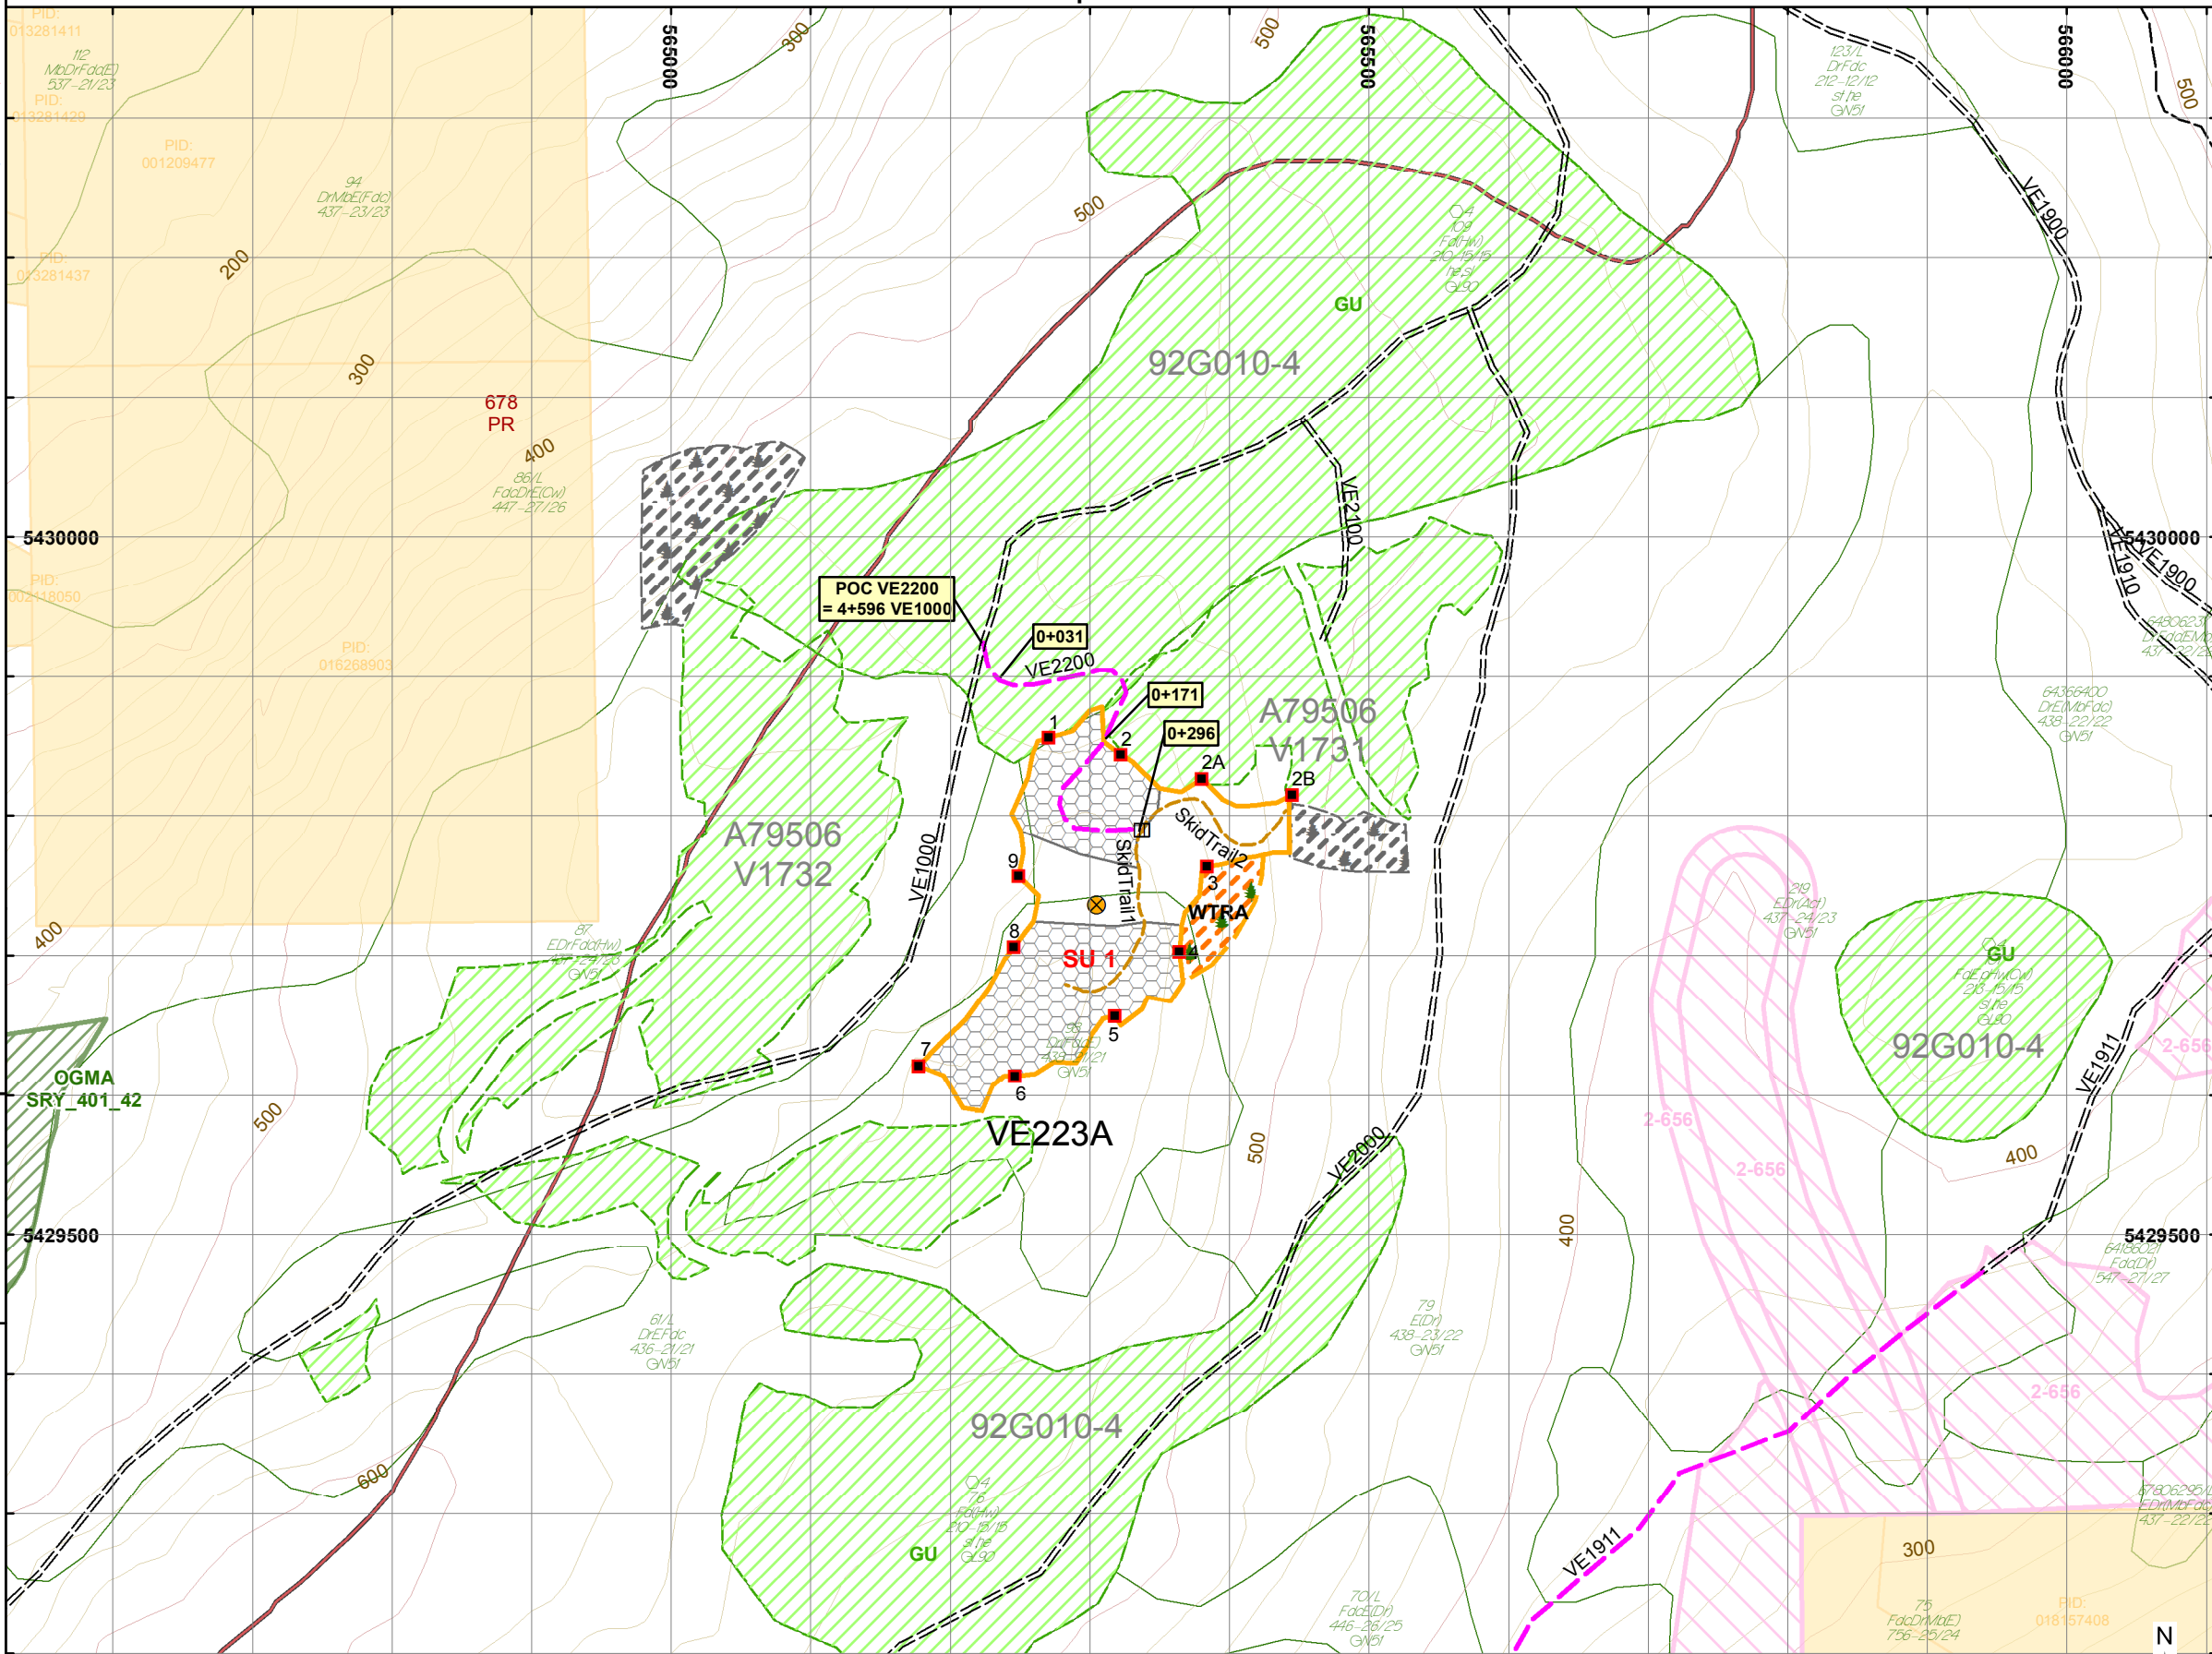

Site Plan - Area Breakdown											
Block	Standard Unit	BioGeo Subzone	Site Series	Silviculture System	Standards ID	Area (ha)					
						Gross Area	Perm. Access	WTRA	Retention Patch	NP Nat.	NAR
VE223A	1	CWHdm	01(75%) 06(25%)	Clearcut	1009467	3.4	0.2	0.3	0.0	0.0	2.9
	Total					3.4	0.2	0.3	0.0	0.0	2.9

BCTS
BC Timber Sales
Chinook

TSL A92172

Scale: 1:5,000
Region: RSC
District: DCK
Mapsheet: 92G010
Location: Vedder Mountain
UTM Zone: 10
UTM Easting: 565305
UTM Northing: 5429736
Latitude: 49°1'1.41" N
Longitude: 122°6'24.64" W
TAUP (ha): 3.4

Legend

Total Area Under Prescription (TAUP):

- Falling Boundary
- External to Falling Bdy
- Falling Corner
- SP Plot
- Standard Unit Boundary
- Treatment Unit Boundary
- Existing Road
- Existing Trail
- Proposed Roads:
 - Haul Road
 - Designated Skid Trail
 - Temporary (Rehab)
 - Backspar Trail
- Road Chainage
- Bridge (Existing)
- Bridge (Proposed)
- Culvert (Existing)
- Culvert (Proposed)
- Survey Route
- Unclassified Road
- Rock Outcrop Area
- Proposed / Designated Stream Crossing
- Gravel Pit
- Transmission Line
- Permanent Structures
- Slide
- Gully
- Rock Outcrop
- Windfall/Snag
- Marsh/Swamp
- Index Contour and Label
- Intermediate Contour
Contour Interval is 20m
- Landing/Temporary Landing
- Dryland Sort/Water Sort
- Log Dump/Helipad
- Helicopter Drop Zone
- Quarry
- Geographic Centre

25m 0 25 50 100 150m

Scale: 1:5,000

Digital Mapping by:
CHARTWELL
Consultants Ltd.

Project Number: 15-535
Drawn By: MC
Date: 2016-02-26