

Management Areas

- Riparian Stream Class-FISH:
S1, S2, S3, S4
Unknown
- Riparian Stream Class-NO FISH:
S5, S6
Unknown
- Non-classified Drainage
- Seepage
- Stream Class, Reach Break
- Riparian Lake (L1-L4)
- Riparian Wetland (W1-W5)
- Water Body ID #
- Retention Patch (Engineered)
- Retention Patch (Proposed)
- Dispersed Retention Trees
- Wildlife Tree Retention Area
- Adjacent Wildlife Tree Retention Area
- Road Right-of-Way
- Riparian Reserve Zone
- Riparian Management Zone
(if different than SU prescription)
- Ground-Based Yarding Area
- Cable Yarding Area
- Helicopter Harvest Area
- Ground-Based Area >35% Slope
- Non-Productive
- Windthrow Management Area
- Machine Free Zone
- Special Management Zone
- Park
- Water Supply Intake
- Previous Harvest
- Old Growth Mgmt. Area
- Ungulate Winter Range
- Visual Landscape Unit

Harvest System


- (Yarding Direction)
- Ground Based
- Skyline
- Grapple
- Harvest System Split Line
- Yarding Split Line

Field Marking

- Falling Boundary:**
Orange FB Ribbon & Orange Paint
- Retention Patch:**
Orange Black Stripe Ribbon
& Orange Paint
- Road Right of Way:**
Orange Ribbon & Orange Paint
- Road Centre Line:**
Pink Ribbon & Pink Tag
- Falling Corner:**
Orange Tag & FC # Marked
- Dispersed Retention Trees**
Orange Painted Dot Each Side & Base
- Station Marks**
White Ribbon
- Fish Stream:** Red White Stripe Ribbon
- Non Fish Stream:** Blue White Stripe Ribb.
- Deflection Line:** Green Ribbon
- Machine Free Zone:** Red Ribbon
- Cruise Lines & Plots:** Blue Ribbon

Safety Location
49°19'53.55"N
121°32'45.74"W
Hunter Creek
Flight Distance: 9.5 km
SW from Hope

Site Plan Map Block HU119 West

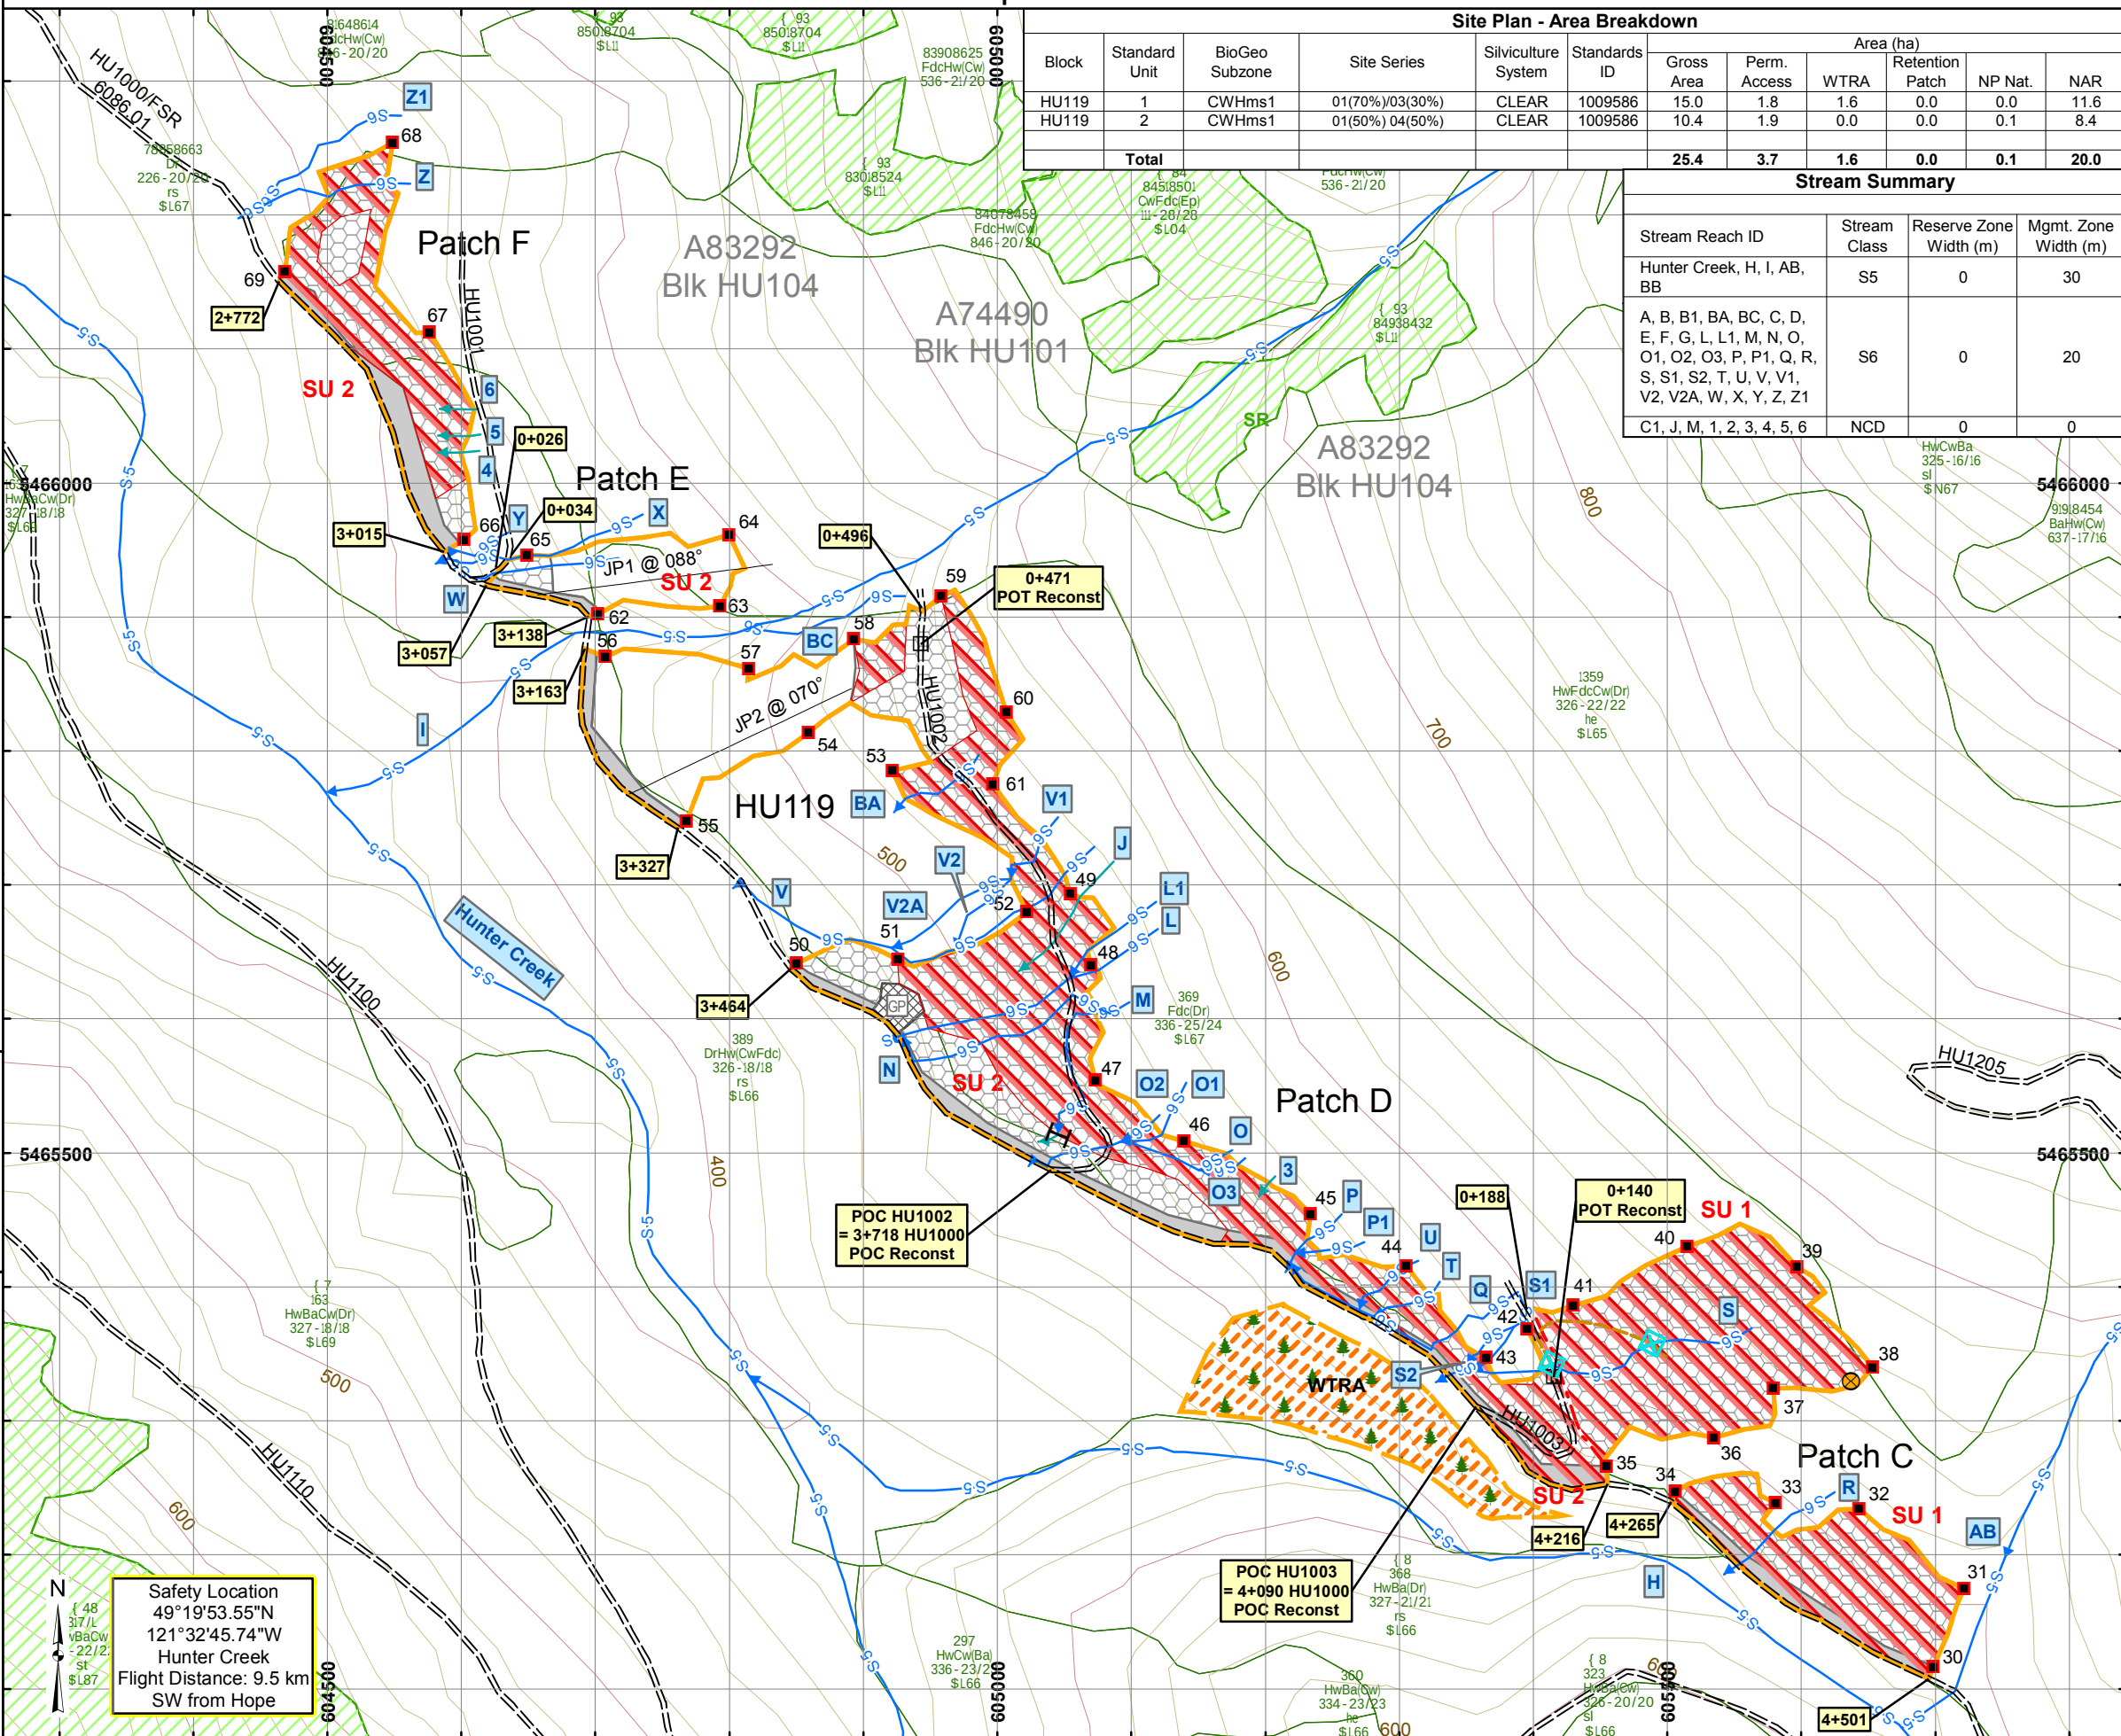

Site Plan - Area Breakdown

Block	Standard Unit	BioGeo Subzone	Site Series	Silviculture System	Standards ID	Area (ha)					
						Gross Area	Perm. Access	WTRA	Retention Patch	NP Nat.	NAR
HU119	1	CWHms1	01(70%)03(30%)	CLEAR	1009586	15.0	1.8	1.6	0.0	0.0	11.6
HU119	2	CWHms1	01(50%)04(50%)	CLEAR	1009586	10.4	1.9	0.0	0.0	0.1	8.4
Total						25.4	3.7	1.6	0.0	0.1	20.0

Stream Summary

Stream Reach ID	Stream Class	Reserve Zone Width (m)	Mgmt. Zone Width (m)
Hunter Creek, H, I, AB, BB	S5	0	30
A, B, B1, BA, BC, C, D, E, F, G, L, L1, M, N, O, O1, O2, O3, P, P1, Q, R, S, S1, S2, T, U, V, V1, V2, V2A, W, X, Y, Z, Z1	S6	0	20
C1, J, M, 1, 2, 3, 4, 5, 6	NCD	0	0



BCTS
BC Timber Sales
Chinook

TSL A93352

Scale: 1:5,000
Region: RSC
District: DCK
Mapsheet: 92H033
Location: Hunter Creek
UTM Zone: 10
UTM Easting: 605637
UTM Northing: 5465329
Latitude: 49°19'53.55"N
Longitude: 121°32'45.74"W
TAUP (ha): 25.4

Legend

Total Area Under Prescription (TAUP):

- Falling Boundary
- External to Falling Bdy
- Falling Corner
- SP Plot
- Standard Unit Boundary
- Treatment Unit Boundary
- Existing Road
- Existing Trail
- Proposed Roads:
 - Haul Road
 - Designated Skid Trail
 - Temporary (Rehab)
 - Backspar Trail
- Road Chainage
- Bridge (Existing)
- Bridge (Proposed)
- Culvert (Existing)
- Culvert (Proposed)
- Survey Route
- Unclassified Road
- Rock Outcrop Area
- Proposed / Designated Stream Crossing
- Gravel Pit
- Transmission Line
- Permanent Structures
- Slide
- Gully
- Rock Outcrop
- Windfall/Snag
- Marsh/Swamp
- Index Contour and Label
- Intermediate Contour
- Landing/Temporary Landing
- Dryland Sort/Water Sort
- Log Dump/Helipad
- Helicopter Drop Zone
- Quarry
- Geographic Centre

Scale: 1:5,000

Digital Mapping by:

CHARTWELL
Consultants Ltd.

Project Number: 15-531
Drawn By: KO/JC
Date: 2015-10-28