



Gross Area - 28.5ha



SU 1 - ICHdw1 01a 01b - Ground Based Harvest - 23.7ha NET



WTRA - 1.8ha



Inop Rock - 2.0ha

NAR - 23.7ha

PAS - 1.0ha

SITE PLAN MAP

TSL A90392-1


Santa Rosa

Pre-number BSH-037



BCTS

BC Timber Sales
Kootenay Business Area
Arrow Field Team

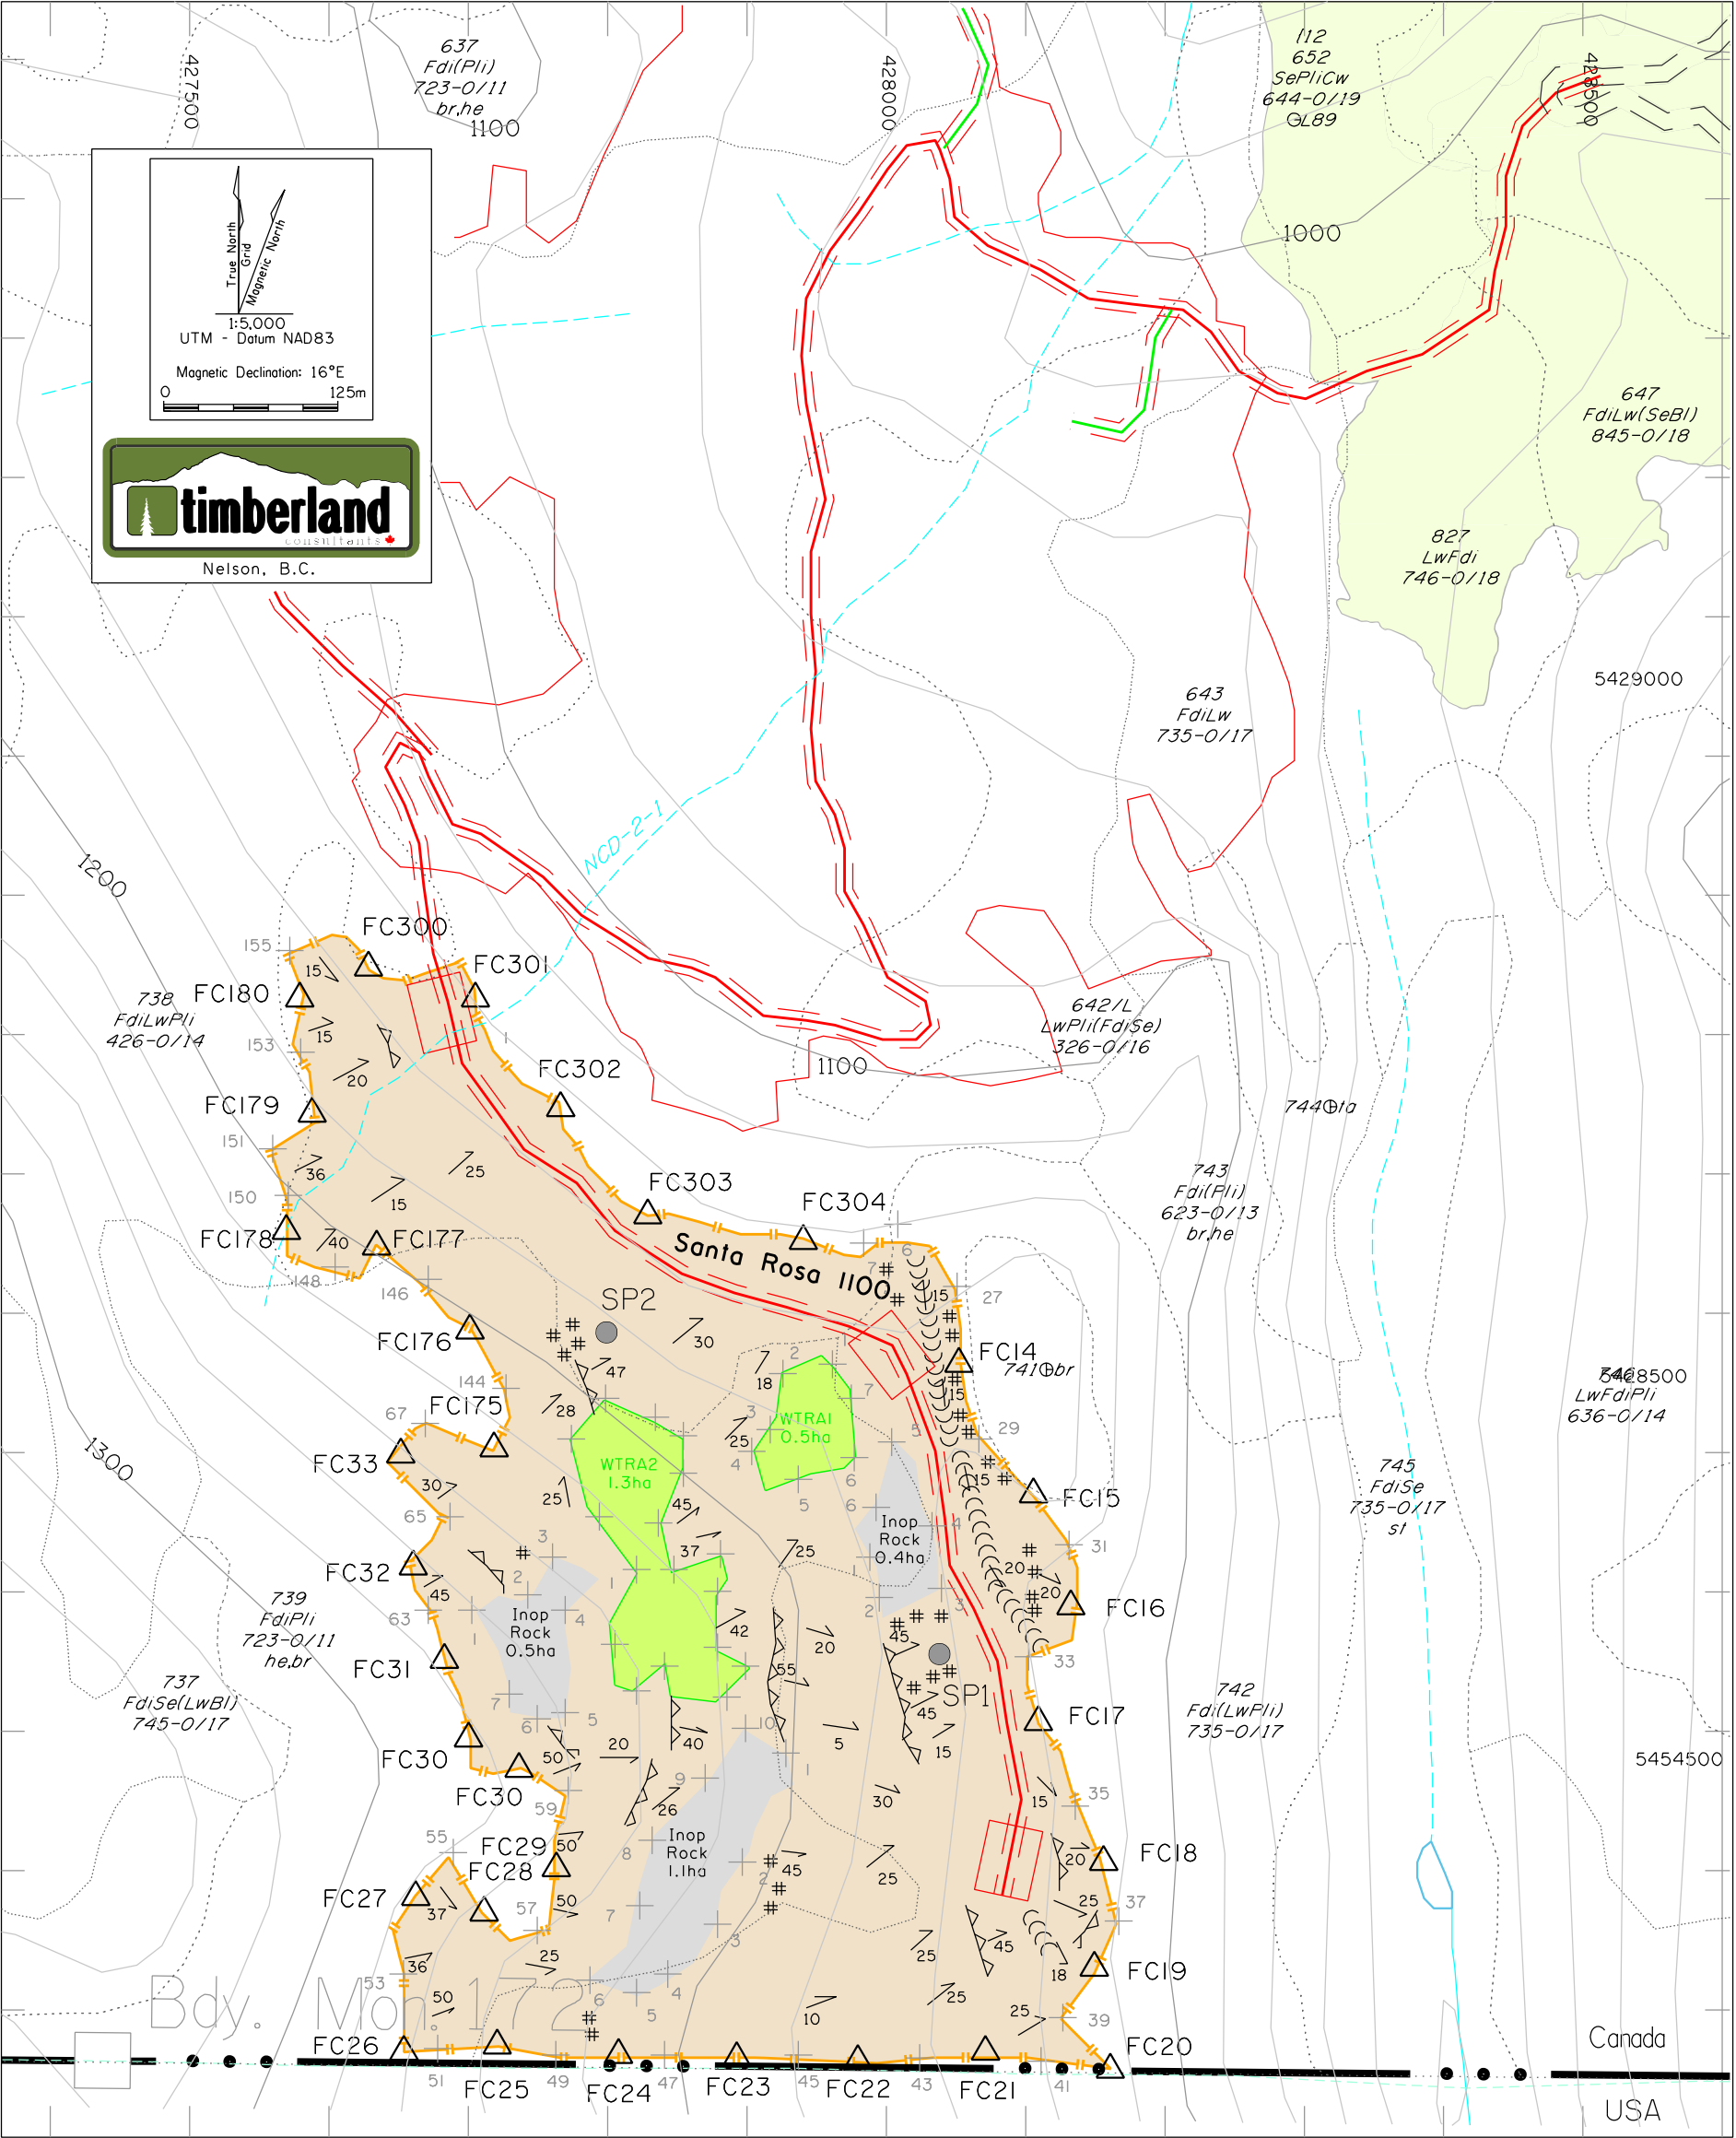

Mapsheet: 82F001	Elevation: 1140-1280m	UTM Ref: 427700E, 5428500N Lat./Long. 49°00N/117°59'W
Date: June 19, 2013	Cutblock Boundary	Proposed Skid Trail
Proposed Road	Existing Road	
Wildlife Tree Retention Area	Creek Intermittent Creek	Machine Free Zone (5m)
Exsiting Blocks	Slope Break	Proposed Yarding Trail
Slope% and Direction	Draw Ridge	Existing Trail
Bench	SP Plot	Landing (Temp-Perm-Existing)
Permanent Access BCTS Construct	GPS Falling Corner FC2 GPS Station +13	SU Boundary
Permanent Access Licensee Construct	Proposed Skid Crossing (Approximate)	File: T01000/Santa Rosa
Temporary Access Licensee Construct		Drawn By: JS