



BCTS

BC Timber Sales
Okanagan-Columbia

DATE: June 7, 2019

DRAWN BY: ML

SITE PLAN MAP


TSL: A84538

BLK: K670

LOCATION: Bigmouth
MAPSHEET/OPENING NO: 082M089
BIOGEOCLIMATIC ZONE: ICHvk1
REGION: RKB DISTRICT: DSE
INV. REGION: 42 COMP: 17

ELEVATION: 800/1120
LAT/LONG: 51°50'28"N 118°23'32"W
UTM (E/N): 404082, 5744269
UTM ZONE: 11 NAD: 83
TSA: 27 PSYU: 125 FIZ: G

SCALE 1:5000

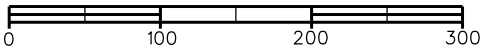

Decl.: 15.7°E

BLOCK AREA SUMMARY (ha)

STANDARD UNIT	GROSS AREA	EXISTING ROAD	EXISTING LANDINGS	PROP. PERM. RD.	PERM. LANDINGS	EXISTING TRAILS	RRZ	WTRA	IMM	NP nat	TEMP. ROADS	TEMP. LANDINGS	NET AREA TO REFOREST
SU-1	6.2												6.2
SU-2	18.5												18.5
WTRA	4.7							4.7					
PAS	2.5	1.5		1.0									
TOTAL	31.9	1.5		1.0				4.7					24.7

SITE DESCRIPTION


TREATMENT DESCRIPTION

STANDARD UNIT	BIOGEOCLIMATIC ZONE/SITE SERIES	SLOPE AVG. (%)	SLOPE RANGE (%)	SILVICULTURE SYSTEM	STOCKING STDS ID	HARVEST METHOD	REGEN METHOD	MAX SOIL DISTURBANCE (%)	COMMENTS
SU-1	ICHvk1-01	25	10-45	CC	1059797	Cat	Plant		
SU-2	ICHvk1-04	55	30-75	CC	1059797	Cable	Plant		

CRITICAL SITE FACTORS

FIELD RIBBONING

ATTRIBUTES	FACTORS PRESENT	FIELD RIBBONING		
		PURPOSE	RIBBON COLOUR	PAINT COLOUR
RIPARIAN ISSUES	Y	BLOCK BOUNDARY	ORANGE PRINTED "FALLING BOUNDARY"	BLUE
SOIL STABILITY	Y	WTRA/NHZ	ORANGE PRINTED "RESERVE ZONE"	BLUE
SITE DEGRADATION	Y	RIPARIAN RESERVE ZONE	ORANGE PRINTED "RIPARIAN RESERVE"	BLUE
BIODIVERSITY	Y	RIPARIAN MANAGEMENT ZONE	ORANGE PRINTED "RIPARIAN MANAGEMENT ZONE"	N/A
AIR QUALITY	N	ROAD CENTER LINE	HOT PINK PRINTED "ROAD LOCATION"	N/A
VISUALS	N	MACHINE FREE ZONE	ORANGE PRINTED "MACHINE FREE ZONE"	N/A
CULTURAL ISSUES	N	CULVERT	LIME GREEN PRINTED "CULVERT LOCATION"	N/A
MISCELLANEOUS	N	FALLING CORNER/STATION MARKER	DOUBLE ORANGE/YELLOW	BLUE
		SKID TRAIL	RED PRINTED "SKID TRAIL"	N/A

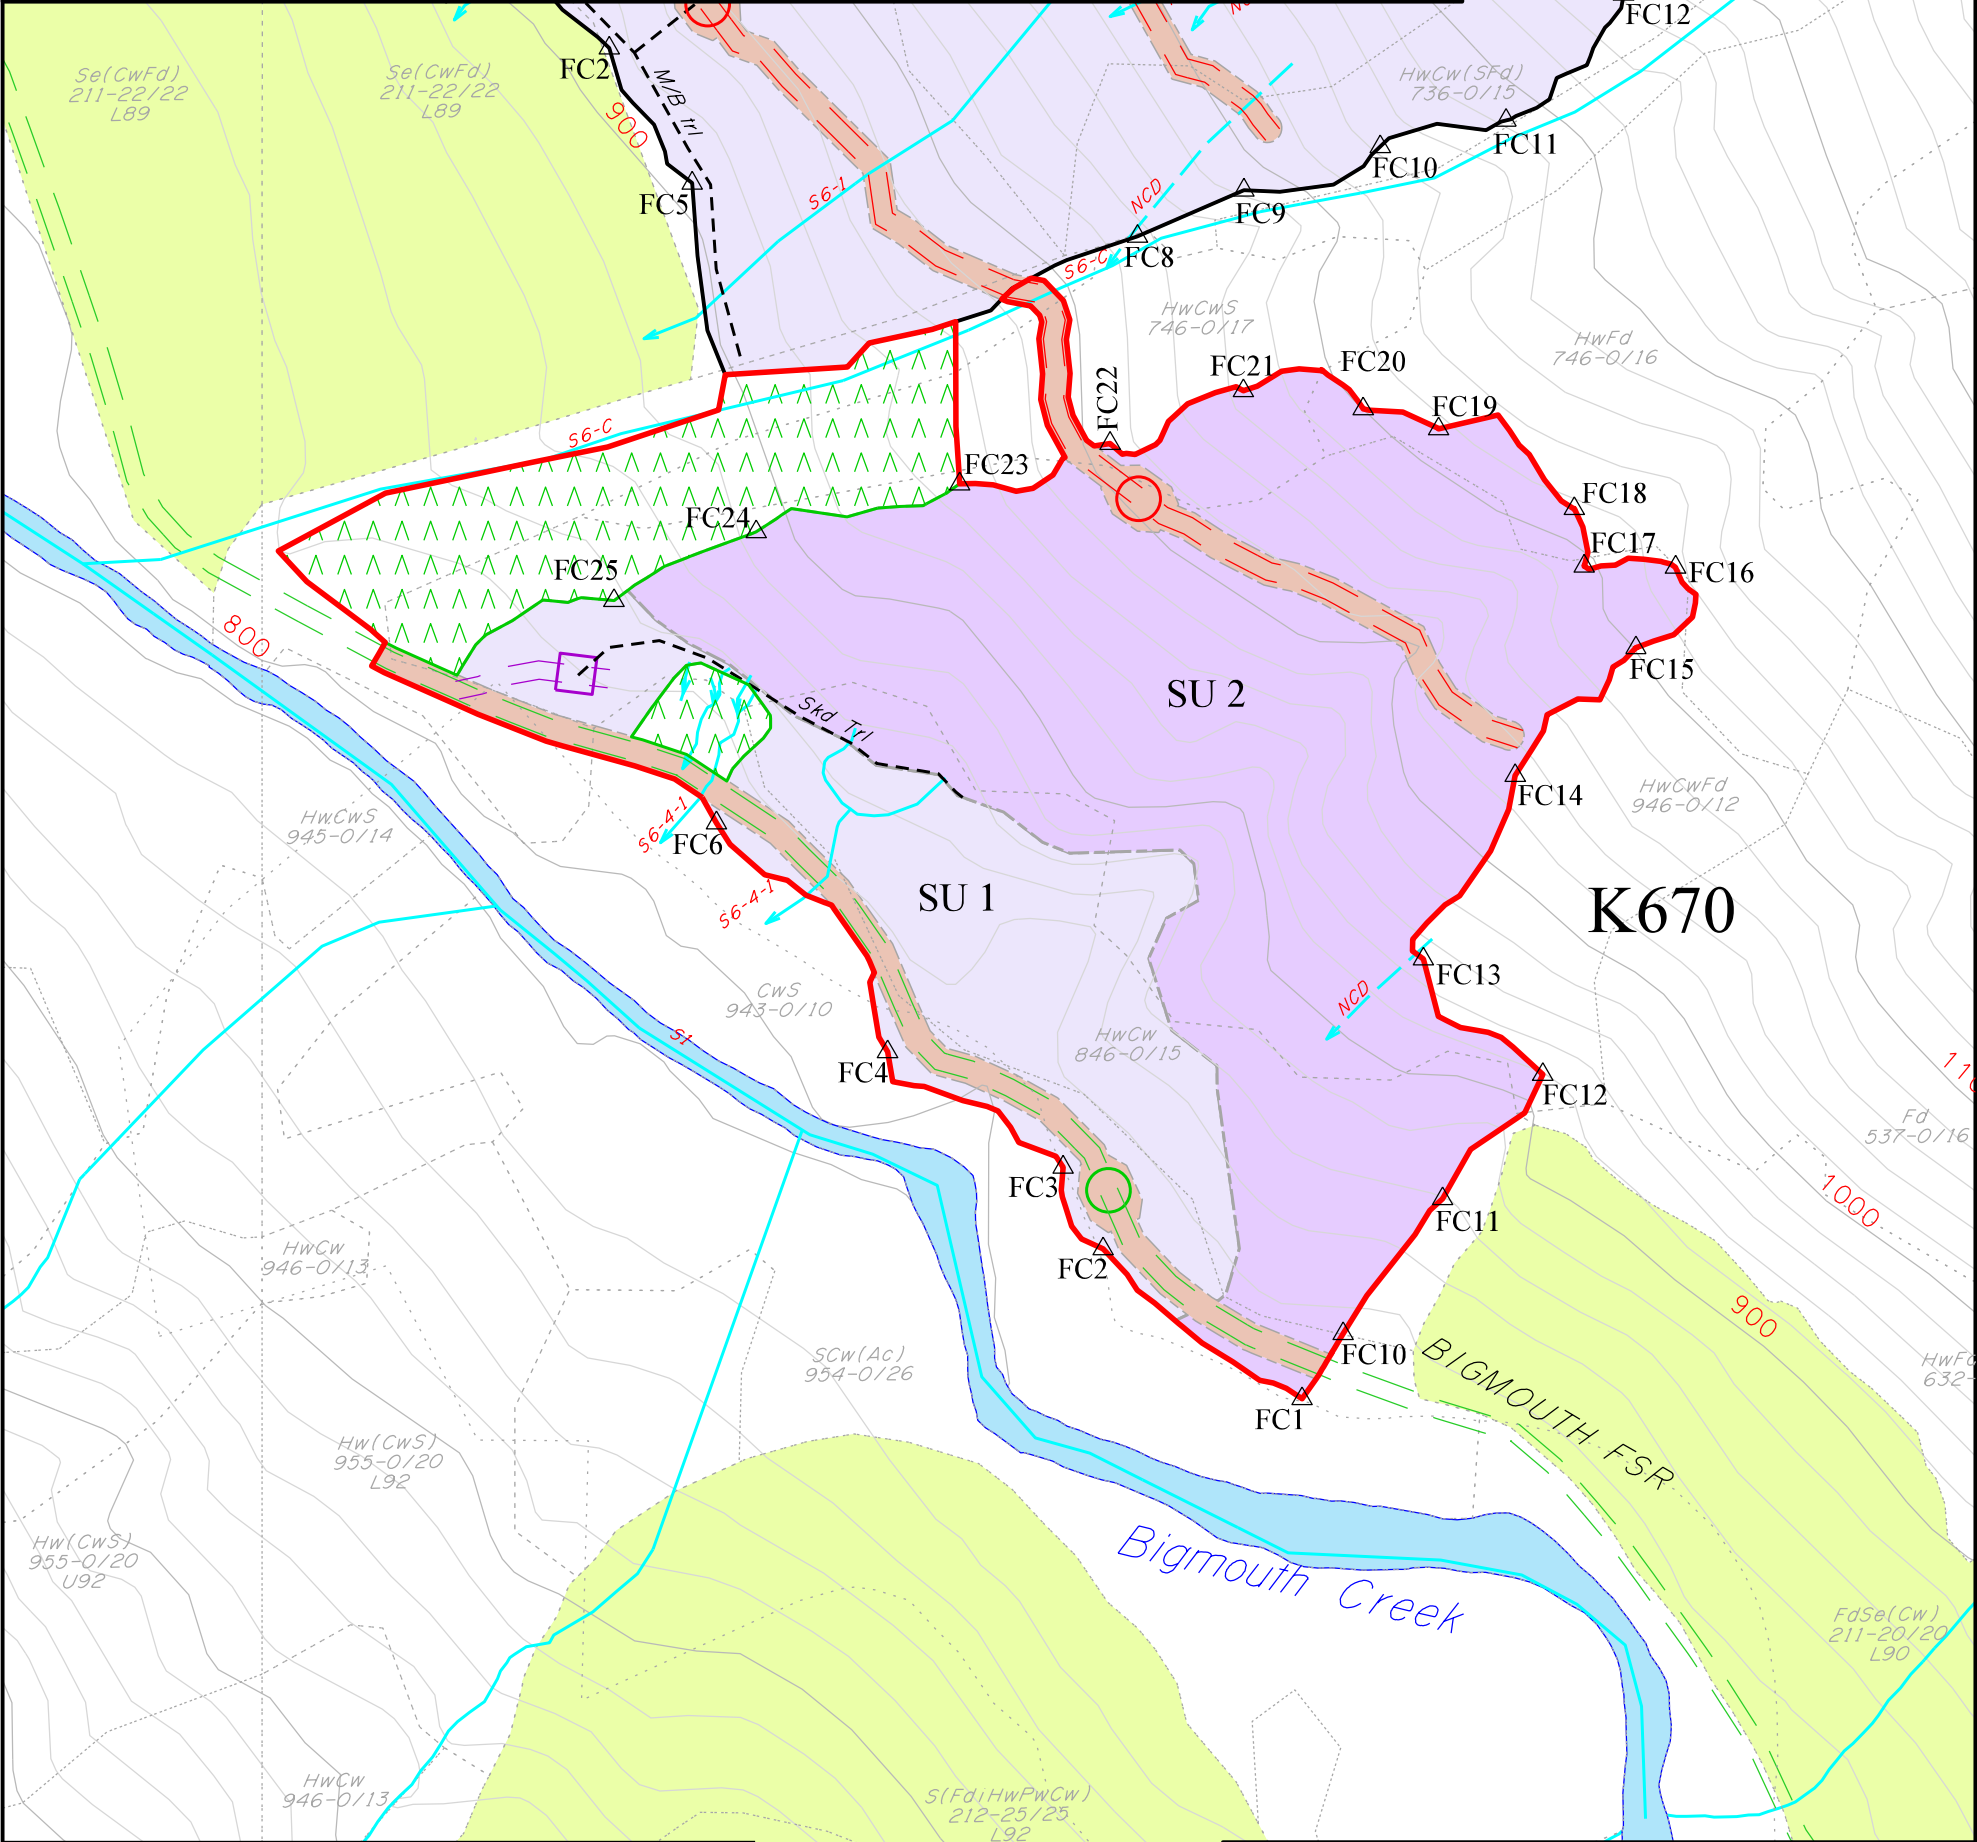

- Block Boundary.....
- Adjacent Block Boundary.....
- Stratum S.U. Boundary.....
- Treatment Unit Boundary.....
- Forest Cover Type Line.....
- Falling Corner.....
- Wildlife Tree Retention.....
- Wildlife Habitat Area.....
- Blowdown.....
- Slope.....
- Slide.....
- Avalanche Chute.....
- Utility Line/Pipeline.....
- Railroad.....
- Deflection Line.....

- Highway's Road.....
- Existing Road.....
- Road Reconstruction.....
- Proposed Road.....
- Temporary Road.....
- Existing Trail.....
- Permanent Trail.....
- Temporary Trail.....
- Existing Landing/Tower.....
- Proposed Landing/Tower.....
- Temporary Landing/Tower.....
- Existing Heli Landing.....
- Proposed Heli Landing.....
- Temporary Heli Landing.....

- Reference Tree.....
- Measure Plot/Drop Plot.....
- Count Plot/Drop Plot.....
- Culvert/Sized x100.....
- Skid Crossing/Skid Bridge
- Bridge.....
- Fence.....
- Cattleguard.....
- Gate.....
- Embankment.....
- Rock Outcrop.....
- Gully.....
- Ridge.....
- Power Transmission Line.....

- Private Land.....
- Riparian Management Zone.....
- Riparian Reserve Zone.....
- No Machine Zone.....
- No Harvest Zone.....
- Water Licence Intake/Pipe
- Stream.....
- Stream Classification/ID.....
- With Fish/Comm. Watershed.....
- Non Classified Drainage.....
- Lake.....
- Wetland (Class).....
- Swamp.....
- Intermediate Contour.....
- Index Contour.....