



BCTS

BC Timber Sales
Okanagan-Columbia

SITE PLAN MAP

TSL: A84538

BLK: K672


LOCATION: Bigmouth
MAPSHEET/OPENING NO: 082M089
BIOGEOCLIMATIC ZONE: ICHvk1
REGION: RKB DISTRICT: DSE
INV. REGION: 42 COMP: 17

ELEVATION: 900/1260
LAT/LONG: 51°50'45"N 118°23'36"W
UTM (E/N): 404022, 5744814
UTM ZONE: 11 NAD: 83
TSA: 27 PSYU: 125 FIZ: G

DATE: November 28, 2018

DRAWN BY: ML


SCALE 1:5000

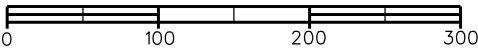

BLOCK AREA SUMMARY (ha)														NET AREA TO REFOREST
STANDARD UNIT	GROSS AREA	EXISTING ROAD	EXISTING LANDINGS	PROP. PERM. RD.	PERM. LANDINGS	EXISTING TRAILS	RRZ	WTRA	IMM	NP nat	TEMP. ROADS	TEMP. LANDINGS		
SU-1	21.4													21.4
WTRA	1.6							1.6						
PAS	3.4			3.4										
TOTAL	26.4			3.4				1.6						21.4

SITE DESCRIPTION					TREATMENT DESCRIPTION				
STANDARD UNIT	BIOGEOCLIMATIC ZONE/SITE SERIES	SLOPE AVG. (%)	SLOPE RANGE (%)	SILVICULTURE SYSTEM	STOCKING STDS ID	HARVEST METHOD	REGEN METHOD	MAX SOIL DISTURBANCE (%)	COMMENTS
SU-1	ICHvk1-04 (01)	50	35-75	CC	1059797	Cable	Plant	5	

CRITICAL SITE FACTORS		FIELD RIBBONING		
ATTRIBUTES	FACTORS PRESENT	PURPOSE	RIBBON COLOUR	PAINT COLOUR
RIPARIAN ISSUES	Y	BLOCK BOUNDARY	ORANGE PRINTED "FALLING BOUNDARY"	BLUE
SOIL STABILITY	Y	WTRA/NHZ	ORANGE PRINTED "RESERVE ZONE"	BLUE
SITE DEGRADATION	Y	RIPARIAN RESERVE ZONE	ORANGE PRINTED "RIPARIAN RESERVE"	BLUE
BIODIVERSITY	Y	RIPARIAN MANAGEMENT ZONE	ORANGE PRINTED "RIPARIAN MANAGEMENT ZONE"	N/A
AIR QUALITY	N	ROAD CENTER LINE	HOT PINK PRINTED "ROAD LOCATION"	N/A
VISUALS	N	MACHINE FREE ZONE	ORANGE PRINTED "MACHINE FREE ZONE"	N/A
CULTURAL ISSUES	N	CULVERT	LIME GREEN PRINTED "CULVERT LOCATION"	N/A
MISCELLANEOUS	N	FALLING CORNER/STATION MARKER	DOUBLE ORANGE/YELLOW	BLUE
		SKID TRAIL	RED PRINTED "SKID TRAIL"	N/A

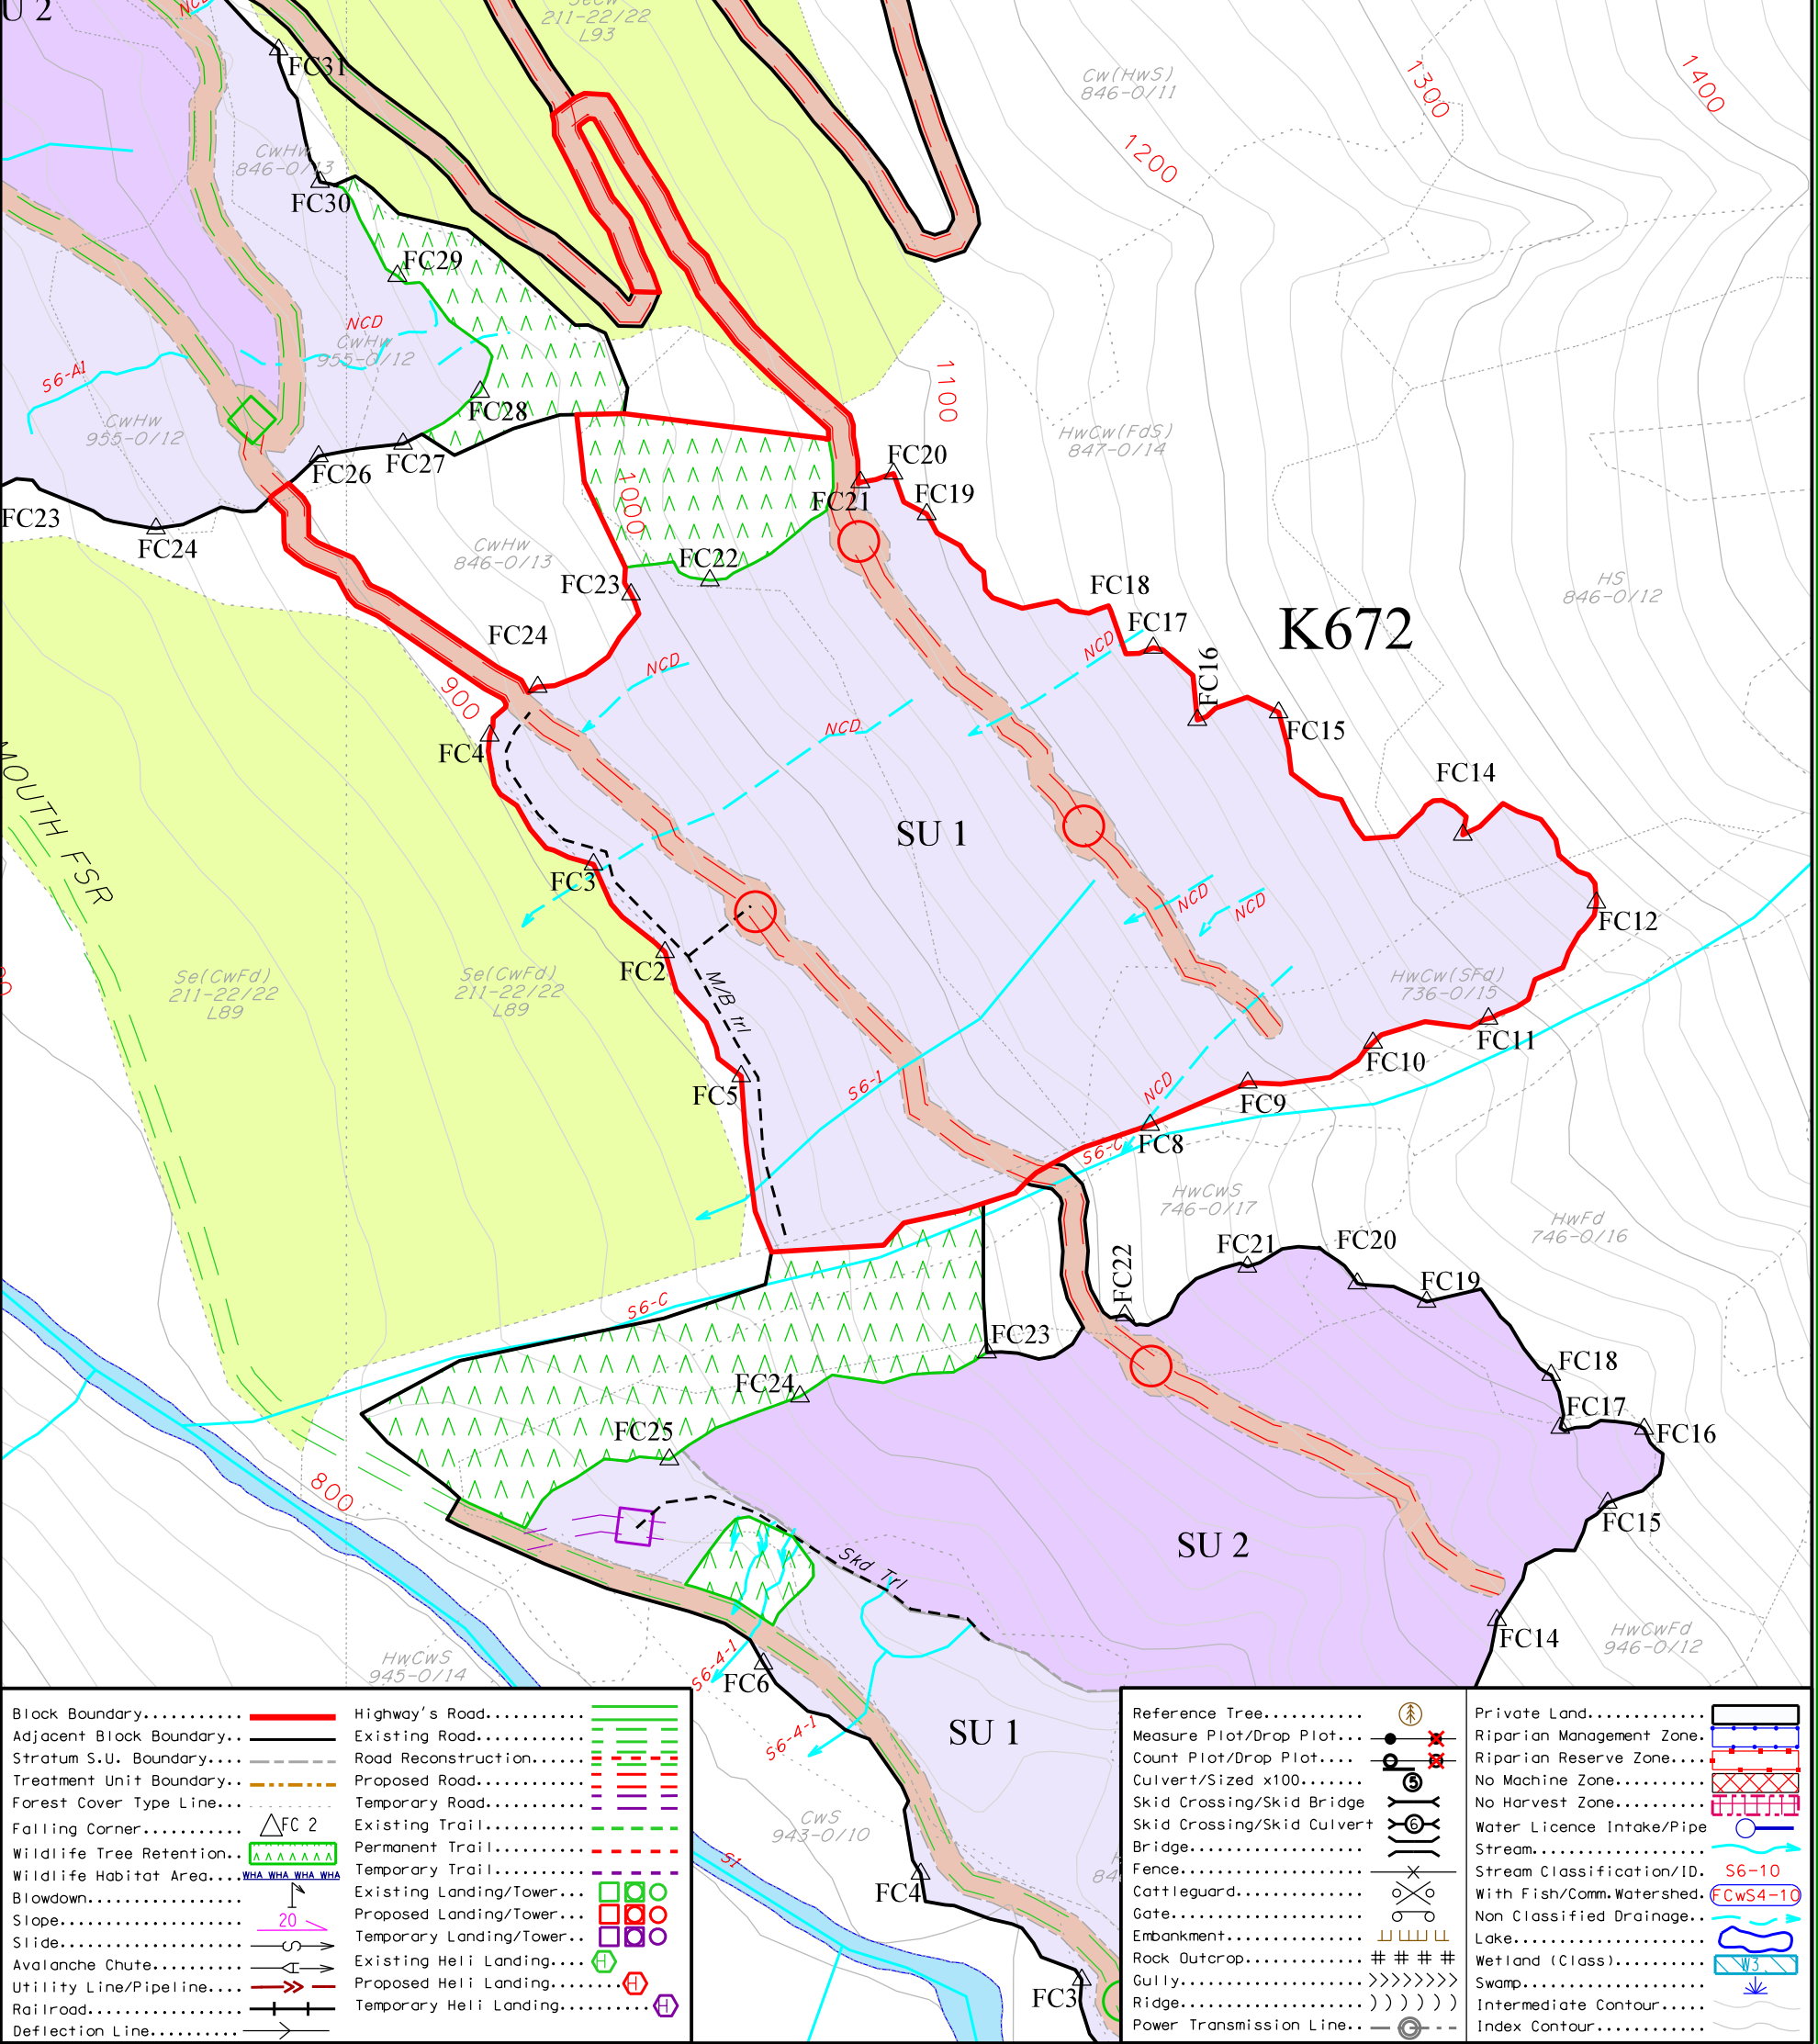

Block Boundary.....	Highway's Road.....
Adjacent Block Boundary...	Existing Road.....
Stratum S.U. Boundary...	Road Reconstruction.....
Treatment Unit Boundary..	Proposed Road.....
Forest Cover Type Line....	Temporary Road.....
Falling Corner.....	Existing Trail.....
Wildlife Tree Retention...	Permanent Trail.....
Wildlife Habitat Area....	Temporary Trail.....
Blowdown.....	Existing Landing/Tower...
Slope.....	Proposed Landing/Tower...
Slide.....	Temporary Landing/Tower..
Avalanche Chute.....	Existing Heli Landing....
Utility Line/Pipeline....	Proposed Heli Landing....
Railroad.....	Temporary Heli Landing....
Deflection Line.....	

Reference Tree.....	Private Land.....
Measure Plot/Drop Plot...	Riparian Management Zone...
Count Plot/Drop Plot...	Riparian Reserve Zone...
Culvert/Sized x100.....	No Machine Zone.....
Skid Crossing/Skid Bridge	No Harvest Zone.....
Skid Crossing/Skid Culvert	Water Licence Intake/Pipe
Bridge.....	Stream.....
Fence.....	Stream Classification/ID...
Cattleguard.....	With Fish/Comm. Watershed..
Gate.....	Non Classified Drainage..
Embankment.....	Lake.....
Rock Outcrop.....	Wetland (Class).....
Gully.....	Swamp.....
Ridge.....	Intermediate Contour....
Power Transmission Line..	Index Contour.....