



BCTS

BC Timber Sales
Okanagan-Columbia

DATE: MAR 10/14

DRAWN BY: RF


SITE PLAN MAP

TSL: A92268

BLK: K6KG

LOCATION: Blais Crk ELEVATION: 900/1180m
MAPSHEET/OPENING NO: 082M046 LAT/LONG: 51°29'08"N 118°50'22"W
BIOGEOCLIMATIC ZONE: ICH UTM (E/N): 372286, 5705436
REGION: RS1 DISTRICT: DOS UTM ZONE: 11 NAD: 83
INV. REGION: 43 COMP: 9 TSA: 22 PSYU: 171 FIZ: G

SCALE 1:5000

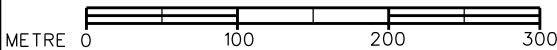

Decl. 16.4°E


CRITICAL SITE FACTORS

ATTRIBUTES	FACTORS PRESENT
RIPARIAN ISSUES	Y
SOIL STABILITY	Y
SITE DEGRADATION	Y
BIODIVERSITY	Y
AIR QUALITY	N
VISUALS	N
CULTURAL ISSUES	N
MISCELLANEOUS	N

BLOCK AREA SUMMARY (ha)																
STANDARD UNIT		GROSS AREA	EXISTING ROAD	EXISTING LANDINGS	PROP. PERM. RD	PERM. LANDINGS	EXISTING TRAILS	RRZ	WTRA	NHZ	NP not	TEMP ROADS	TEMP LANDINGS			NET AREA TO REFOREST
SU-1		11.9														11.9
NPnot		0.2														
WTRA		1.4							1.4							
PAS		0.7	0.7													
TOTAL		14.2	0.7						1.4							11.9
SITE DESCRIPTION								TREATMENT DESCRIPTION								
STANDARD UNIT		BIOGEOCLIMATIC ZONE/SITE SERIES		SLOPE AVG. (%)	SLOPE RANGE (%)	SILVICULTURE SYSTEM	STOCKING ID	HARVEST METHOD	REGEN METHOD	MAX SOIL DISTURBANCE (%)	COMMENTS					
SU-1		ICHvk1-04				CC	1003745	Cbl	Plant	10						

FIELD RIBBONING

PURPOSE	RIBBON COLOUR	PAINT COLOUR
BLOCK BOUNDARY	ORANGE PRINTED "FALLING BOUNDARY"	BLUE
WTRA/NHZ	ORANGE PRINTED "RESERVE ZONE"	BLUE
RIPARIAN RESERVE ZONE	ORANGE PRINTED "RIPARIAN RESERVE"	BLUE
RIPARIAN MANAGEMENT ZONE	ORANGE PRINTED "RIPARIAN MANAGEMENT ZONE"	N/A
ROAD CENTER LINE	HOT PINK PRINTED "ROAD LOCATION"	N/A
MACHINE FREE ZONE	ORANGE PRINTED "MACHINE FREE ZONE"	N/A
CULVERT	LIME GREEN PRINTED "CULVERT LOCATION"	N/A
FALLING CORNER/STATION MARKER	DOUBLE ORANGE/YELLOW	BLUE
SKID TRAIL	RED PRINTED "SKID TRAIL"	N/A

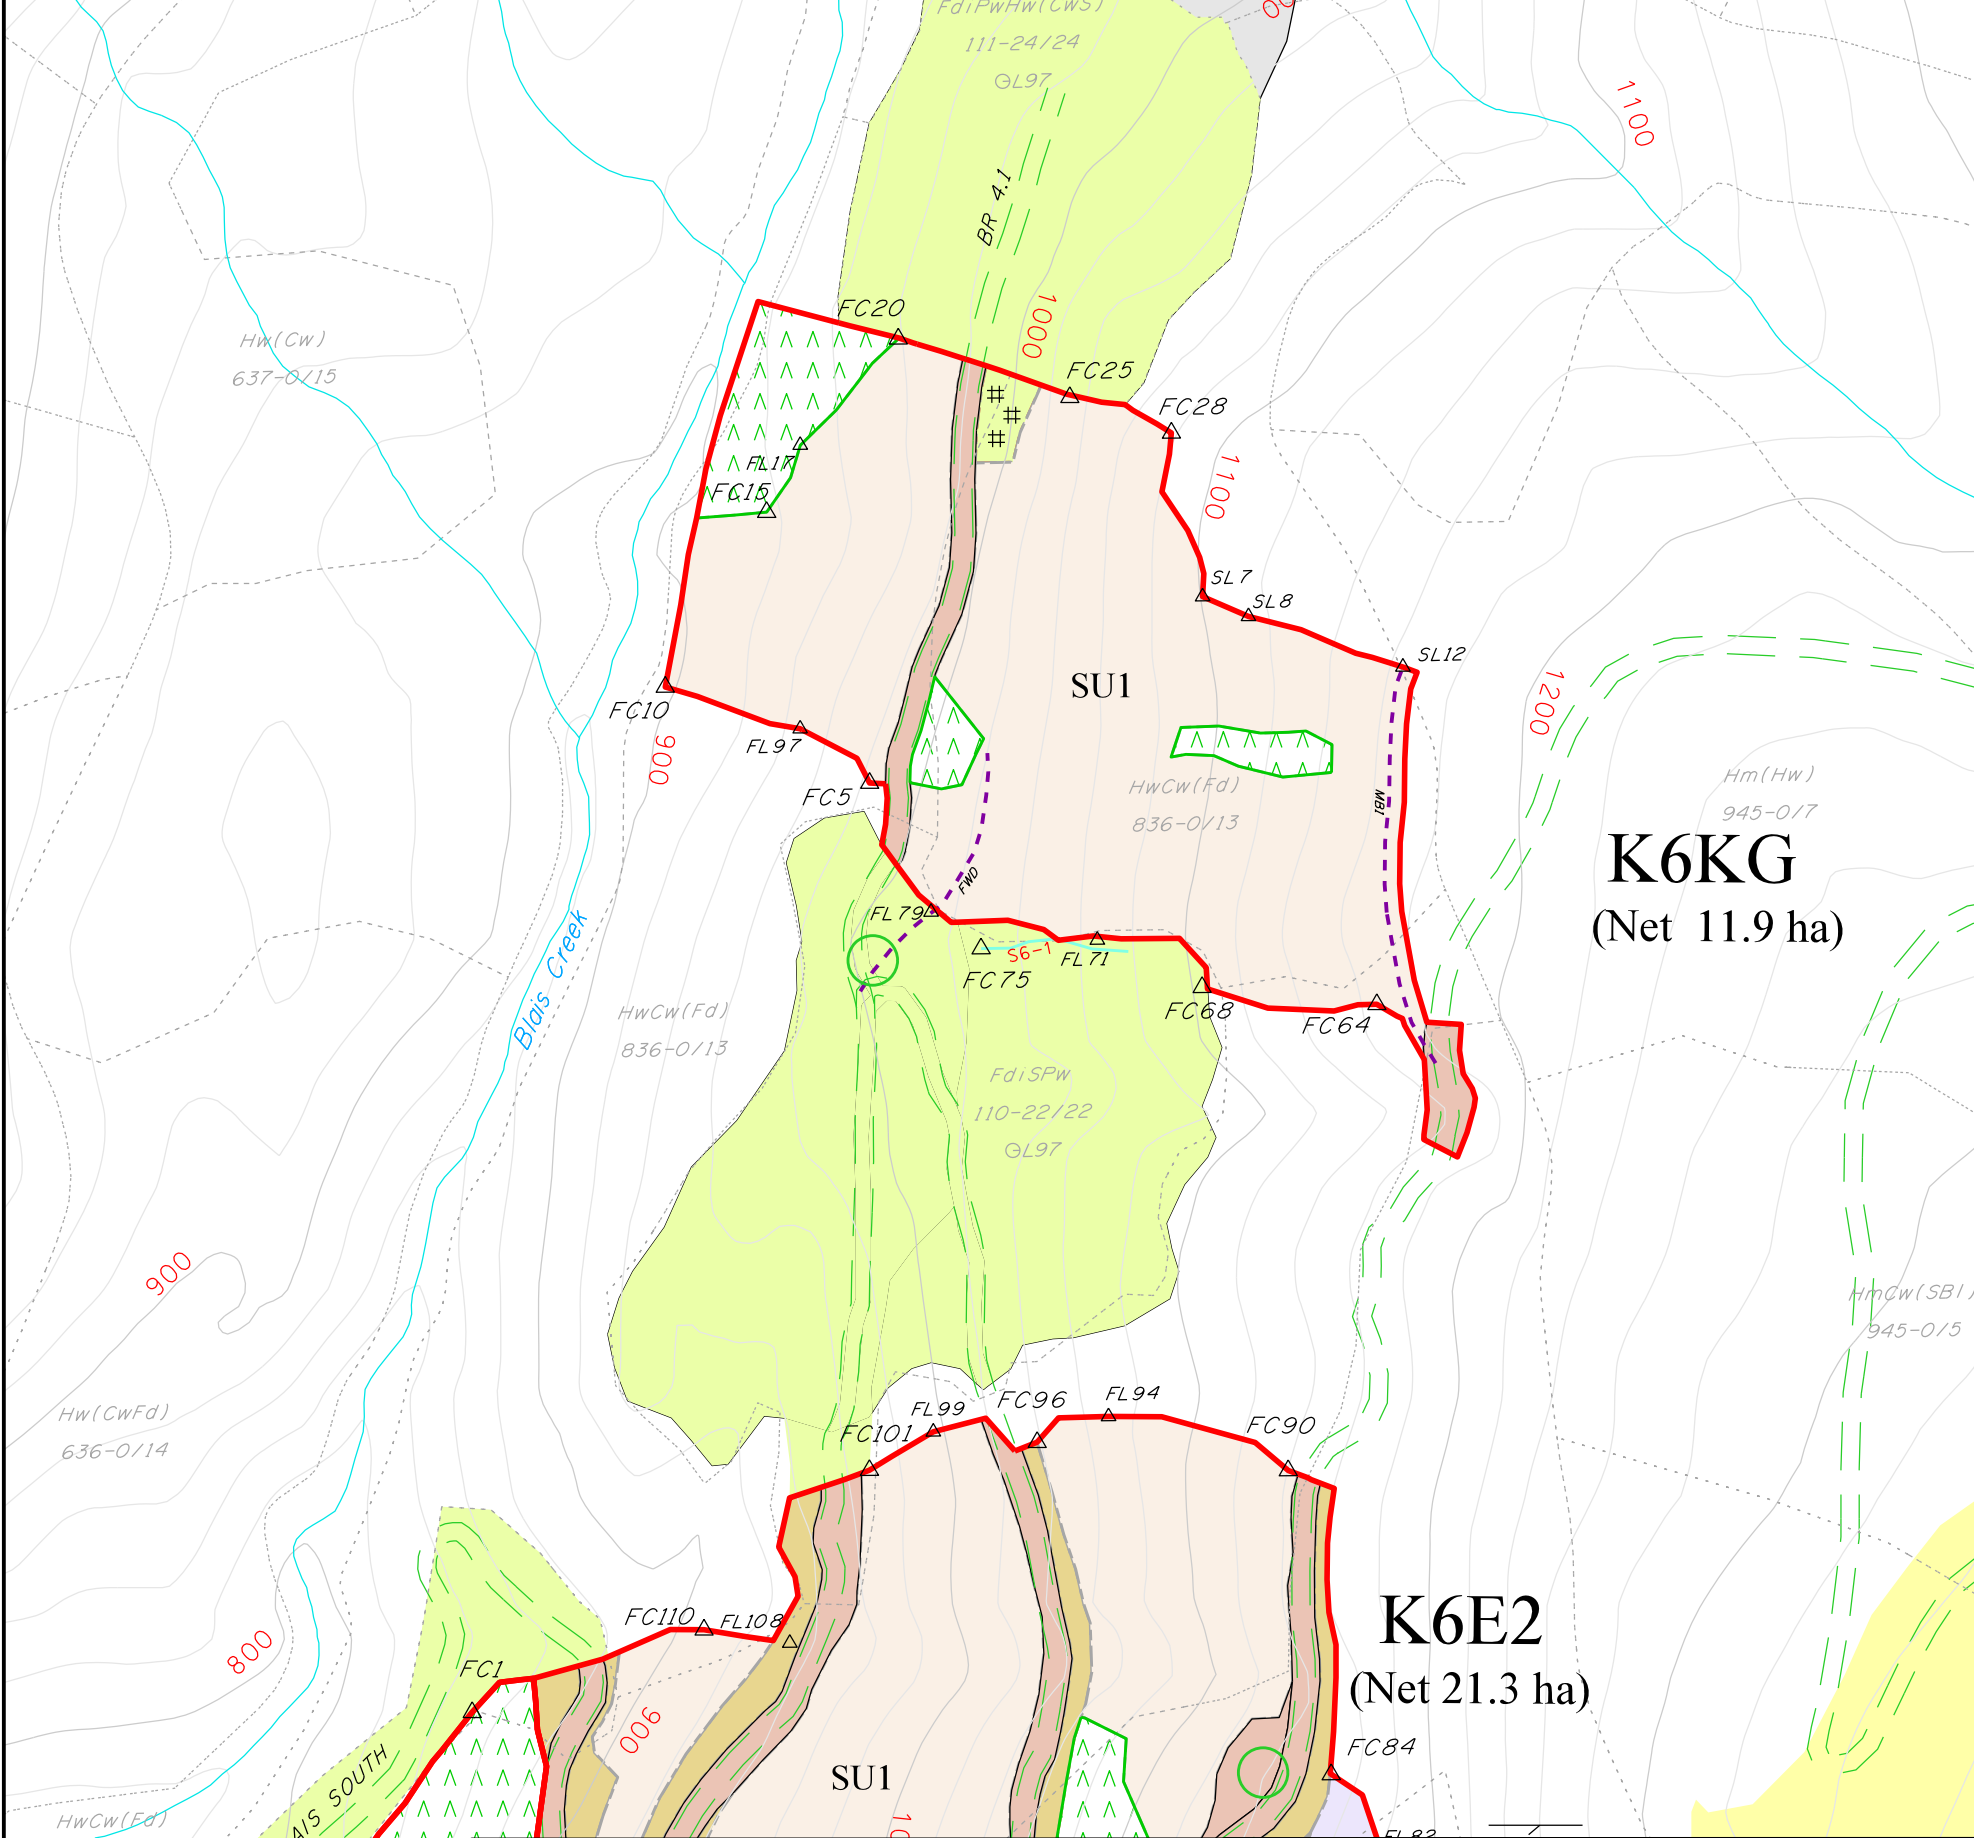

Block Boundary.....	Highway's Road.....	Reference Tree.....	Private Land.....
Adjacent Block Boundary.....	Existing Road.....	Measure Plot/Drop Plot... ..	Riparian Management Zone.....
Stratum S.U. Boundary... ..	Road Reconstruction.....	Count Plot/Drop Plot....	Riparian Reserve Zone.....
Treatment Unit Boundary... ..	Proposed Road.....	Culvert/Sized x100.....	No Machine Zone.....
Forest Cover Type Line.....	Temporary Road.....	Skid Crossing/Skid Bridge	No Harvest Zone.....
Falling Corner.....	Existing Trail.....	Skid Crossing/Skid Culvert	Water Licence Intake/Pipe
Wildlife Tree Retention... ..	Permanent Trail.....	Bridge.....	Stream.....
Wildlife Habitat Area... ..	Temporary Trail.....	Fence.....	Stream Classification/ID.....
Blowdown.....	Existing Landing/Tower...	Cattleguard.....	With Fish/Comm. Watershed.....
Slope.....	Proposed Landing/Tower...	Gate.....	Non Classified Drainage...
Slide.....	Temporary Landing/Tower..	Embankment.....	Lake.....
Avalanche Chute.....	Existing Heli Landing....	Rock Outcrop.....	Wetland (Class).....
Utility Line/Pipeline....	Proposed Heli Landing.....	Gully.....	Swamp.....
Railroad.....	Temporary Heli Landing.....	Ridge.....	Intermediate Contour.....
Deflection Line.....		Power Transmission Line..	Index Contour.....