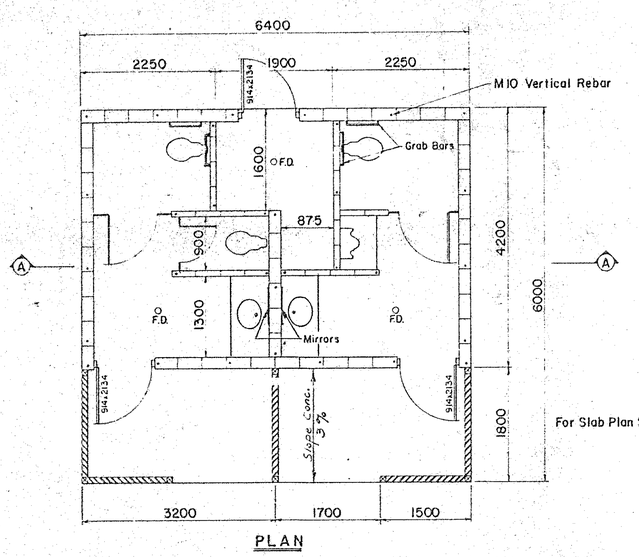

PLAN

For Slab Plan See Sheet Pl SP 14-4

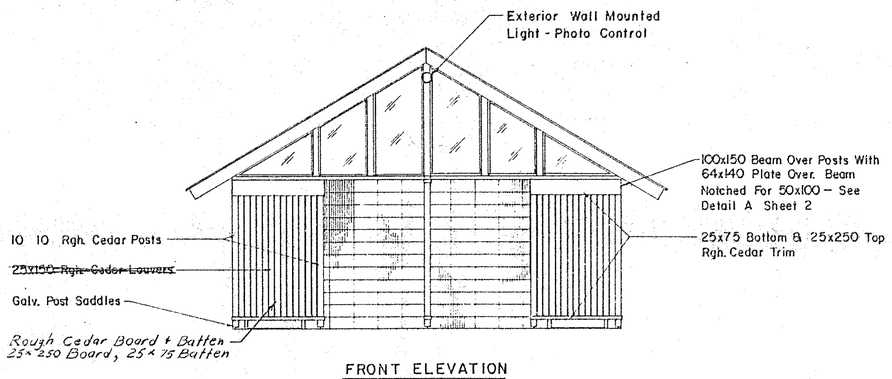

FRONT ELEVATION

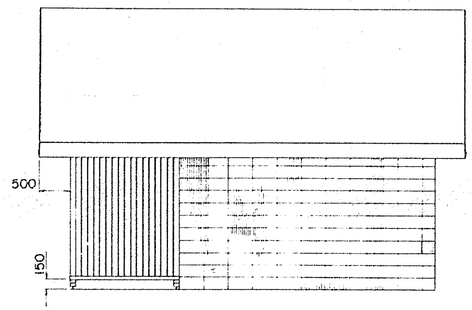

SIDE ELEVATION

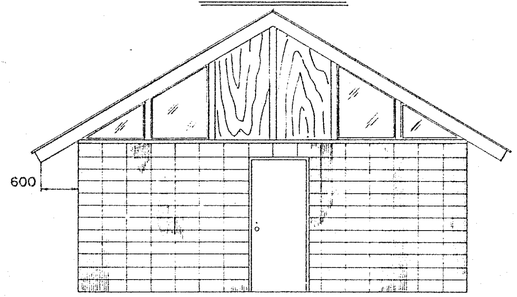

REAR ELEVATION

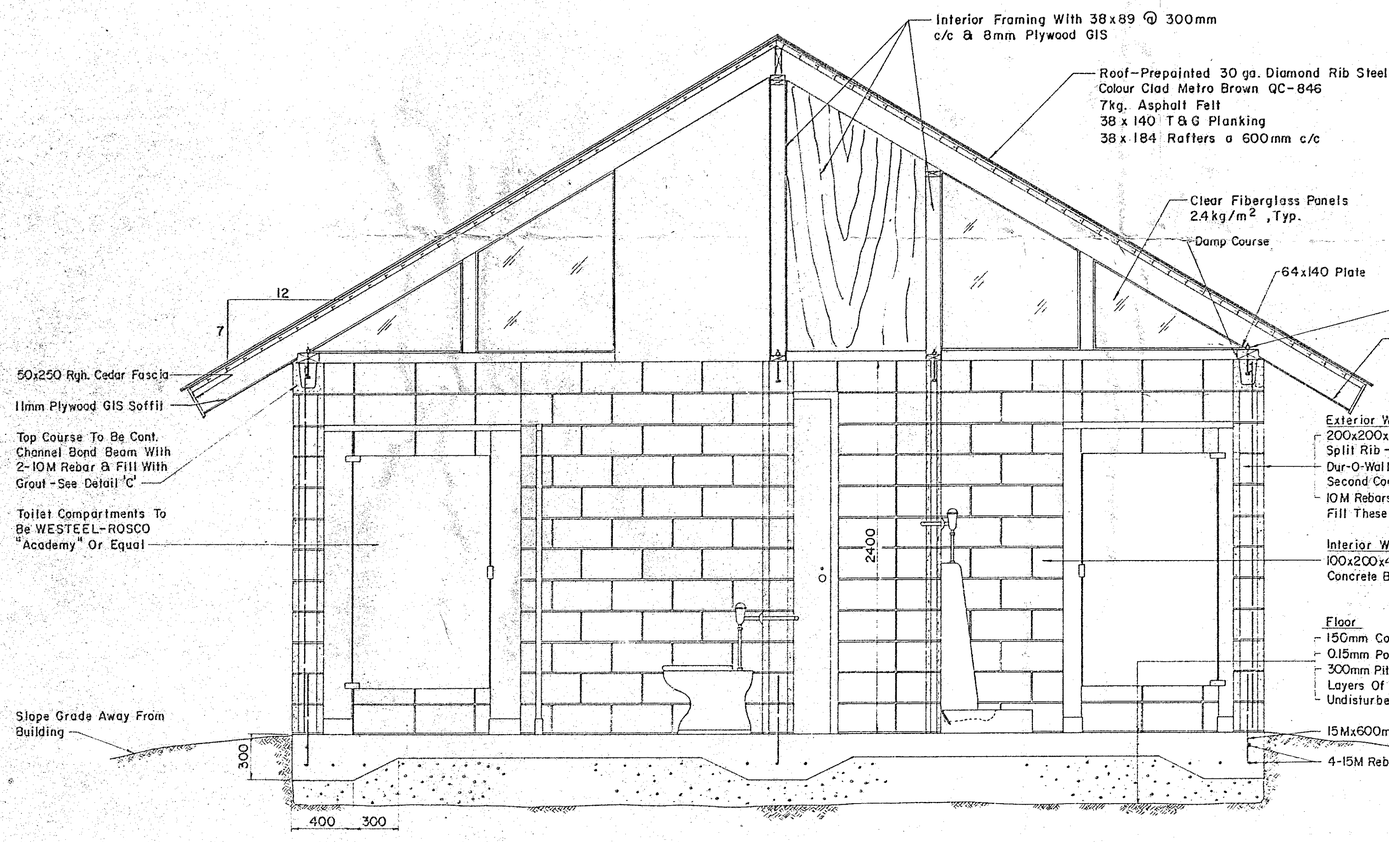

SECTION A-A

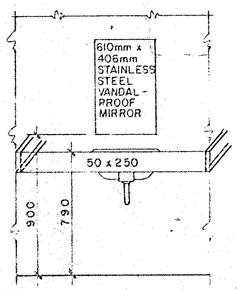

① DETAIL SHOWING MIRROR POSITION FOR HANDICAPPED AND CHILDREN

NOTE: INSTALL COUNTERTOP IN ACCORDANCE WITH MANUFACTURERS SPECS

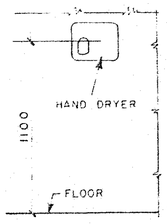

② DETAIL SHOWING HAND DRYER POSITION

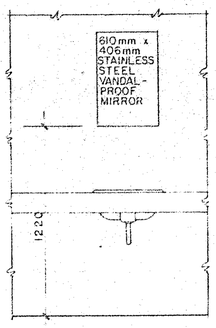

③ DETAIL SHOWING MIRROR POSITION FOR STANDARD HEIGHT

0 200 400 600 SCALE IN mm

THE PROVINCE OF BRITISH COLUMBIA
MINISTRY OF LANDS, PARKS AND HOUSING
PARKS BRANCH

No.	REVISION	DRAWN	DATE	CHECKED

APPROVED	POSITION	DATE
	Regional Director	
	Chief; Engineering	
	Manager; Design Section	"
	Director	"

DRAWN: CHECKED SURVEY: DESIGN
DATE: DATE: DATE:

NATIONAL TOPOGRAPHIC SHEET

FILE NUMBER 2-1-1-5

MICROFILM NUMBER

9 SHEET OF 12

TEN MILE LAKE PROVINCIAL PARK

4 UNIT TOILET BUILDING PLAN, ELEVATIONS & SECTION (BLDG

SCALE AS SHOWN

DWG. No. 1-1-5 SP11-9

1-1-5 SP11-9

VANCAD 257 PB