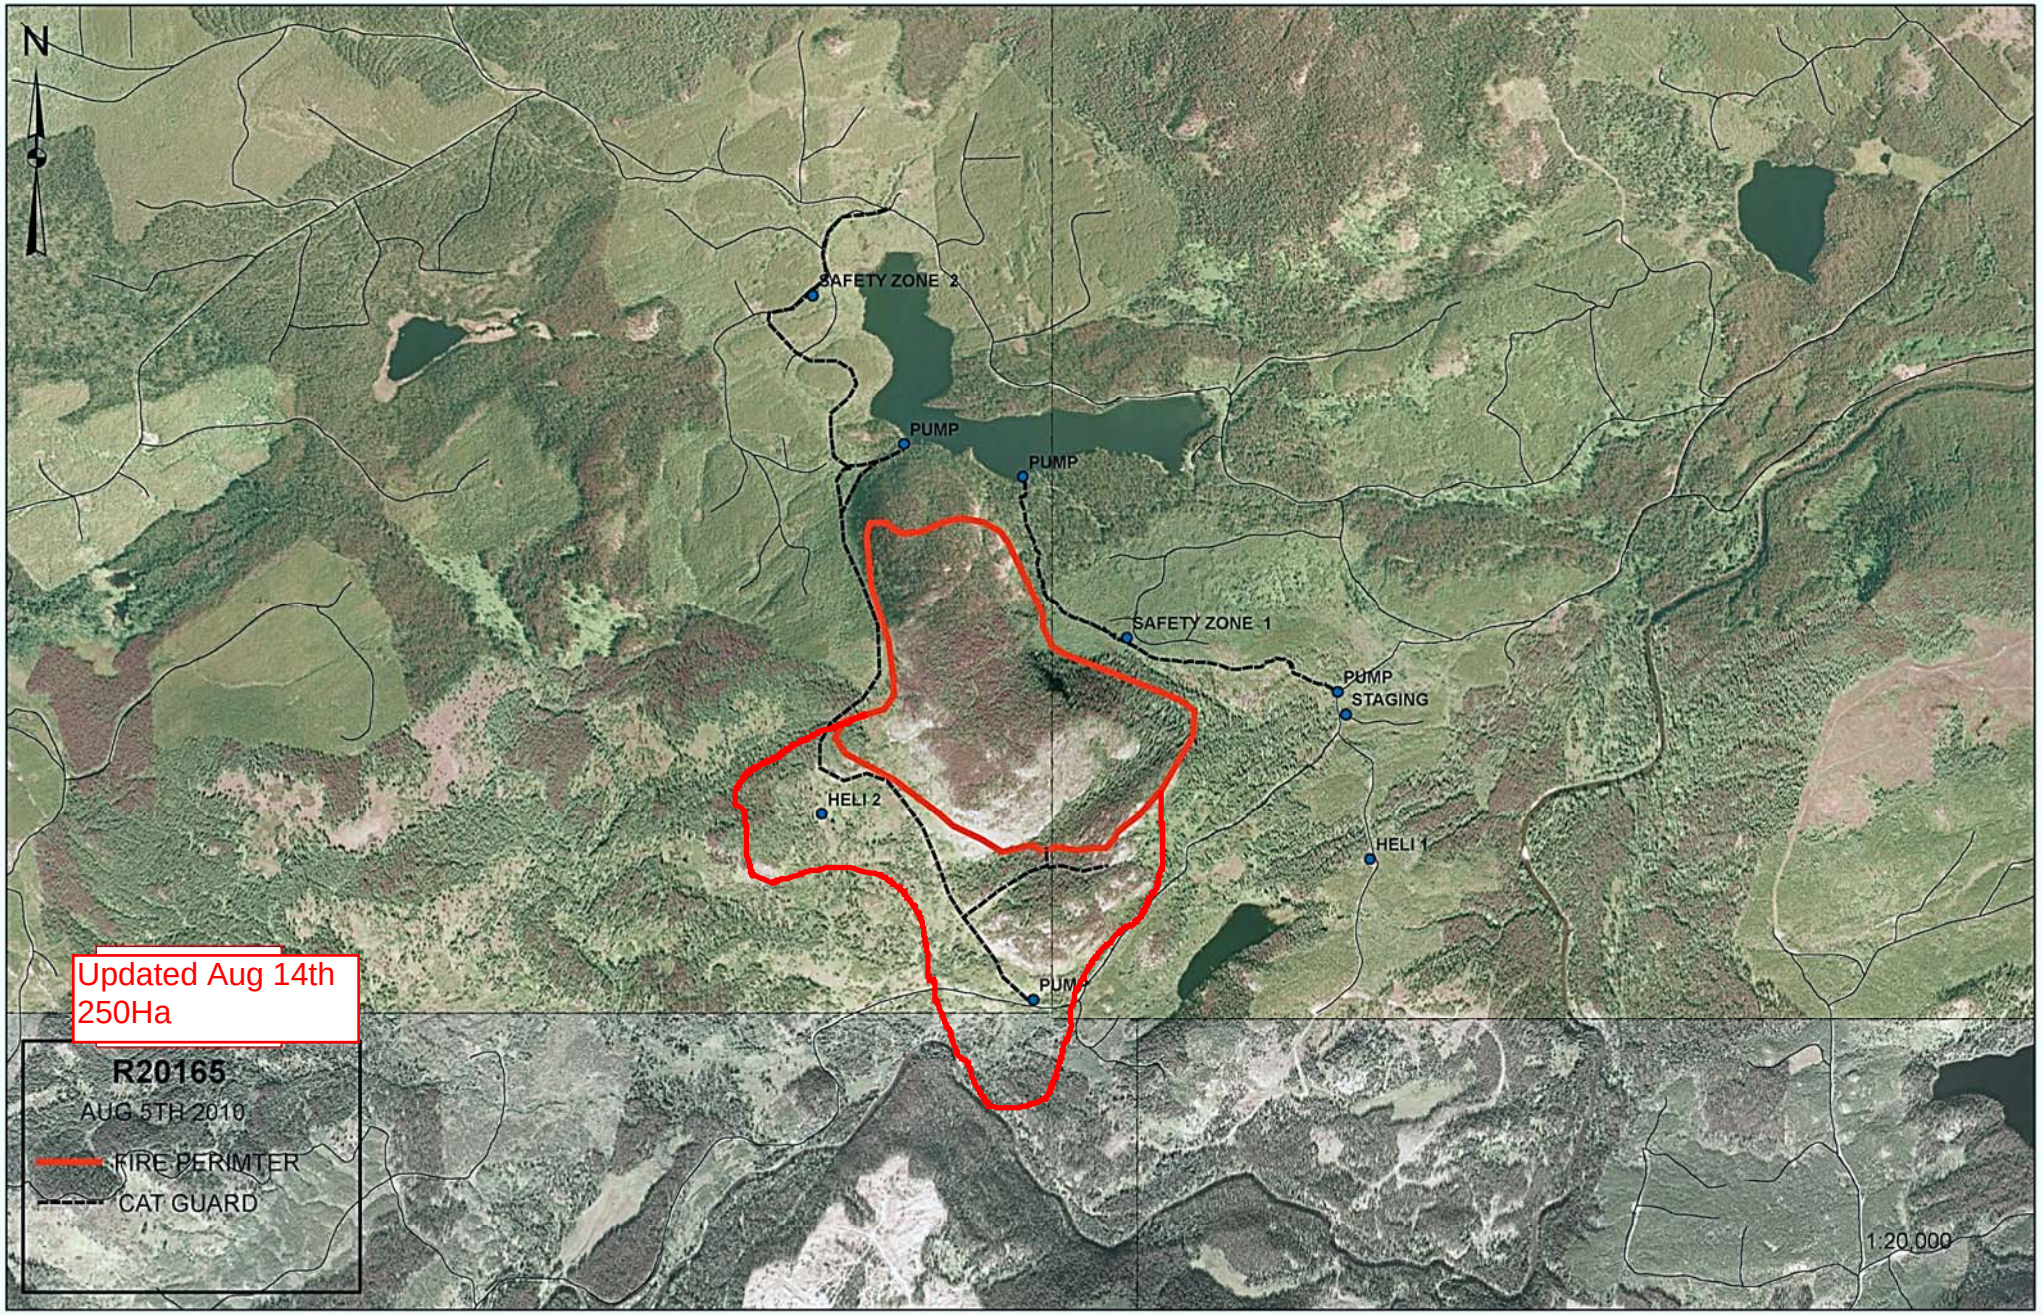
N
SAFETY ZONE 2
PUMP
PUMP
SAFETY ZONE 1
PUMP
STAGING
HELI 2
HELI 1
PUMP
Updated Aug 14th
250Ha
R20165
AUG 5TH 2010
FIRE PERIMTER
CAT GUARD
1:20,000