



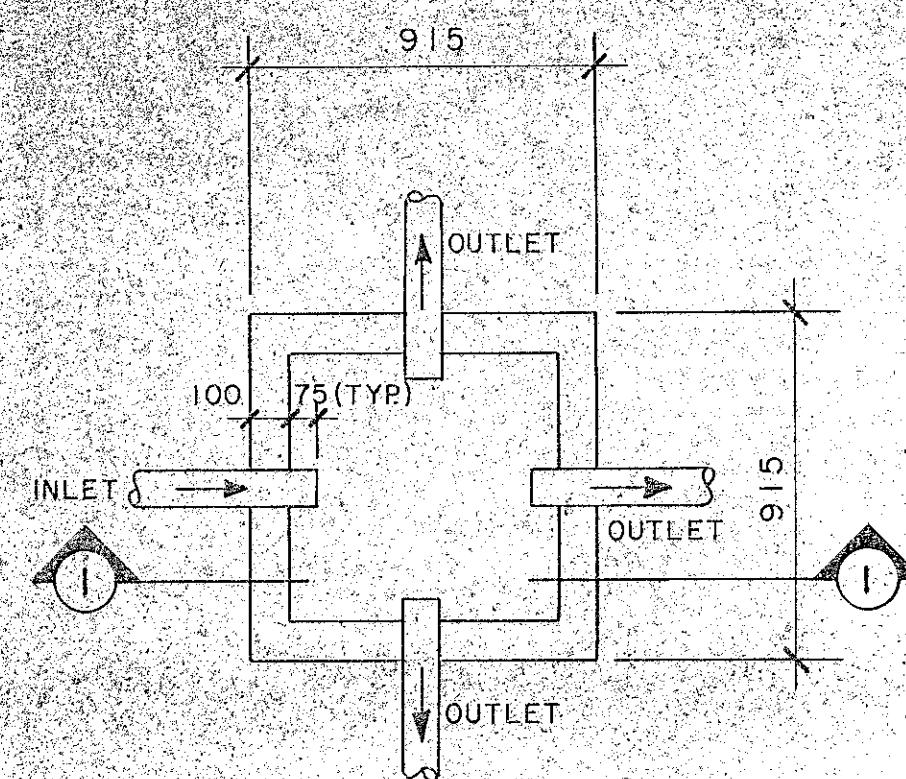


PLAN
DETAILS OF DISTRIBUTION BOX

0 200 400
SCALE IN mm

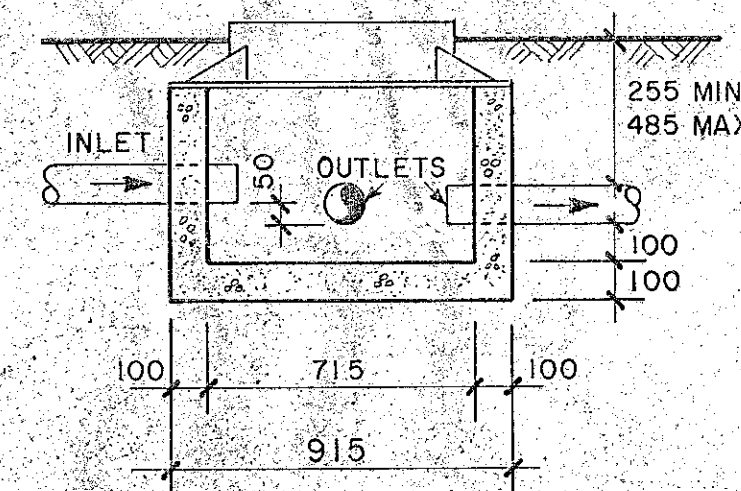


SECTION 1-1

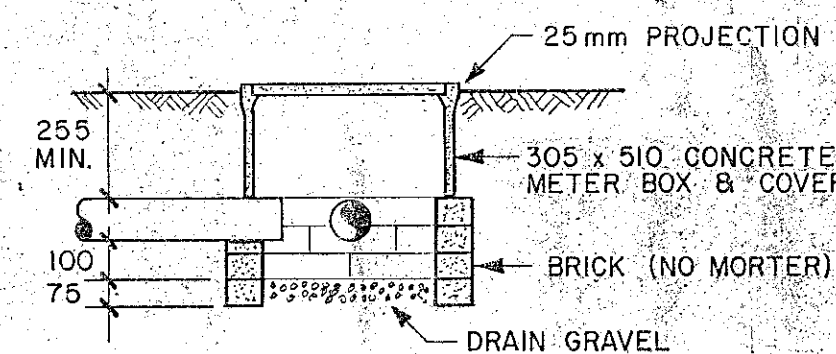


② DETAIL OF INSPECTION BOX

0 200 400
SCALE IN mm

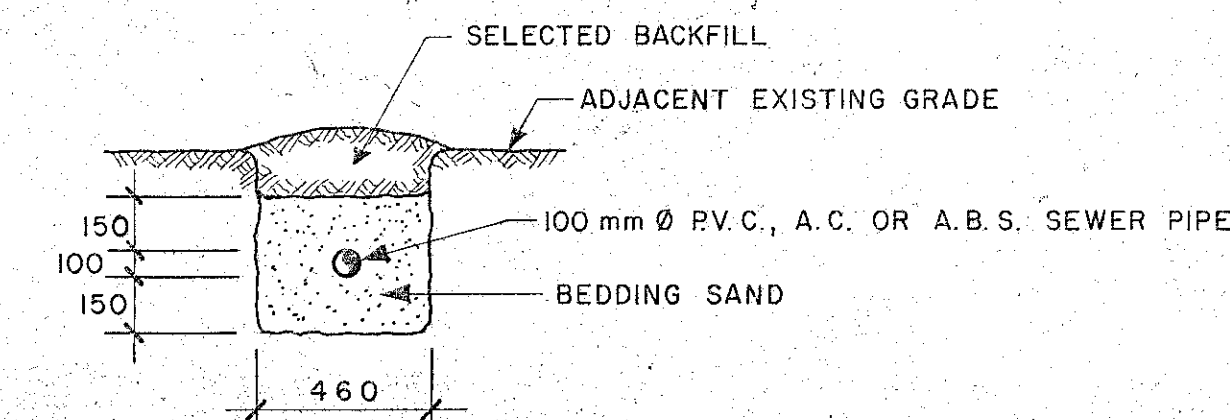


③ TYPICAL DETAIL OF SEWER
PIPE TRENCH

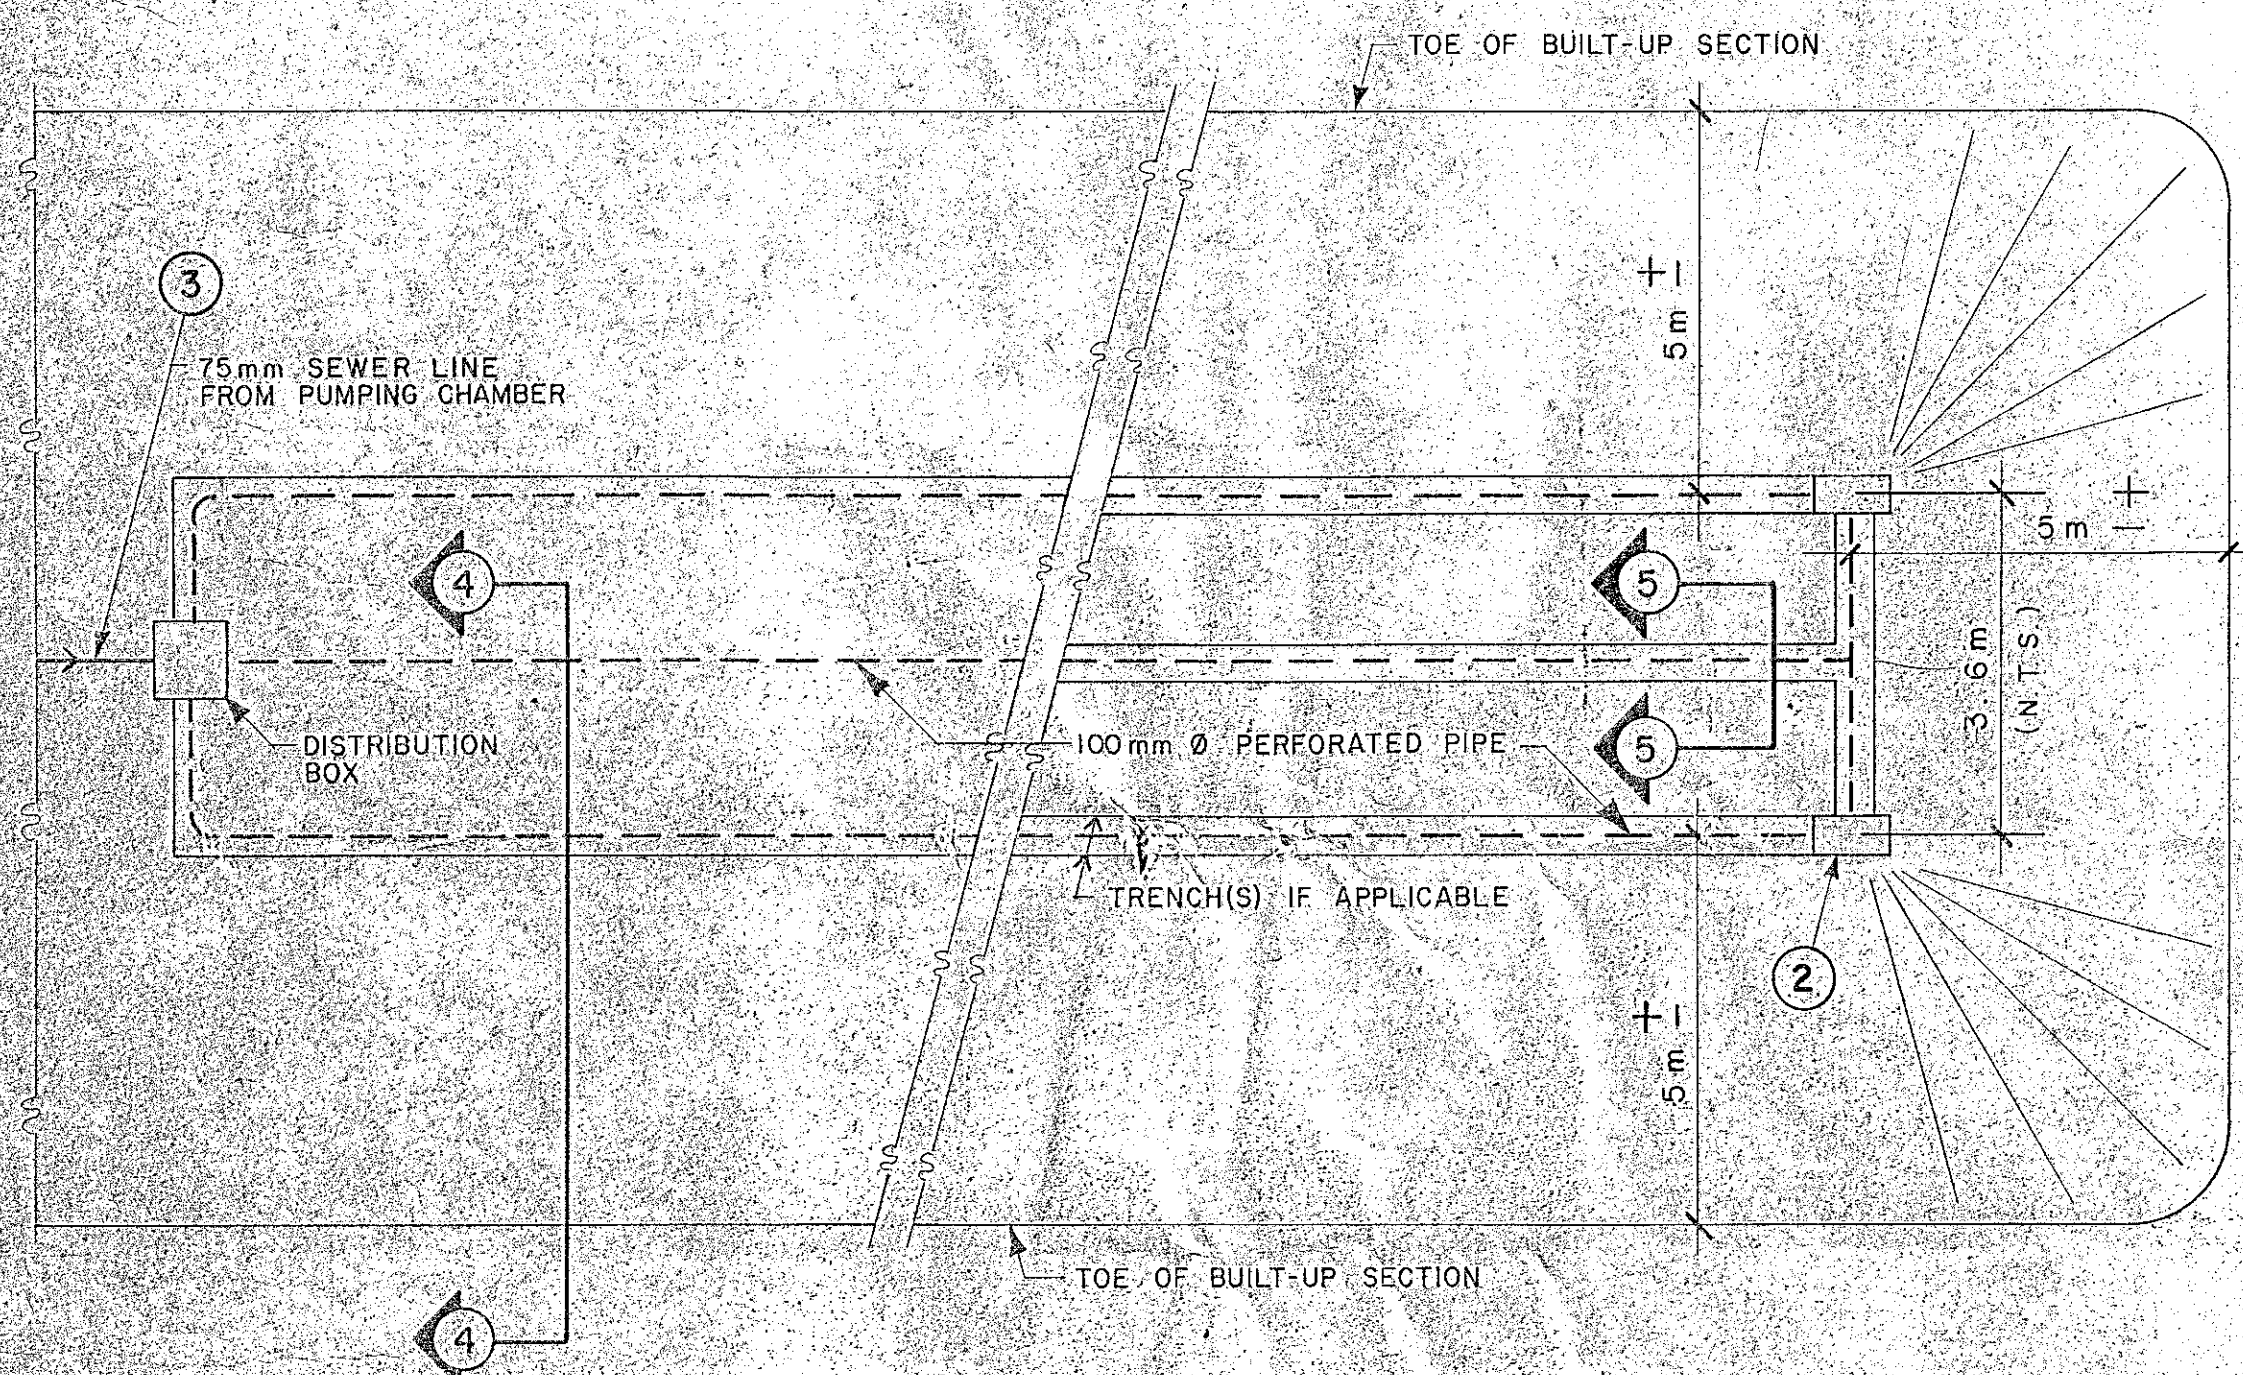


TYPICAL MOUND SYSTEM LAYOUT

0 2 4
SCALE IN METRES

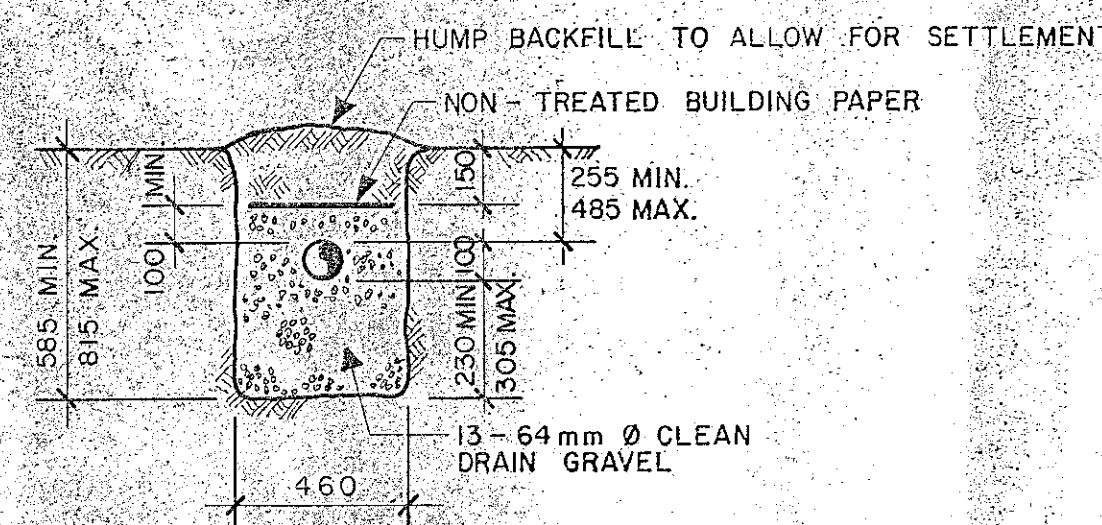


SECTION 5-5

0 200 400
SCALE IN mm

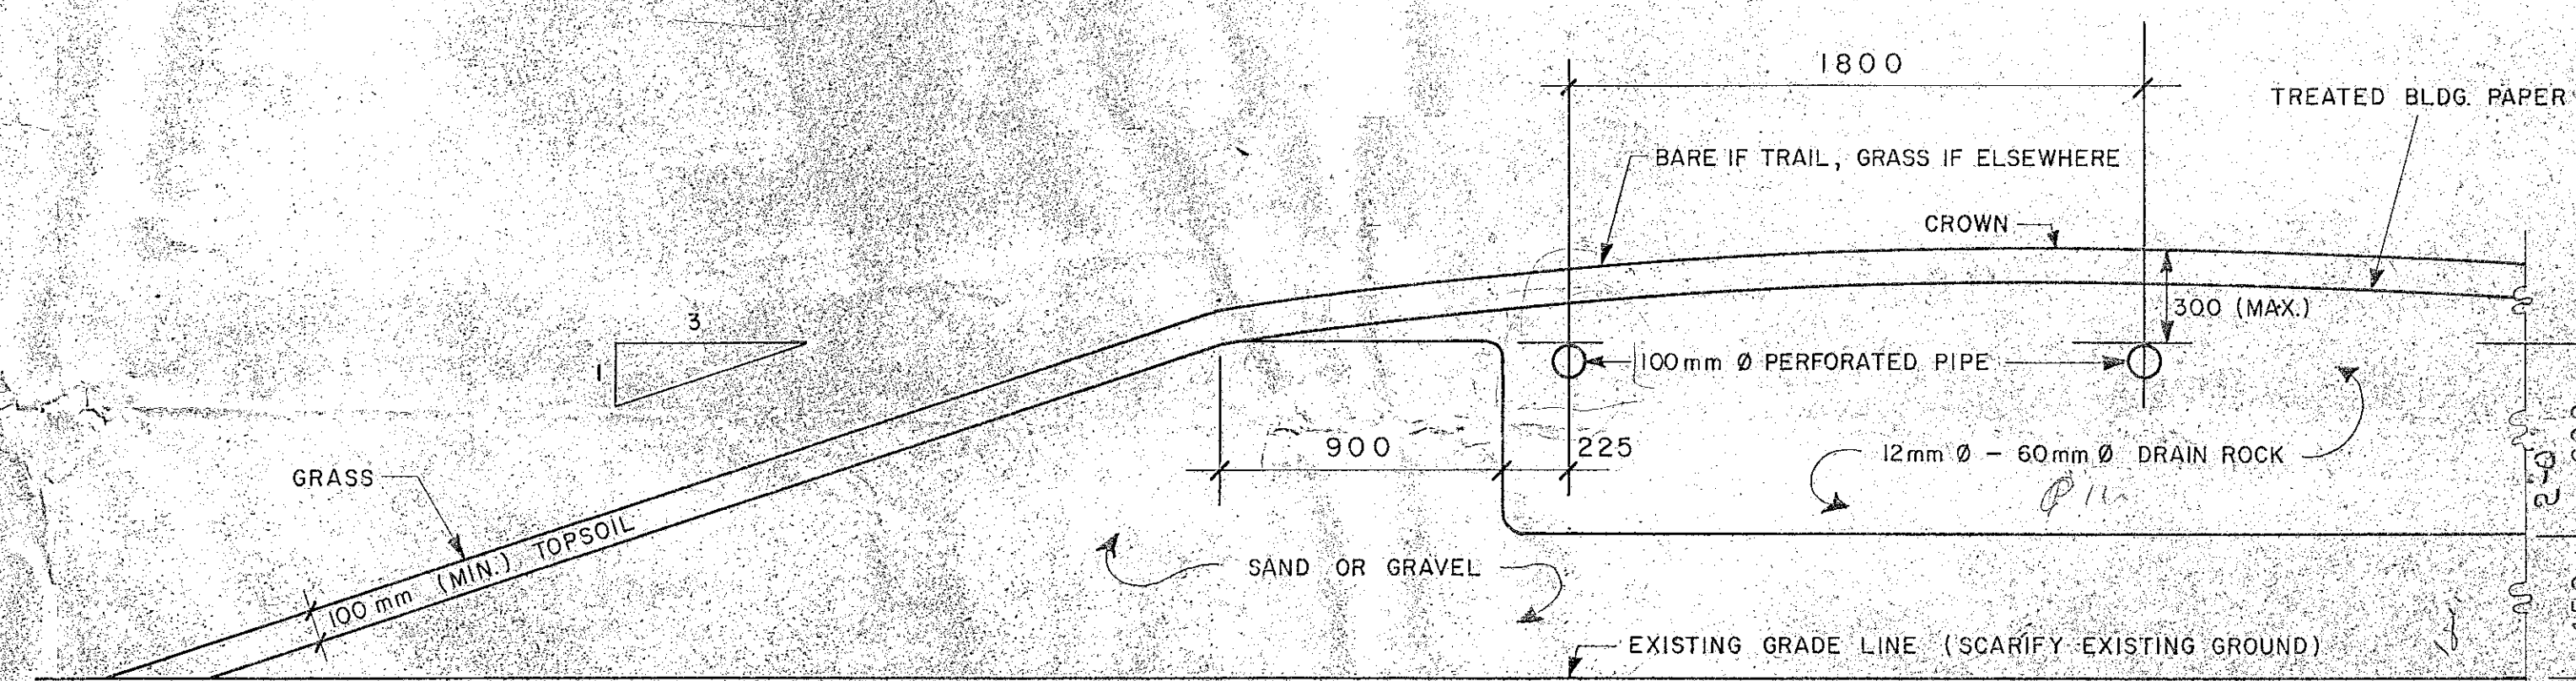

PARTIAL TYPICAL SECTION 4-4

0 200 400
SCALE IN mm

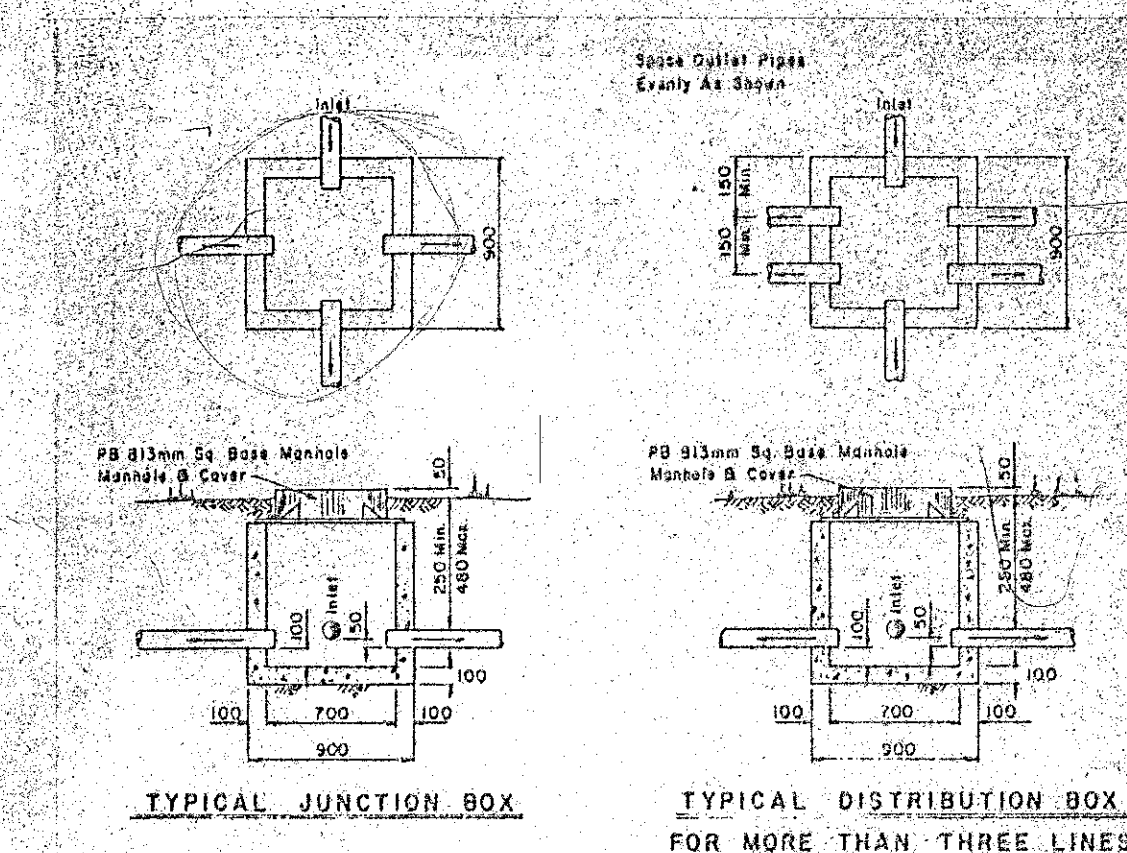

TYPICAL JUNCTION BOX

TYPICAL DISTRIBUTION BOX
FOR MORE THAN THREE LINES



THE PROVINCE OF BRITISH COLUMBIA
MINISTRY OF LANDS, PARKS AND HOUSING
PARKS AND OUTDOOR RECREATION DIVISION

G					
F					
E					
D					
C					
B					
A					
No.	Revision	Drawn	Date	Checked	

Scale as shown

Approved	Position	Date	National Topographic Series Sheet 93 G/2
	Regional Director		Park File Number 2-1-1-5
	Manager, Technical Services		Microfilm Number
	Director, Park Programs Branch		
Survey	Drawn	Checked	Design
Date	Date	Date	Date

TEN MILE LAKE PROVINCIAL PARK

MOUND SYSTEM
(BLDGS A,B,C & D)

Project No. 3 Sheet 12 Dwg. No. 1-1-5
SP 11-3