


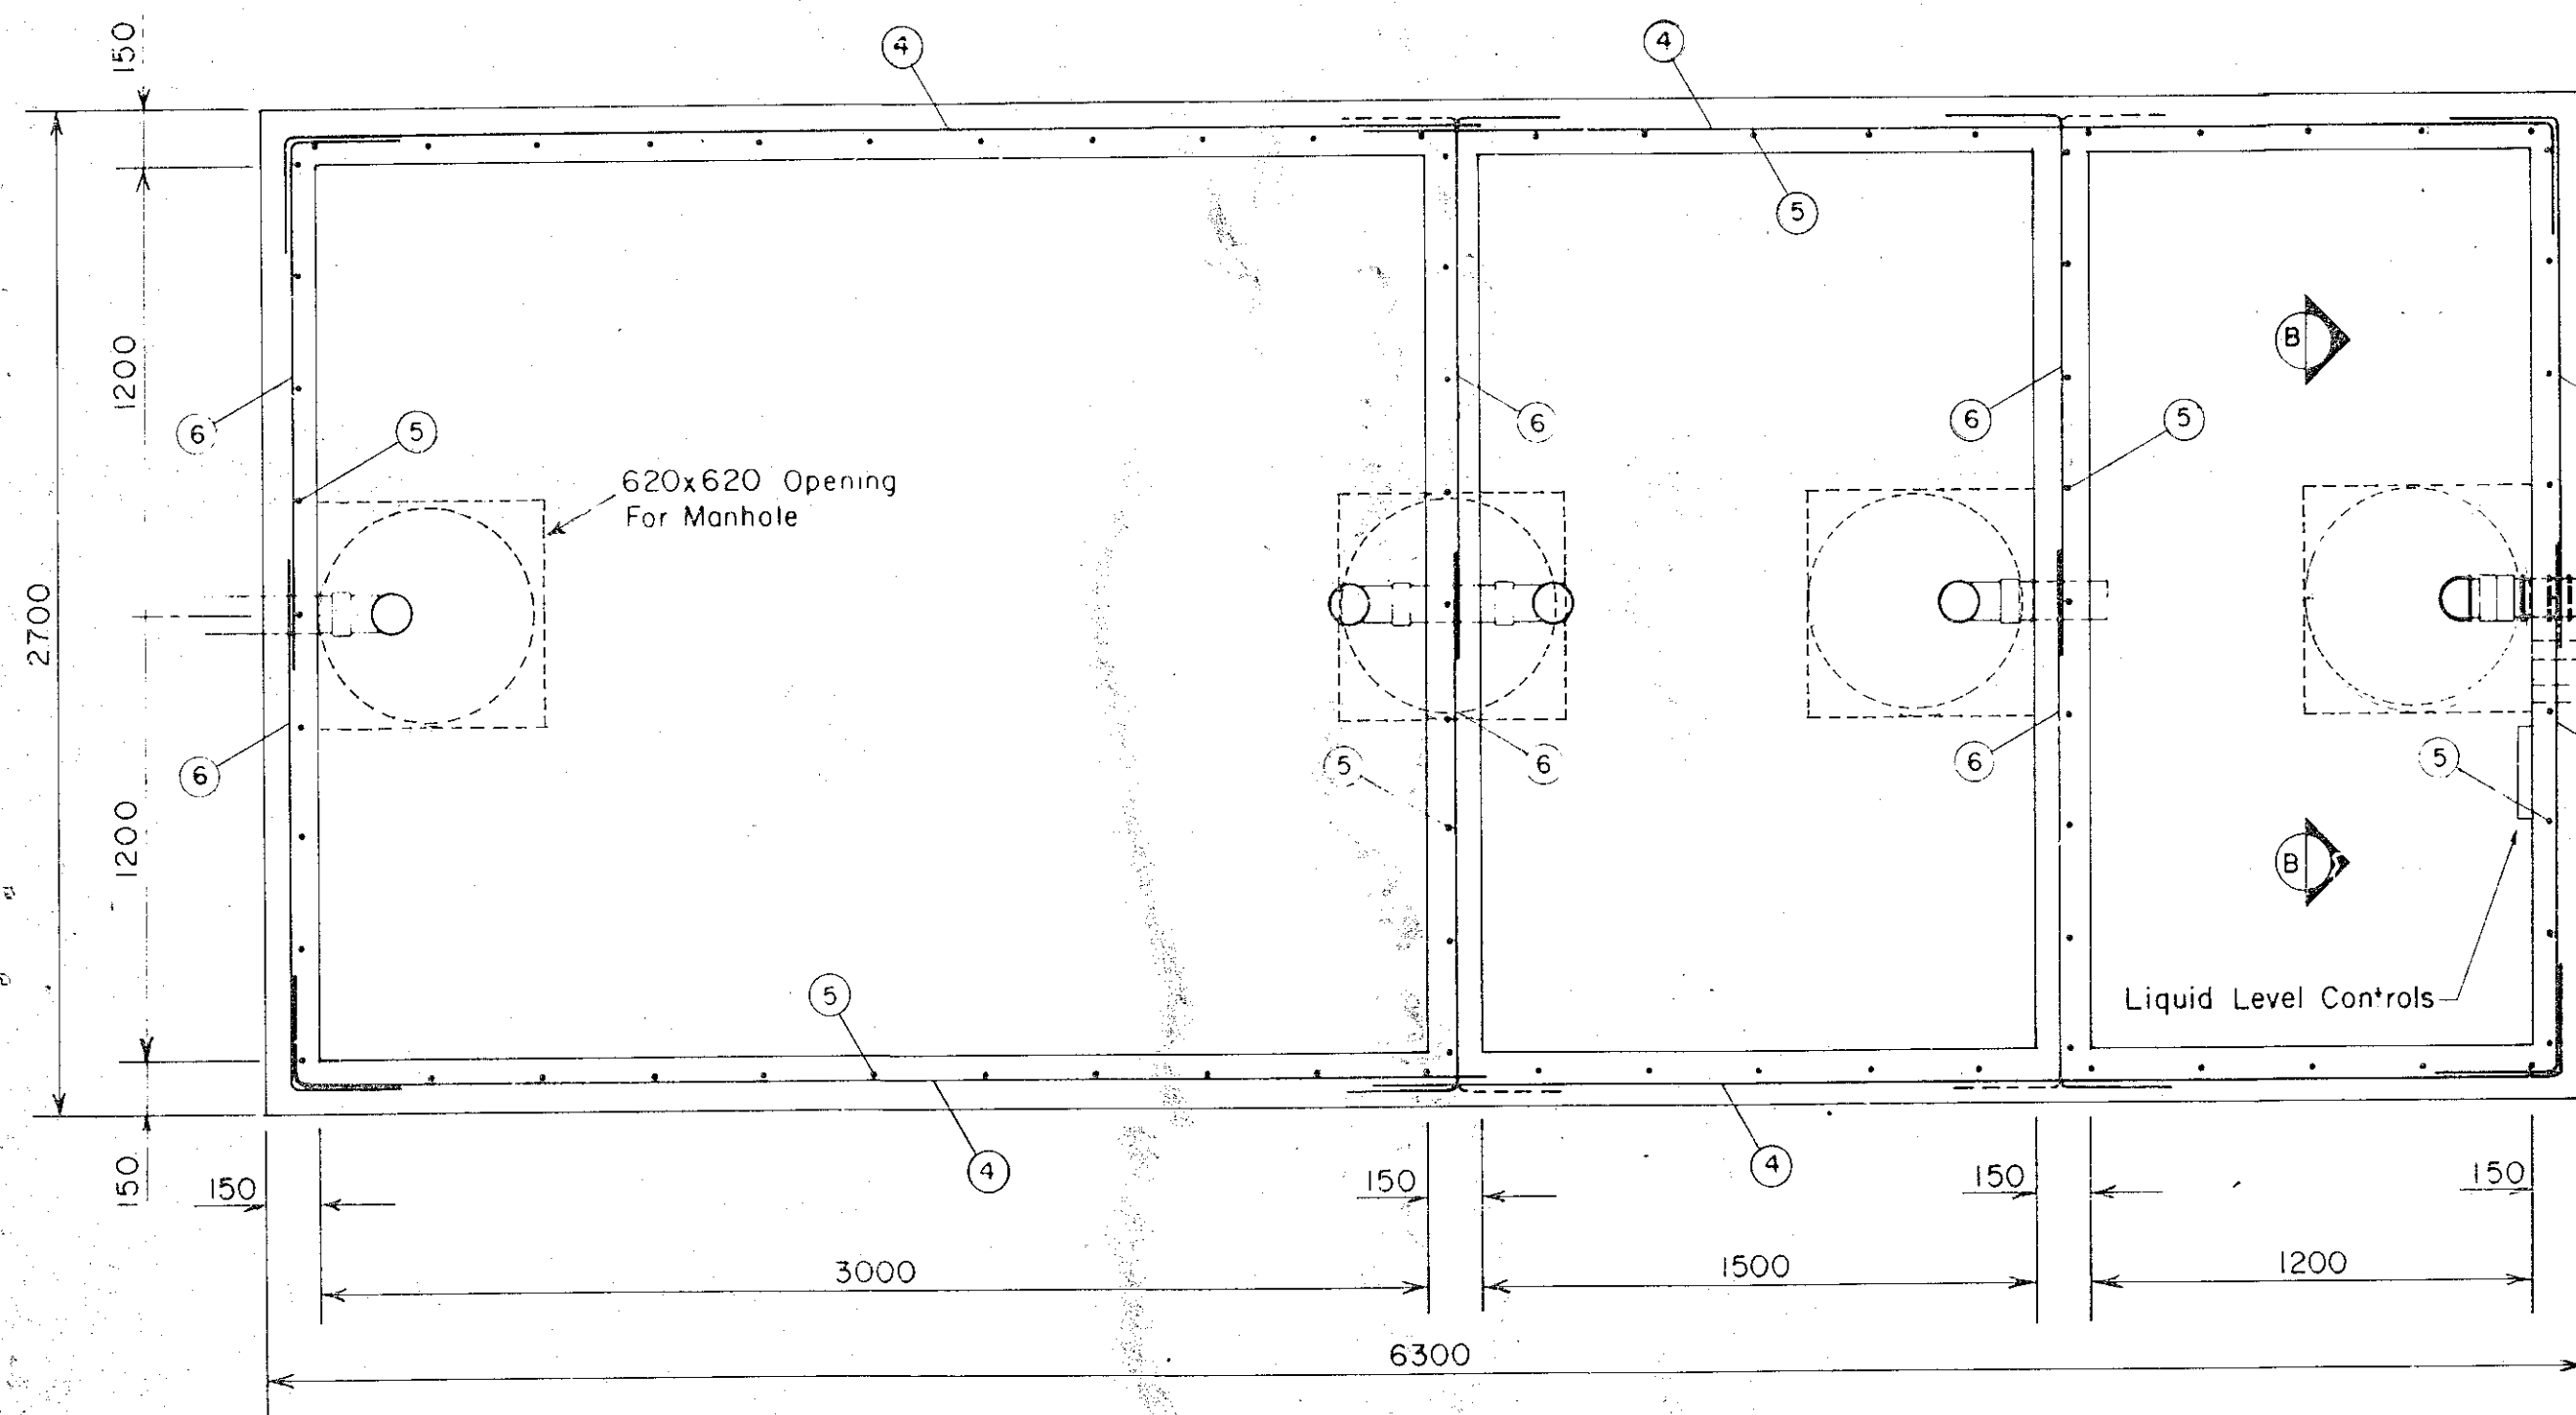


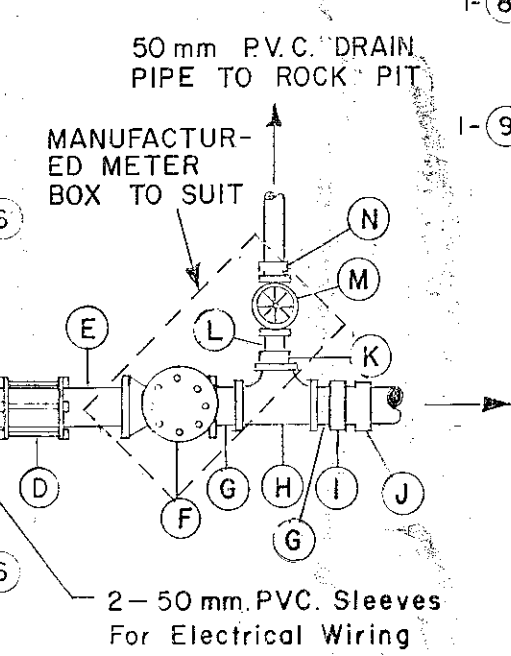


PLAN

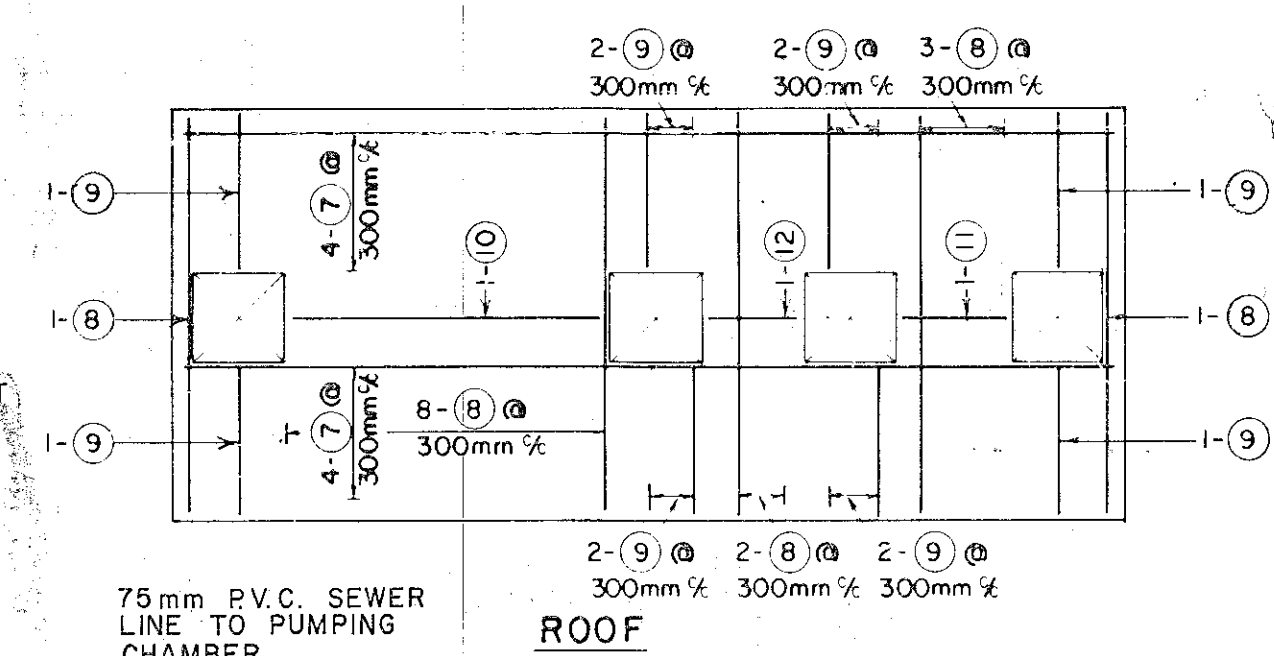


ROOF

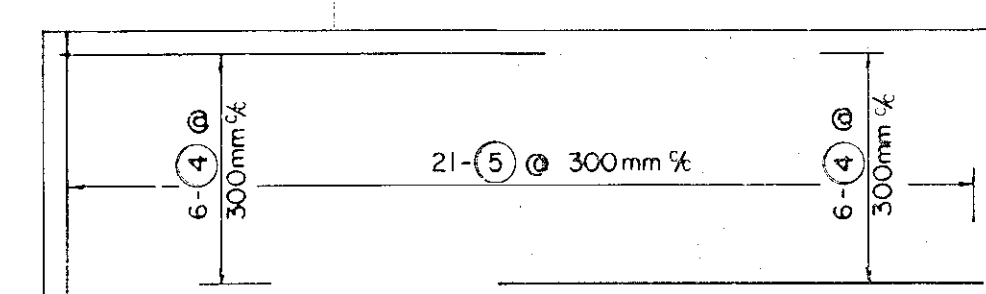

SIDE WALL

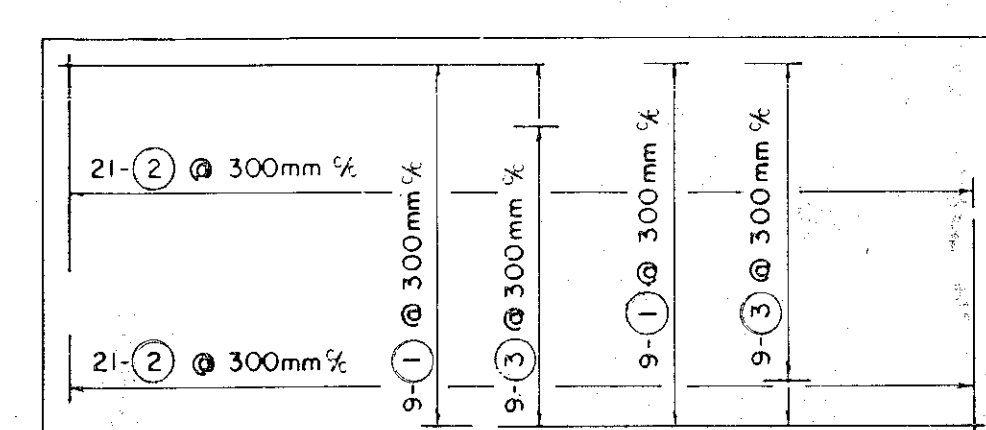

FLOOR

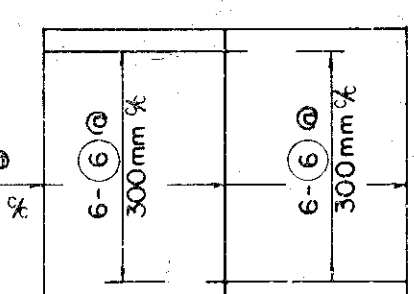

INTERIOR & END WALLS

CONCRETE

Floor	2.6m ³
Walls	6.0m ³
Roof	2.4m ³
Total	11.0m³



BAR SCHEDULE							
Bar No.	Bar Size	Type	Overall	Dimensions	No. Reqd.	Bar Types	
				A			
1	15M	A	3500	3200	300	18	A
2	15M	A	1700	1400	300	42	
3	10M	A	600	300	300	18	
4	15M	A	3500	3200	300	24	
5	10M	A	2100	1800	300	78	B
6	15M	A	1700	1400	300	48	
7	10M	Str.	6200			8	
8	15M	Str.	2600			15	
9	15M	Str.	940			12	Str.
10	10M	Str.	2080			1	
11	10M	Str.	650			1	
12	10M	Str.	600			1	

Total Length 10M 227.6m Total Weight 10M 178.6kg
15M 350.3m 15M 550.0kg


FITTINGS & PIPE SCHEDULE			
Item	Description	Qty	Reqd.
A	75 (3") Galv. 90° Elbow	1	
B	75 (3") MIPT x Female CAMLOCK Brass Coupling	1	
C	75 (3") MIPT x Male CAMLOCK Brass Coupling	1	
D	75 (3") Model 4H-035001 Smith Blair Compression Coupl.	2	
E	75 x 150 (3" x 6") Galv. Nipple	1	
F	75 (3") Check Valve	1	
G	75 x 50 (3" x 2") Galv. Nipples	2	
H	75 (3") Galv. Tee	1	
I	75 (3") Galv. Coupling	1	
J	75 (3") PVC x MIPT Adapter	1	
K	75 x 50 (3" x 2") Reducer Bushing	1	
L	50 x 50 (2" x 2") Galv. Nipple	1	
M	50 (2") Gate Valve	1	
N	50 (2") PVC x MIPT Adapter	1	

PUMP SPECIFICATIONS


- 1/2 HP, 1750 RPM, 1Ph, 230 V
- PEABODY BARNES #52
- Oil filled motor with mechanical seals
- Cast iron construction and 2 vane impeller with pressure vanes on back side

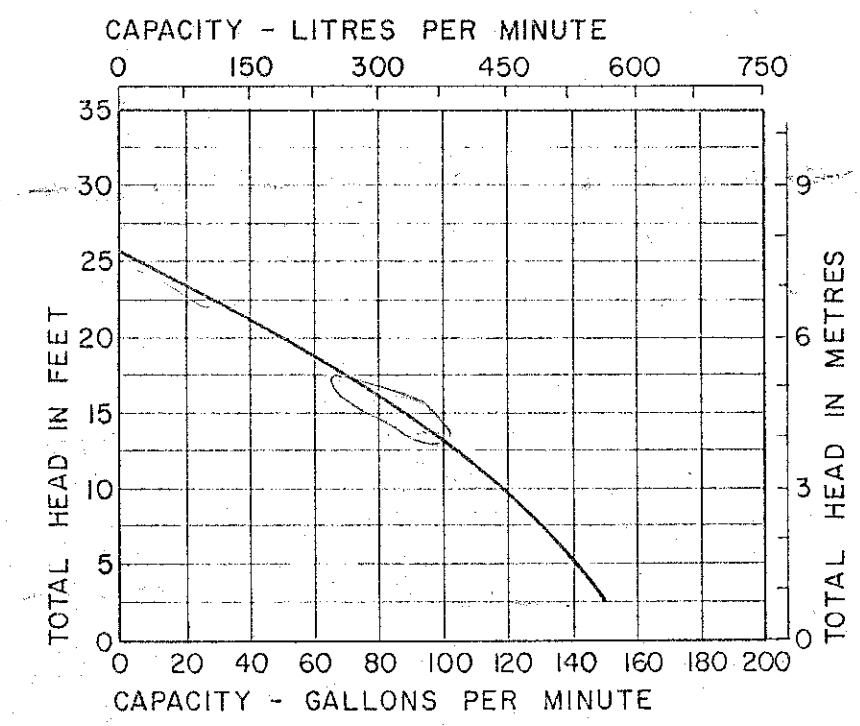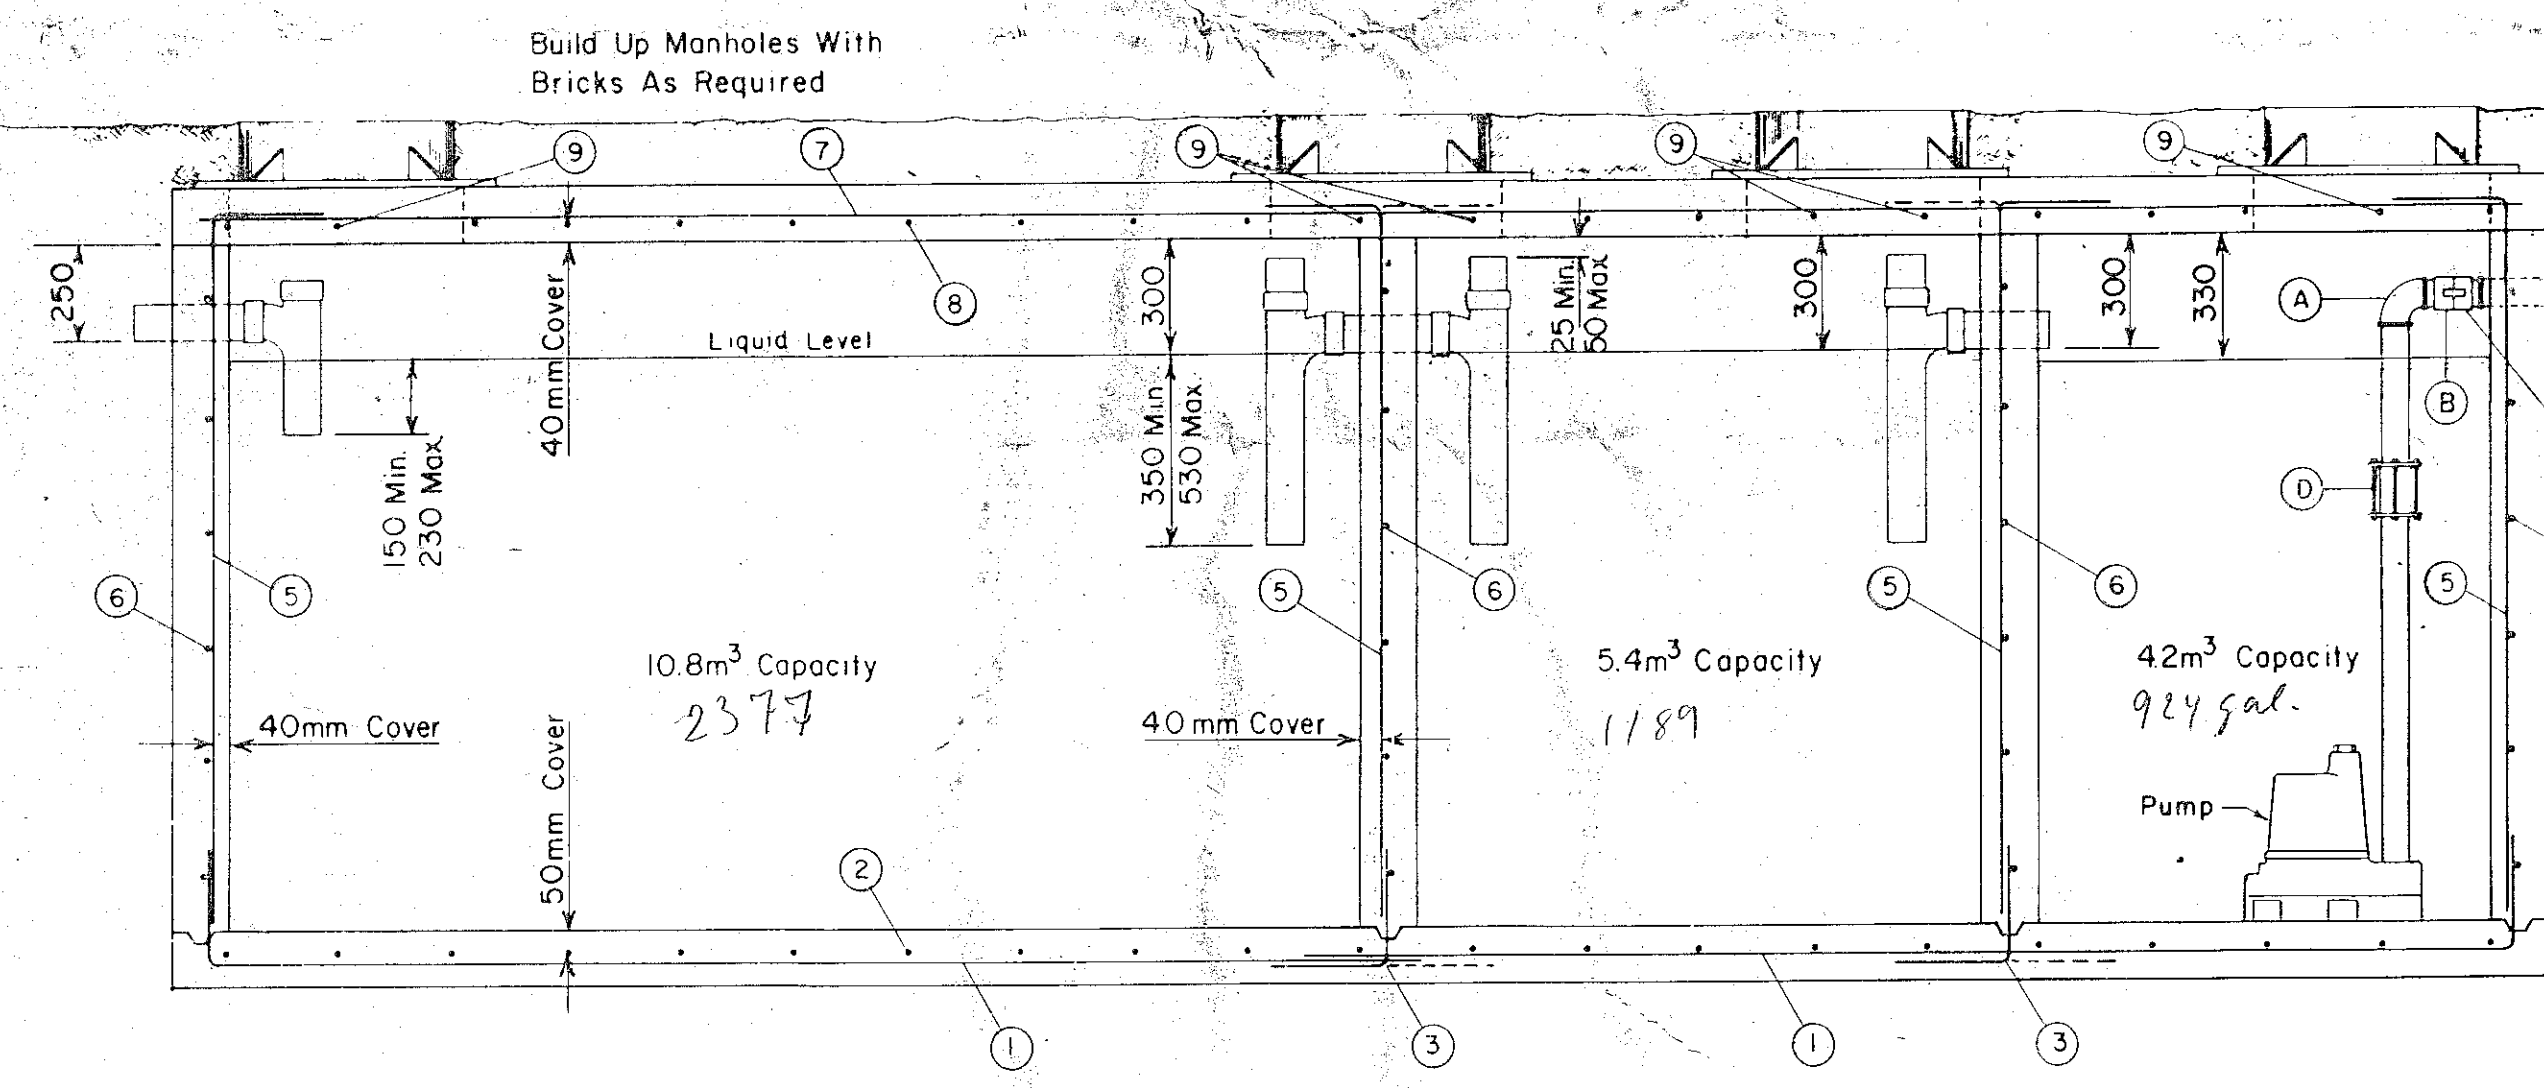

SIDE SECTION

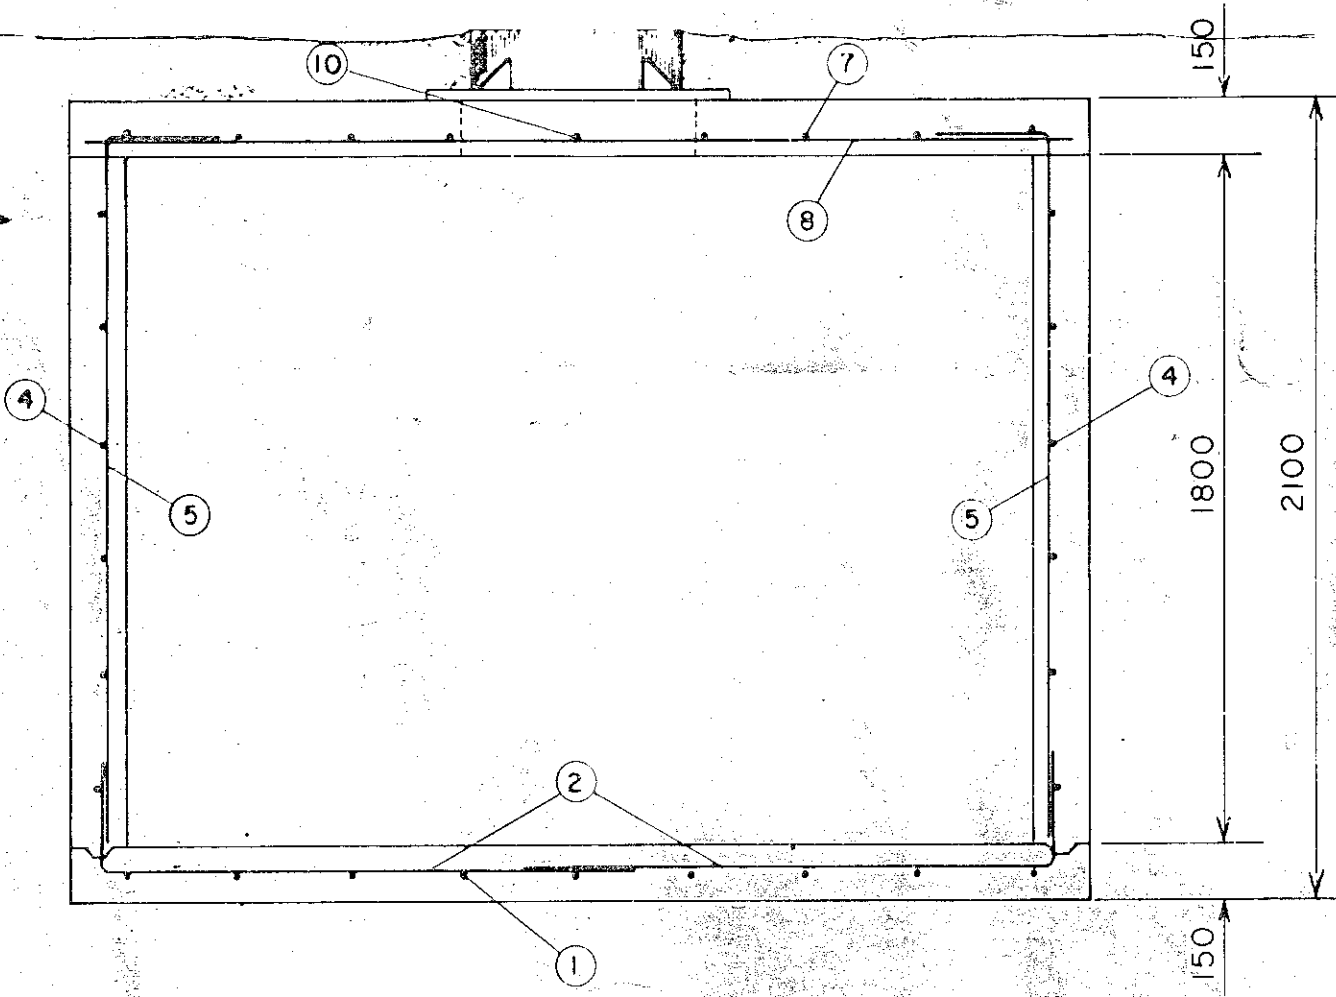

END SECTION

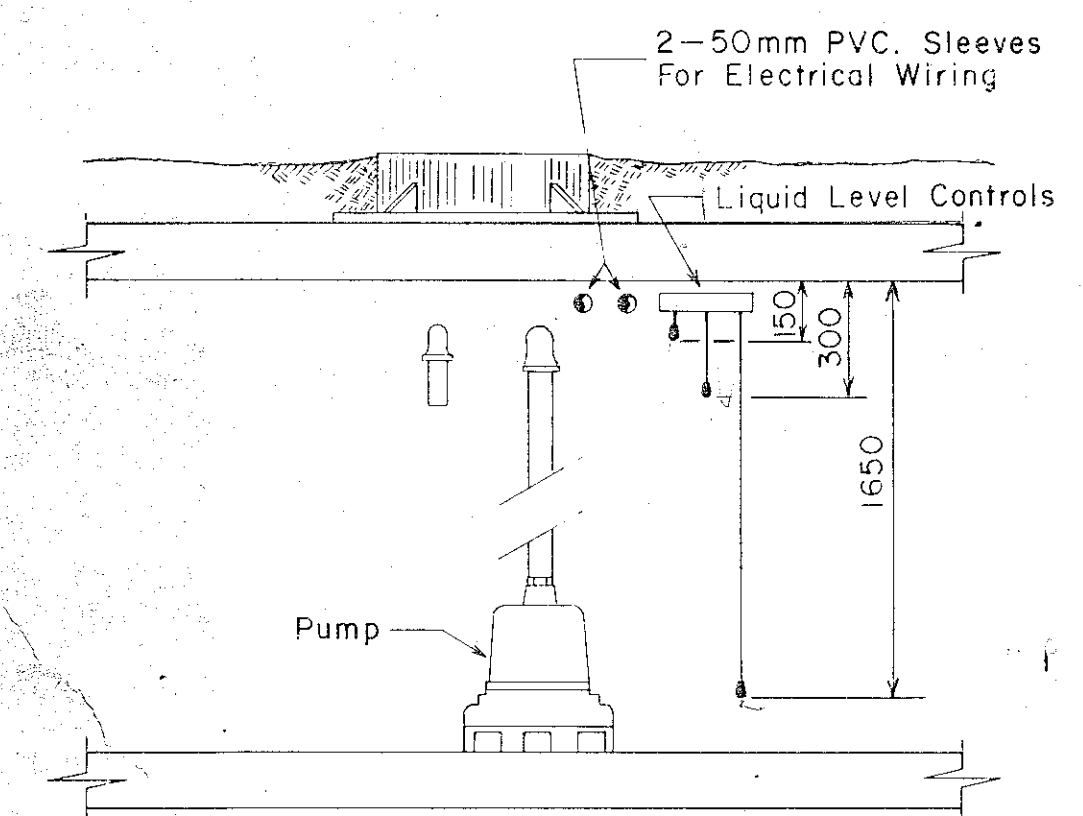

SECTION B-B

<p>THE PROVINCE OF BRITISH COLUMBIA MINISTRY OF LANDS, PARKS AND HOUSING PARKS BRANCH</p>	<p>REVISION</p> <table border="1"> <tr> <th>No</th> <th>REVISION</th> <th>DRAWN</th> <th>DATE</th> <th>CHECKED</th> </tr> <tr> <td> </td> <td> </td> <td> </td> <td> </td> <td> </td> </tr> </table>	No	REVISION	DRAWN	DATE	CHECKED						<p>APPROVED</p> <table border="1"> <tr> <td> </td> </tr> </table>		<p>POSITION</p> <table border="1"> <tr> <td>Regional Director</td> </tr> <tr> <td>Manager, Technical Services</td> </tr> <tr> <td>Director, Park Programs Branch</td> </tr> </table>	Regional Director	Manager, Technical Services	Director, Park Programs Branch	<p>DATE</p> <table border="1"> <tr> <td> </td> </tr> </table>		<p>NATIONAL TOPOGRAPHIC SHEET 93 6/2</p>	<p>TEN MILE LAKE PROVINCIAL PARK</p>
		No	REVISION	DRAWN	DATE	CHECKED															
Regional Director																					
Manager, Technical Services																					
Director, Park Programs Branch																					
					<p>FILE NUMBER</p> <p>2-1-1-5</p>	<p>16.2 KI. SEPTIC TANK (BLDGS A, B & D)</p>															
					<p>MICROFILM NUMBER</p> <p>356a gal.</p>																
					<p>4 SHEET OF 12</p>	<p>DWG No 1-1-5 SP 11-4</p>															