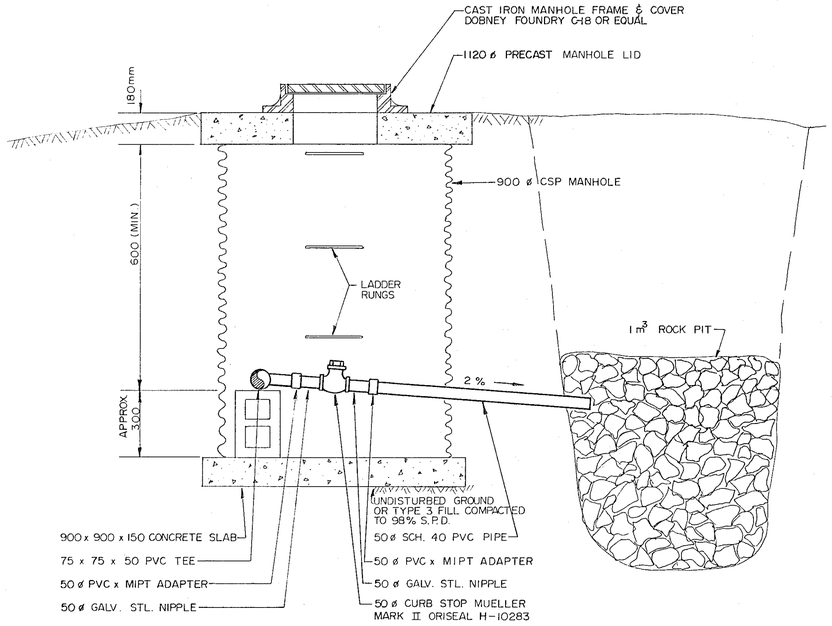

LOW POINT DRAIN DETAIL

N.T.S.

NOTES:

a) TYPE 1 GRANULAR FILL – 19mm MINUS CRUSHED AGGREGATE COMPACTED TO 100% STANDARD PROCTOR DENSITY.
b) TYPE 2 GRANULAR FILL – 75mm MINUS PIT RUN COMPACTED TO 98% STANDARD PROCTOR DENSITY.
c) TYPE 3 FILL – SELECT NATIVE BACKFILL COMPACTED TO 90% STANDARD PROCTOR DENSITY.

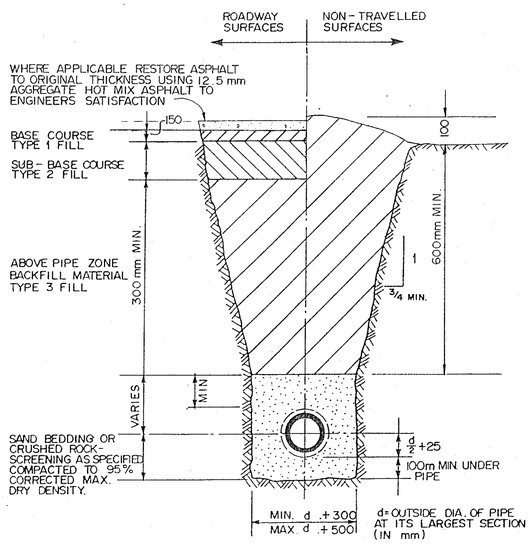

FORCEMAIN / GRAVITY MAIN TRENCH SECTION

N. T. S.

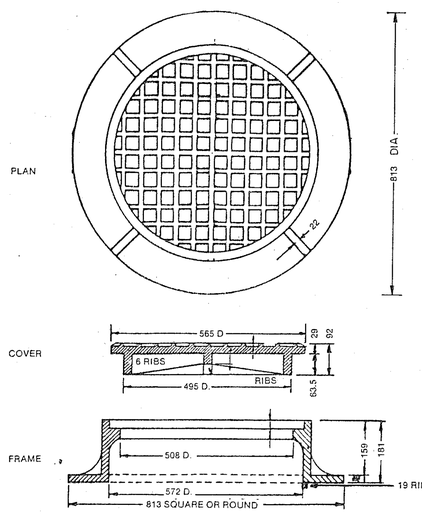

TYPICAL MANHOLE FRAME AND COVER

DOBNEY C-18 OR EQUAL

N. T. S.

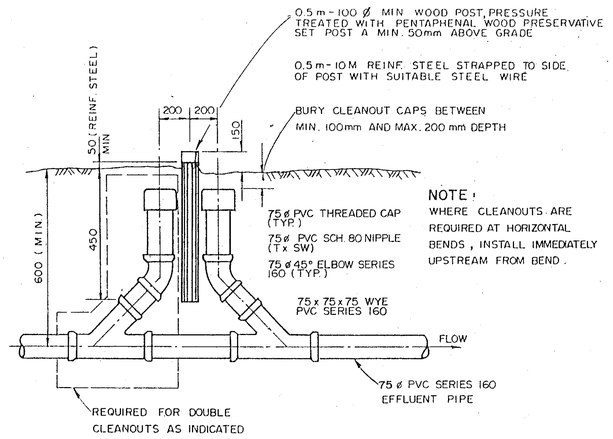

NOTE:
WHERE CLEANOUTS ARE REQUIRED AT HORIZONTAL BENDS, INSTALL IMMEDIATELY UPSTREAM FROM BEND.

STANDARD CLEANOUT DETAIL

30m SPACINGS

N T S

TENDER ISSUE

MAY 03 1991

National Topographic Series Sheet 93 G / 2	Dwg. No. 1 - 1 - 5
Park File Number 2 - 1 - 1 - 5	Sheet no. 4 of 4
Microfilm Number	

DUNCAN & ASSOCIATES ENGINEERING LTD.
202-1940 THIRD AVE.
PRINCE GEORGE, B.C.

PROVINCE OF BRITISH COLUMBIA
MINISTRY OF PARKS

SCALE: N.T.S.	APPROVED BY: D. F. D.	DRAWN BY R. I.
DATE: NOV. 1990		REVISED

TEN MILE LAKE PROVINCIAL PARK
SEWAGE DISPOSAL SYSTEM

STANDARD DETAILS

DRAWING NUMBER DAEL G 1090-06-C

24 X 36 PRINTED ON NO. 1000H CLEARPRINT