


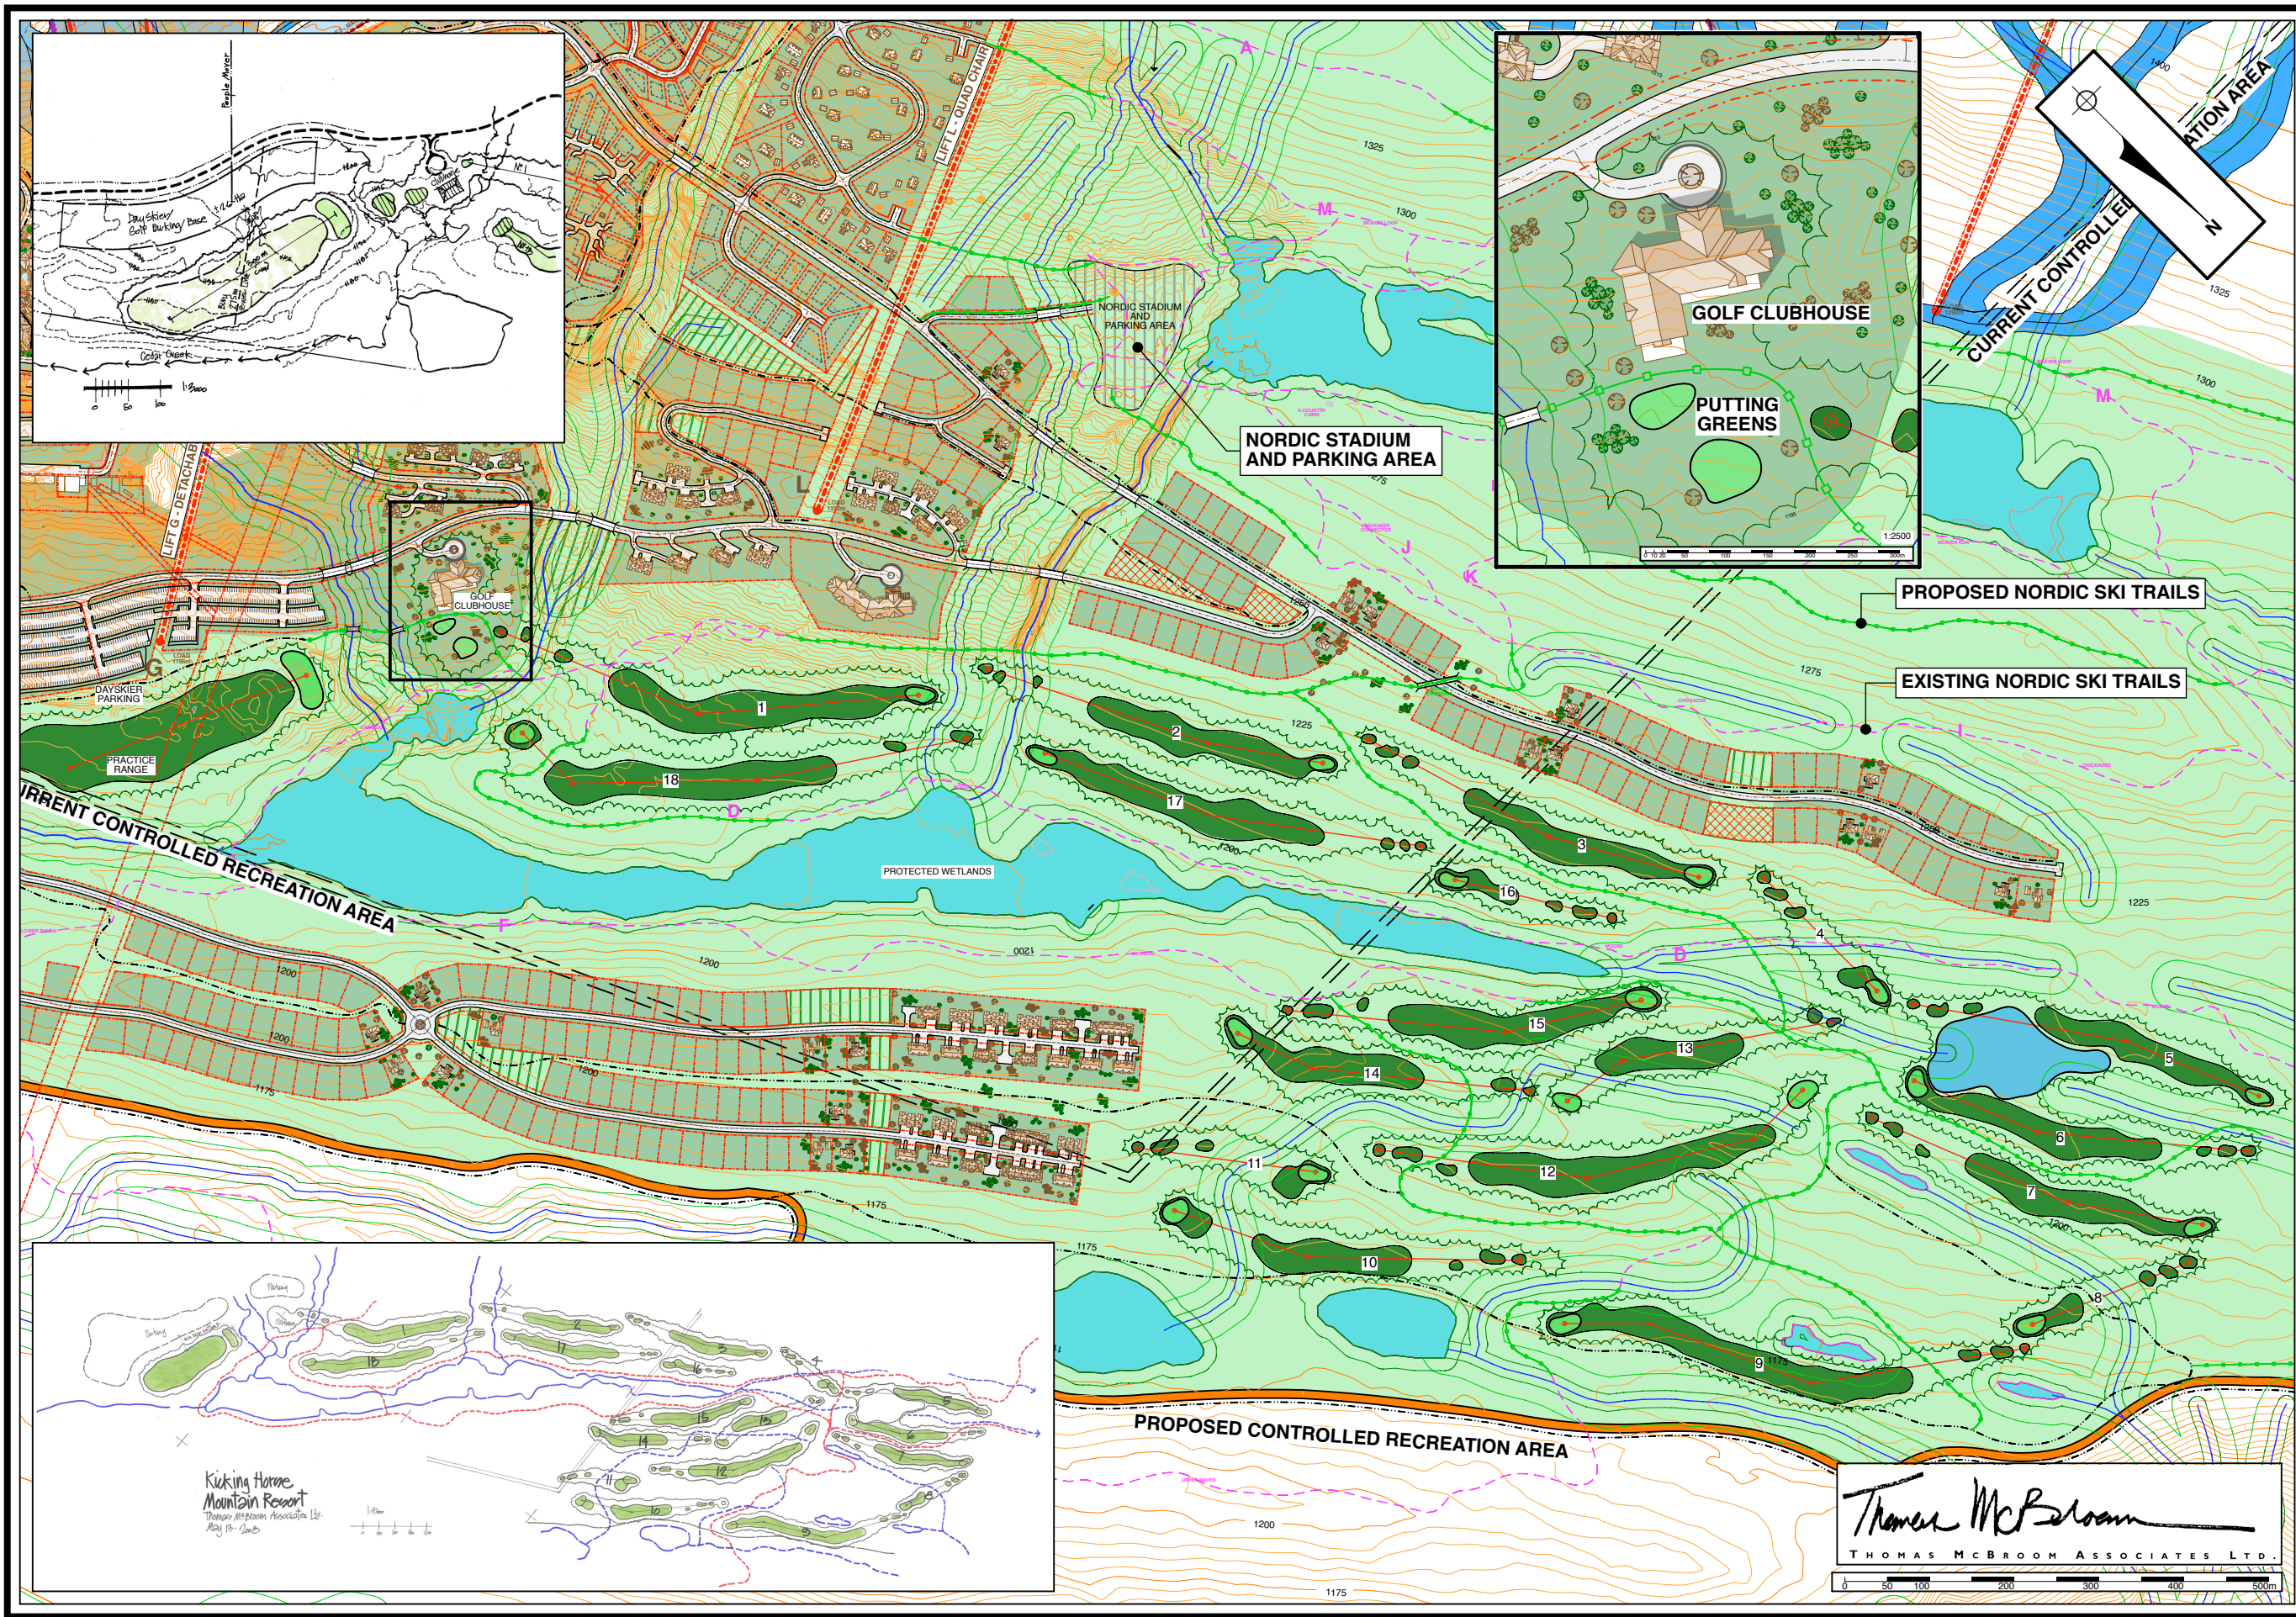

NO.	DATE	ISSUE
1	JULY 30, 2008	ISSUED FOR TCA REVIEW
2	NOV. 12, 2008	RE-ISSUED FOR MASTER PLAN APPROVAL
3	DEC. 12, 2008	RE-ISSUED FOR MASTER PLAN APPROVAL

HYDROLOGY AND GEOTECHNICAL ENGINEER:
EBA ENGINEERING CONSULTANTS LTD.
 150 - 1715 Dickson Avenue
 Kelowna, British Columbia
 Canada V1Y 6C8
 tel: 250.862.4832 fax: 250.862.2941
 email: dwatson@eba.ca

TRAFFIC STUDY ENGINEER:
McElhanney CONSULTING SERVICES LTD.
 13160 - 88th Avenue
 Surrey, British Columbia
 Canada V3W 3K3
 tel: 604.596.0391 fax: 604.596.8853
 email: JPIINTO@mcElhanney.com

CIVIL ENGINEER:
FOCUS
 Engineering - Geomatics - Planning
THE FOCUS CORPORATION LTD.
 201 - 611 - 10th Avenue North, P.O. Box 840
 Golden, British Columbia, Canada V0A 1H0
 tel: 250.344.3058 fax: 250.344.3530
 email: golden@focus.ca

DEVELOPMENT AND MARKET ANALYST:
LIVE WORK LEARN PLAY LLP
 290 Place D'Youville
 Montreal, Quebec
 Canada H2Y 2B6
 tel: 514.788.3333 fax: 514.788.3334
 email: info@lwp.net

AVAILANCHE SPECIALIST:
CHRIS STEHEM & ASSOCIATES LTD.
SNOW SAFETY SERVICES
 409 - 8th Avenue
 Canmore, Alberta
 Canada T1W 2E5
 tel: 403.678.2477 fax: 403.678.3486
 email: info@snowsafety.ca

MOUNTAIN PLANNER:
ecosign
 Mountain Resort Planners Ltd.
 Box 63 Whistler B.C. Canada V0N 1B9 (604) 932-1976 Fax: 932-1897
 www.ecosign.com email: info@ecosign.com

GOLF COURSE PLANNER:
Thomas McBroom
 THOMAS MCBROOM ASSOCIATES LTD.
 120 Carlton Street, Suite 305, Toronto, Ontario, Canada, M5A 4K2
 tel: 416.967.8329 fax: 416.967.7105
 email: thomas@thomasmcBroom.com

ENVIRONMENTAL CONSULTANT:
ENKON ENVIRONMENTAL LTD.
 207 - 5550 152nd Street
 Surrey, British Columbia
 Canada V3S 5J9
 tel: 604.574.4477 fax: 604.574.4353
 email: enkonenv@enkon.com

ARCHITECT & RESORT PLANNER:
OBERTI RESORT DESIGN
 a division of oberti oberti architecture and urban design inc.
 Suite #1650 - 1188 West Georgia Street
 Vancouver, British Columbia
 Canada V6E 4A2
 tel: 604.662.7958 fax: 604.662.7958
 email: info@obertiarchitecture.com

PRIME CONSULTANT:
Pheidias Project Management Corporation
 Suite #1650 - 1188 West Georgia Street,
 Vancouver, British Columbia, V6E 4A2, Canada
 tel: 604-662-8833 fax: 604-662-7958
 info@obertiarchitecture.com
 www.obertiarchitecture.com

KICKING HORSE MOUNTAIN RESORT
 PROJECT TITLE: 2320

GOLF COURSE

SHEET TITLE:

DRAWN:

SCALE: 1:7500

PLOT DATE / FILE NAME:
 Thursday, January 8, 2009
 2:53 PM
 2320-Master Plan-Dec31-08.pln

COPYRIGHT: This drawing, including the design concepts, is an instrument of service and exclusive property of Pheidias Project Management Corporation. It cannot be used or reproduced without knowledge and expressed consent of Pheidias Project Management Corporation.