


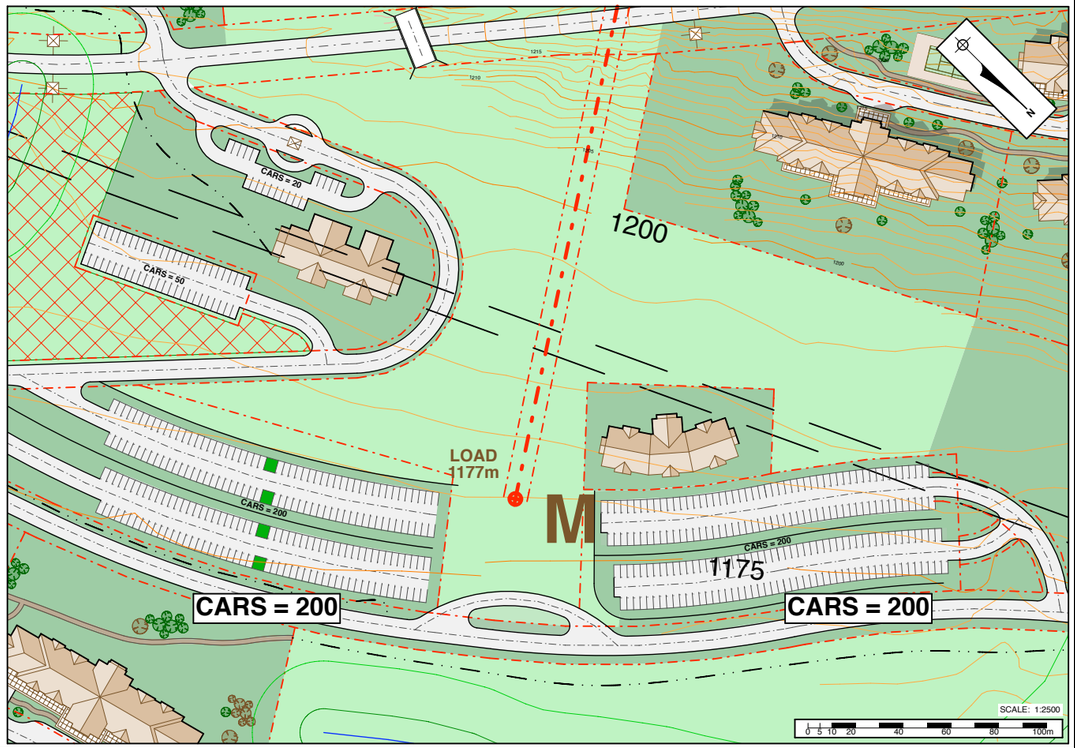


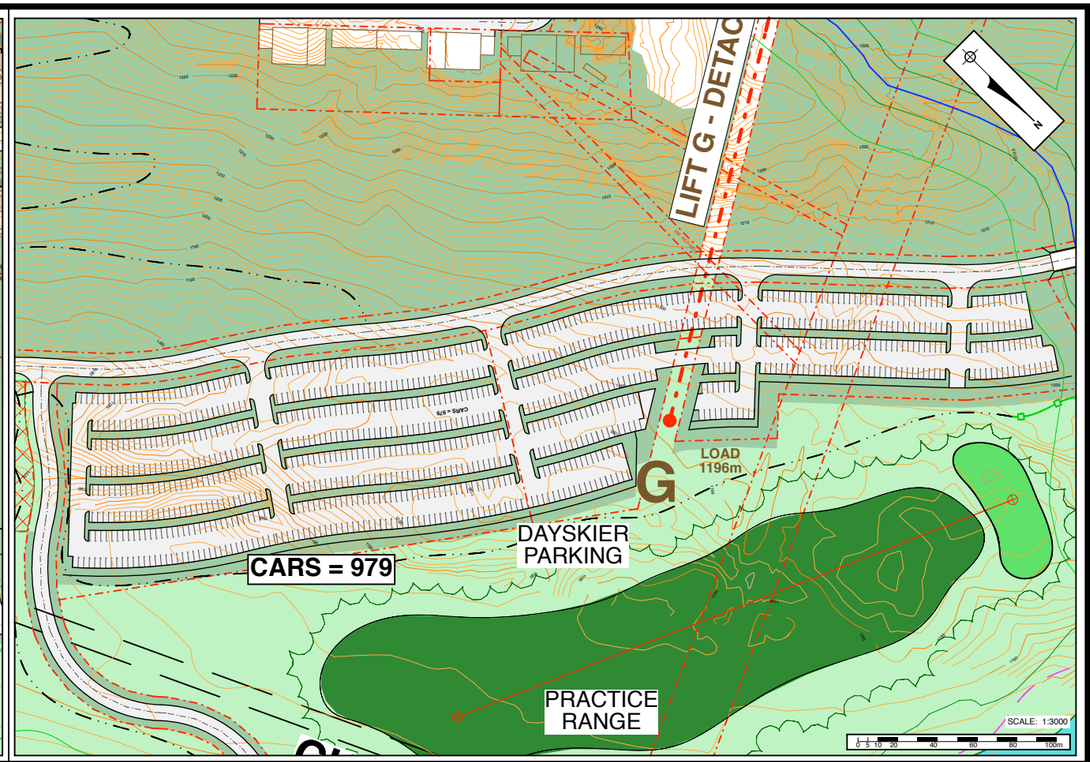

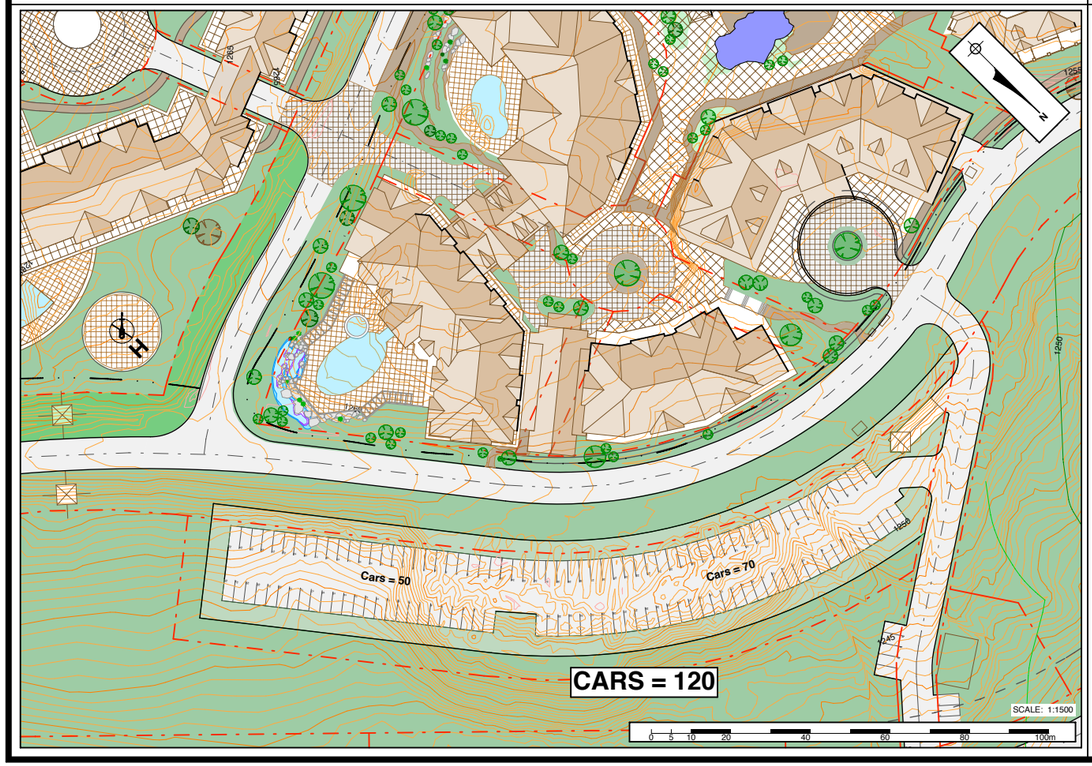

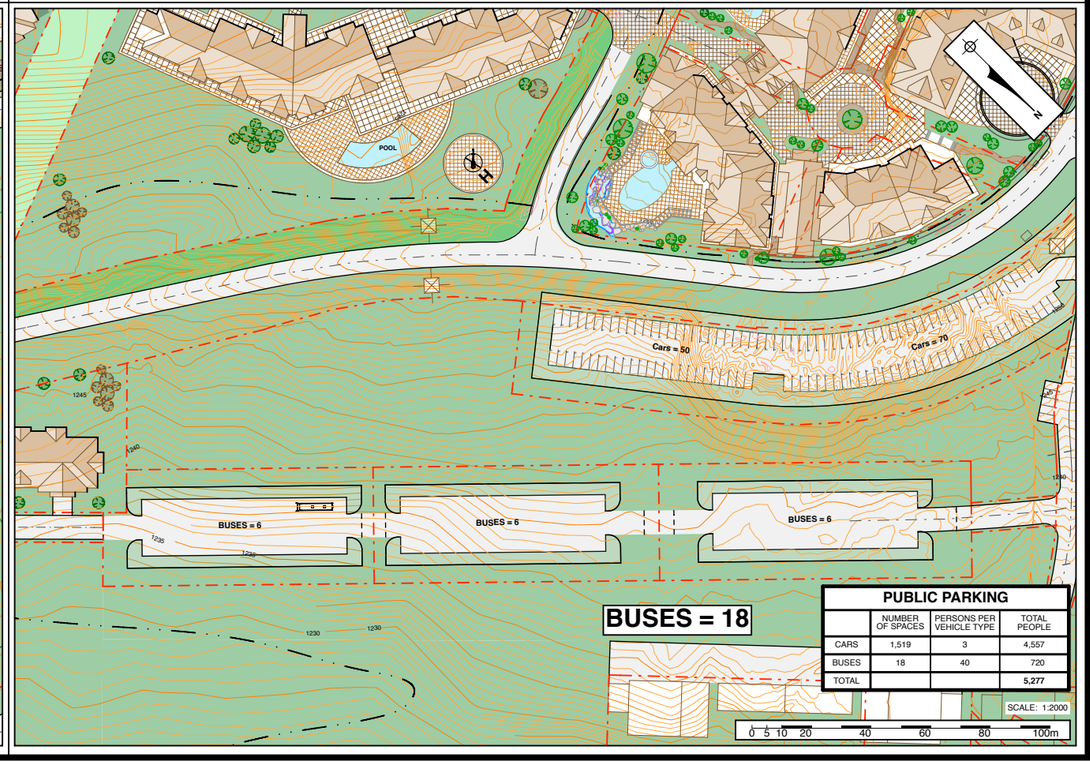

PUBLIC PARKING

	NUMBER OF SPACES	PERSONS PER VEHICLE TYPE	TOTAL PEOPLE
CARS	1,519	3	4,557
BUSES	18	40	720
TOTAL			5,277

NO.	DATE	ISSUE
1	JULY 30, 2008	ISSUED FOR TCA REVIEW
2	NOV. 12, 2008	RE-ISSUED FOR MASTER PLAN APPROVAL
3	DEC. 12, 2008	RE-ISSUED FOR MASTER PLAN APPROVAL

HYDROLOGY AND GEOTECHNICAL ENGINEER:
EBA ENGINEERING CONSULTANTS LTD.
150 - 1715 Dickson Avenue
Kelowna, British Columbia
Canada, V1Y 9G6
tel: 250.862.4832 fax: 250.862.2941
email: dwatterson@eba.ca

TRAFFIC STUDY ENGINEER:
McElhanney CONSULTING SERVICES LTD.
13160 - 88th Avenue
Surrey, British Columbia
Canada, V3W 3K3
tel: 604.596.0391 fax: 604.596.8853
email: JPINTO@mcelhanney.com

CIVIL ENGINEER:
FOCUS Engineering - Geomatics - Planning
THE FOCUS CORPORATION LTD.
201 - 611 - 10th Avenue North, P.O. Box 840
Golden, British Columbia, Canada, V0A 1H0
tel: 250.344.3936 fax: 250.344.3930
email: golden@focus.ca

DEVELOPMENT AND MARKET ANALYIST:
LIVE WORK LEARN PLAY LLP
290 Place D'Youville
Montreal, Quebec
Canada, H2Y 2B6
tel: 514.788.3333 fax: 514.788.3334
email: info@lwlp.net

AVALANCHE SPECIALIST:
CHRIS STETHEM & ASSOCIATES LTD.
SNOW SAFETY SERVICES
409 - 8th Avenue
Canmore, Alberta
Canada, T1W 2E6
tel: 403.678.2477 fax: 403.678.3486
email: info@snowsafety.ca

MOUNTAIN PLANNER:
ecosign *Mountain Resort Planners Ltd.*
Box 63 Whistler B.C. Canada V0N 1B0 (604) 932-5976 Fax 932 1897
www.ecosign.com email: info@ecosign.com

GOLF COURSE PLANNER:
THOMAS McBROOM ASSOCIATES LTD.
120 Carlton Street, Suite 305, Toronto, Ontario, Canada, M5A 4K2
tel: 416.967.9329 fax: 416.967.7105
email: thomas@thomasmcbroom.com

ENVIRONMENTAL CONSULTANT:
ENKON ENVIRONMENTAL LTD.
207 - 5550 152nd Street
Surrey, British Columbia
Canada V3S 5J9
tel: 604.574.4477 fax: 604.574.4353
email: enkonenv@enkon.com

ARCHITECT & RESORT PLANNER:
OBERTI RESORT DESIGN
a division
of oberto oberti architecture and urban design inc.
Suite #1660 - 1188 West Georgia Street
Vancouver, British Columbia
Canada, V6E 4A2
tel: 604.622.7796 fax: 604.662.7958
email: info@obertiarchitecture.com

PRIME CONSULTANT:
Pheidias Project Management Corporation
Suite #1660 - 1188 West Georgia Street,
Vancouver, British Columbia, V6E 4A2, Canada
tel: 604-662-8833 fax: 604-662-7958
info@obertiarchitecture.com
www.obertiarchitecture.com

KICKING HORSE MOUNTAIN RESORT

PROJECT TITLE: 2320

PARKING PLAN

SHEET TITLE:

DRAWN:

SCALE: AS NOTED

P-18

PLOT DATE / FILE NAME:
Thursday, January 8, 2009
2:56 PM
2320-Master Plan-Dec31-08.pln

COPYRIGHT: This drawing, including the design concepts, is an instrument of service and exclusive property of Pheidias Project Management Corporation. It cannot be used or reproduced without knowledge and expressed consent of Pheidias Project Management Corporation.