



NO.	DATE	ISSUE
1	JULY 30, 2008	ISSUED FOR TCA REVIEW
2	NOV. 12, 2008	RE-ISSUED FOR MASTER PLAN APPROVAL
3	DEC. 12, 2008	RE-ISSUED FOR MASTER PLAN APPROVAL

HYDROLOGY AND GEOTECHNICAL ENGINEER:
EBA ENGINEERING CONSULTANTS LTD.
150 - 1715 Dickson Avenue
Kelowna, British Columbia
Canada V1Y 6G8
tel: 250.862.4832 fax: 250.862.2941
email: dwatson@eba.ca

TRAFFIC STUDY ENGINEER:
McElhanney CONSULTING SERVICES LTD.
13160 - 88th Avenue
Surrey, British Columbia
Canada V3W 3K3
tel: 604.596.0391 fax: 604.596.8853
email: jpin@mcclhanney.com

CIVIL ENGINEER:
FOCUS
Engineering - Geomatics - Planning
THE FOCUS CORPORATION LTD.
201 - 611 - 10th Avenue North, P.O. Box 840
Golden, British Columbia, Canada V0A 1H0
tel: 250.344.5058 fax: 250.344.5050
email: golden@focus.ca

DEVELOPMENT AND MARKET ANALYST:
LIVE WORK LEARN PLAY LLP
290 Place D'Youville
Montreal, Quebec
Canada H3T 2B6
tel: 514.788.3333 fax: 514.788.3334
email: info@lwlplp.net

AVALANCHE SPECIALIST:
CHRIS STETHEM & ASSOCIATES LTD.
SNOW SAFETY SERVICES
409 - 8th Avenue
Canmore, Alberta
Canada T1W 2E5
tel: 403.678.2477 fax: 403.678.3486
email: info@snowsafety.ca

MOUNTAIN PLANNER:
ecosign Mountain Resort Planners Ltd.
Box 63 Whistler B.C. Canada V8N 1B9 (604) 932-1976 Fax: 932-1897
www.ecosign.com email: info@ecosign.com

GOLF COURSE PLANNER:
THOMAS McBRIDE ASSOCIATES LTD.
120 Carlton Street, Suite 305, Toronto, Ontario, Canada M5A 4K2
tel: 416.967.8329 fax: 416.967.7105
email: thomas@thomasmcbride.com

ENVIRONMENTAL CONSULTANT:
ENKON ENVIRONMENTAL LTD.
207 - 5550 152nd Street
Surrey, British Columbia
Canada V3S 5J9
tel: 604.574.4477 fax: 604.574.4353
email: enkon@enkon.com

ARCHITECT & RESORT PLANNER:
OBERTI RESORT DESIGN
a division of oberti oberti architecture and urban design inc.
Suite #1650 - 1188 West Georgia Street
Vancouver, British Columbia
Canada V6E 4A2
tel: 604.662.8833 fax: 604.662.7958
email: info@obertiarchitecture.com

PRIME CONSULTANT:
Pheidias Project Management Corporation
Suite #1650 - 1188 West Georgia Street,
Vancouver, British Columbia, V6E 4A2, Canada
tel: 604-662-8833 fax: 604-662-7958
info@obertiarchitecture.com
www.obertiarchitecture.com

KICKING HORSE MOUNTAIN RESORT
PROJECT TITLE: 2320

GREEN SPACES AND TRAILS

SHEET TITLE:
DRAWN:

SCALE:
AS NOTED

PLOT DATE / FILE NAME:
Monday, January 12, 2009
5:03 PM

2320-Master Plan-Dec31-08.pln

COPYRIGHT: This drawing, including the design concepts, is an instrument of service and exclusive property of Pheidias Project Management Corporation. It cannot be used or reproduced without knowledge and expressed consent of Pheidias Project Management Corporation.

DAWN MOUNTAIN NORDIC TRAILS B.C. Recreation Site Ministry of Tourism Sport and the Arts

- ## LEGEND
- DAWN MTN NORDIC TRAILS
 - DAY USE CABIN
 - FIRST AID BOX
 - KICKING HORSE DAY LODGE
 - PARKING / TRAIL SIGN
 - VIEW POINT
 - WATER FEATURES
 - COUNTOURS 20 M
 - HARVESTED AREAS
 - ROADS
 - NON STATUS ROADS
 - EASIEST SKI DIRECTION
 - POWERLINE
 - ROAD

The Golden Nordic Ski Club has built and maintains these trails.
To join please find membership forms at the trailhead or @ goldennordicclub.ca



Welcome to Dawn Mountain Trail System:

- Persons entering this area assume all responsibility for personal injury or damage to equipment resulting from the use of these trails or cabin.
- Trails not patrolled, ensure that you are well prepared. Ski at your own risk
- Rescue equipment is available at the cabin and marked blanket box locations
- Emergency: call 911 and ask for Golden Search and Rescue.
- Snowshoers please stay off the set track.


TRAIL ETIQUETTE

- Skiers going downhill have the right-of-way. Be alert at corners on steep hills
- When resting or visiting, move off trail
- Keep to the right when meeting oncoming skiers
- When passing say "Track Please!" and pass on the left side
- Respect trail marking signs
- Leave your dog at home. Pets disturb wildlife, skiers and the trails

Trails	Difficult	Intermediate	Easiest	Grand Total
ACCESS			252	252
BEAVER LOOP			2577	2577
BEAVER RUN			1319	1319
BEAVER SHORTCUT			390	390
CARIBOU			2604	2604
CHICKADEE			2469	2469
CHICKADEE CONNECTOR			203	203
COUGAR	679			679
COUGAR CUB	316			316
DIPSY DOODLE			522	522
HAWK OWL			3104	3104
HUFF N PUFF		757		757
LOWER RAVEN			1161	1161
MARTEN		2093		2093
MOOSE		528	2627	3155
MOOSE (not track set)	682			682
MOOSE MEAT		679		679
PEGASUS			452	452
SPRINT TRAILS			455	455
SUPERCHARGER	552			552
UPPER RAVEN		3983		3983
WAPITI (not track set)	1175			1175
Grand Total	4161	8899	16519	29579

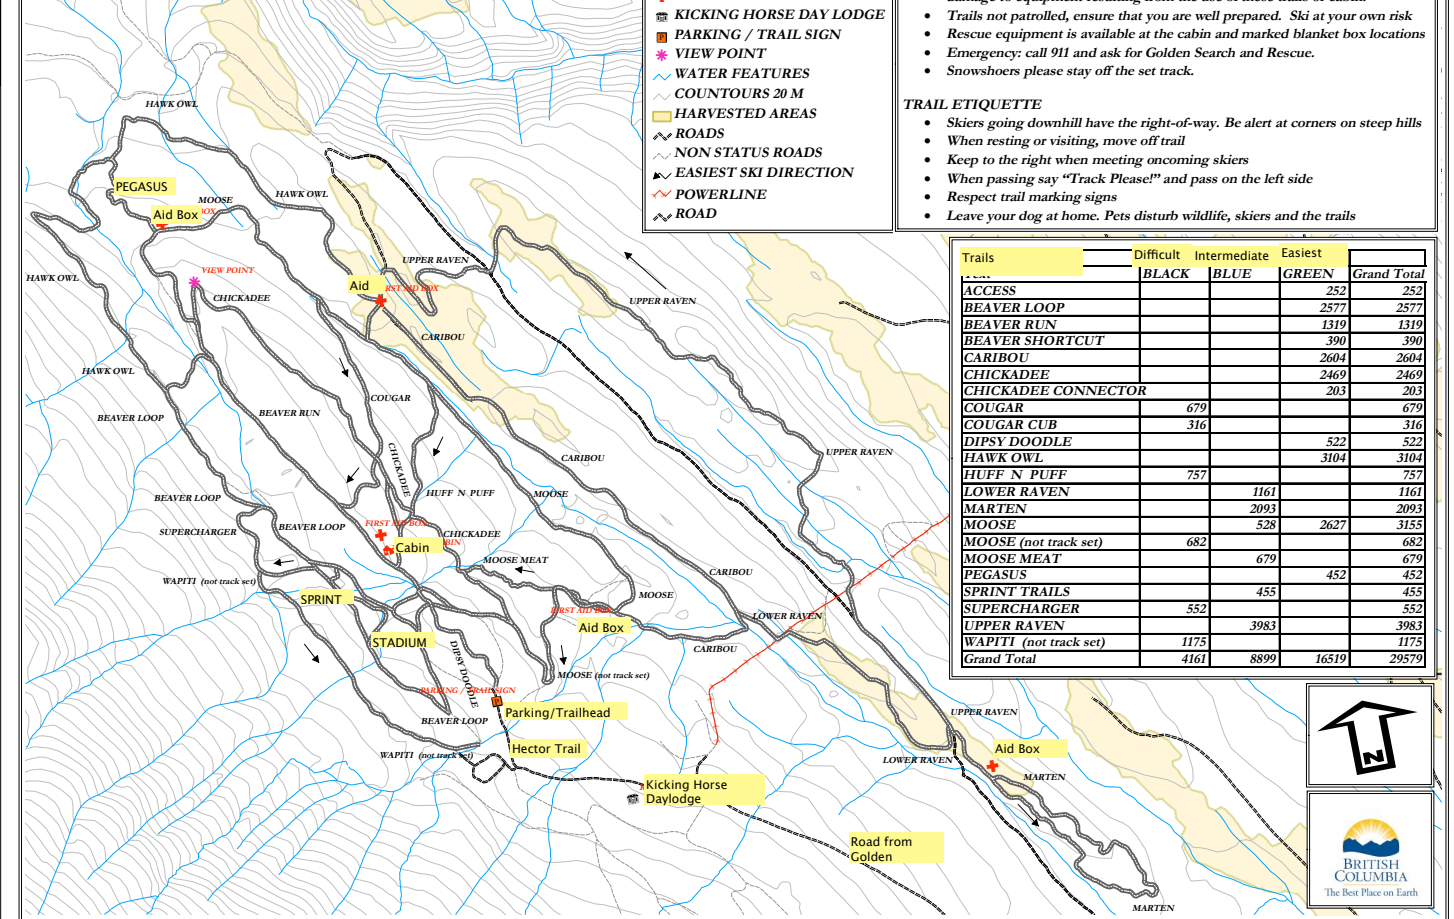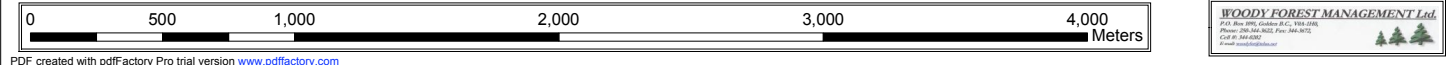

- ## LEGEND
- PROPOSED PARK DEDICATION (CONNECTED BY TRAIL SYSTEM)
 - PROPOSED ADDITIONAL RESORT GREEN SPACES
 - TRAILS
 - PROPOSED CONTROLLED RECREATION AREA
 - EXISTING NORDIC TRAILS
 - PROPOSED NORDIC TRAILS
 - GOLF COURSE

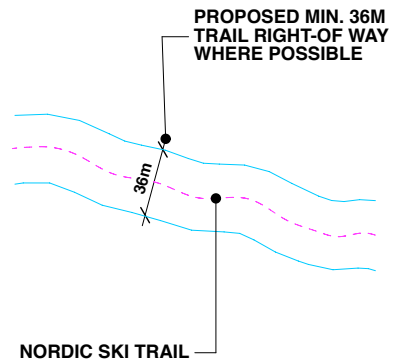

PARK DEDICATION CALCULATIONS*

PHASE	DEVELOPMENT AREA (m²)	(5%) REQUIRED PARK AREA (m²)	LOT	PROVIDED PARK AREA (m²)	PROVIDED (%)
EXISTING			LOT 1	9,465.49	
EXISTING			LOT 2	8,718.14	
TOTAL EXISTING	232,713.70	11,635.69		18,183.63	7.8%
PHASE 1			LOT 1	12,392.50	
PHASE 1			LOT 2	5,255.15	
TOTAL PHASE 1	318,505.74	15,925.29		17,647.65	5.5%
PHASE 2			LOT 1	25,622.53	
TOTAL PHASE 2	246,895.45	12,344.77		25,622.53	10.4%
PHASE 3			LOT 1	3,169.19	
PHASE 3			LOT 2	10,184.62	
TOTAL PHASE 3	483,367.28	24,168.36		13,353.81	2.8%
PHASE 4			LOT 1	14,071.31	
PHASE 4			LOT 2	9,181.23	
PHASE 4			LOT 3	2,524.97	
TOTAL PHASE 4	457,496.06	22,874.80		25,777.51	5.6%
TOTAL ALL PHASES	1,738,978.23	86,948.91		100,585.13	5.8%

ADDITIONAL RESORT GREEN SPACES**

PHASE	DEVELOPMENT AREA (m2)	LOT	PROVIDED PARK AREA (m²)	PROVIDED (%)
TOTAL EXISTING	232,713.70	LOT 1	9,106.16	3.9%
TOTAL PHASE 1	318,505.74	LOTS 1~2	11,131.31	3.5%
TOTAL PHASE 2	246,895.45	LOTS 1~6	45,498.69	18.4%
TOTAL PHASE 3	483,367.28	LOTS 1~4	23,216.77	4.8%
TOTAL PHASE 4	457,496.06	LOTS 1~2	9,471.71	2.1%
TOTAL ALL PHASES	1,738,978.23		98,424.64	5.7%

* AS REQUIRED BY THE CSRD.
** ADDITIONAL GREEN SPACE PLANNED BY KHMRLP.
PARK DEDICATION AND GREEN SPACES ARE LINKED WITH INTEGRATED TRAIL SYSTEMS.