


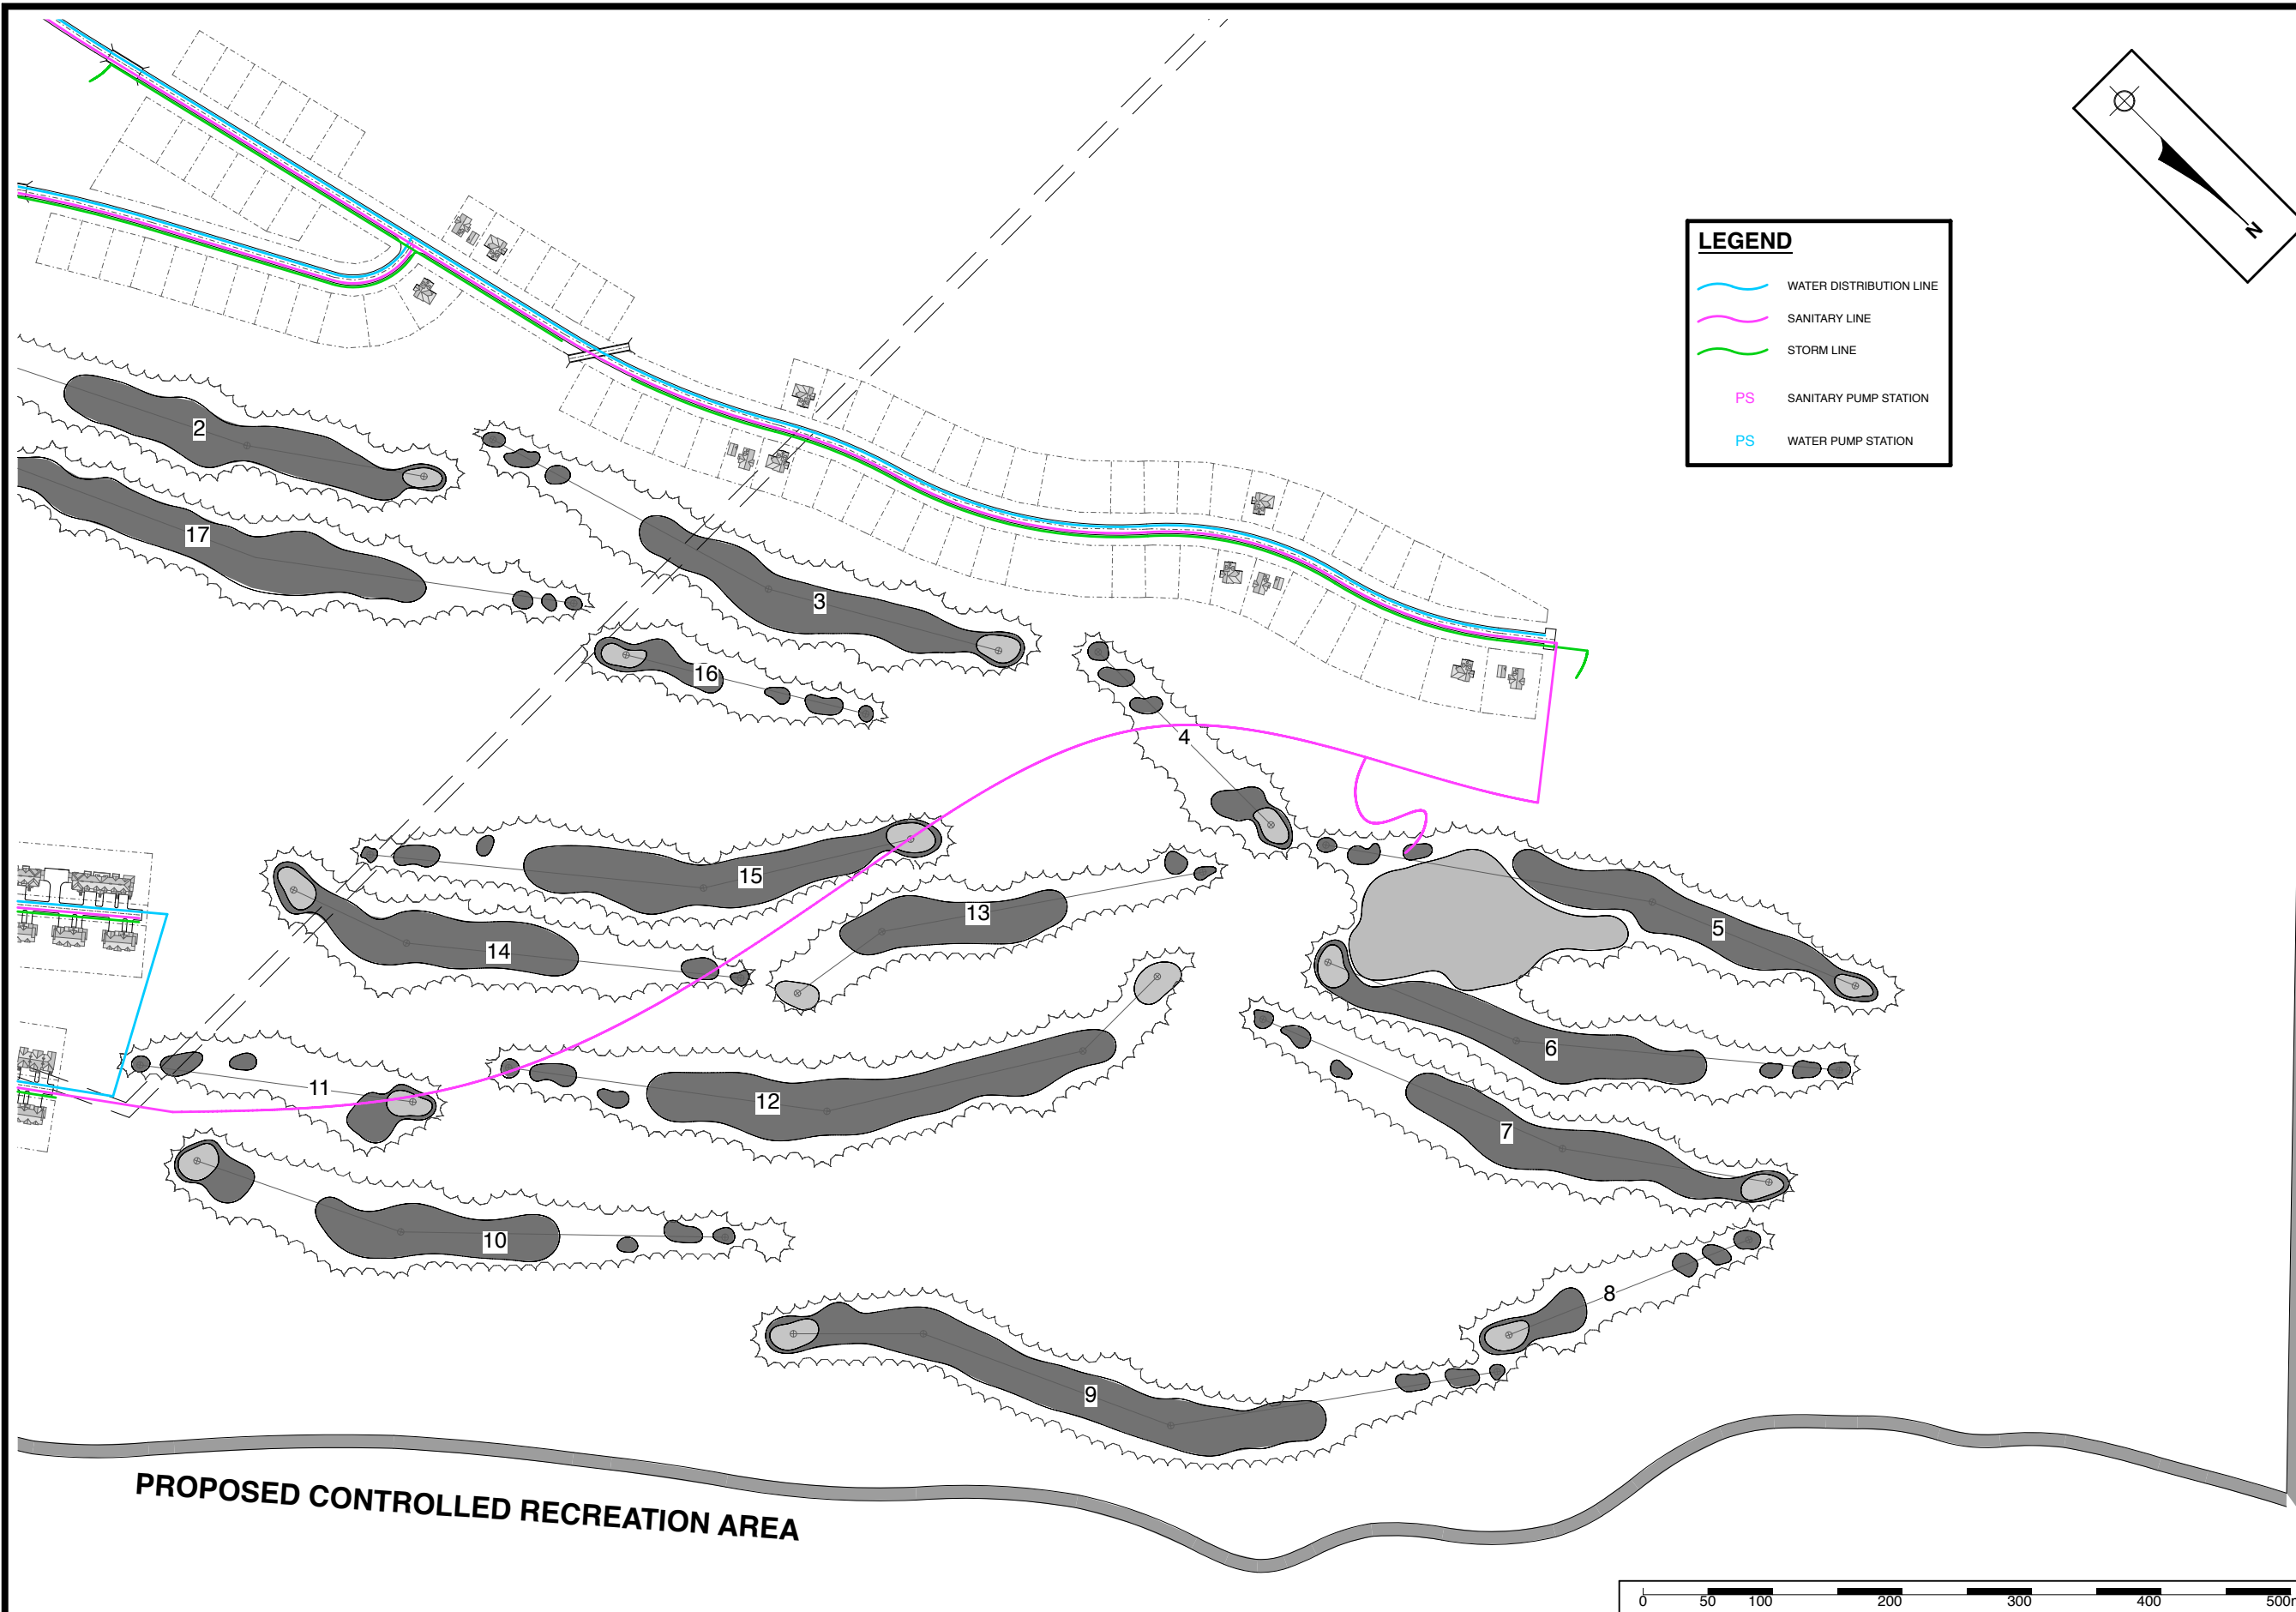

NO.	DATE	ISSUE
1	JULY 30, 2008	ISSUED FOR TCA REVIEW
2	NOV. 12, 2008	RE-ISSUED FOR MASTER PLAN APPROVAL
3	DEC. 12, 2008	RE-ISSUED FOR MASTER PLAN APPROVAL

HYDROLOGY AND GEOTECHNICAL ENGINEER:

EBA ENGINEERING CONSULTANTS LTD.
150 - 1715 Dickson Avenue
Kelowna, British Columbia
Canada V1Y 1G8
tel: 250.862.4832 fax: 250.862.2941
email: dwatson@eba.ca

TRAFFIC STUDY ENGINEER:

McElhanney CONSULTING SERVICES LTD.
13160 - 88th Avenue
Surrey, British Columbia
Canada V3W 3K3
tel: 604.596.0391 fax: 604.596.8853
email: JPINTO@mcclhanney.com

CIVIL ENGINEER:

FOCUS
Engineering - Geomatics - Planning
THE FOCUS CORPORATION LTD.
201 - 611 - 10th Avenue North, P.O. Box 840
Golden, British Columbia, Canada V0A 1H0
tel: 250.344.3559 fax: 250.344.3530
email: golden@focus.ca

DEVELOPMENT AND MARKET ANALYST:

LIVE WORK LEARN PLAY LLP
290 Place D'Youville
Montreal, Quebec
Canada H2Y 2B6
tel: 514.788.3333 fax: 514.788.3334
email: info@lwp.net

AVAILANCHE SPECIALIST:

CHRIS STETHEM & ASSOCIATES LTD.
SNOW SAFETY SERVICES
409 - 8th Avenue
Canmore, Alberta
Canada T1W 2E5
tel: 403.678.2477 fax: 403.678.3486
email: info@snowsafety.ca

MOUNTAIN PLANNER:

ecosign Mountain Resort Planners Ltd.
Box 63 Whistler B.C. Canada V0N 1B9 (604) 932-1976 Fax: 932-1897
www.ecosign.com email: info@ecosign.com

GOLF COURSE PLANNER:

Thomas McElhannon
THOMAS MCBROOM ASSOCIATES LTD.
120 Carlton Street, Suite 305, Toronto, Ontario, Canada, M5A 4K2
tel: 416.967.8329 fax: 416.967.7105
email: thomas@thomasmcbroom.com

ENVIRONMENTAL CONSULTANT:

ENKON ENVIRONMENTAL LTD.
207 - 5550 152nd Street
Surrey, British Columbia
Canada V3S 5J9
tel: 604.574.4477 fax: 604.574.4353
email: enkonenv@enkon.com

ARCHITECT & RESORT PLANNER:

OBERTI RESORT DESIGN
a division of oberti oberti architecture and urban design inc.
Suite #1650 - 1188 West Georgia Street
Vancouver, British Columbia
Canada V6E 4A2
tel: 604.662.7958 fax: 604.662.7958
email: info@obertiarchitecture.com

PRIME CONSULTANT:

Pheidias Project Management Corporation
Suite #1650 - 1188 West Georgia Street,
Vancouver, British Columbia, V6E 4A2, Canada
tel: 604-662-8833 fax: 604-662-7958
info@obertiarchitecture.com
www.obertiarchitecture.com

KICKING HORSE MOUNTAIN RESORT

PROJECT TITLE: 2320

WATER, SANITARY & STORM

SHEET TITLE:

DRAWN:

SCALE: 1:5000

PLOT DATE / FILE NAME:
Thursday, January 8, 2009
3:03 PM
2320-Master Plan-Dec31-08.pln

COPYRIGHT: This drawing, including the design concepts, is an instrument of service and exclusive property of Pheidias Project Management Corporation. It cannot be used or reproduced without knowledge and expressed consent of Pheidias Project Management Corporation.