


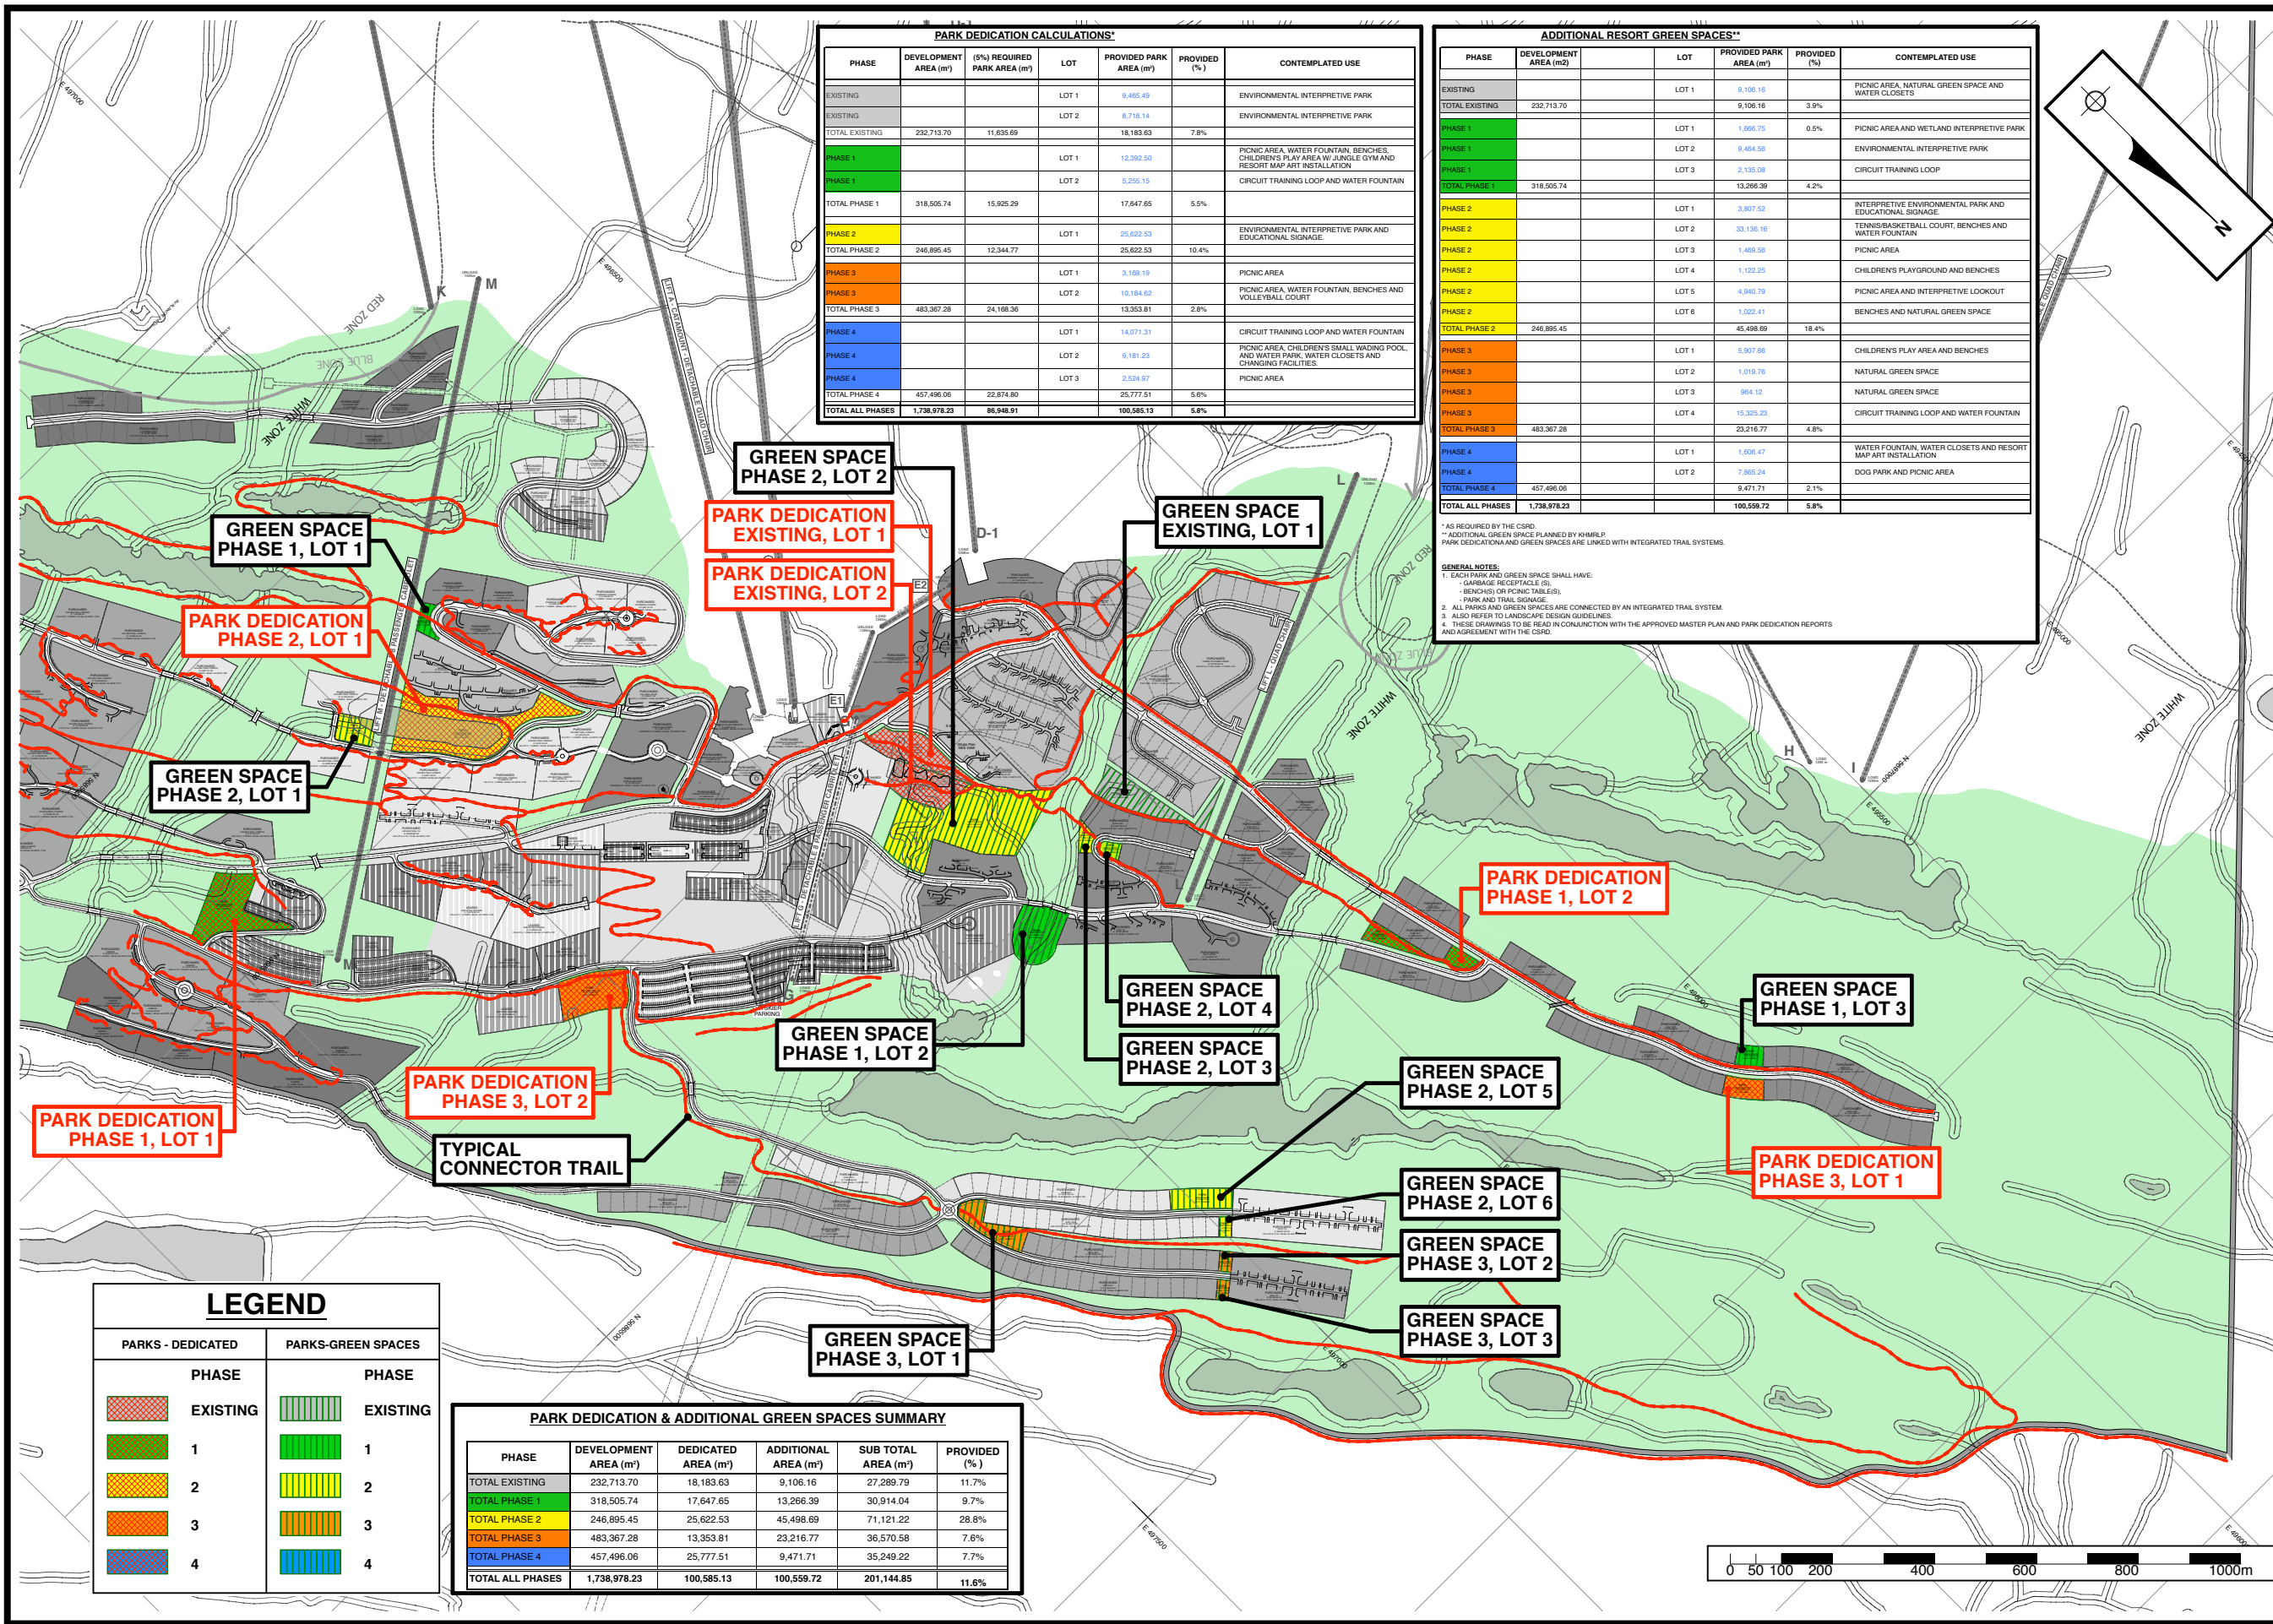


PARK DEDICATION CALCULATIONS*						
PHASE	DEVELOPMENT AREA (m²)	(5% REQUIRED PARK AREA (m²))	LOT	PROVIDED PARK AREA (m²)	PROVIDED (%)	CONTEMPLATED USE
EXISTING			LOT 1	9,402.49		ENVIRONMENTAL INTERPRETIVE PARK
EXISTING			LOT 2	8,718.14		ENVIRONMENTAL INTERPRETIVE PARK
TOTAL EXISTING	232,713.70	11,635.69		18,183.63	7.8%	
PHASE 1			LOT 1	12,392.50		PICNIC AREA, WATER FOUNTAIN, BENCHES, CHILDREN'S PLAY AREA W/ JUNGLE GYM AND RESORT MAP ART INSTALLATION
PHASE 1			LOT 2	5,255.15		CIRCUIT TRAINING LOOP AND WATER FOUNTAIN
TOTAL PHASE 1	318,505.74	15,925.29		17,647.65	5.5%	
PHASE 2			LOT 1	25,622.53		ENVIRONMENTAL INTERPRETIVE PARK AND EDUCATIONAL SIGNAGE
TOTAL PHASE 2	246,895.45	12,344.77		25,622.53	10.4%	
PHASE 3			LOT 1	3,159.19		PICNIC AREA
PHASE 3			LOT 2	10,194.02		PICNIC AREA, WATER FOUNTAIN, BENCHES AND VOLLEYBALL COURT
TOTAL PHASE 3	483,367.28	24,168.36		13,353.81	2.8%	
PHASE 4			LOT 1	14,071.51		CIRCUIT TRAINING LOOP AND WATER FOUNTAIN
PHASE 4			LOT 2	9,181.23		PICNIC AREA, CHILDREN'S SMALL WADING POOL, AND WATER PARK, WATER CLOSETS AND CHANGING FACILITIES
PHASE 4			LOT 3	2,529.97		PICNIC AREA
TOTAL PHASE 4	457,496.06	22,874.80		25,777.51	5.6%	
TOTAL ALL PHASES	1,738,978.23	89,948.91		100,585.13	5.8%	

ADDITIONAL RESORT GREEN SPACES**					
PHASE	DEVELOPMENT AREA (m2)	LOT	PROVIDED PARK AREA (m²)	PROVIDED (%)	CONTEMPLATED USE
EXISTING		LOT 1	9,106.16		PICNIC AREA, NATURAL GREEN SPACE AND WATER CLOSETS
TOTAL EXISTING	232,713.70		9,106.16	3.9%	
PHASE 1		LOT 1	1,666.75	0.5%	PICNIC AREA AND WETLAND INTERPRETIVE PARK
PHASE 1		LOT 2	9,484.58		ENVIRONMENTAL INTERPRETIVE PARK
PHASE 1		LOT 3	2,135.08		CIRCUIT TRAINING LOOP
TOTAL PHASE 1	318,505.74		13,266.39	4.2%	
PHASE 2		LOT 1	3,807.52		INTERPRETIVE ENVIRONMENTAL PARK AND EDUCATIONAL SIGNAGE
PHASE 2		LOT 2	33,136.16		TENNIS/BASKETBALL COURT, BENCHES AND WATER FOUNTAIN
PHASE 2		LOT 3	1,489.56		PICNIC AREA
PHASE 2		LOT 4	1,122.25		CHILDREN'S PLAYGROUND AND BENCHES
PHASE 2		LOT 5	4,940.79		PICNIC AREA AND INTERPRETIVE LOOKOUT
PHASE 2		LOT 6	1,022.41		BENCHES AND NATURAL GREEN SPACE
TOTAL PHASE 2	246,895.45		45,498.69	18.4%	
PHASE 3		LOT 1	5,307.66		CHILDREN'S PLAY AREA AND BENCHES
PHASE 3		LOT 2	1,019.78		NATURAL GREEN SPACE
PHASE 3		LOT 3	984.12		NATURAL GREEN SPACE
PHASE 3		LOT 4	15,325.23		CIRCUIT TRAINING LOOP AND WATER FOUNTAIN
TOTAL PHASE 3	483,367.28		23,216.77	4.8%	
PHASE 4		LOT 1	1,006.47		WATER FOUNTAIN, WATER CLOSETS AND RESORT MAP ART INSTALLATION
PHASE 4		LOT 2	7,865.24		DOG PARK AND PICNIC AREA
TOTAL PHASE 4	457,496.06		9,471.71	2.1%	
TOTAL ALL PHASES	1,738,978.23		100,589.72	5.8%	

* AS REQUIRED BY THE CSRD.
** ADDITIONAL GREEN SPACE PLANNED BY KIMBLE.
PARK DEDICATION AND GREEN SPACES ARE LINKED WITH INTEGRATED TRAIL SYSTEMS.

GENERAL NOTES:
1. EACH PARK AND GREEN SPACE SHALL HAVE:
- GARBAGE RECEPTACLE (B)
- BENCHES OR PICNIC TABLES,
- PARK AND TRAIL SIGNAGE
2. ALL PARKS AND GREEN SPACES ARE CONNECTED BY AN INTEGRATED TRAIL SYSTEM.
3. ALSO REFER TO LANDSCAPE DESIGN GUIDELINES.
4. THESE DRAWINGS TO BE READ IN CONJUNCTION WITH THE APPROVED MASTER PLAN AND PARK DEDICATION REPORTS AND AGREEMENT WITH THE CSRD.

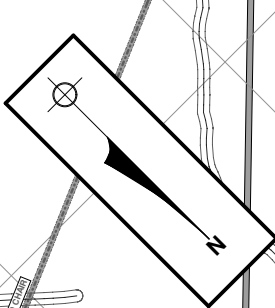

LEGEND	
PARKS - DEDICATED	PARKS-GREEN SPACES
PHASE	PHASE
EXISTING	EXISTING
1	1
2	2
3	3
4	4

PARK DEDICATION & ADDITIONAL GREEN SPACES SUMMARY					
PHASE	DEVELOPMENT AREA (m²)	DEDICATED AREA (m²)	ADDITIONAL AREA (m²)	SUB TOTAL AREA (m²)	PROVIDED (%)
TOTAL EXISTING	232,713.70	18,183.63	9,106.16	27,289.79	11.7%
TOTAL PHASE 1	318,505.74	17,647.65	13,266.39	30,914.04	9.7%
TOTAL PHASE 2	246,895.45	25,622.53	45,488.69	71,121.22	28.8%
TOTAL PHASE 3	483,367.28	13,353.81	23,216.77	36,570.58	7.6%
TOTAL PHASE 4	457,496.06	25,777.51	9,471.71	35,249.22	7.7%
TOTAL ALL PHASES	1,738,978.23	100,585.13	100,589.72	201,144.85	11.6%



NO. DATE ISSUE

1 NOV. 19, 2008 ISSUED FOR CLIENT REVIEW

HYDROLOGY AND GEOTECHNICAL ENGINEER:

EBA ENGINEERING CONSULTANTS LTD.
150 - 1715 Dickson Avenue
Kelowna, British Columbia
Canada, V1Y 0G8
tel: 250.862.4832 fax: 250.862.2941
email: dwatson@eba.ca

TRAFFIC STUDY ENGINEER:

McElhanney
CONSULTING SERVICES LTD.
13160 - 88th Avenue
Surrey, British Columbia
Canada, V3W 3K3
tel: 604.596.0391 fax: 604.596.8853
email: jpineto@mcclhanney.com

CIVIL ENGINEER:

THE FOCUS CORPORATION LTD.
201 - 611 - 10th Avenue North, P.O. Box 840
Golden, British Columbia, Canada, V0A 1H0
tel: 250.344.5058 fax: 250.344.5530
email: golden@focus.ca

DEVELOPMENT AND MARKET ANALYST:

LIVE WORK LEARN PLAY LLP
290 Place D'Youville
Montreal, Quebec
Canada, H2Y 2B6
tel: 514.788.3333 fax: 514.788.3334
email: info@lwlplp.net

AVAILANCHE SPECIALIST:

CHRIS STETHEM & ASSOCIATES LTD.
SNOW SAFETY SERVICES
409 - 8th Avenue
Canmore, Alberta
Canada, T0C 2E5
tel: 403.678.2477 fax: 403.678.3486
email: info@snowsafety.ca

MOUNTAIN PLANNER:

ecosign
Mountain Resort Planners Ltd.
Box 63, Whistler B.C. Canada V0N 1B0 (604) 932-5976 Fax: 932-1897
www.ecosign.com email: info@ecosign.com

GOLF COURSE PLANNER:

THOMAS MCBROOM ASSOCIATES LTD.
120 Carlton Street, Suite 305, Toronto, Ontario, Canada, M5A 4K2
tel: 416.867.8029 fax: 416.867.7105
email: thomas@thomasmcbroom.com

ENVIRONMENTAL CONSULTANT:

ENKON ENVIRONMENTAL LTD.
207 - 5550 152nd Street
Surrey, British Columbia
Canada V3S 5J9
tel: 604.574.4477 fax: 604.574.4353
email: enkonenv@enkon.com

ARCHITECT & RESORT PLANNER:

OBERTI RESORT DESIGN
a division of oberti oberti architecture and urban design inc.
Suite #1650 - 1188 West Georgia Street
Vancouver, British Columbia
Canada, V6E 4A2
tel: 604.662.7958 fax: 604.662.7958
email: info@obertiarchitecture.com

PRIME CONSULTANT:

Pheidias Project
Management Corporation
Suite #1650 - 1188 West Georgia Street,
Vancouver, British Columbia, V6E 4A2, Canada
tel: 604-662-8833 fax: 604-662-7958
info@obertiarchitecture.com
www.obertiarchitecture.com

KICKING HORSE
MOUNTAIN RESORT

PROJECT TITLE: 2320

PARKS AND GREEN SPACES - NORTH

SHEET TITLE:

DRAWN:

SCALE: 1:12500

PLOT DATE / FILE NAME: Friday, December 12, 2008 5:17 PM 2320-Master Plan-Dec12-08.pln

COPYRIGHT: This drawing, including the design concepts, is an instrument of service and exclusive property of Pheidias Project Management Corporation. It cannot be used or reproduced without knowledge and expressed consent of Pheidias Project Management Corporation.