


N.A.R. Ecosystem & Critical Factors					
SU	Total N.A.R.	Clearcut N.A.R.	Partial Cut N.A.R.	Eco-Type	Critical Factors - Remarks
1	1.6	1.6	0.0	CWHwh1 01 ₁₀₀	None.
2	9.0	9.0	0.0	CWHwh1 04 ₁₀₀	
Σ	10.6	10.6	0.0		


Area Summary		
N.A.R.	10.6	Net area to be reforested.
W.T.R.A.	1.3	Wildlife Tree Retention Area = 9.8%
Retention	0.2	Variable Retention
NP nat	0.3	Natural non-productive area
PAS	0.8	= Plus 0.4% buffer to accommodate for unexpected turnouts and pits = 6.1% .
Total	13.2	Total Area Under Prescription

Landscape Unit: Otun
Sub Basin: 158

CUTBLOCK BOUNDARY /FALLING CORNER	FC 1
STANDARD UNIT BOUNDARY	
PROPOSED CUTBLOCK	
HARVESTED AREAS	
GREEN UP AREAS	
WILDLIFE TREE RETENTION AREA	
IN BLOCK RESERVE	
VARIABLE RETENTION	
TREE CROWN MODIFICATION	
BUILT/ACTIVE ROAD	
LOCATED ROAD	
DEACTIVATED OR WILDERNESS ROAD	
STREAM NUMBER	2 (1) SX (Defers to S6)
REACH NUMBER	
TYPE	
FISH CREEK	TYPE I TYPE II
UPLANDS STREAM (NON-FISH CREEK)	
NON-CLASSIFIED DRAINAGE	
REACH BREAK / WATERFALL	
FISH HABITAT	
TYPE I	TYPE II
WETLAND	LAKE
WETLAND RRZ	
INDEX CONTOUR	100
CONTOUR (20m INTERVAL)	

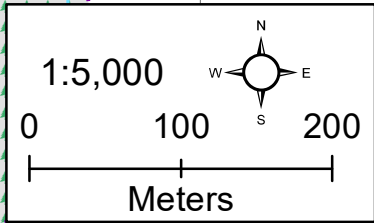

STOP IF YOU ARE UNSURE ABOUT ANYTHING ON THIS MAP, CONTACT YOUR SUPERVISOR BEFORE PROCEEDING

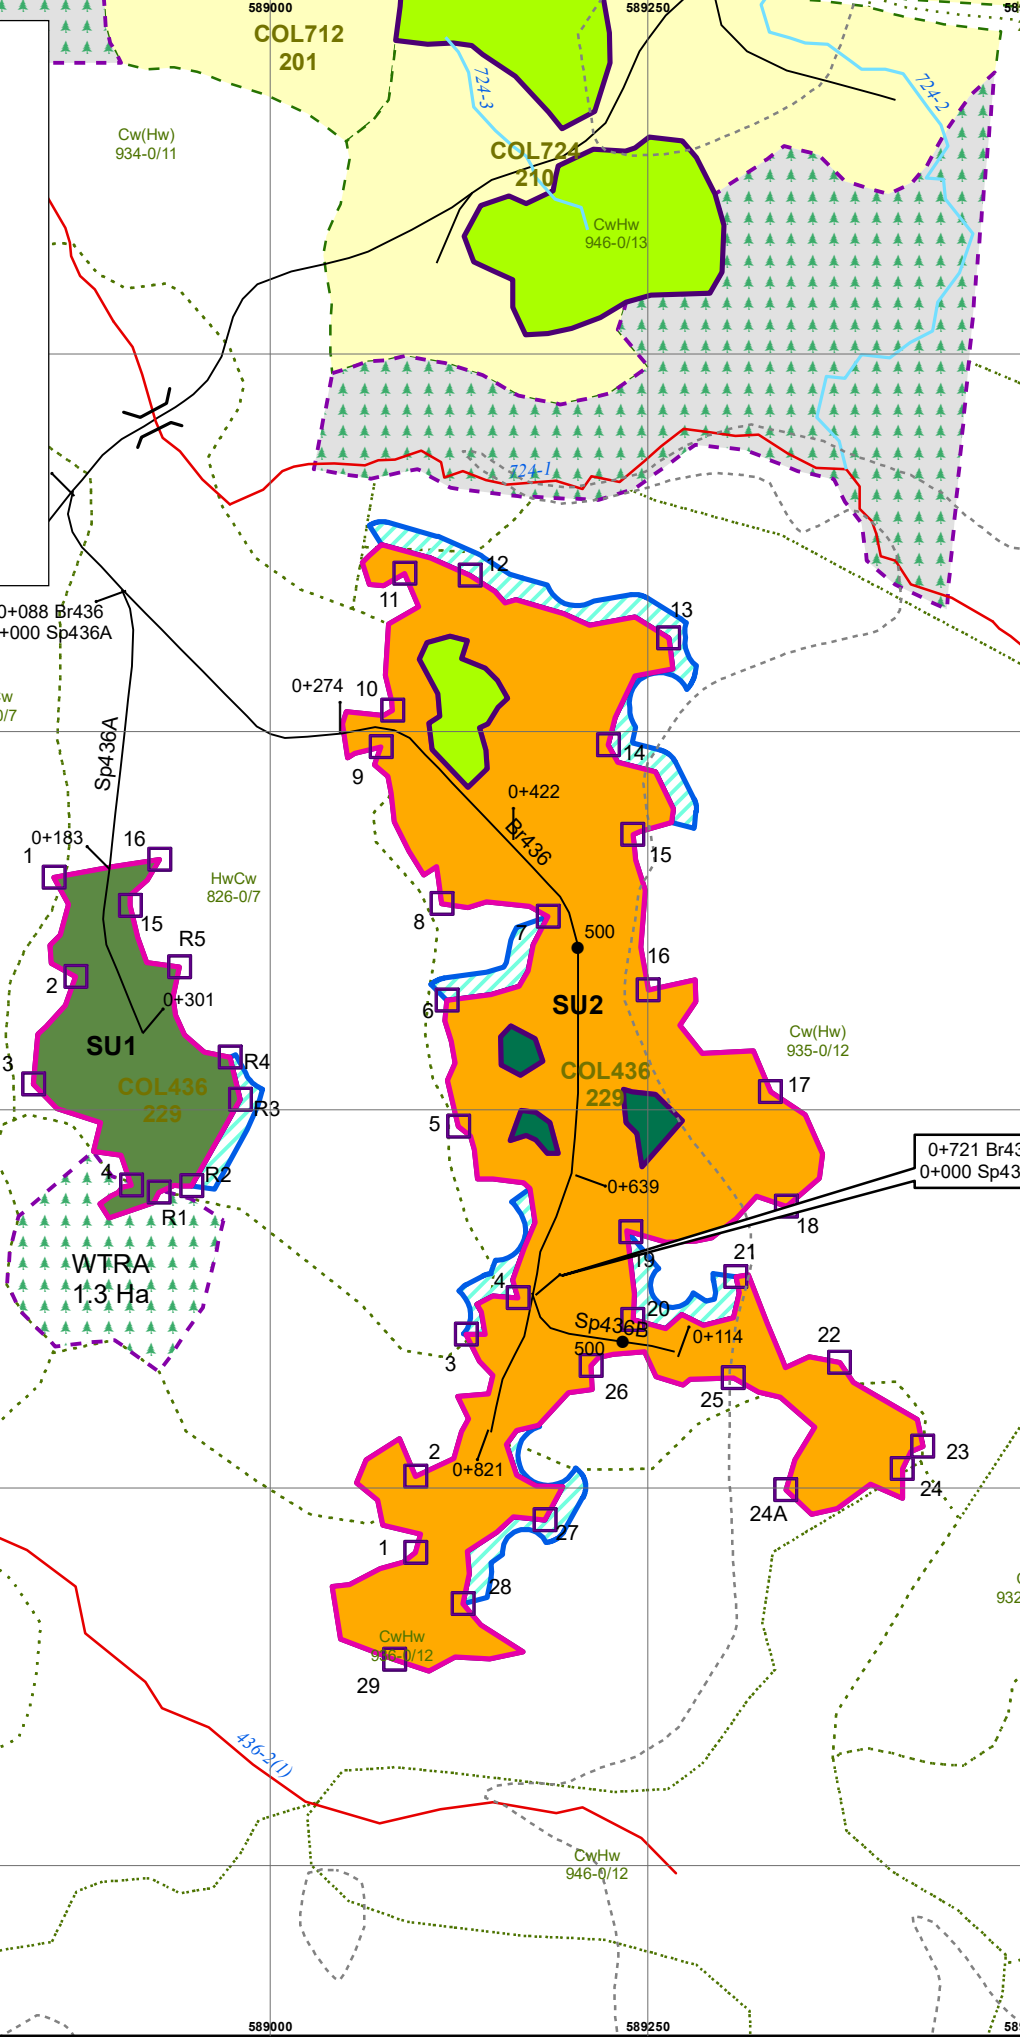

SU1: Stocking Standards I.D. # 1060909							
Preferred Species/Min Free Growing Height (m)		Well Spaced Stocking (sph)		Regen/FG Date (Yrs)	Min. Horizontal Distance (m)	Minimum Cedar	
		Target	Min.			Pre-Harvest	Post-Harvest
Cw	1.2	900	500	6/20	2	% of Total Live sph	150 (1710)
Hw	2.0						
Ss	3.0						
Dr	4.0						
SU2: Stocking Standards I.D. # 1060913							
Preferred Species/Min Free Growing Height (m)		Well Spaced Stocking (sph)		Regen/FG Date (Yrs)	Min. Horizontal Distance (m)	Minimum Cedar	
		Target	Min.			Pre-Harvest	Post-Harvest
Cw	1.2	900	500	6/20	2	% of Total Live sph	150 (1710)
Hw	1.3						
Yc	1.2						
Plc	1.3						
Ss	2.0						
Dr	4.0						

FINAL

HUSBY FOREST PRODUCTS LTD.

COL436

SP AMENDMENT #1

AREA: 13.2 Ha	Map Date: NOV. 3 2020	BASE MAP: 103F079 BC ALBERS	Haida Gwaii Forest District TSA 25
------------------	--------------------------	--------------------------------	---------------------------------------

PRODUCED BY:

6425 RIVER ROAD
DELTA, BC
V4K 5B9

F.L. A16869

PwC-SFIS-238

Drawn By:
B.P.