


CP 991 ECE#1
Gully, Road Upgrade, Endhaul,
widen road surface and lower
grade.

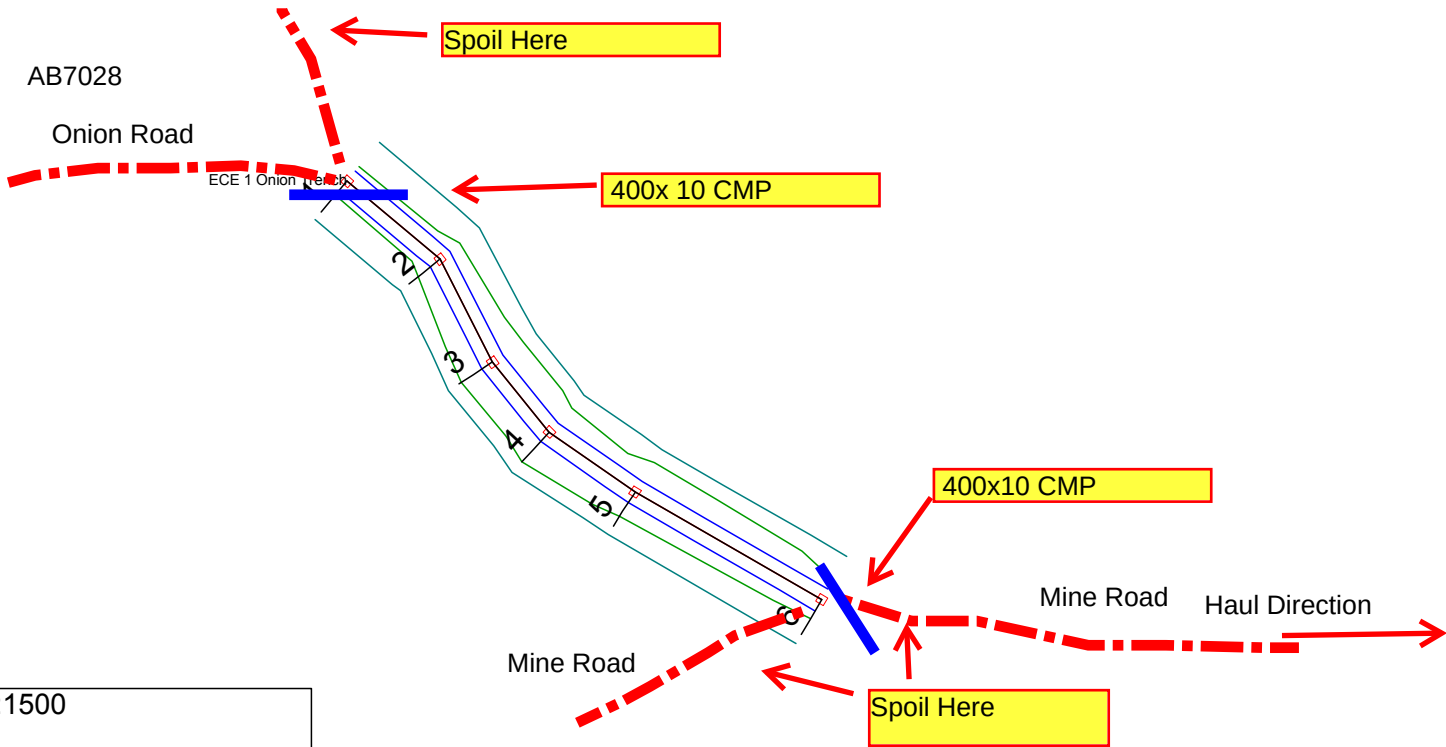

V:\OK Woodlands\Development\CP-RD
Development\TFL49\800s\CP868\Roads\ECE'S\
ECE 1 Onion Trench\ECE 1 Onion Trench.dsn

16/06/03

Template Assignments

ID	P-Stn From	P-Stn To	Description
5M	..	..	5m wide road

Legend

	Plan L-line Location
	Plan P-line Location
	Plan Slope Stakes
	Plan Road Edges
	Plan Clearing Limits
	Plan Culverts
	Profile Topopgraphy
	Profile Subgrade
	Profile P-line Topography

Profile Vert Scale 1:205
Profile Horz Scale 1:2049

