




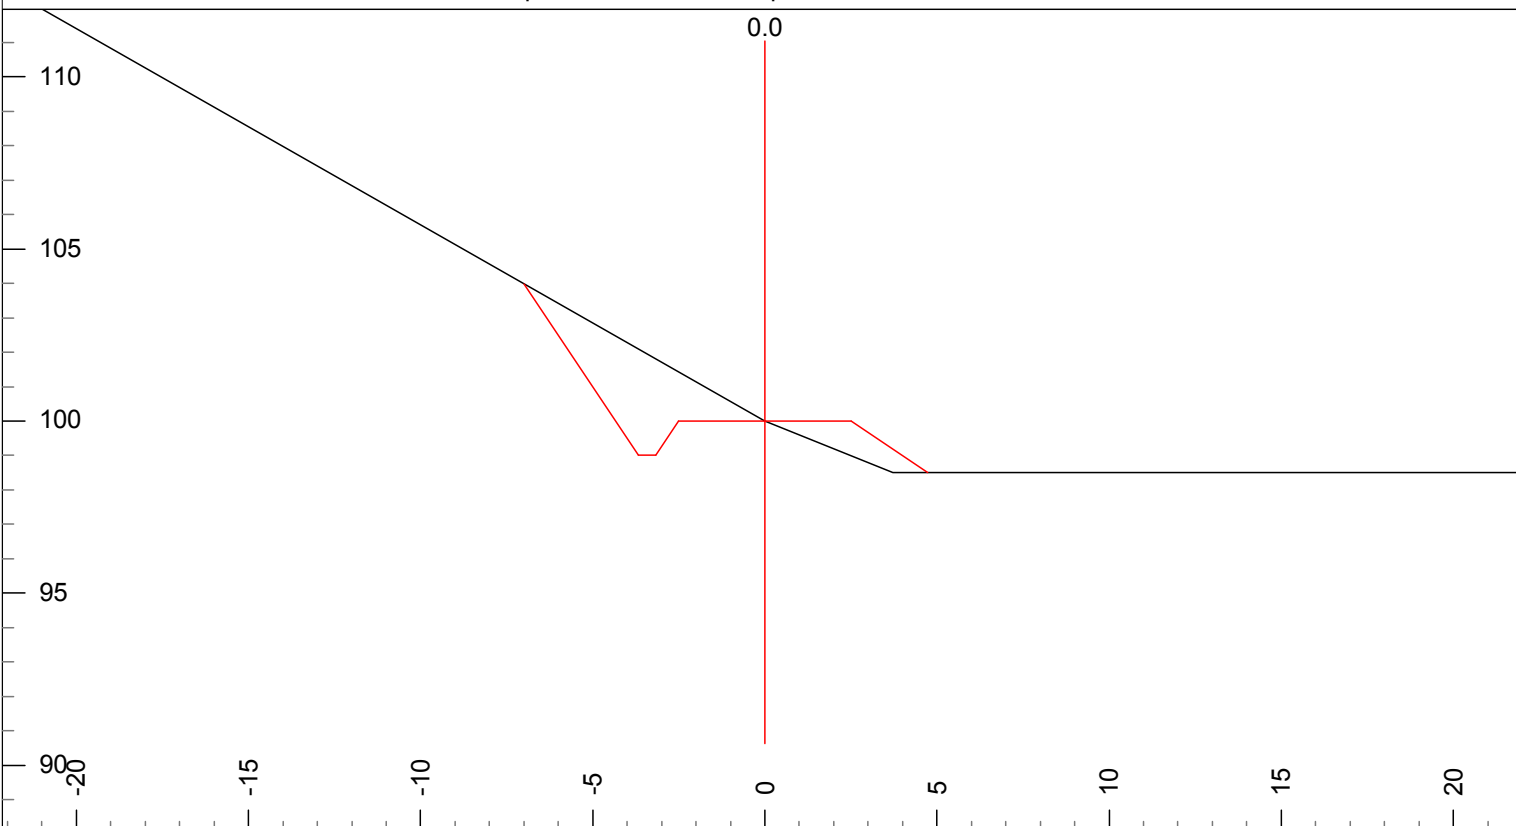


L-Stn:	0.0	Grd.Nxt.:	1.0	L-Ssl: (Av)	57.0	Super L:	0.0	F Slope L:150.00	Cut Dp:	0.0
P-Stn:	0.0	Grd.Lst:	n/a	L-Ssr: (Av)	-7.4	Super R:	0.0	F Slope R:-66.70		

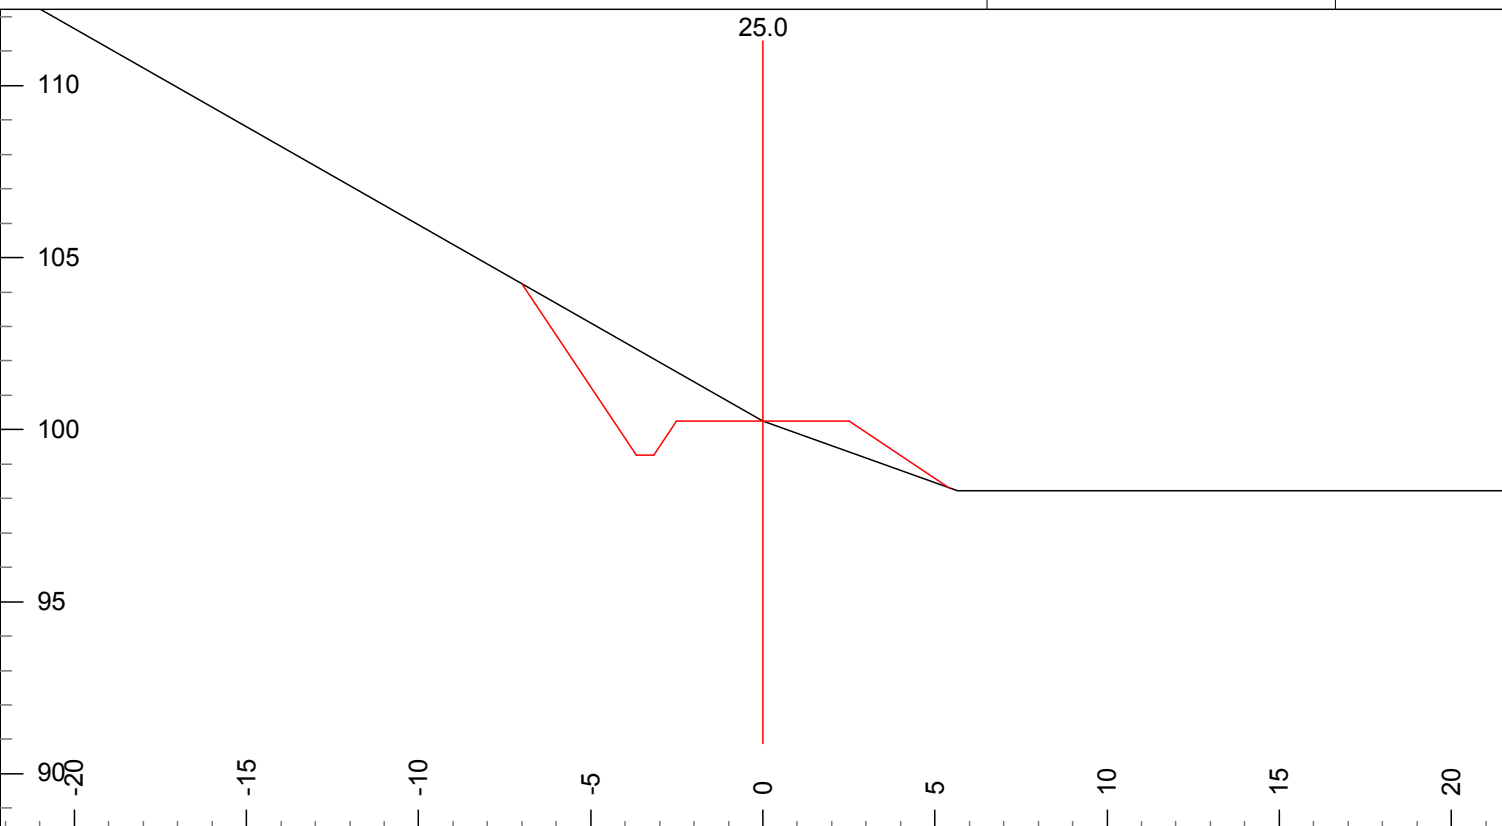

L-Stn:	25.0	Grd.Nxt.:	2.1	L-Ssl: (Av)	57.0	Super L:	0.0	F Slope L:	150.00	Cut Dp:	0.0
P-Stn:	25.0	Grd.Lst:	1.0	L-Ssr: (Av)	-10.2	Super R:	0.0	F Slope R:	-66.70		

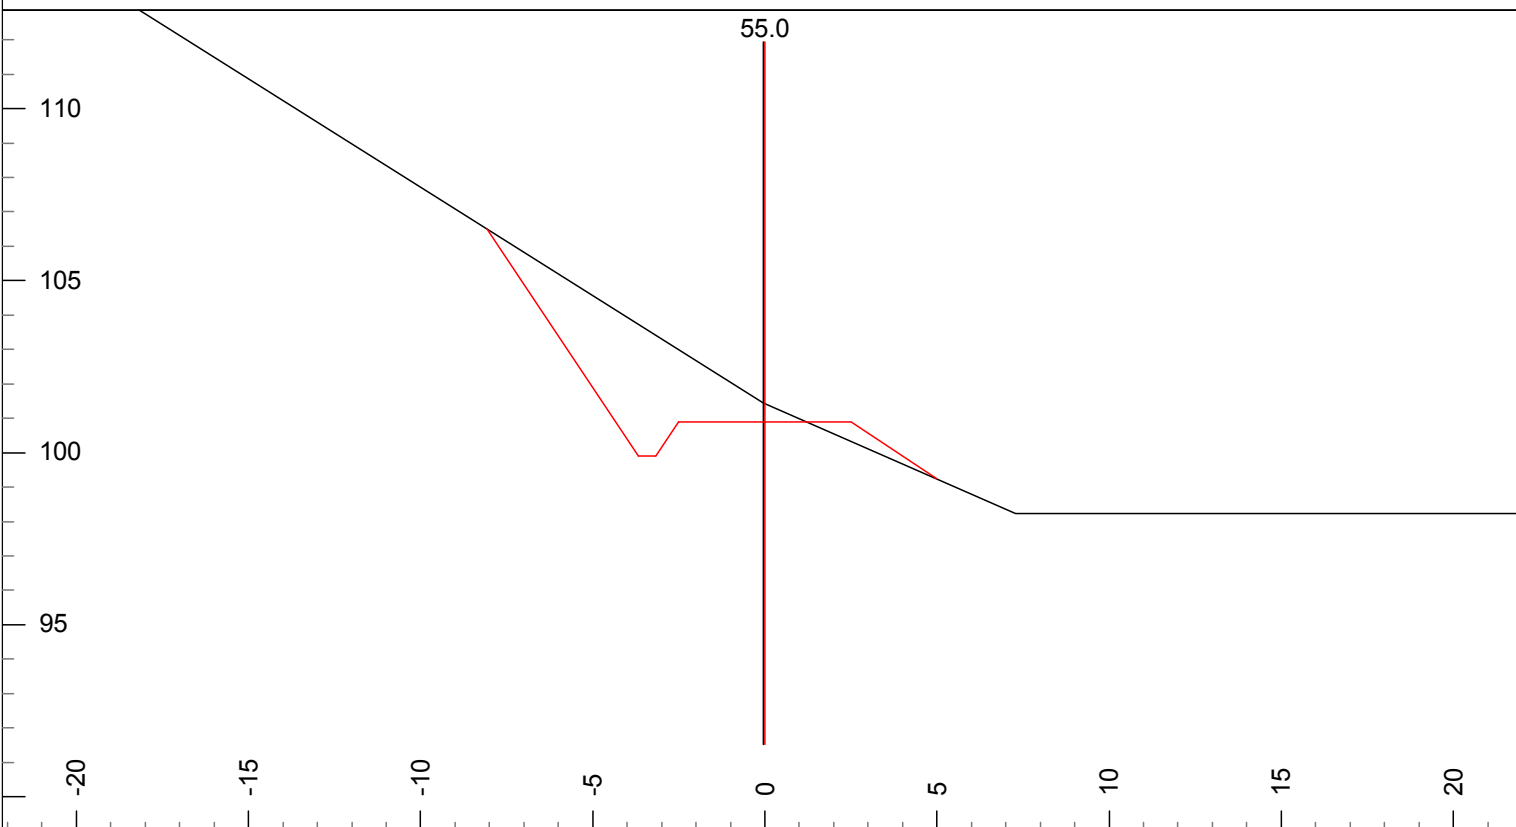

L-Stn:	55.0	Grd.Nxt.:	4.3	L-Ssl: (Av)	62.8	Super L:	0.0	F Slope L:	150.00	Cut Dp:	0.5
P-Stn:	55.0	Grd.Lst:	2.1	L-Ssr: (Av)	-16.1	Super R:	0.0	F Slope R:	-66.70		

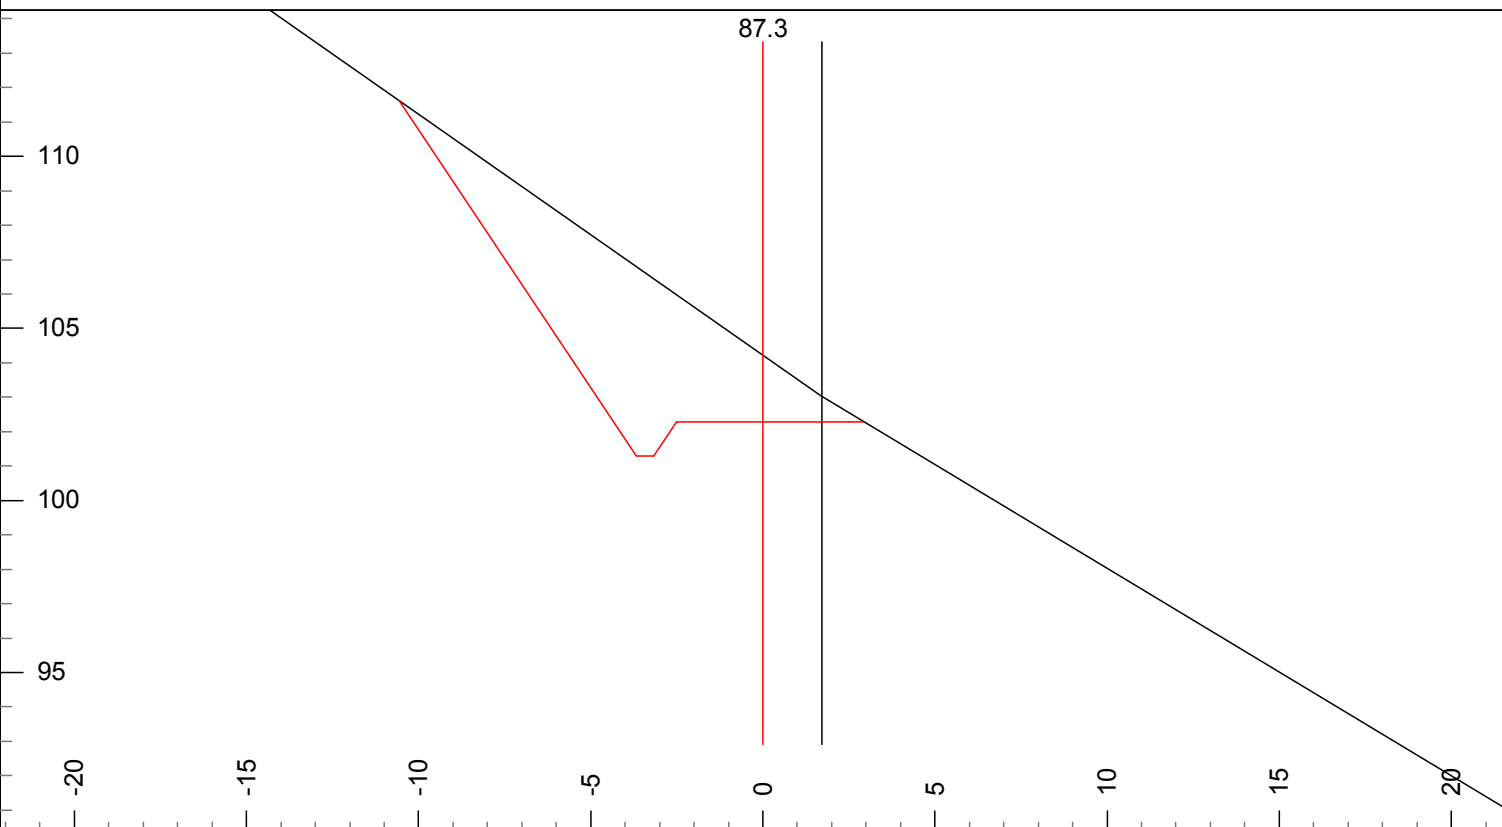

L-Stn:	87.3	Grd.Nxt.:	1.2	L-Ssl: (Av)	70.1	Super L:	0.0	F Slope L:	150.00	Cut Dp:	1.9
P-Stn:	86.9	Grd.Lst:	4.3	L-Ssr: (Av)	-61.0	Super R:	0.0	F Slope R:	0.00		

