


CP 868 ECE#3
AB7019
New Road Construction
Endhaul to avoid Private Property

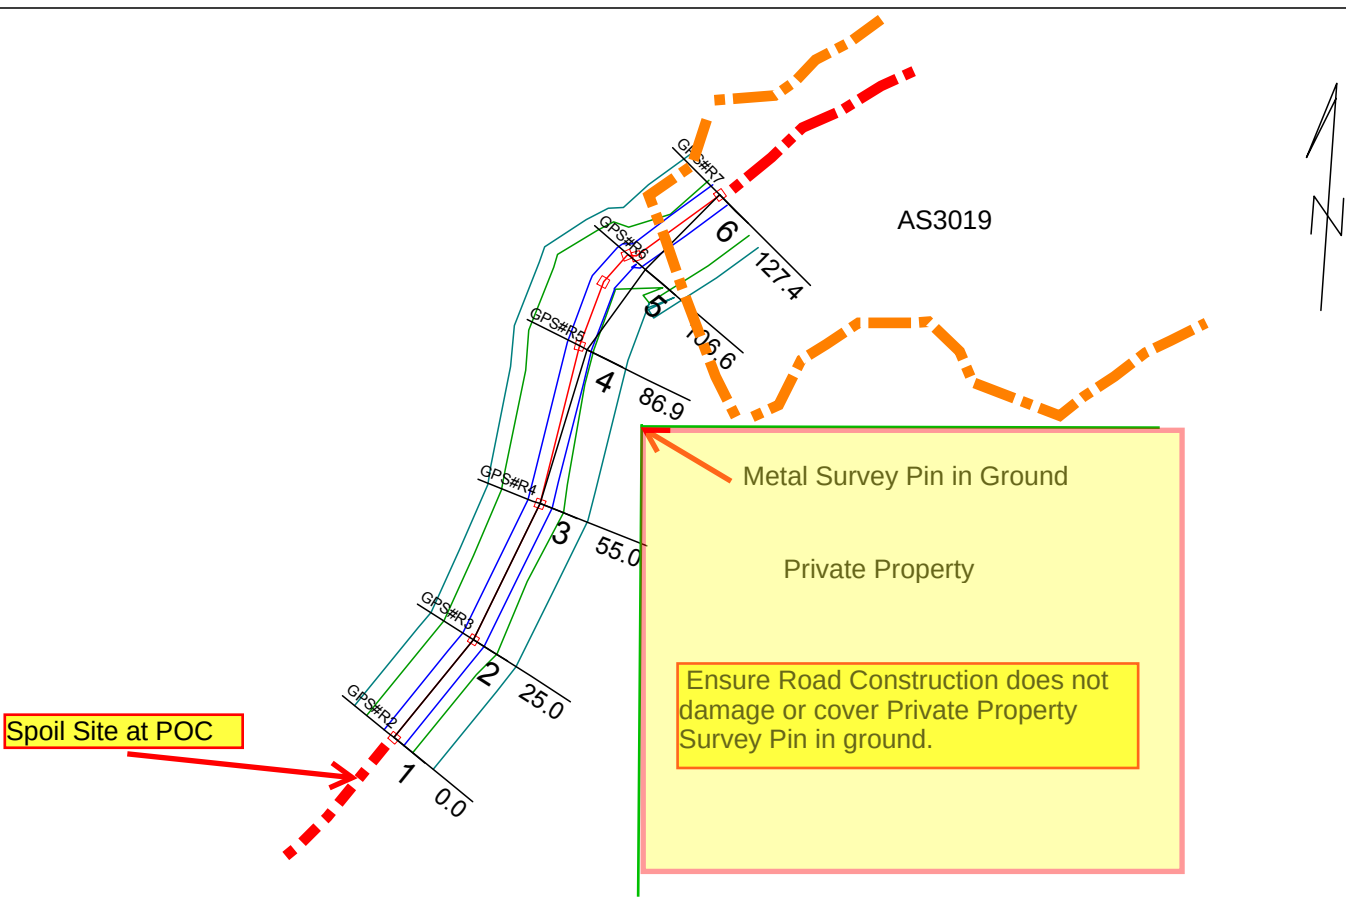


Plan Scale 1:1500

\\internal.tolko.com\til\OK Woodlands\Development\CP-RD Development\TFL49\800s\CP868\Roads\ECE'S\ECE 3 Metal Pin Rock Scree\ECE 3 Metal Pin Rock Scree.dsn

16/06/06

Profile Vert Scale 1:225
Profile Horz Scale 1:2254
110

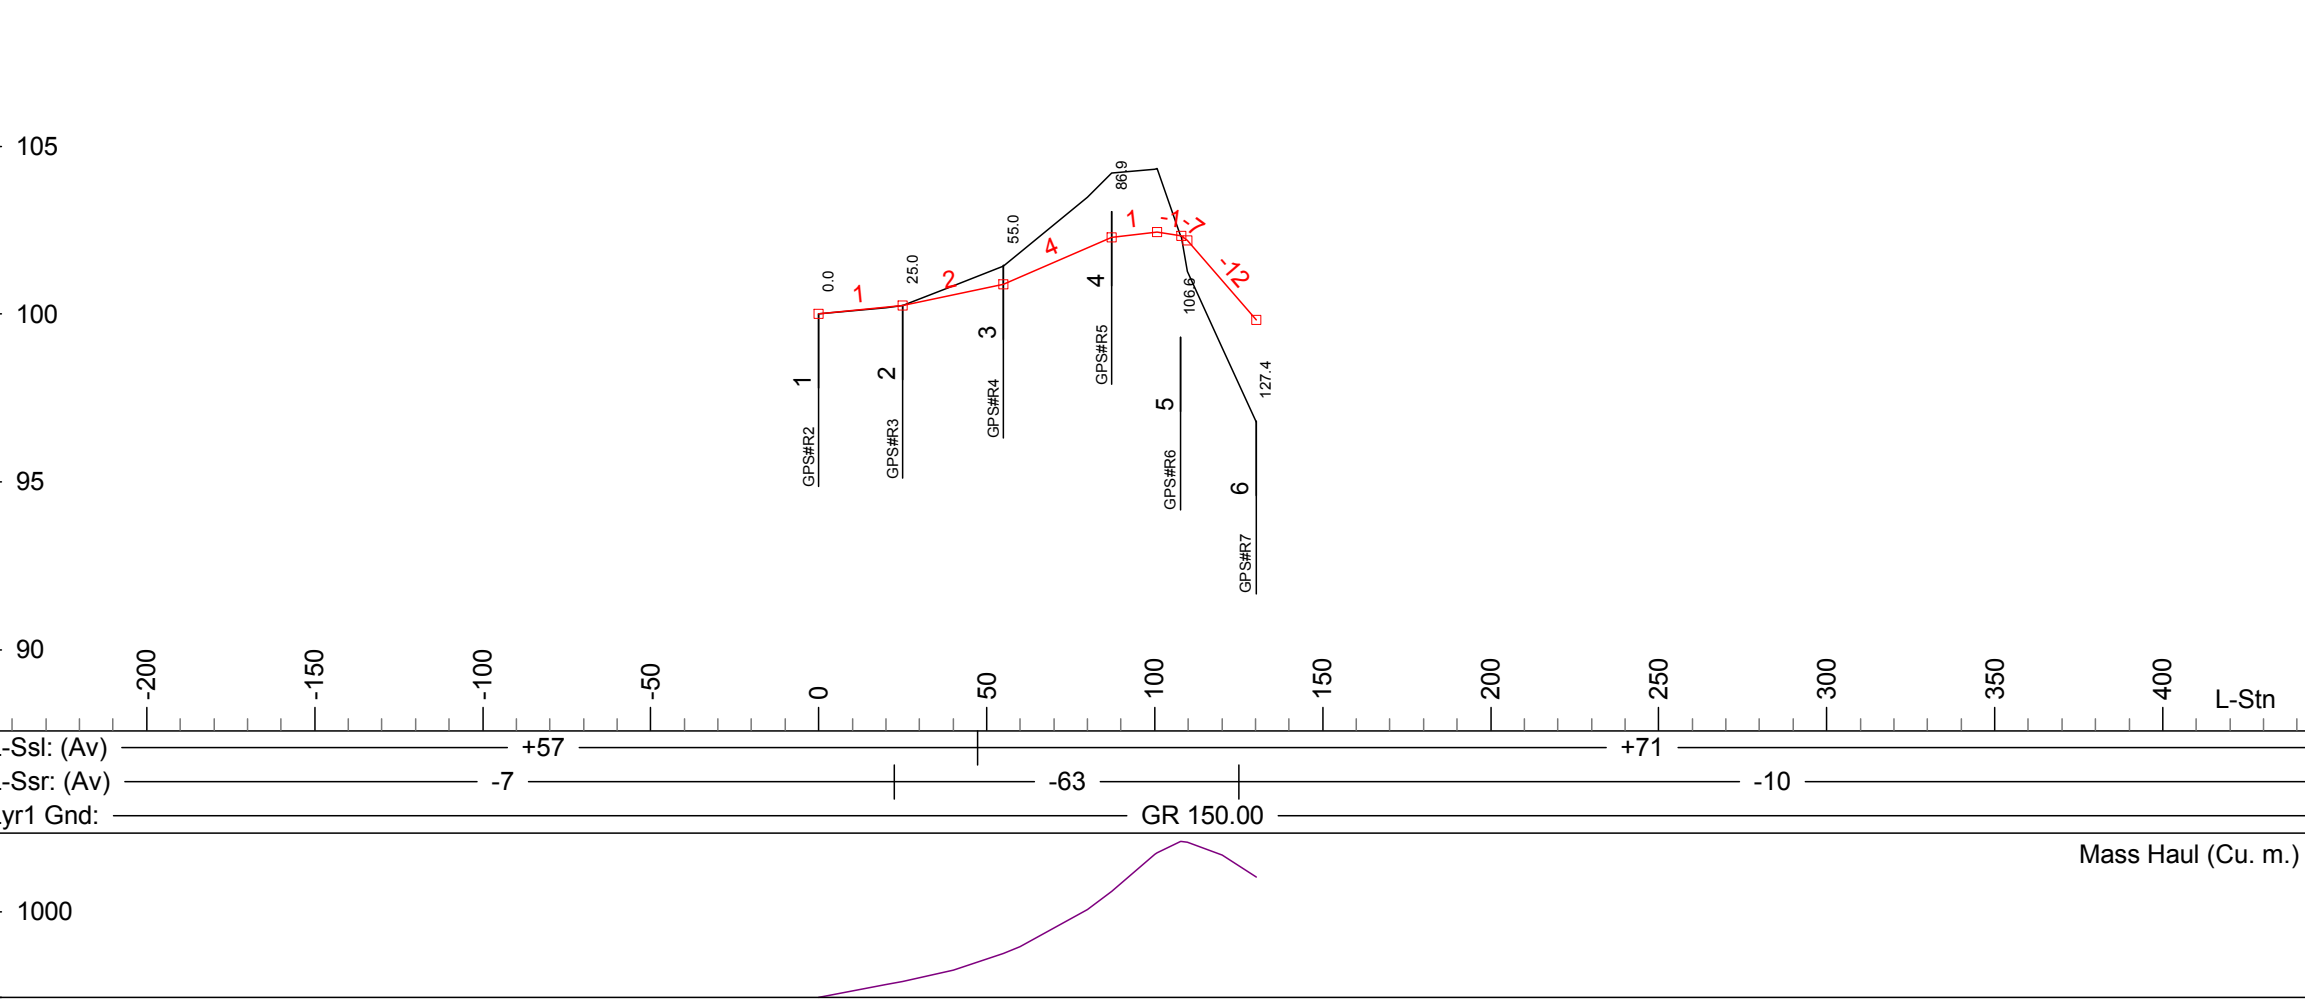

Template Assignments			
ID	P-Stn From	P-Stn To	Description
5M	..	..	5m Road

Legend	
	Plan L-line Location
	Plan P-line Location
	Plan Slope Stakes
	Plan Road Edges
	Plan Clearing Limits
	Plan Culverts
	Profile Topopgraphy
	Profile Subgrade
	Profile P-line Topopgraphy