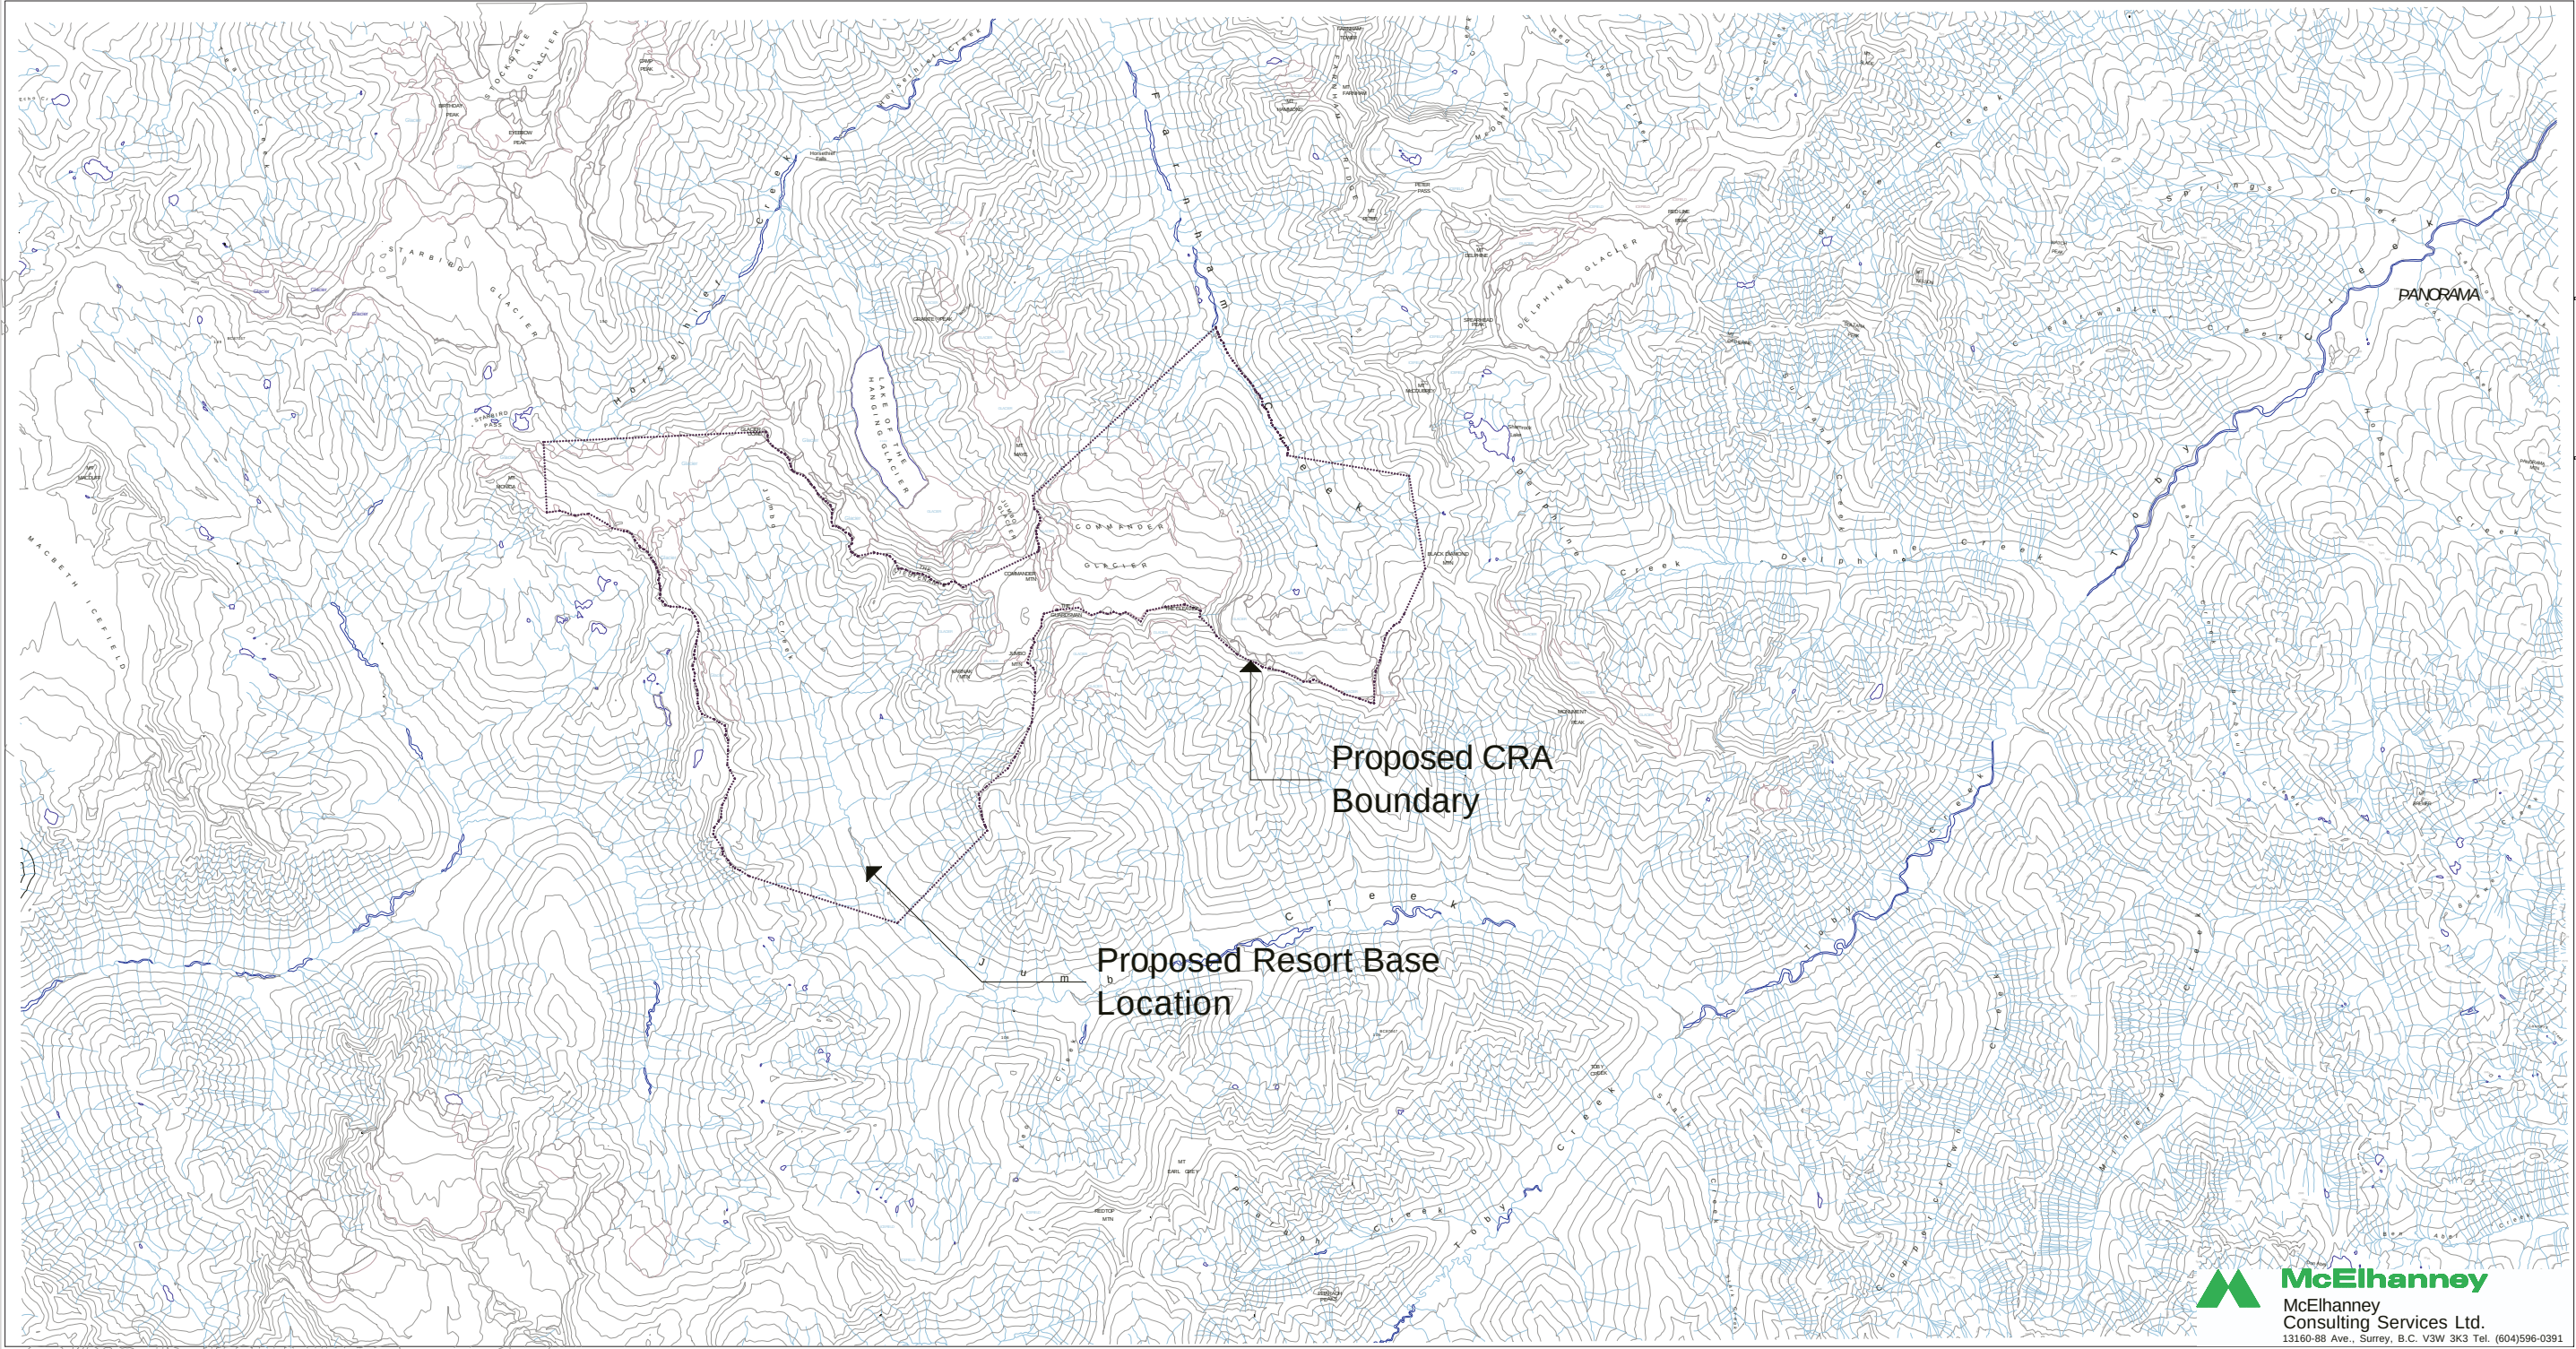


Norecol Dames & Moore
Vancouver, British Columbia

Alpentech Inc.
Salt Lake City, Utah

UMA KPA Engineering Ltd.
Victoria, British Columbia

AGRA Earth & Environmental Ltd.
Invermere, British Columbia

1995 CONSULTANTS:

IRIS Environmental Systems
Banff, Alberta

Lynspeaks Consulting Ltd.
North Vancouver, British Columbia

Milne Consulting
Invermere, British Columbia

Chris Stethem & Associates Ltd.
Canmore, Alberta

Golder Associates Limited
Burnaby, British Columbia

McElhanney Consulting Services Ltd.
Surrey, British Columbia

ENKON Environmental Ltd.
Surrey, British Columbia

CONSULTANTS:

Oberto Oberti
Architecture and Urban Design Inc.
Vancouver, British Columbia

Pheidias
Project Management Corporation
Vancouver, British Columbia

PRIME CONSULTANT:

Glacier Resorts Ltd.

OWNER:

JUMBO GLACIER RESORT BRITISH COLUMBIA

PROJECT TITLE: PROJECT NO: 2016

EXISTING DRAINAGE SYSTEM

SHEET TITLE:

DRAWN:	D1
DATE:	


1:50,000

SCALE: 1 0 2 Km

PLOT DATE / FILE NAME:

COPYRIGHT: This drawing, including the design concepts, is an instrument of service and exclusive property of Pheidias Project Management Corporation. It cannot be used or reproduced without knowledge and expressed consent of Pheidias Project Management Corporation.

McElhanney
Consulting Services Ltd.
13160-88 Ave., Surrey, B.C. V3W 3K3 Tel. (604)596-0391

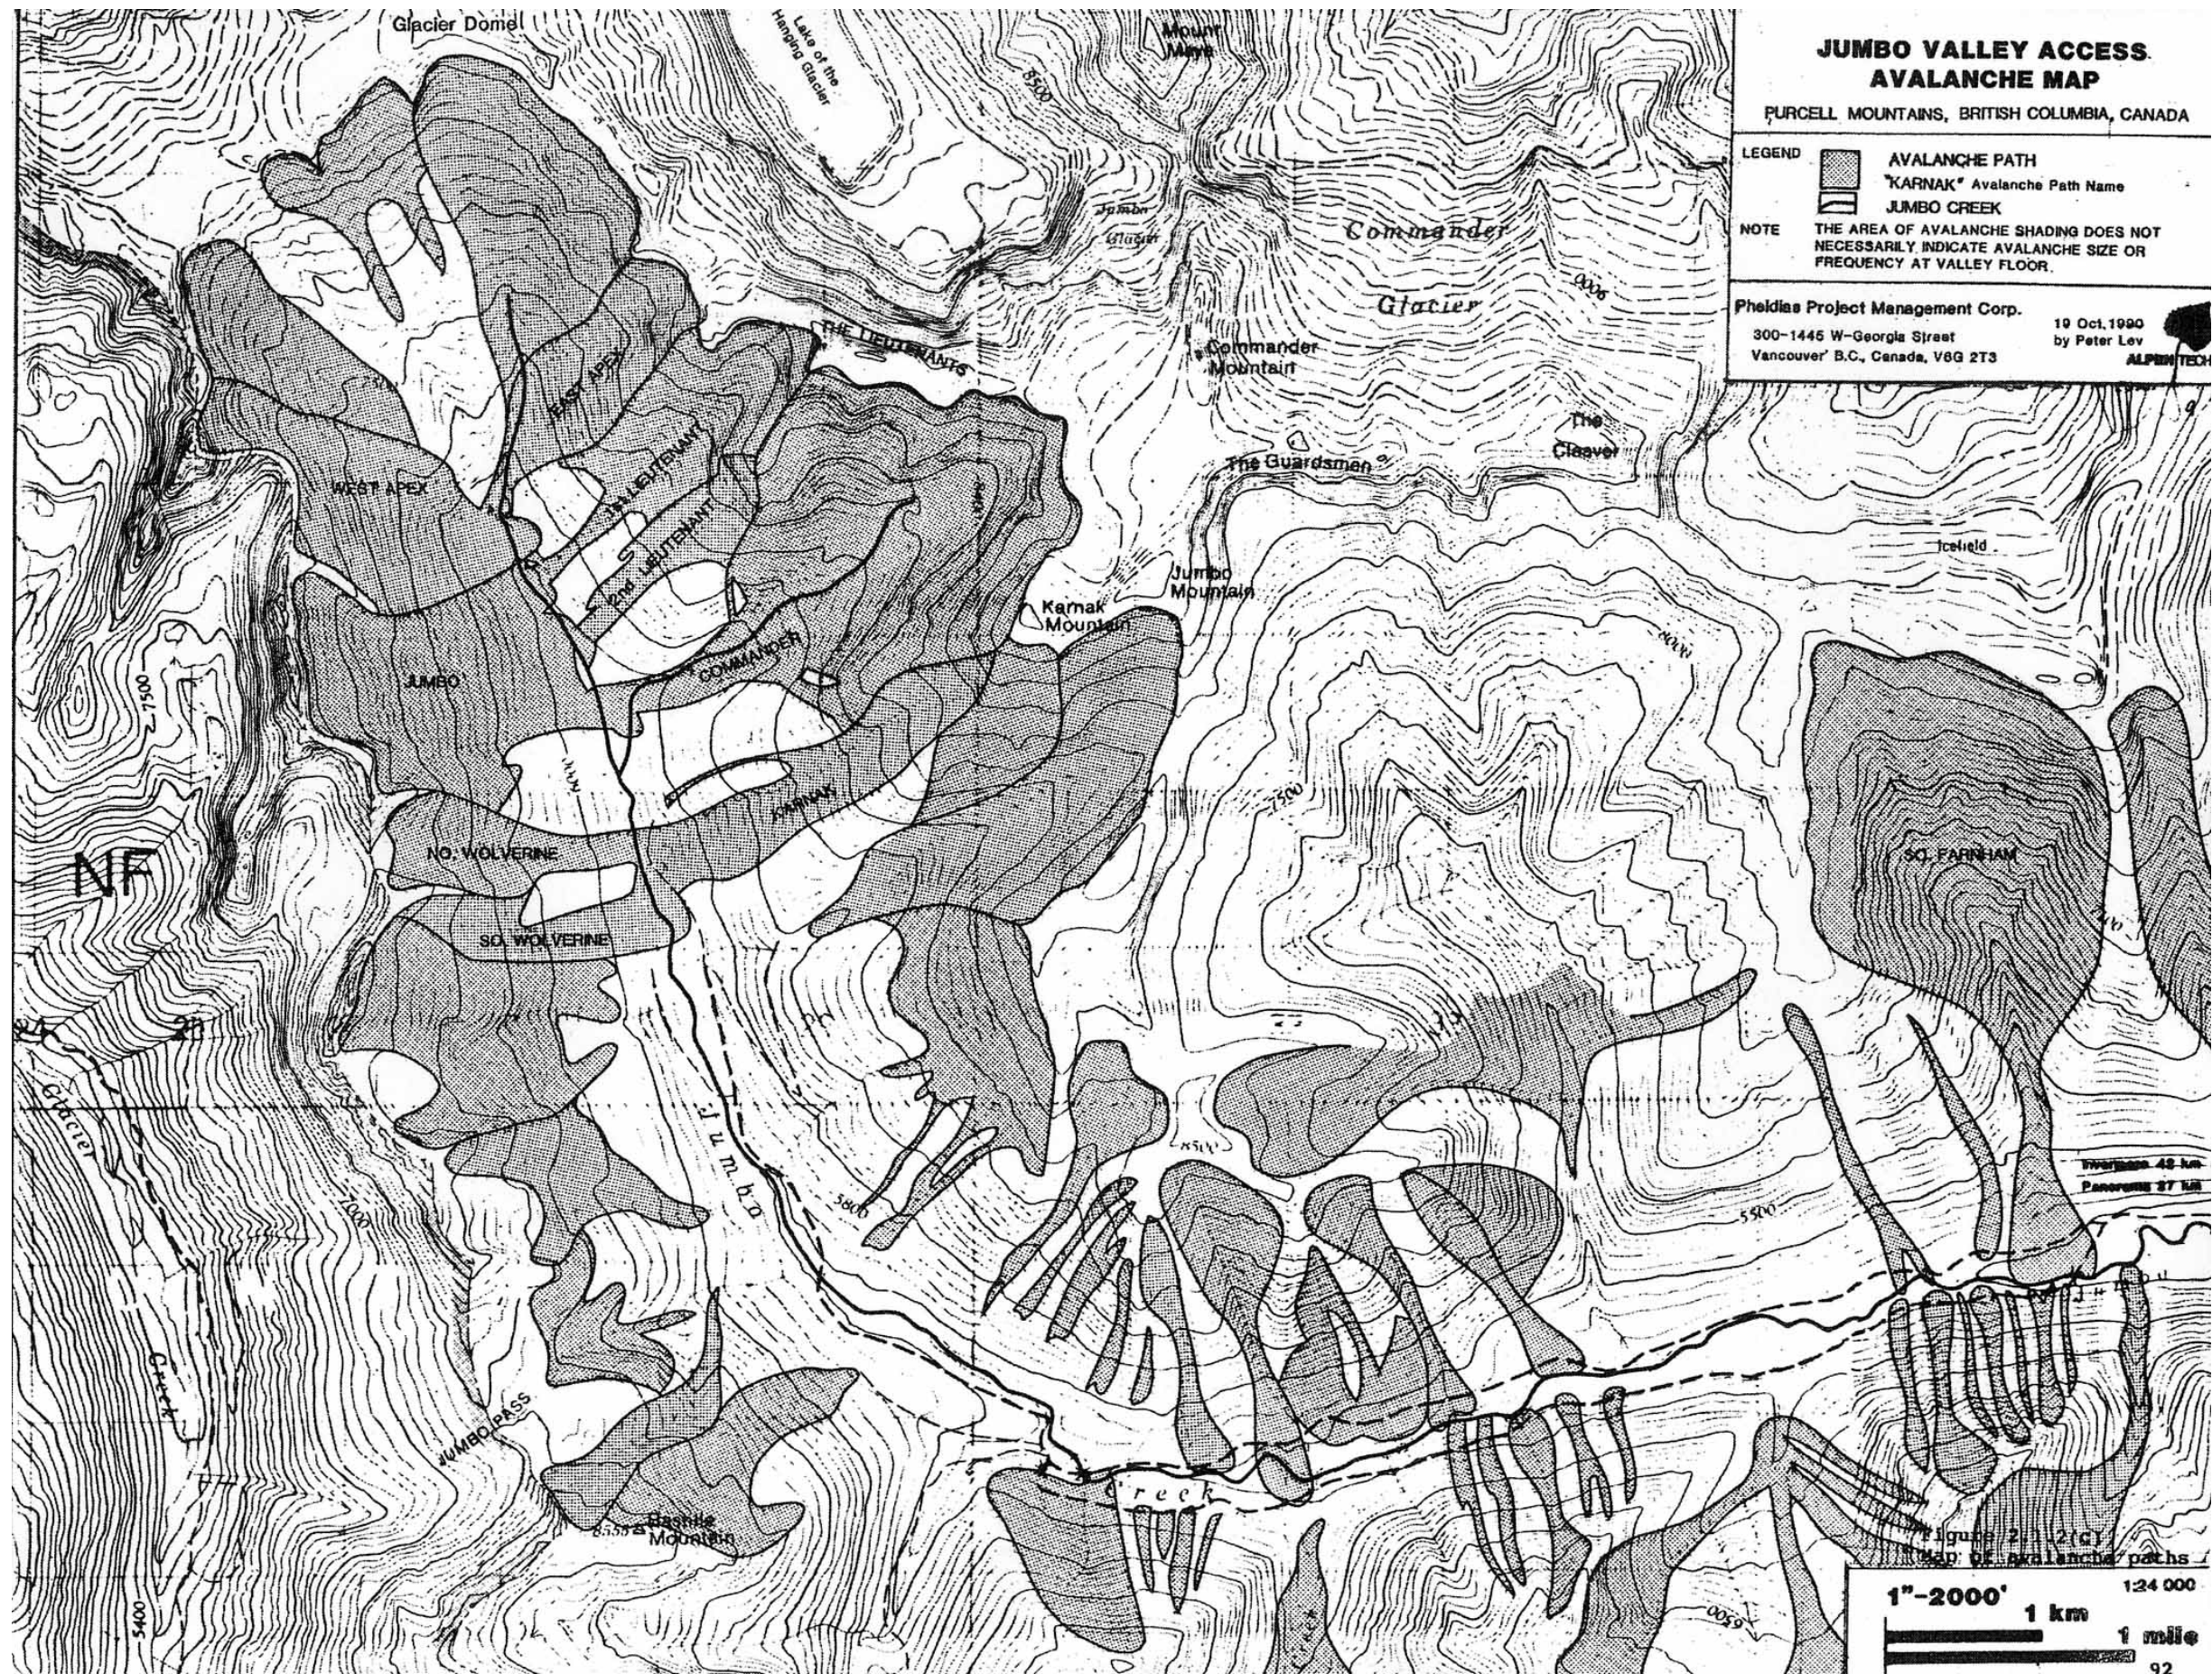

JUMBO VALLEY ACCESS AVALANCHE MAP

PURCELL MOUNTAINS, BRITISH COLUMBIA, CANADA

LEGEND
[Symbol] AVALANCHE PATH
"KARNAK" Avalanche Path Name
[Symbol] JUMBO CREEK

NOTE
THE AREA OF AVALANCHE SHADING DOES NOT
NECESSARILY INDICATE AVALANCHE SIZE OR
FREQUENCY AT VALLEY FLOOR.

Phedias Project Management Corp.
300-1445 W-Georgia Street
Vancouver B.C., Canada, V6G 2T3

19 Oct. 1990
by Peter Lev

ALPENTECH

Norecol Dames & Moore
Vancouver, British Columbia

Alpentech Inc.
Salt Lake City, Utah

UMA KPA Engineering Ltd.
Victoria, British Columbia

AGRA Earth & Environmental Ltd.
Invermere, British Columbia

1995 CONSULTANTS:

IRIS Environmental Systems
Banff, Alberta

Lynnpeaks Consulting Ltd.
North Vancouver, British Columbia

Milne Consulting
Invermere, British Columbia

Chris Stethem & Associates Ltd.
Calmar, Alberta

Golder Associates Limited
Burnaby, British Columbia

McElhanney Consulting
Services Ltd.
Surrey, British Columbia

ENKON Environmental Ltd.
Surrey, British Columbia

CONSULTANTS:

[Symbol] Oberto Oberti
Architecture and Urban Design Inc.
Vancouver, British Columbia

[Symbol] Phedias
Project Management Corporation
Vancouver, British Columbia

PRIME CONSULTANT:

Glacier Resorts L.P.

OWNER:

JUMBO GLACIER RESORT
BRITISH COLUMBIA

PROJECT TITLE: PROJECT NO.: 2016

JUMBO VALLEY
AVALANCHE MAP

SHEET TITLE:

DRAWN: AN

December 30, 2003

DATE:


SCALE

PLOT DATE / FILE NAME:

TITLEBLOCK

92

COPYRIGHT: This drawing, including the design concepts,
is an instrument of service and exclusive property of
Phedias Project Management Corporation. It cannot
be used or reproduced without knowledge and
expressed consent of Phedias Project Management
Corporation.

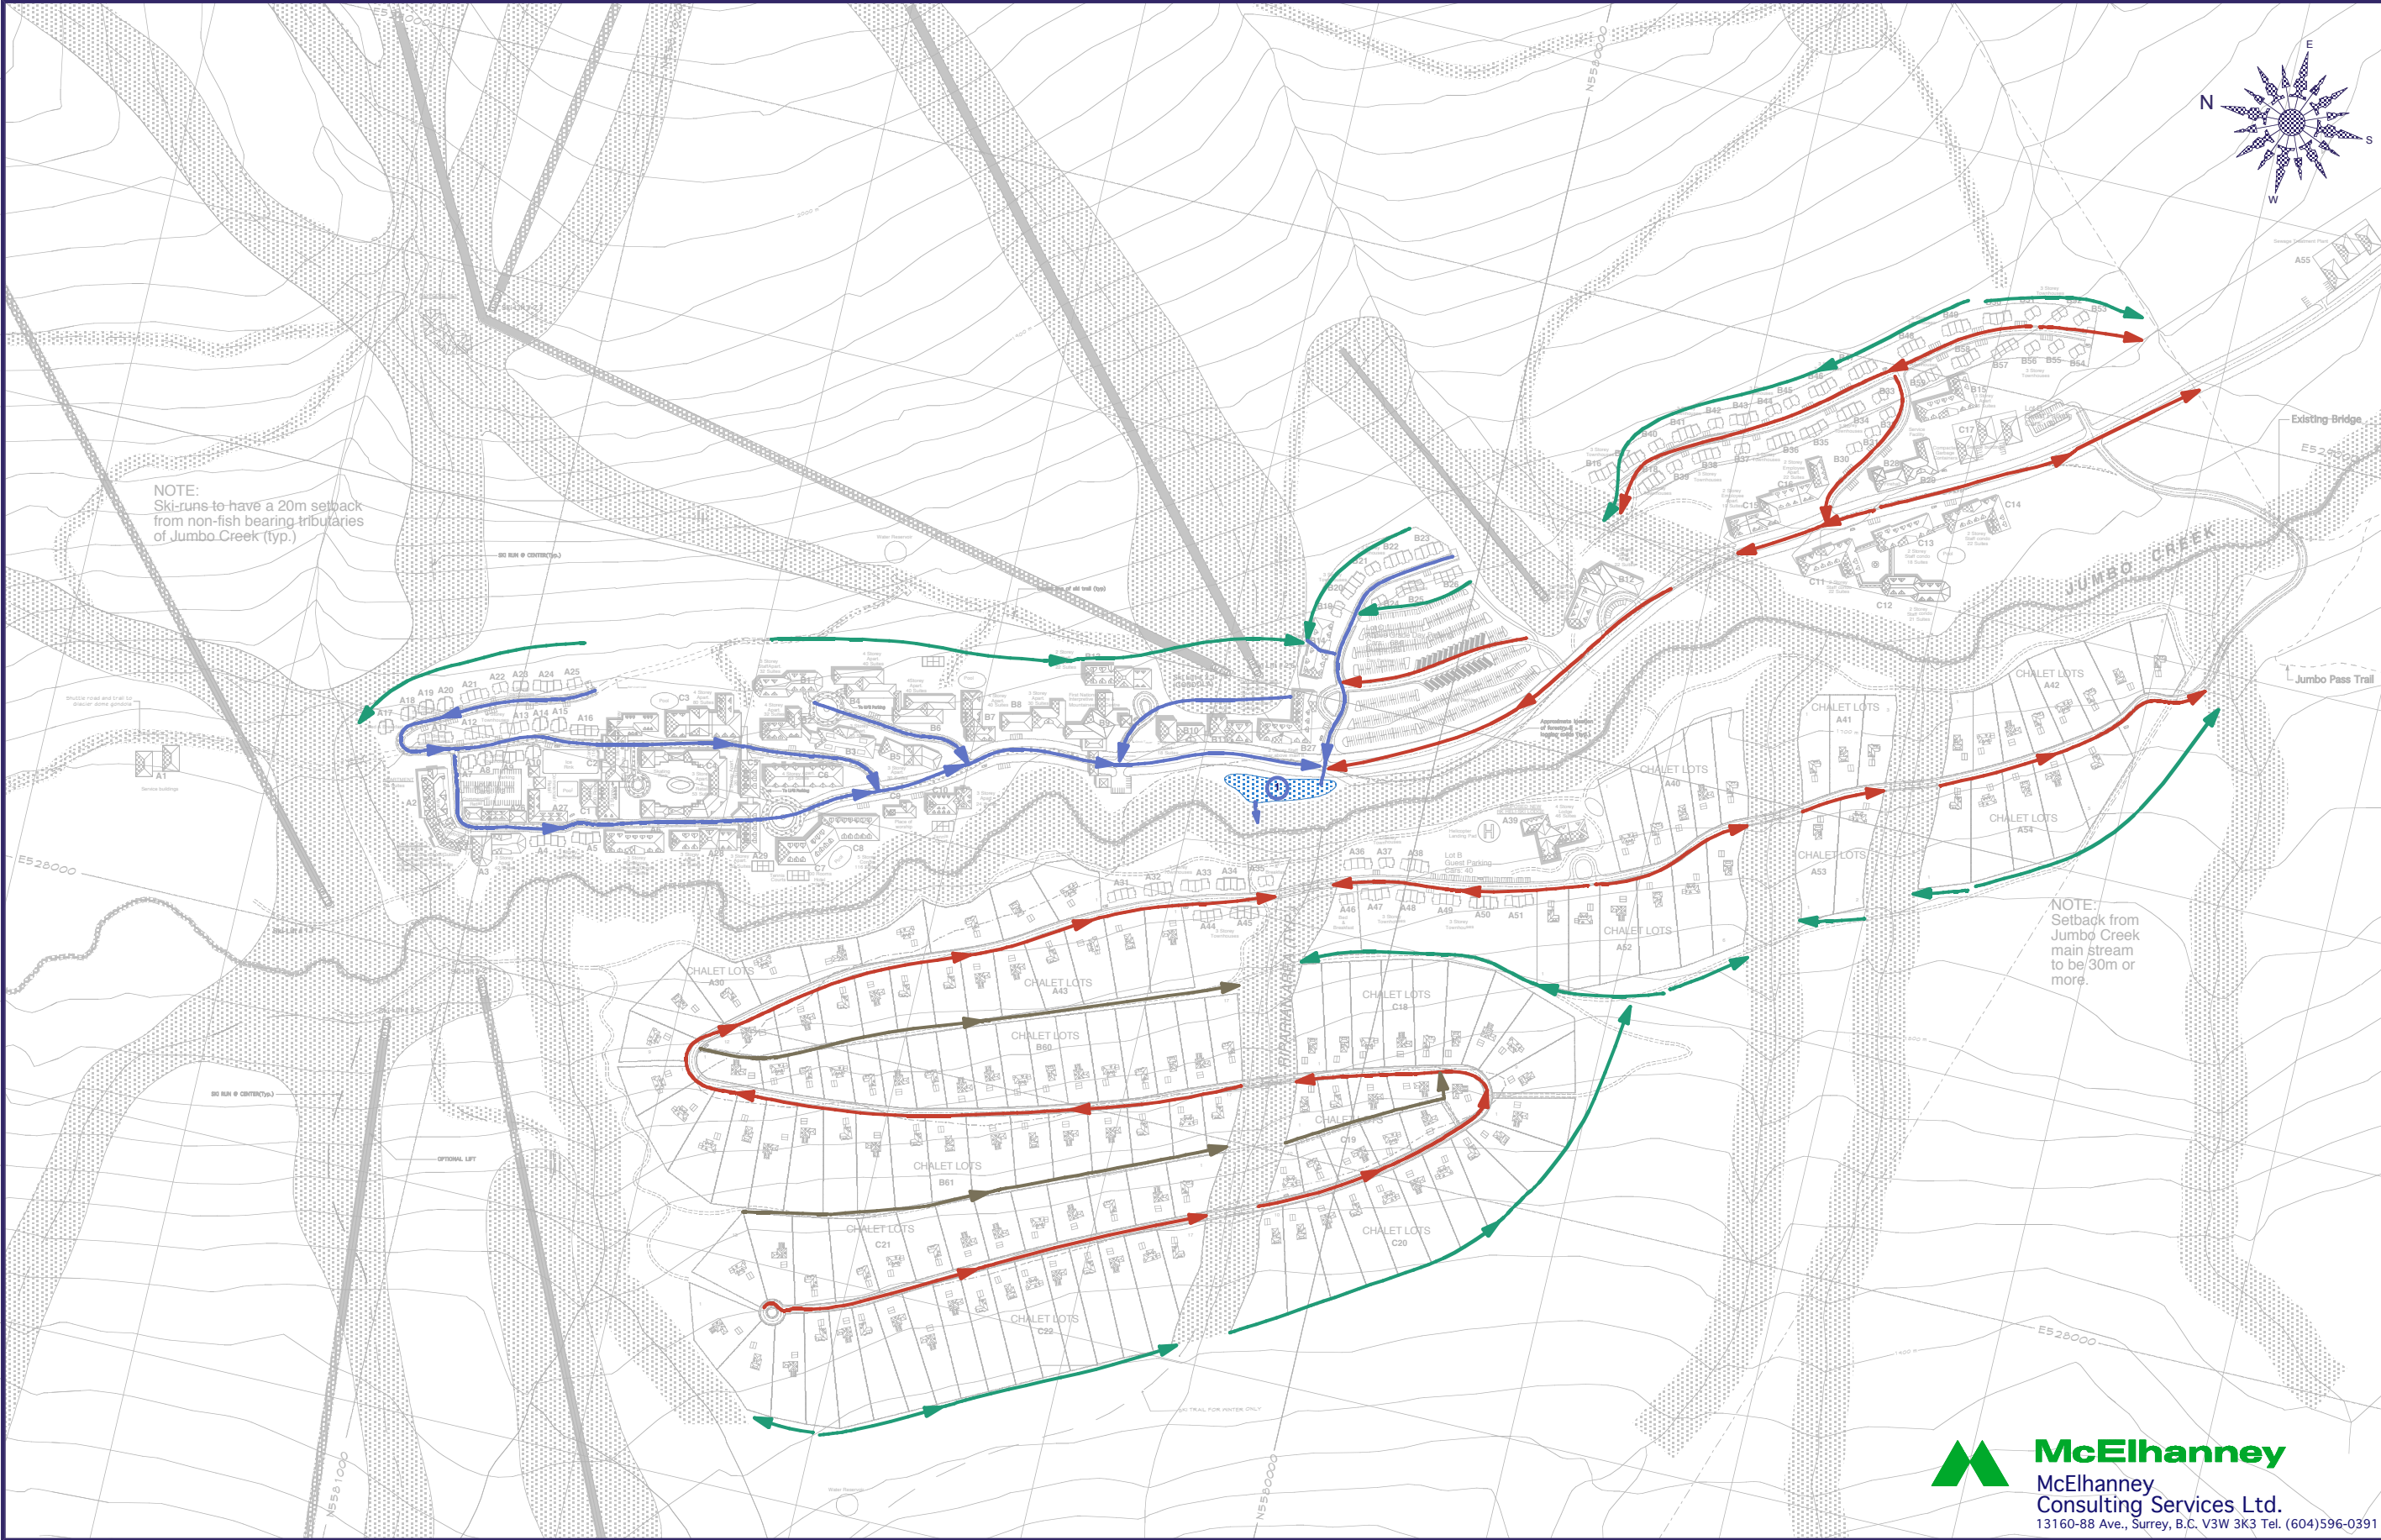

LEGEND

- Ski Lifts
- Ski Runs
- Easy Ski-out Trails
- Resort Base Internal Trails
- Proposed Resort Roads
- Proposed Access Road
- Pedestrian Road / Permit Required
- Service Roads
- Recreation Area Boundary (Controlled Recreation Area-CRA)
- Riparian Zone
- Garbage & Recycling Bldg.
- Subdivision

NOTE:

Ski lift lines are not to scale. They are enlarged for ease of presentation

- Interceptor Ditch
- Roadside Biofiltration Ditch
- Piped Storm Sewer
- Swale
- Filtration Pond

- 1995 MP CONSULTANTS:
- Norecol Dames & Moore**
Vancouver, British Columbia
 - Alpentech Inc.**
Salt Lake City, Utah
 - UMA KPA Engineering Ltd.**
Victoria, British Columbia
 - AGRA Earth & Environmental Ltd.**
Invermere, British Columbia
- 2003 MP CONSULTANTS:
- IRIS Environmental Systems**
Banff, Alberta
 - Lynnparks Consulting Ltd.**
North Vancouver, British Columbia
 - Milne Consulting**
Invermere, British Columbia
 - Chris Stethem & Associates Ltd.**
Canmore, Alberta
 - Golder Associates Limited**
Burnaby, British Columbia
 - McElhanney Consulting Services Ltd.**
Surrey, British Columbia
 - ENKON Environmental Ltd.**
Surrey, British Columbia

- CONSULTANTS:
- Oberto Oberti**
Architecture and Urban Design Inc.
Vancouver, British Columbia
 - Pheidias**
Project Management Corporation
Vancouver, British Columbia
- PRIME CONSULTANT:

Glacier Resorts L.P.

OWNER:

**JUMBO GLACIER RESORT
BRITISH COLUMBIA**

PROJECT TITLE: PROJECT NO: 2016

**CONCEPTUAL
STORM DRAINAGE ROUTING**

SHEET TITLE:

DRAWN:	AN
DATE:	December 30, 2003


S1

SCALE: 50m 0 50 100m

PLOT DATE / FILE NAME:
Resort_Based
S1_P1.dwg

COPYRIGHT: This drawing, including the design concepts, is an instrument of service and exclusive property of Pheidias Project Management Corporation. It cannot be used or reproduced without knowledge and expressed consent of Pheidias Project Management Corporation.

 **McElhanney**
Consulting Services Ltd.
13160-88 Ave., Surrey, B.C. V3W 3K3 Tel. (604)596-0391

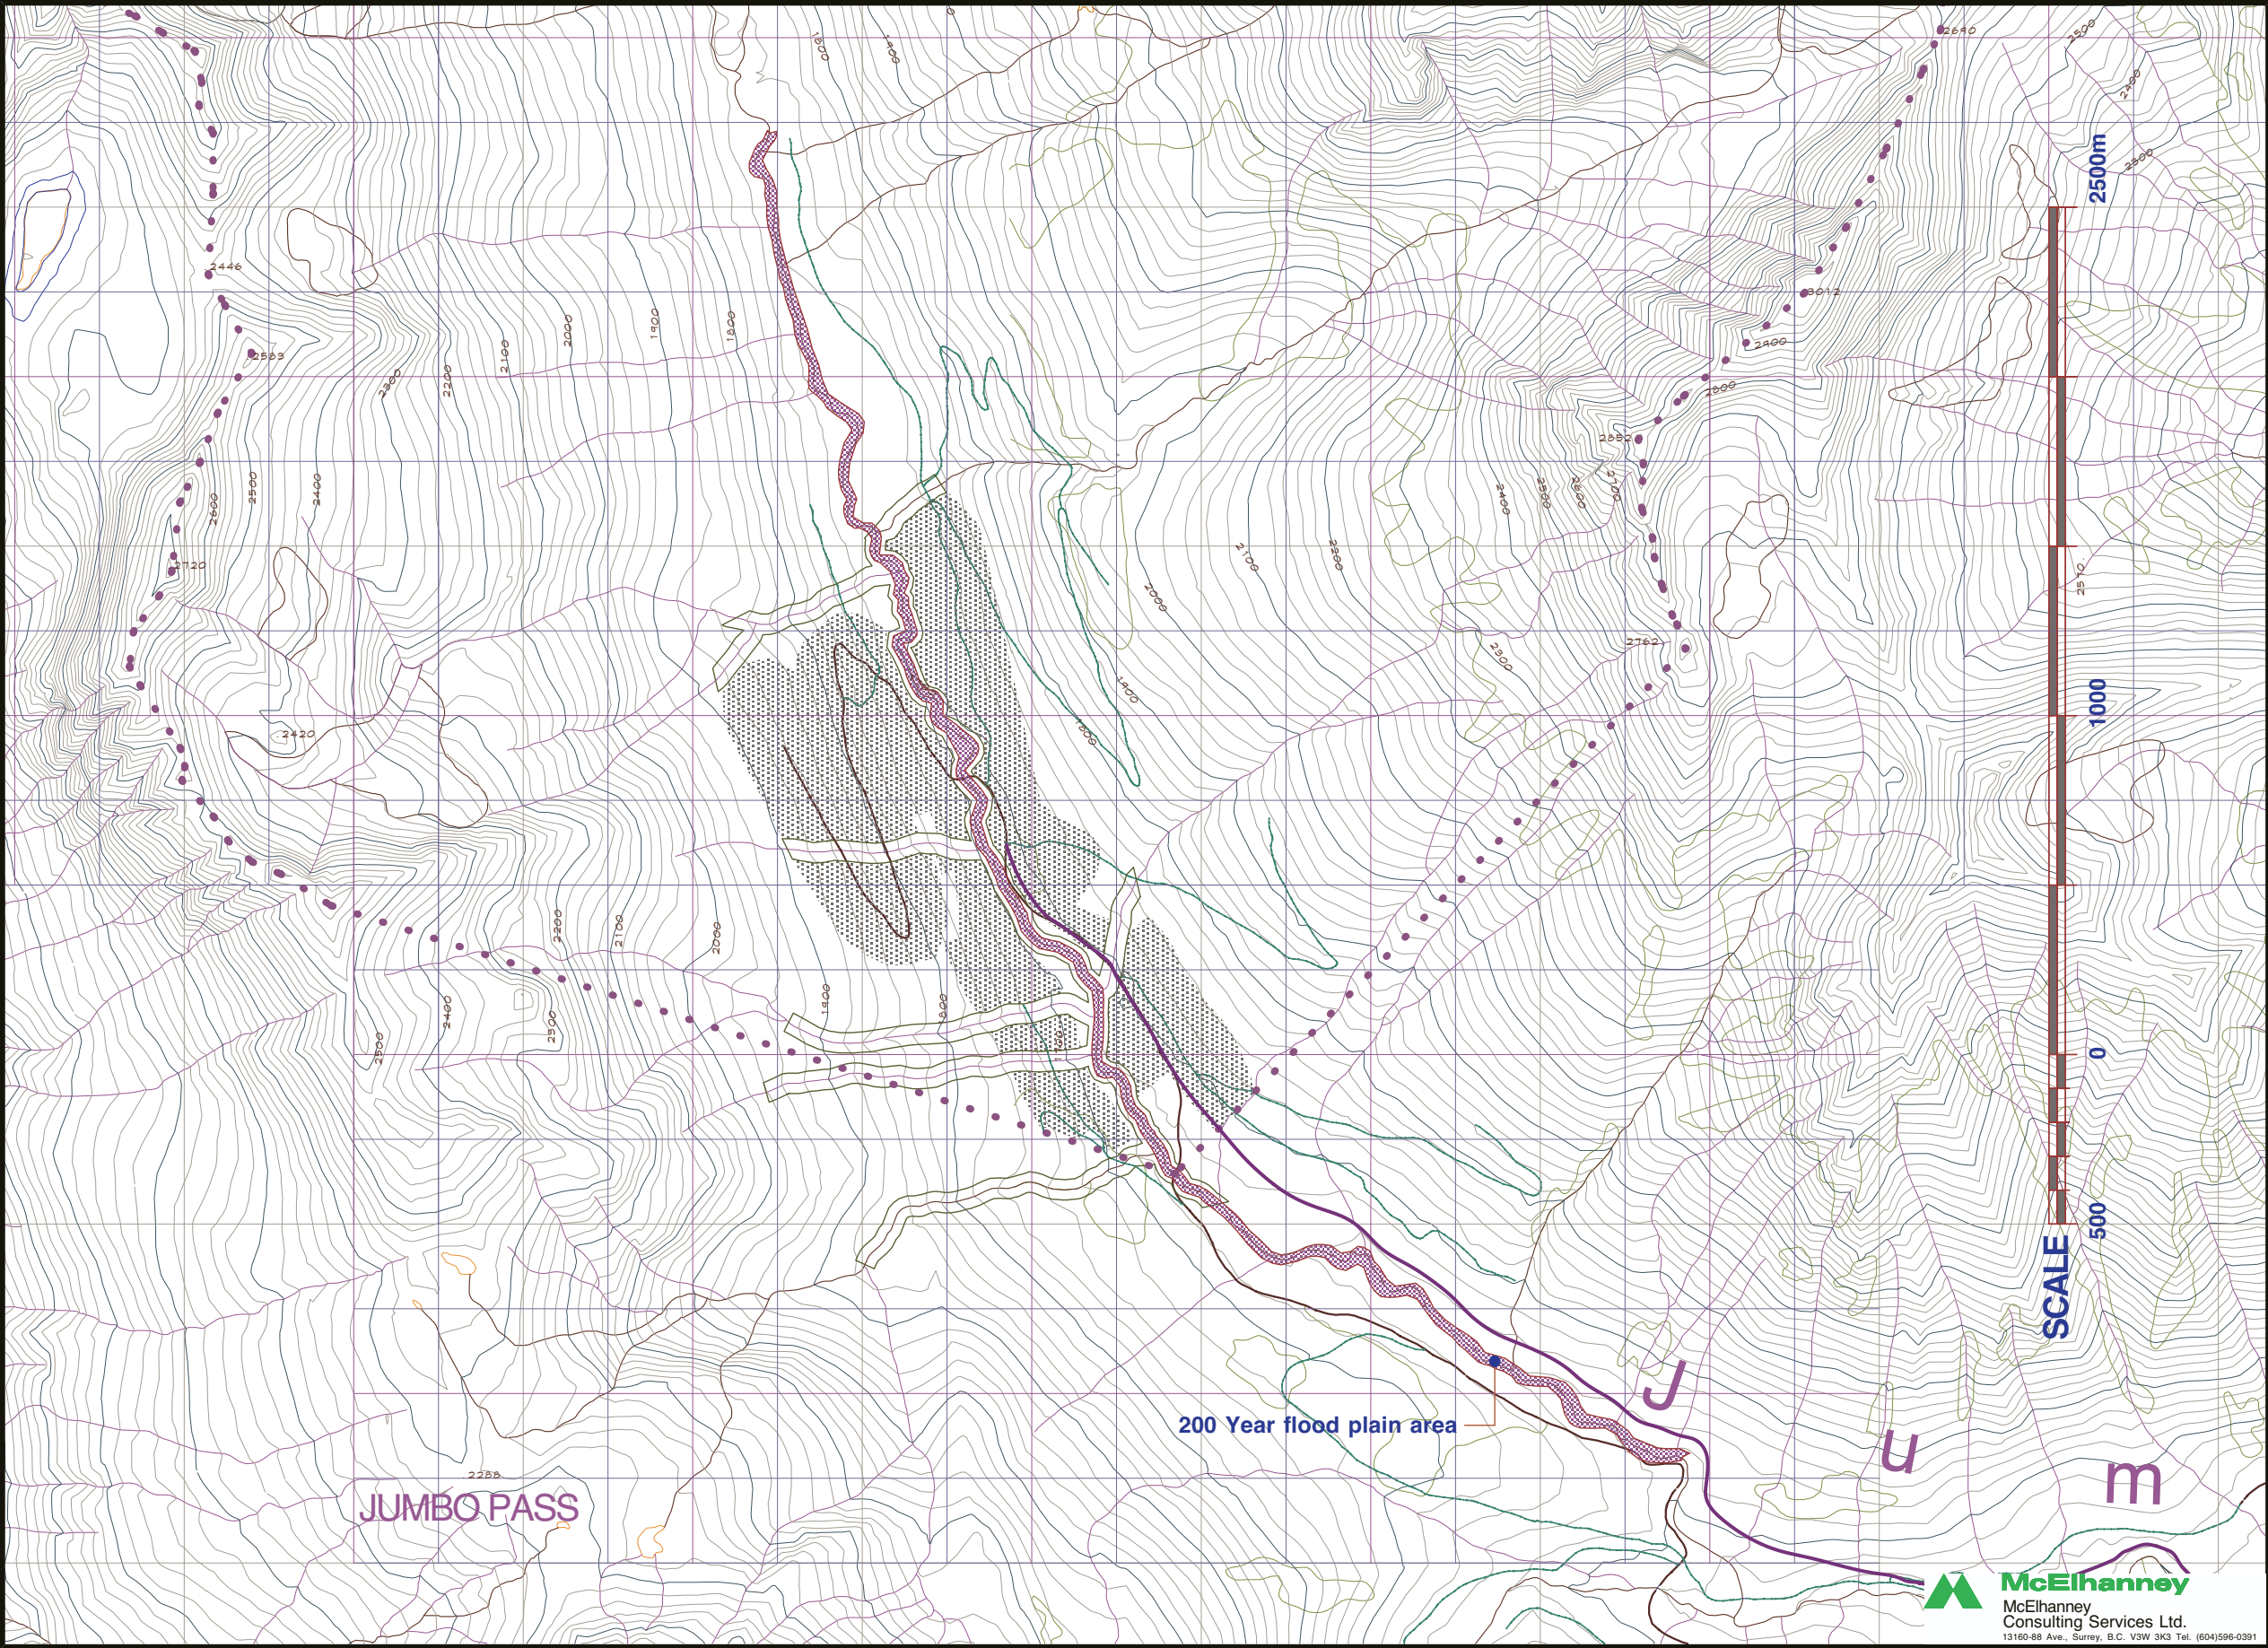


LEGEND

- Recreation Area Boundary (controlled Recreation Area-CRA)
- Riparian Zone
- Development Area
- 200 Year Flood Plain Area

NOTE:

Ski lift lines are not to scale
They are enlarged for ease of presentation

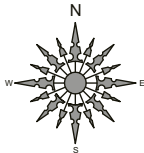

Norecol Dames & Moore
Vancouver, British Columbia

Alpentech Inc.
Salt Lake City, Utah

UMA KPA Engineering Ltd.
Victoria, British Columbia

AGRA Earth & Environmental Ltd.
Invermere, British Columbia

1995 CONSULTANTS:

IRIS Environmental Systems
Edmonton, Alberta

Lynnparks Consulting Ltd.
North Vancouver, British Columbia

Milne Consulting
Invermere, British Columbia

Chris Stethem & Associates Ltd.
Canmore, Alberta

Golder Associates Limited
Surrey, British Columbia

McElhanney Consulting Services Ltd.
Surrey, British Columbia

ENKON Environmental Ltd.
Surrey, British Columbia

CONSULTANTS:

Oberto Oberti
Architecture and Urban Design Inc.
Vancouver, British Columbia

Pheidias
Project Management Corporation
Vancouver, British Columbia

PRIME CONSULTANT:

Glacier Resorts L.P.

OWNER:

JUMBO GLACIER RESORT
BRITISH COLUMBIA

PROJECT TITLE:

PROJECT NO: 2016

FLOOD PLAIN AREA BASED
ON 200 YEAR RETURN

SHEET TITLE:

DRAWN: AN
December 30, 2003
DATE:

P6


SCALE 1:20,000

PLOT DATE / FILE NAME:

TITLEBLOCK

This drawing, including the design concepts, is an instrument of service and exclusive property of Pheidias Project Management Corporation. It cannot be used or reproduced without knowledge and expressed consent of Pheidias Project Management Corporation.

McElhanney
McElhanney Consulting Services Ltd.
13160-88 Ave., Surrey, B.C. V3W 3K3 Tel. (604)596-0391

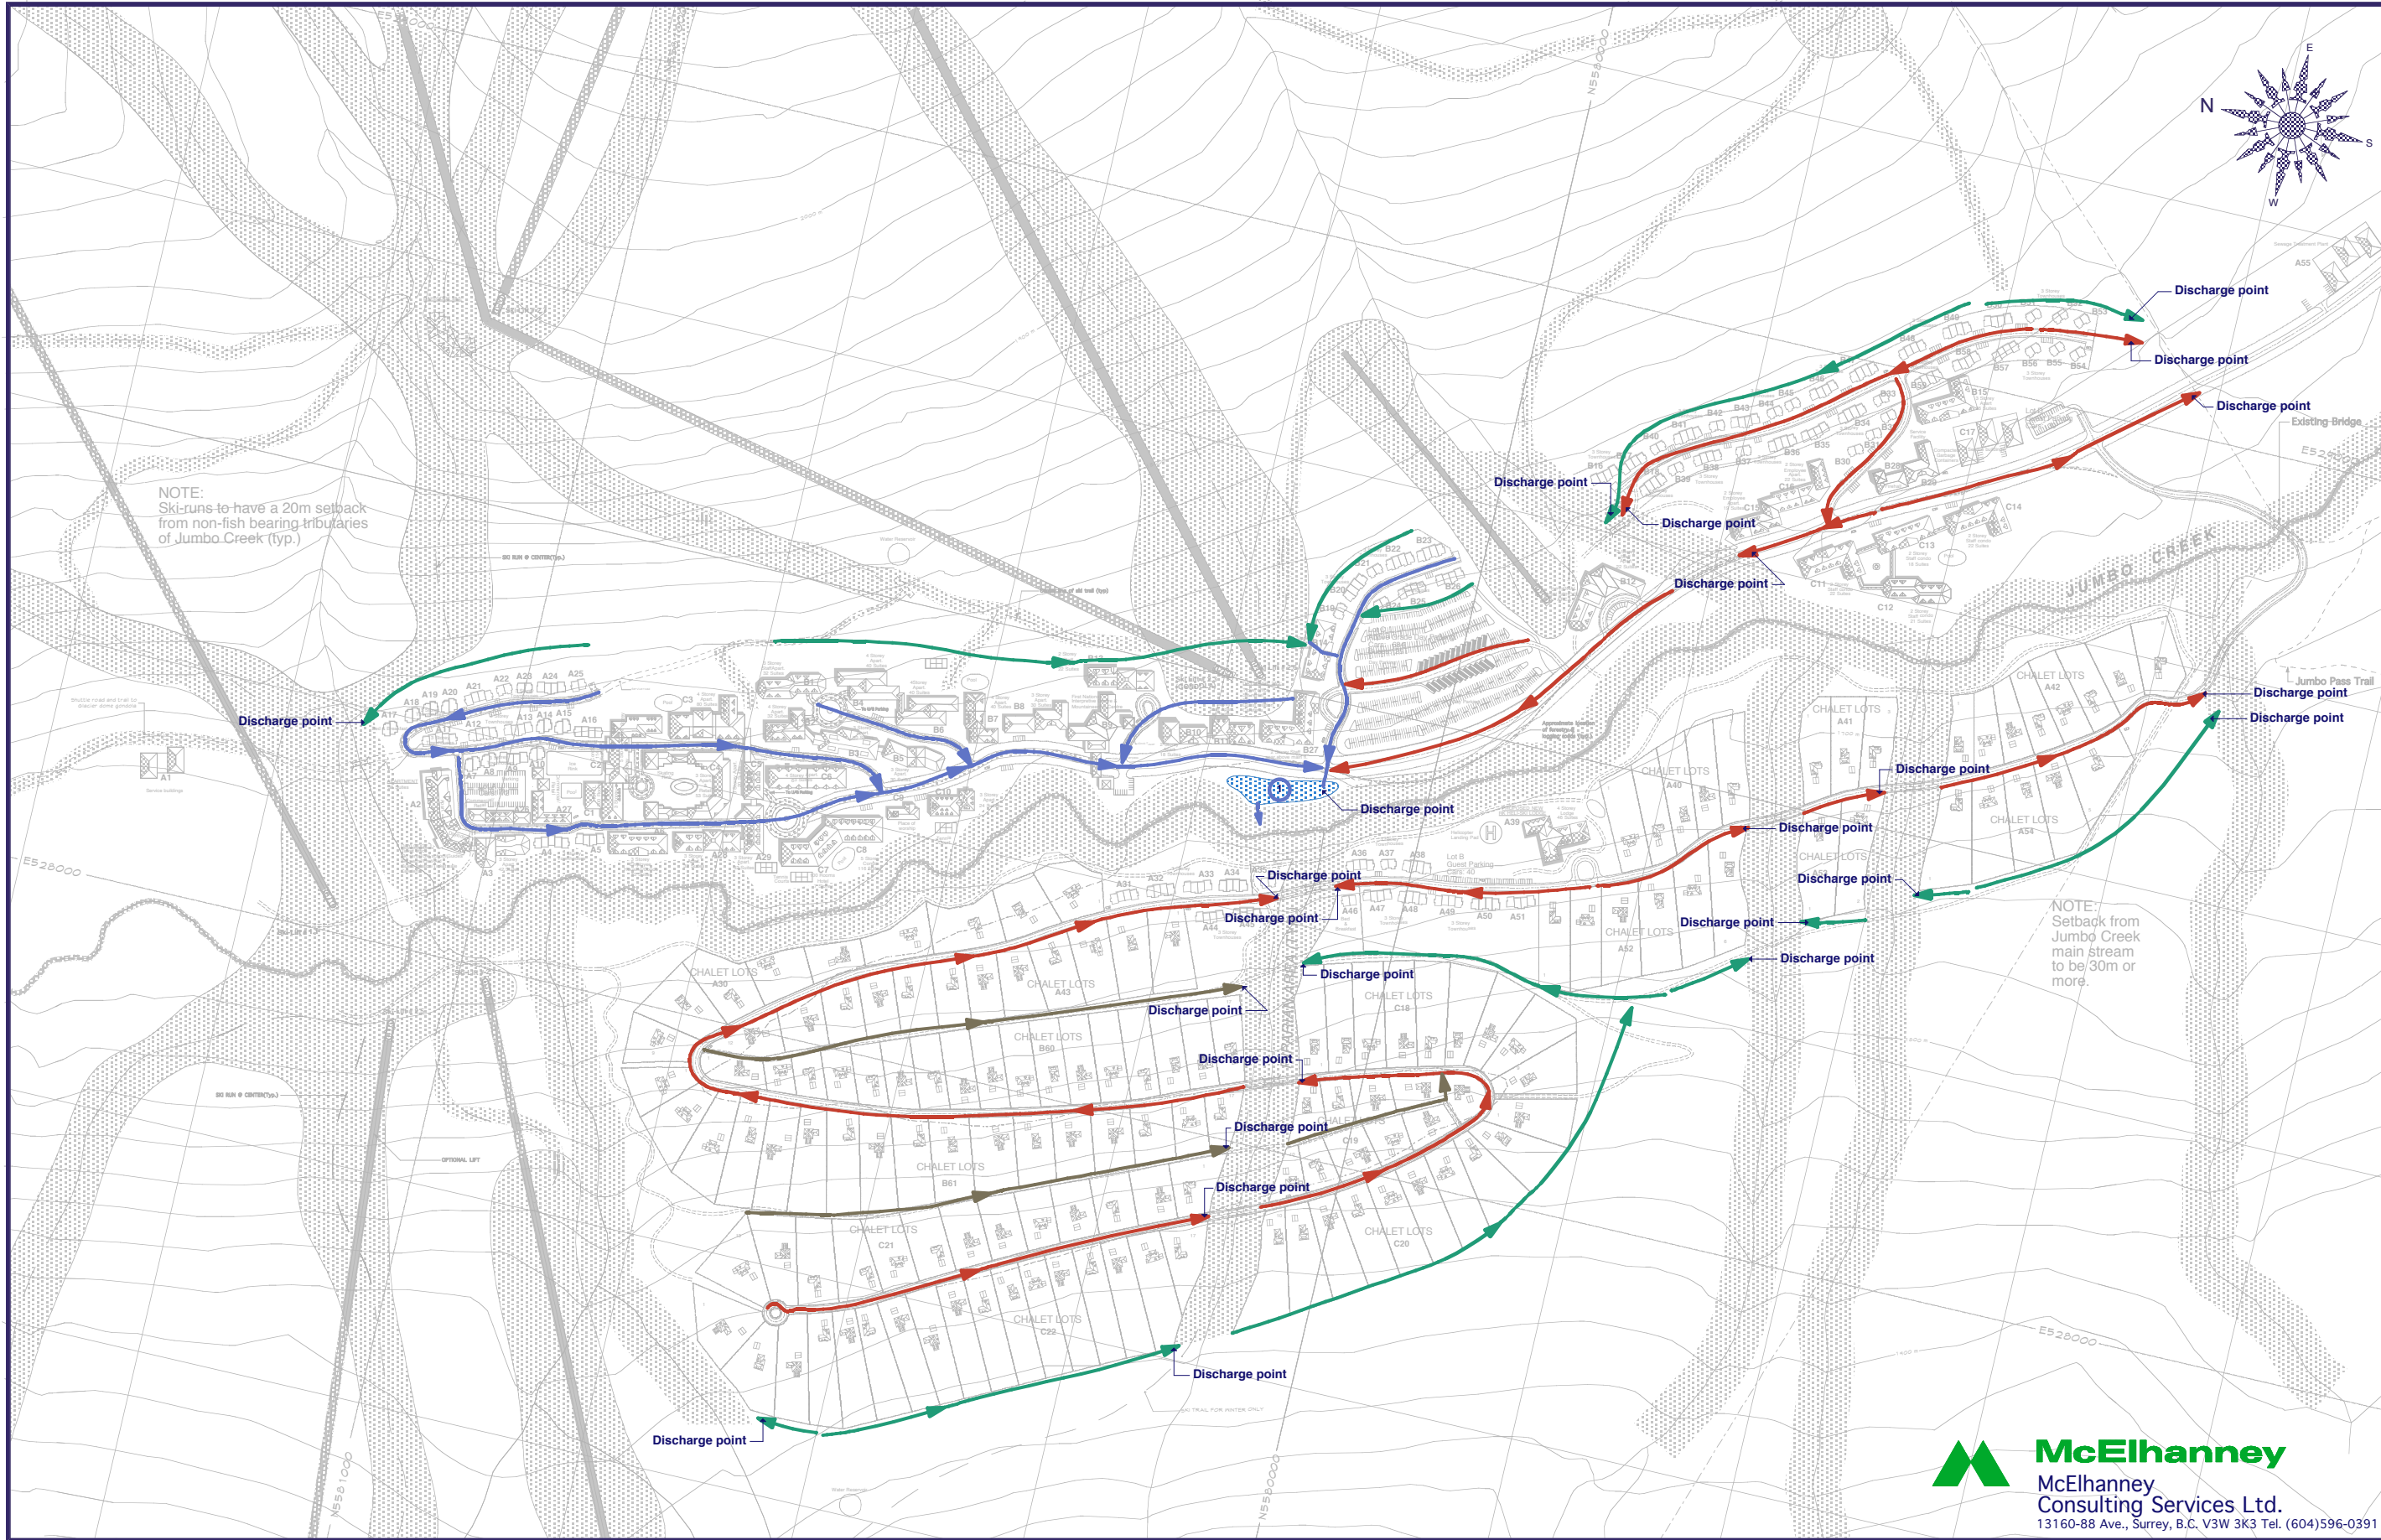

LEGEND

- Ski Lifts
- Ski Runs
- Easy Ski-out Trails
- Resort Base Internal Trails
- Proposed Resort Roads
- Proposed Access Road
- Pedestrian Road / Permit Required
- Service Roads
- Recreation Area Boundary (Controlled Recreation Area-CRA)
- Riparian Zone
- Garbage & Recycling Bldg.
- Subdivision

NOTE:

Ski lift lines are not to scale. They are enlarged for ease of presentation.

- Interceptor Ditch
- Roadside Biofiltration Ditch
- Piped Storm Sewer
- Swale
- Filtration Pond

1995 MP CONSULTANTS:

- Norecol Dames & Moore**
Vancouver, British Columbia
- Alpentech Inc.**
Salt Lake City, Utah
- UMA KPA Engineering Ltd.**
Victoria, British Columbia
- AGRA Earth & Environmental Ltd.**
Invermere, British Columbia

2003 MP CONSULTANTS:

- IRIS Environmental Systems**
Banff, Alberta
- Lynnpeaks Consulting Ltd.**
North Vancouver, British Columbia
- Milne Consulting**
Invermere, British Columbia
- Chris Stethem & Associates Ltd.**
Canmore, Alberta
- Golder Associates Limited**
Burnaby, British Columbia
- McElhanney Consulting Services Ltd.**
Surrey, British Columbia
- ENKON Environmental Ltd.**
Surrey, British Columbia

CONSULTANTS:

- Oberto Oberti**
Architecture and Urban Design Inc.
Vancouver, British Columbia
- Pheidias**
Project Management Corporation
Vancouver, British Columbia

PRIME CONSULTANT:

Glacier Resorts L.P.

OWNER:

JUMBO GLACIER RESORT BRITISH COLUMBIA

PROJECT TITLE:

CONCEPTUAL STORM WATER DISCHARGE POINTS

PROJECT NO: 2016

SHEET TITLE:

DRAWN: December 30, 2003	S1.2
DATE:	

SCALE


50m 0 50 100m

PLOT DATE / FILE NAME:

Resort Based
S1.2.dwg

COPYRIGHT: This drawing, including the design concepts, is an instrument of service and exclusive property of Pheidias Project Management Corporation. It cannot be used or reproduced without knowledge and expressed consent of Pheidias Project Management Corporation.

McElhanney Consulting Services Ltd.
13160-88 Ave., Surrey, B.C. V3W 3K3 Tel. (604)596-0391

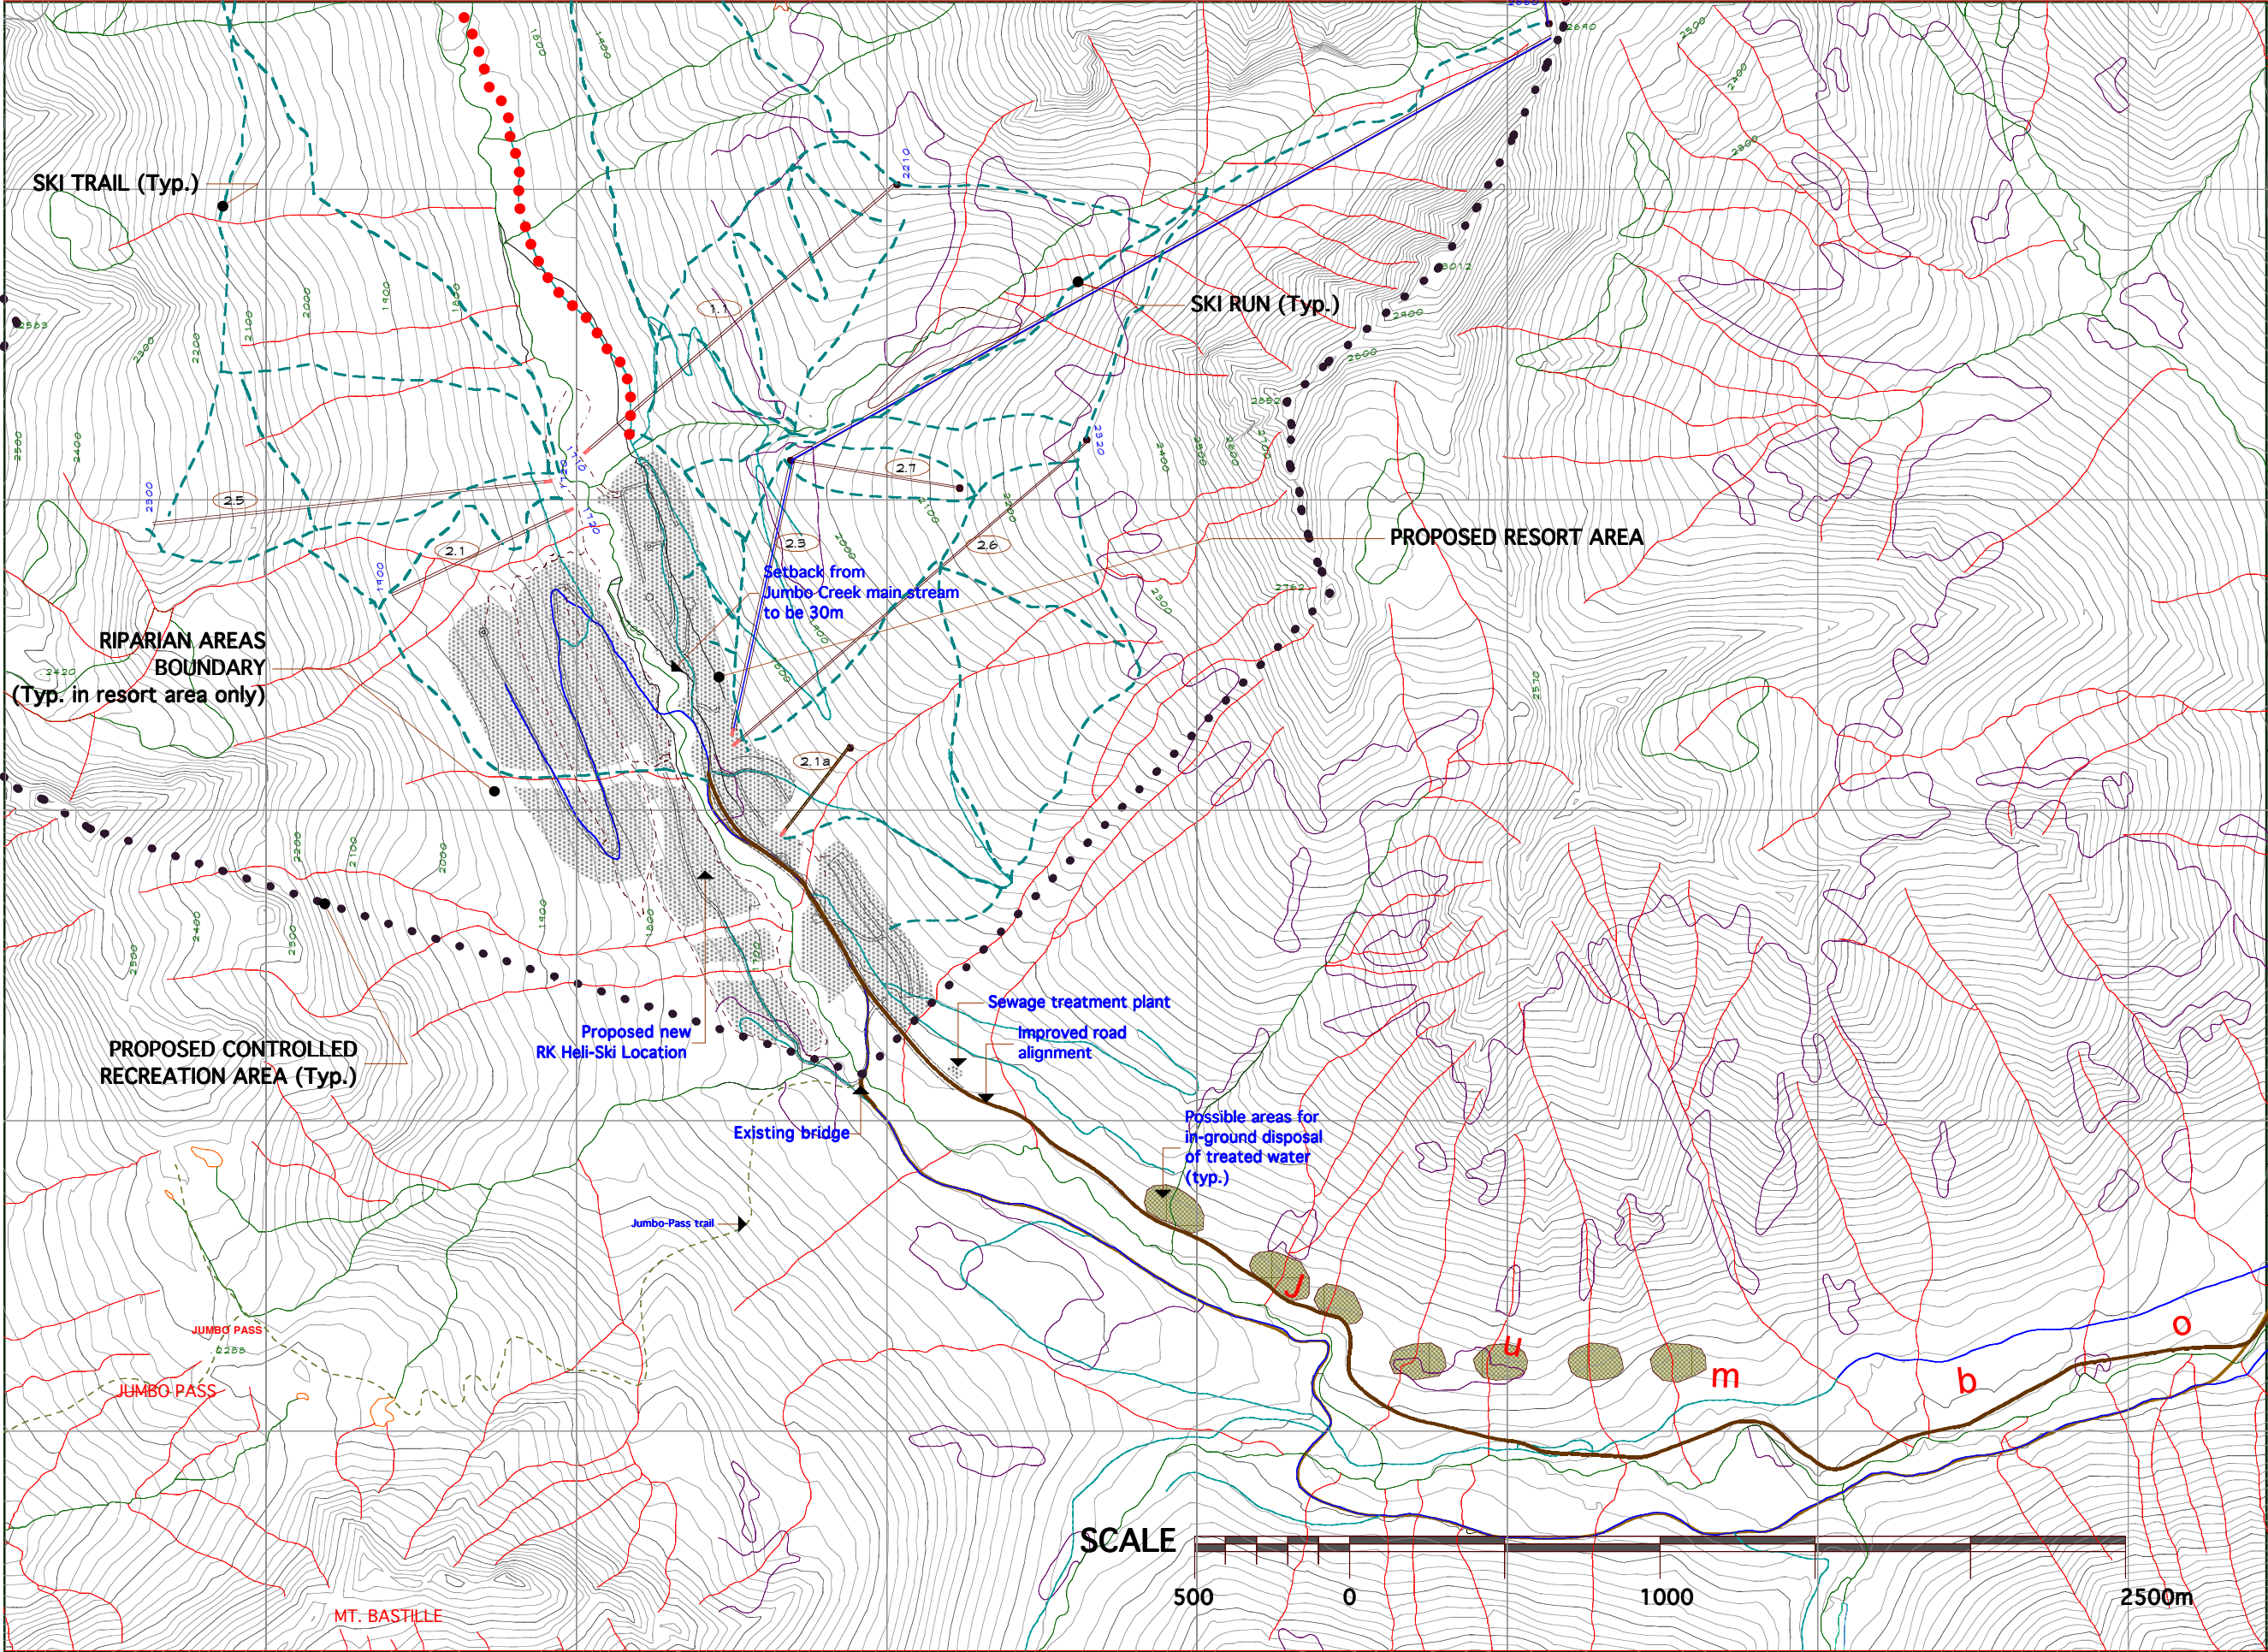

LEGEND

- Ski Lifts
- Lifts for Ski Training Area
- Ski Runs
- Easy Ski-out trails
- Summer Trails
- Resort Base Internal Trails
- Proposed Resort Roads
- Proposed Access Road
- Service Roads
- Recreation Area Boundary (Controlled Recreation Area-CRA)
- Riparian Zone
- Development Area
- Possible areas for in-ground disposal of treated water

NOTE:

Ski lift lines are not to scale
They are enlarged for ease of presentation

N
W E
S

1995 MP CONSULTANTS:

Norecol Dames & Moore
Vancouver, British Columbia

Alpentech Inc.
Salt Lake City, Utah

UMA KPA Engineering Ltd.
Victoria, British Columbia

AGRA Earth & Environmental Ltd.
Inverness, British Columbia

2003 MP CONSULTANTS:

IRIS Environmental Systems
Banff, Alberta

Lynnpeaks Consulting Ltd.
North Vancouver, British Columbia

Milne Consulting
Inverness, British Columbia

Chris Stethem & Associates Ltd.
Calgary, Alberta

Golder Associates Limited
Burnaby, British Columbia

McElhanney Consulting Services Ltd.
Surrey, British Columbia

ENKON Environmental Ltd.
Surrey, British Columbia

CONSULTANTS:

Oberto Oberti
Architecture and Urban Design Inc.
Vancouver, British Columbia

Pheidias
Project Management Corporation
Vancouver, British Columbia

PRIME CONSULTANT:

Glacier Resorts L.P.

OWNER:

JUMBO GLACIER RESORT BRITISH COLUMBIA

PROJECT TITLE: PROJECT NO: 2016

CONCEPTUAL IN-GROUND DISPOSAL OF TREATED WATER


SHEET TITLE:

DRAWN:	AN	S4
DATE:		

SCALE

PLOT DATE / FILE NAME:
JM-Treated Water disposal (2017.04.28)

COPYRIGHT: This drawing, including the design concepts, is an instrument of service and exclusive property of Pheidias Project Management Corporation. It cannot be used or reproduced without knowledge and expressed consent of Pheidias Project Management Corporation.

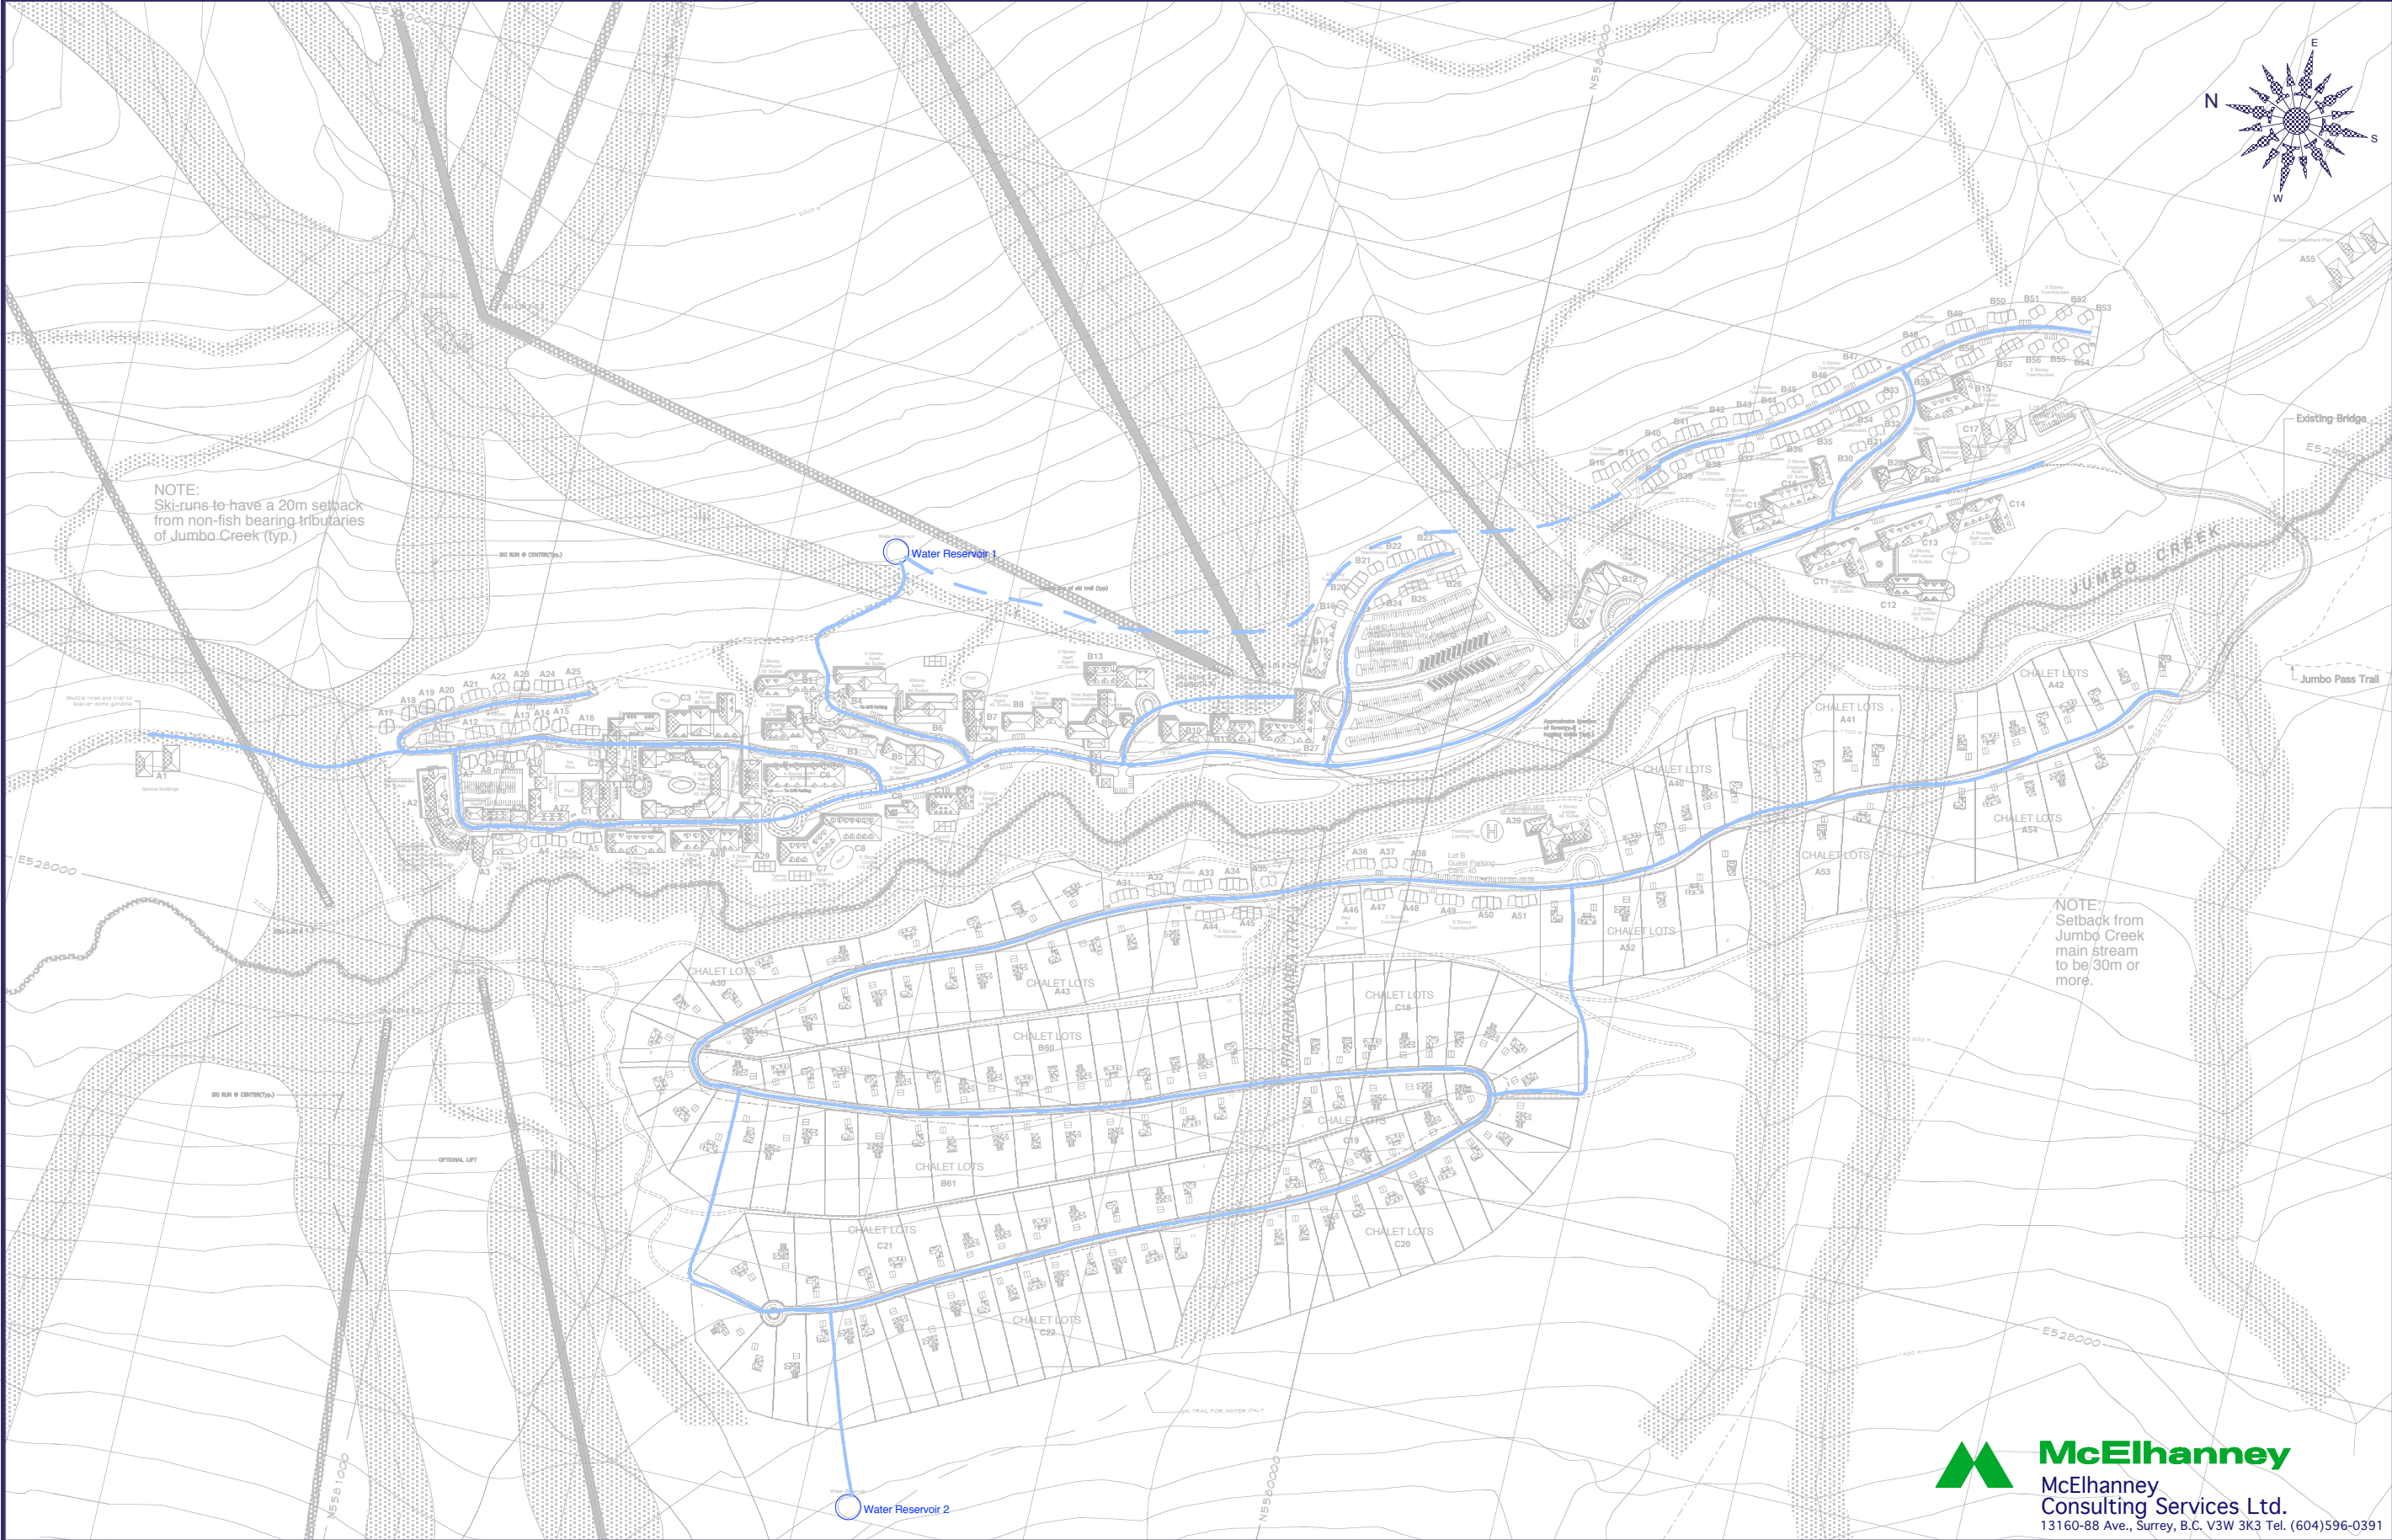

LEGEND

- Ski Lifts
- Ski Runs
- Easy Ski-out Trails
- Resort Base Internal Trails
- Proposed Resort Roads
- Proposed Access Road
- Pedestrian Road / Permit Required
- Service Roads
- Recreation Area Boundary (Controlled Recreation Area-CRA)
- Riparian Zone
- Garbage & Recycling Bldg.
- Subdivision

NOTE:

Ski lift lines are not to scale. They are enlarged for ease of presentation.

Watermain
Alternative Watermain

1995 MP CONSULTANTS:

- Norecol Dames & Moore**
Vancouver, British Columbia
- Alpentech Inc.**
Salt Lake City, Utah
- UMA KPA Engineering Ltd.**
Victoria, British Columbia
- AGRA Earth & Environmental Ltd.**
Invermere, British Columbia

2003 MP CONSULTANTS:

- IRIS Environmental Systems**
Banff, Alberta
- Lynnparks Consulting Ltd.**
North Vancouver, British Columbia
- Milne Consulting**
Invermere, British Columbia
- Chris Stethem & Associates Ltd.**
Canmore, Alberta
- Golder Associates Limited**
Burnaby, British Columbia
- McElhanney Consulting Services Ltd.**
Surrey, British Columbia
- ENKON Environmental Ltd.**
Surrey, British Columbia

CONSULTANTS:

- Oberto Oberti**
Architecture and Urban Design Inc.
Vancouver, British Columbia
- Pheidias**
Project Management Corporation
Vancouver, British Columbia

PRIME CONSULTANT:

Glacier Resorts L.P.

OWNER:

JUMBO GLACIER RESORT BRITISH COLUMBIA

PROJECT TITLE:

CONCEPTUAL WATERMAIN ROUTING

PROJECT NO: 2016

SHEET TITLE:

DRAWN: December 30, 2003	AN
DATE:	S3

SCALE

50m 0 50 100m

PLOT DATE / FILE NAME:

Resort Based
S3.P3.dwg

COPYRIGHT: This drawing, including the design concepts, is an instrument of service and exclusive property of Pheidias Project Management Corporation. It cannot be used or reproduced without knowledge and expressed consent of Pheidias Project Management Corporation.

