



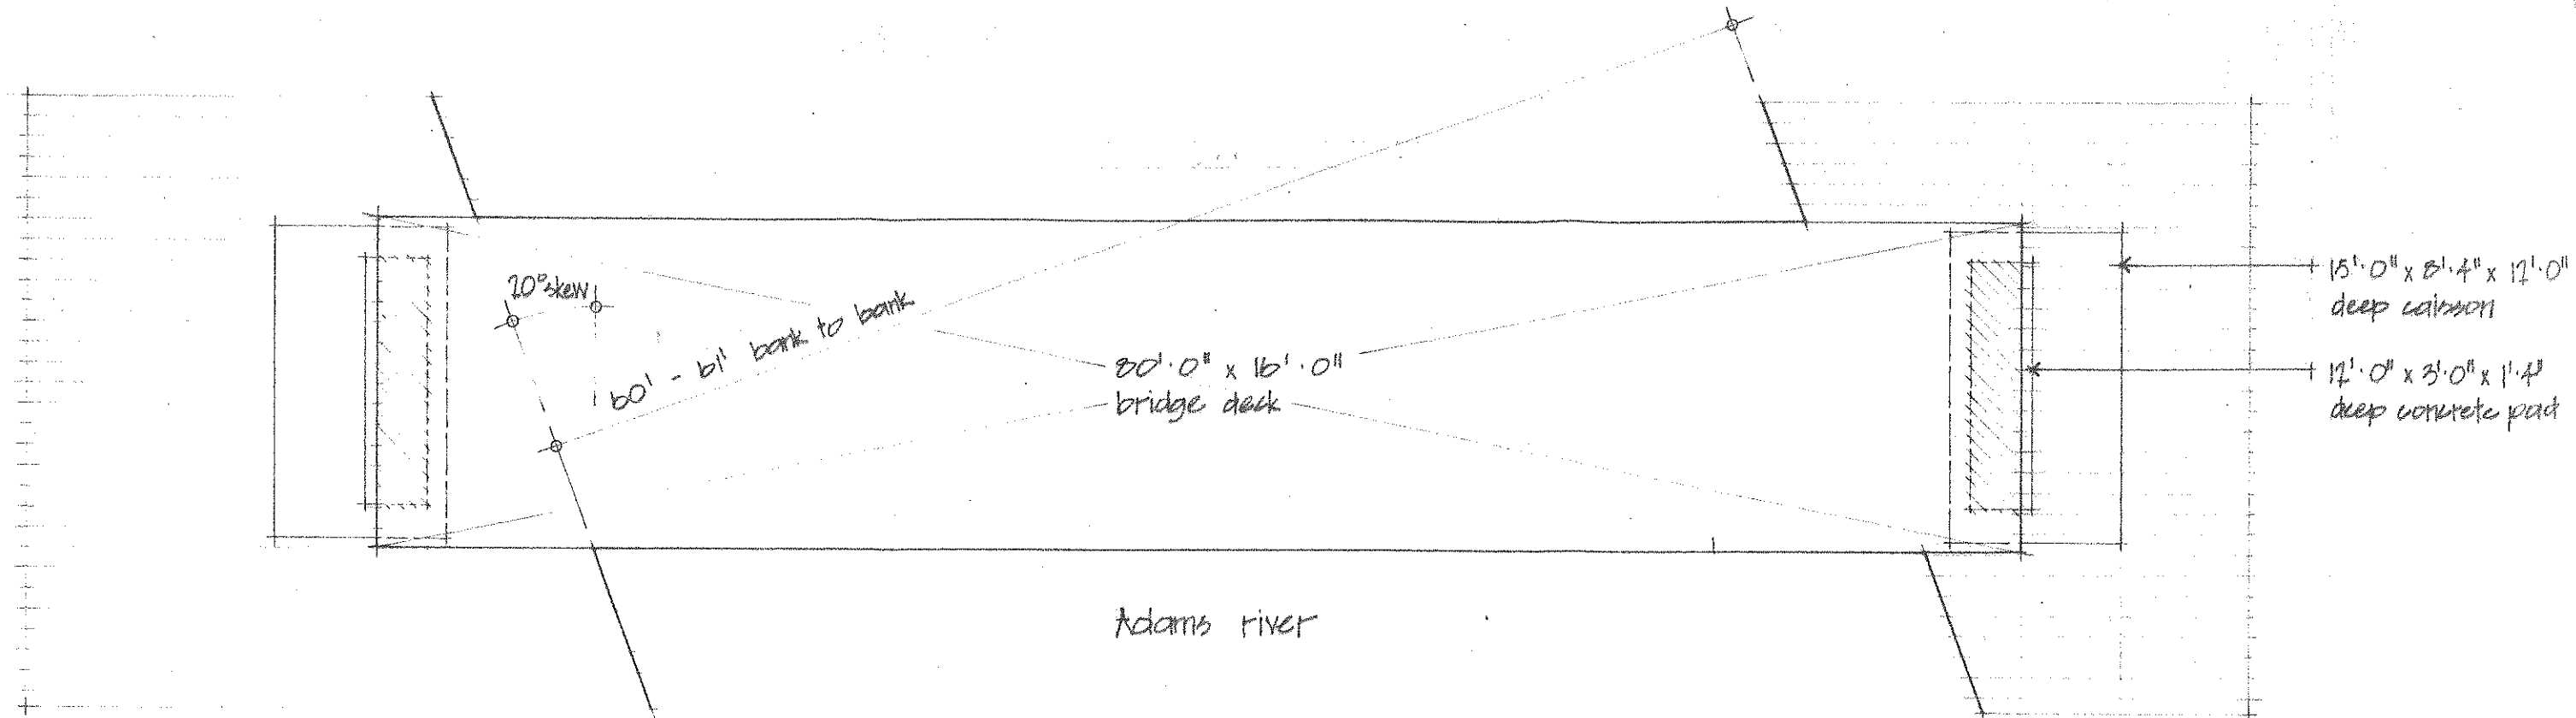

Bridge deck location plan

Scale: 1/8" = 1' 0"

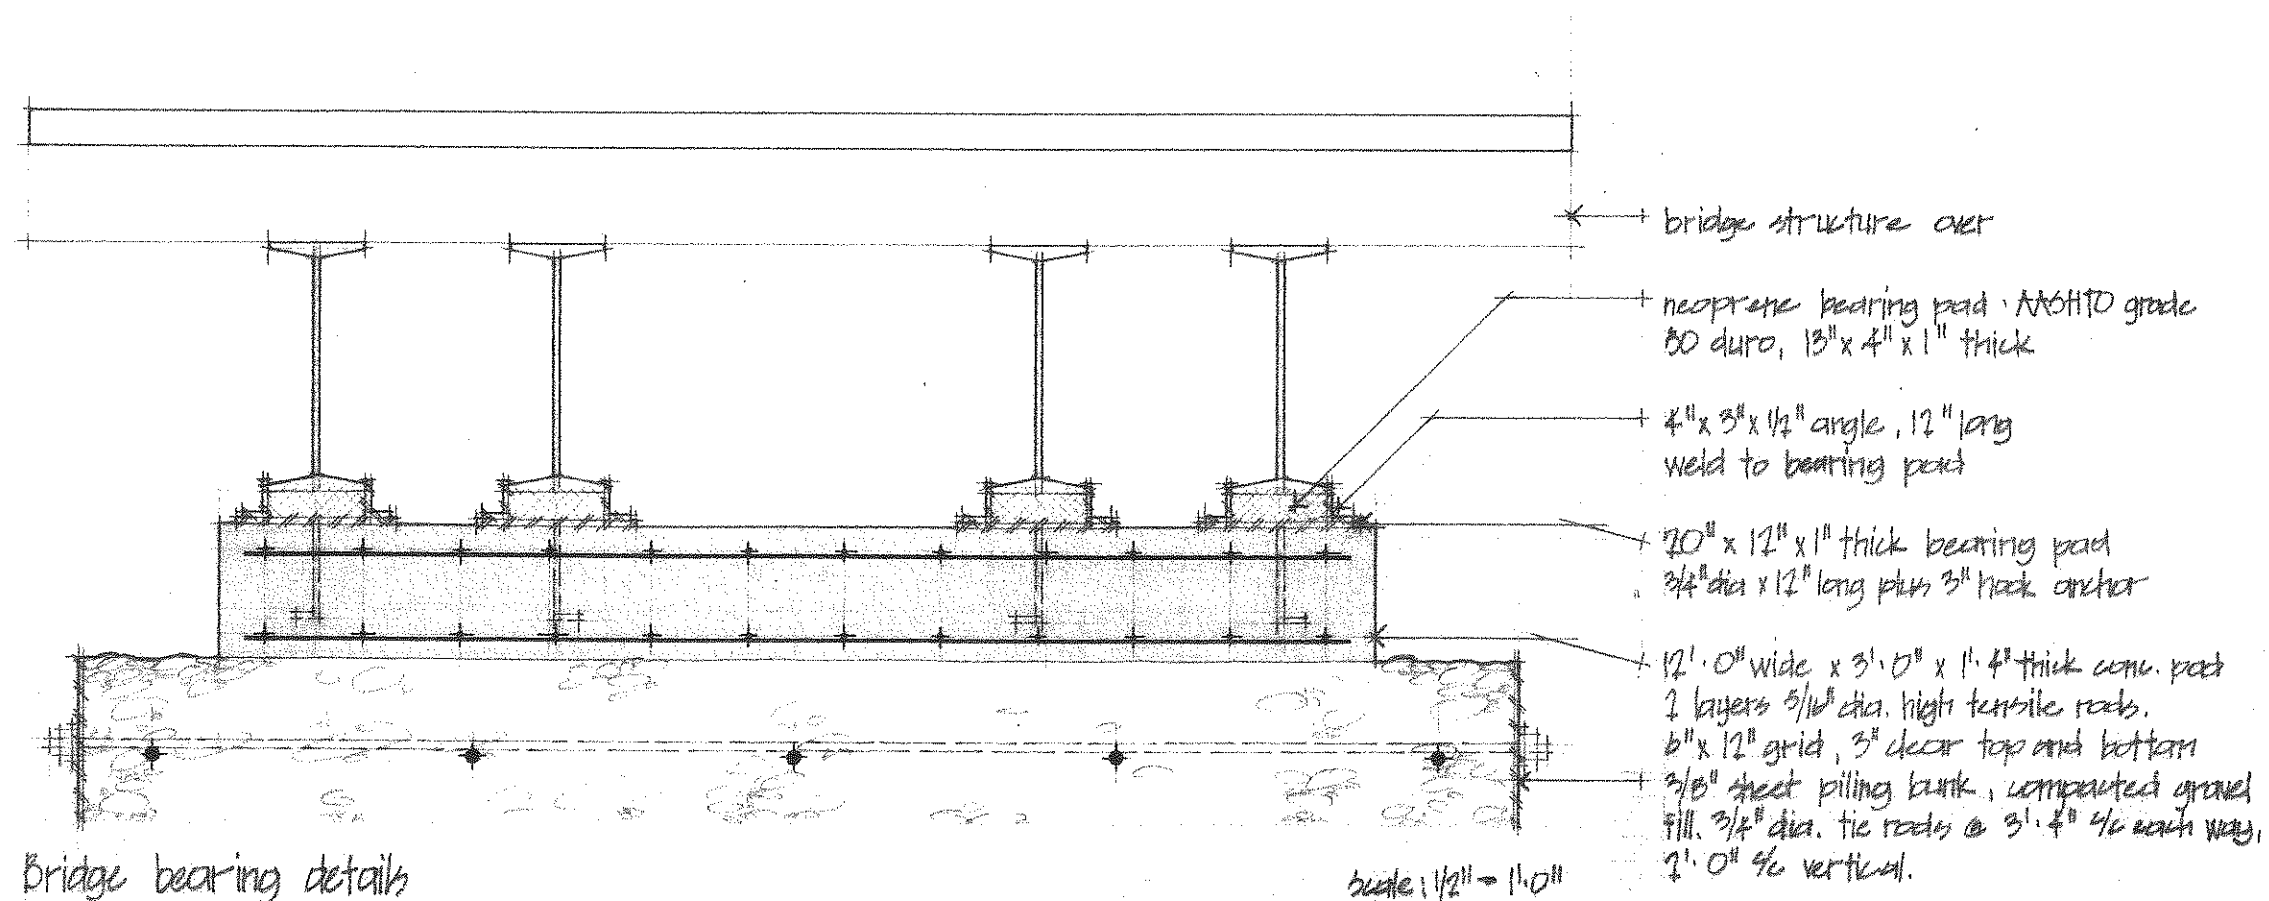

Bridge bearing details

Scale: 1/2" = 1' 0"

Gilbert Smith Sawmills
 L.T.5 off highway logging bridge for:
 E.L.F. Timber
 Salmon Arm

Date	April 90
Scale	noted
Drawn	R. Beck
File No.	

RENÉ J. BOURCET, P. ENG.
 STRUCTURAL & CIVIL ENGINEER
 821 FAIRWEATHER PLACE, VERNON, B.C.
 V1T 8T9
 TELEPHONE (604) 542-5758
 FAX (604) 549-1262