


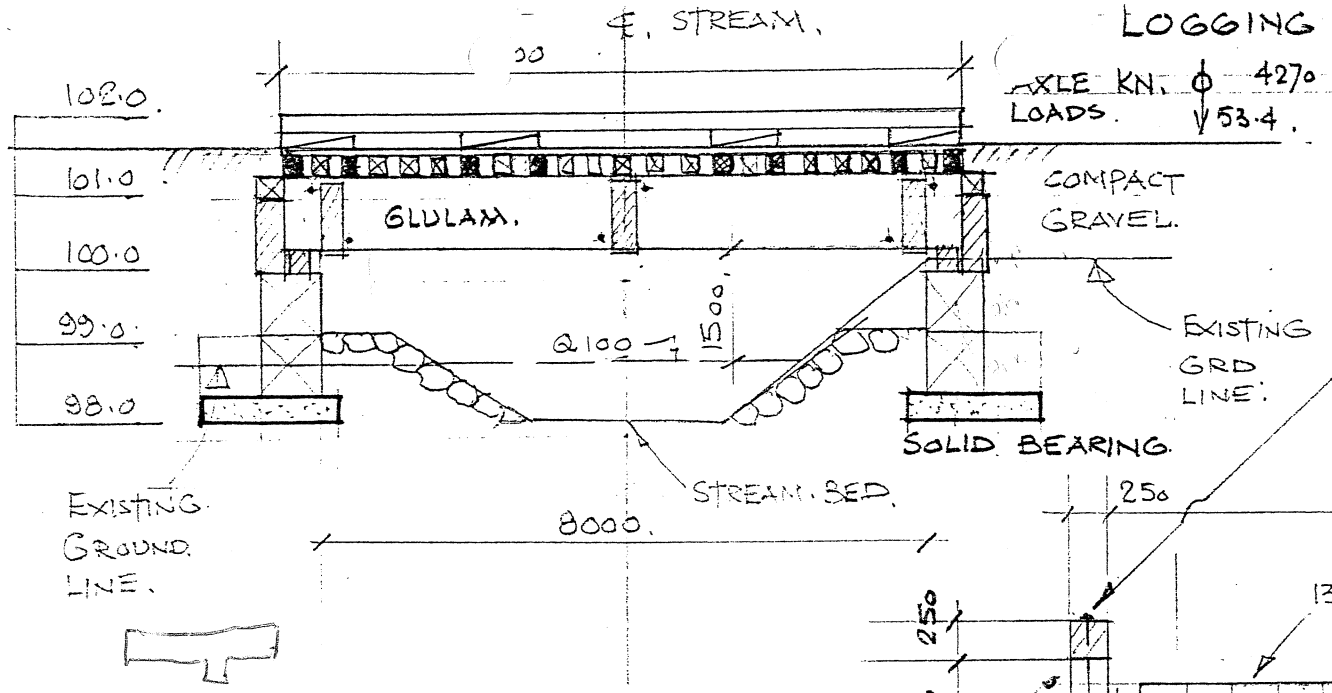



LOGGING TRUCK L60 LOAD RATING.

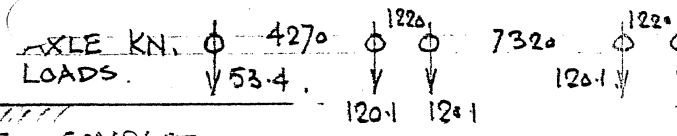

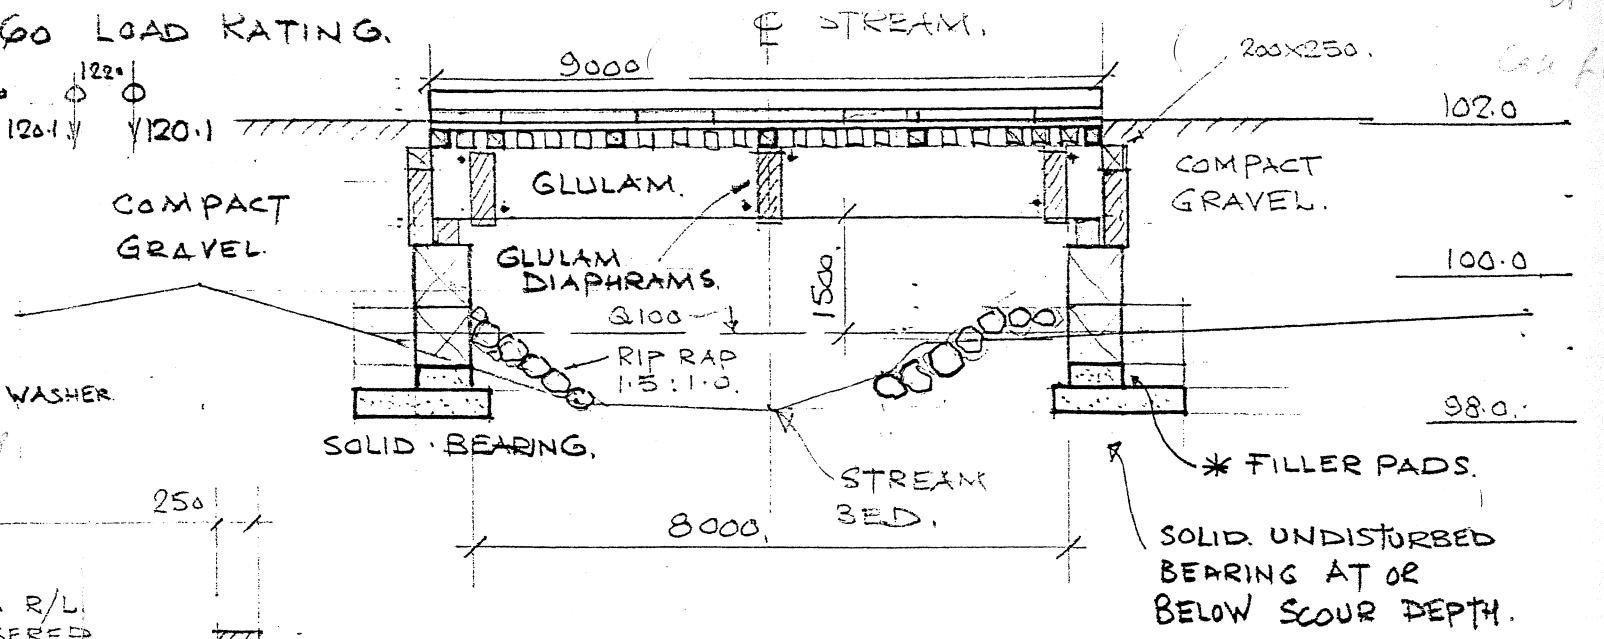

CROSSING 1+023. INWOOD CREEK.

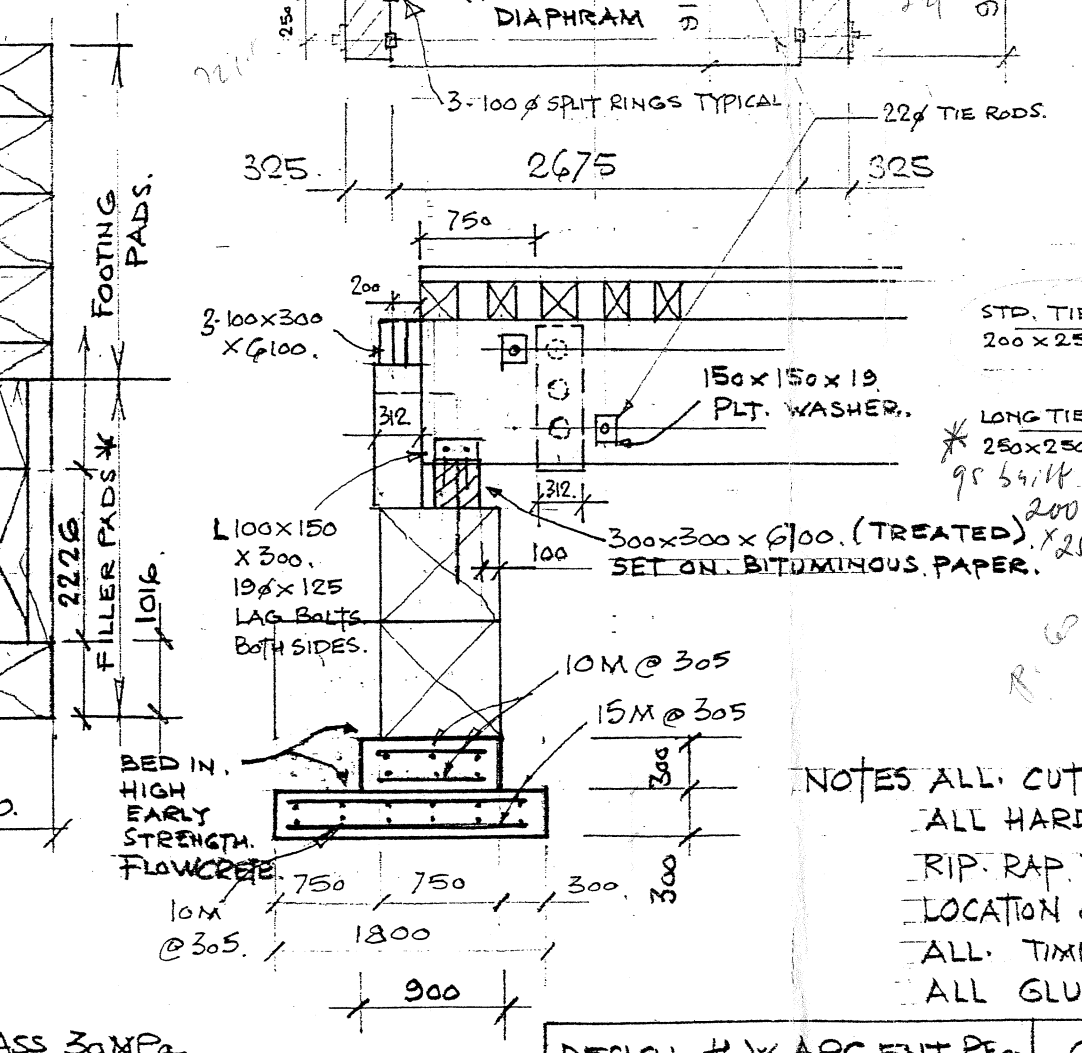


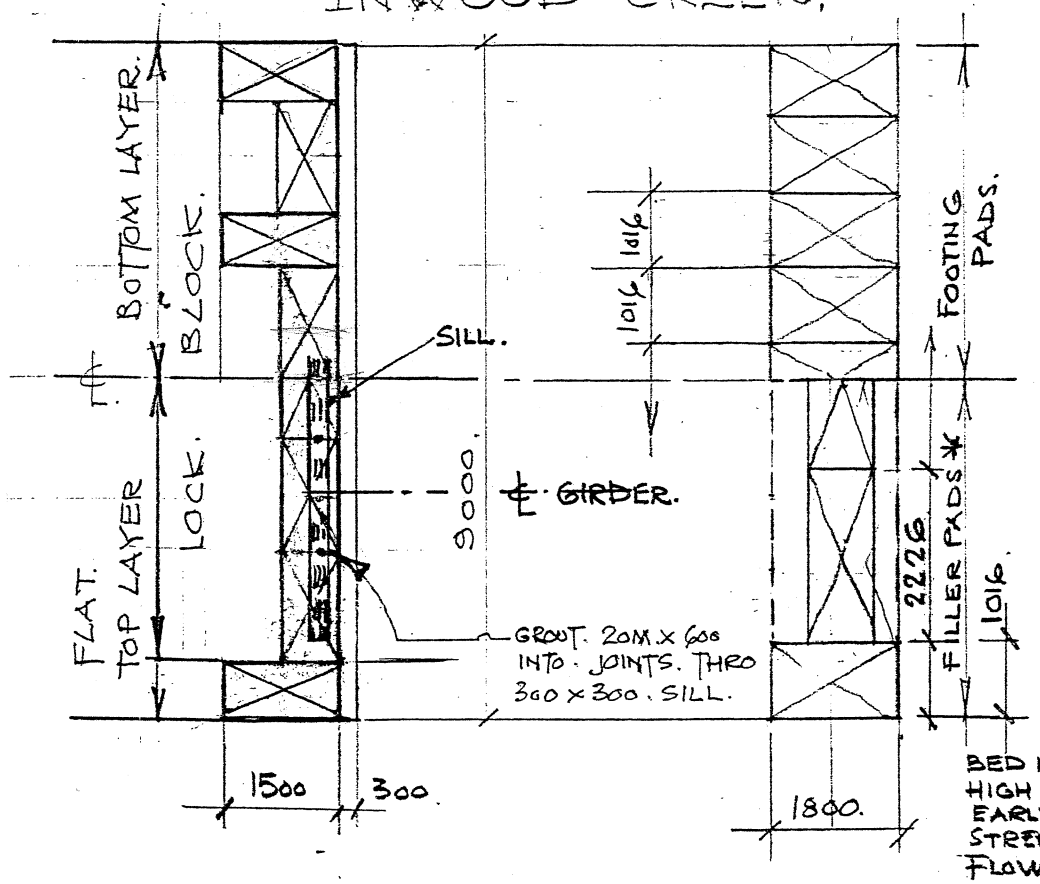

LOCK. BLOCK.
2. COURSES.
[NOTE 5. FLAT. TOP]

CONCRETE FOOTINGS. PRECAST.
CONCRETE CLASS 30MPa. TO CSA. A23.1.
REINFORCEMENT. GRADE 400 MPa.
LIFTING EYES TO BE PROVIDED BY CONCRETE ~~FABRICATOR~~ AS NECCESSARY.

CROSSING. 1+395. CURRIE CREEK.

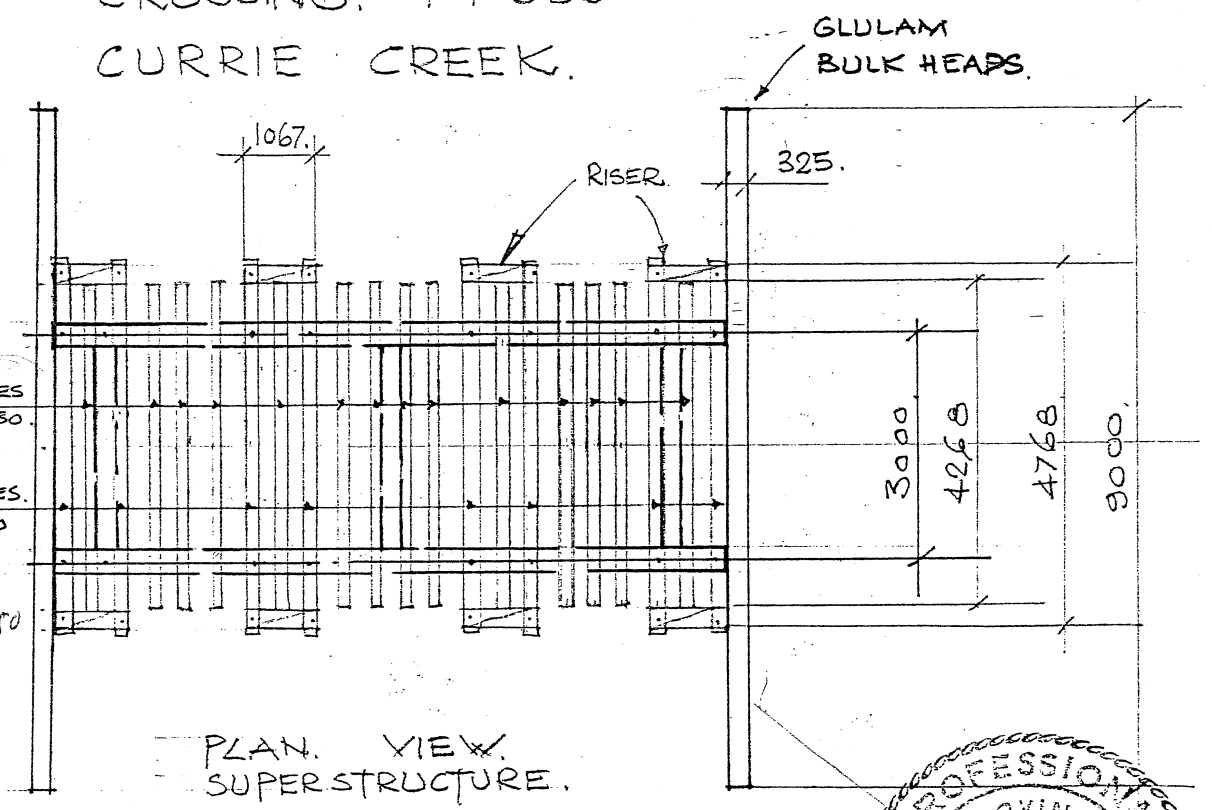

PLAN. VIEW. SUPERSTRUCTURE.

NOTES ALL. CUTS, DAPS, FRAMING - COAT WITH. PRESERVATIVE.
ALL HARDWARE TO BE PAINTED WITH APPROVED GALVANIC PAINT.
RIP. RAP TO EXTEND AROUND ENDS OF ABUTEMENTS.
LOCATION & ALIGNEMENT. TO BE APPROVED ON SITE BY MINISTRY.
ALL. TIMBER. - ROUGH. SAWN. D. FIR.
ALL GLULAM. (USED) TO BE INSPECTED FOR SOUND-NESS BY ~~CONTRACTOR~~.

PROFESSIONAL ENGINEER. PROVINCE OF BRITISH COLUMBIA. H.W. ARGENT

DESIGN. H.W.ARGENT. P.Eng	CLIENT. MINISTRY OF FORESTS.	CURRIE CREEK. F.S.R.
DRAWN. H W A	DUNCAN FOREST DISTRICT.	BRIDGE CONSTRUCTION
SCALE 1:100	DRG. NO, D C - SK-01	UTILISING SALVAGED
1:50	DATE. JULY. 23. 95	GLULAM & TIMBERS.