

TABLE OF INTENTS – JOB # 2921			
DWG. NO.	DESCRIPTION OR NAME	REV.	DATE:
RSS-2921-01	GENERAL NOTES	1	JULY 15, 03
RSS-2921-02	GENERAL LAYOUT	1	JULY 15, 03
RSS-2921-03	SUPERSTRUCTURE LAYOUT	1	JULY 15, 03
RSS-2921-04	GIRDER AND LATERAL BRACE DETAILS	1	JULY 15, 03
RSS-2921-05	DIAPHRAGM DETAILS	1	JULY 15, 03
RSS-2921-06	ABUTMENT AND CURB DETAILS	1	JULY 15, 03
RSS-2921-07	DECK DETAILS	1	JULY 15, 03
RSP-1014-01	END DECK PANEL	1	JULY 15, 03
RSP-1014-02	INTERMEDIATE DECK PANEL	1	JULY 15, 03
RSP-1014-03	BALLAST WALL	1	JULY 15, 03
RSP-1014-04	PRECAST CONCRETE CAP BEAM	1	JULY 15, 03

TEMBEC
BLACKFOOT CREEK
STRUCTURE N2-135
16.459 METER L-100
NON-COMPOSITE BRIDGE



1145 Industrial Drive, Spallumcheen Industrial Park, Armstrong, B.C. V0E 1B6
Web Site: <http://www.rapidspan.com> E-Mail: info@rapidspan.com
Tel: (250) 546-9076 Fax: (250) 546-9066

NOTICE: THIS DRAWING HAS NOT BEEN PUBLISHED AND IS THE SOLE PROPERTY OF RAPID-SPAN STRUCTURES LTD AND IS LENT TO THE BORROWER FOR HIS CONFIDENTIAL USE ONLY; AND IN CONSIDERATION OF THE LOAN OF THIS DRAWING, THE BORROWER PROMISES AND AGREES TO RETURN IT UPON REQUEST AND AGREES THAT IT SHALL NOT BE REPRODUCED, COPIED, LENT OR OTHERWISE DISPOSED OF DIRECTLY OR INDIRECTLY, NOR USED FOR ANY PURPOSE OTHER THAN THAT FOR WHICH IT WAS FURNISHED.

DRAWING NUMBER:

RSS-2921-00

REFERENCE DRAWINGS:

MOF STANDARD DRAWING NUMBER STD-E-050-10, STD-E-050-01 & 02 & STD-E-010-01A

DESIGN SPECIFICATIONS:

- 1/ DESIGN CODE: CAN/CSA-S6-88 MODIFIED IN ACCORDANCE WITH MOF FOREST SERVICE BRIDGE DESIGN AND CONSTRUCTION MANUAL
- 2/ FATIGUE: 500,000 CYCLES
- 3/ DEAD LOAD INCLUDES ALLOWANCE FOR 50mm THICK ASPHALT WEARING SURFACE.
- 4/ LIVE LOAD: BCFS L-100 - SEE DIAGRAM

STEEL SPECIFICATIONS:

- 5/ ALL STEEL PLATE SHALL COMPLY TO CSA-G40.21M-M98 GRADE A350AT CAT 3.
- 6/ ALL STEEL SECTIONS SHALL COMPLY TO GRADE 350A.
- 7/ ALL WELDING IN ACCORDANCE WITH C.S.A. W-59.
- 8/ UNLESS OTHERWISE SPECIFIED ALL BOLTS FOR STEEL WORK SHALL BE ASTM GRADE A325 TYPE 3.
- 9/ FLANGE AND WEB SHOP SPLICES SHALL BE UT OR RT INSPECTED.
- 10/ THE TOP FACE OF THE TOP FLANGE OF GIRDERS SHALL BE GROUND SMOOTH @ BUTT WELD LOCATIONS.
- 11/ NELSON STUDS TO CONFORM TO A.S.T.M. A108 GRADE 1015, 1018 OR 1020.
- 12/ PIPE PILES SHALL CONFORM TO ASTM A252 GRADE 2.

HARDWARE SPECIFICATIONS:

- 13/ FASTENERS SHALL CONFORM TO ASTM A307 GALVANIZED IN ACCORDANCE WITH CSA G164.


NOTES:

- 14/ UNLESS OTHERWISE SPECIFIED ALL DIMENSIONS ARE IN mm.
- 15/ UNLESS OTHERWISE SPECIFIED ALL HOLES TO BE 24mm DIA.


PRECAST CAN/CSA CONCRETE SPECIFICATIONS:

CONCRETE: IN ACCORDANCE WITH CAN/CSA-A23.1, MINIMUM COMPRESSIVE STRENGTH 35 MPa @ 28 DAYS, 17.5 MPa. FOR STRIPPING
ENTRAINED AIR = 4% TO 6%
CSA G30.18M GRADE 400R
REBAR: DECK TOP SURFACE - TRANSVERSE BROOM.
FINISH: OTHER TOP SURFACE - SMOOTH TROWEL.
ALL OTHERS - SMOOTH FORM FINISH
TOLERANCE: IN ACCORDANCE WITH CSA A23.4

LOADING DIAGRAM L-100 OFF HIGHWAY G.V.W. = 90 680 Kg.

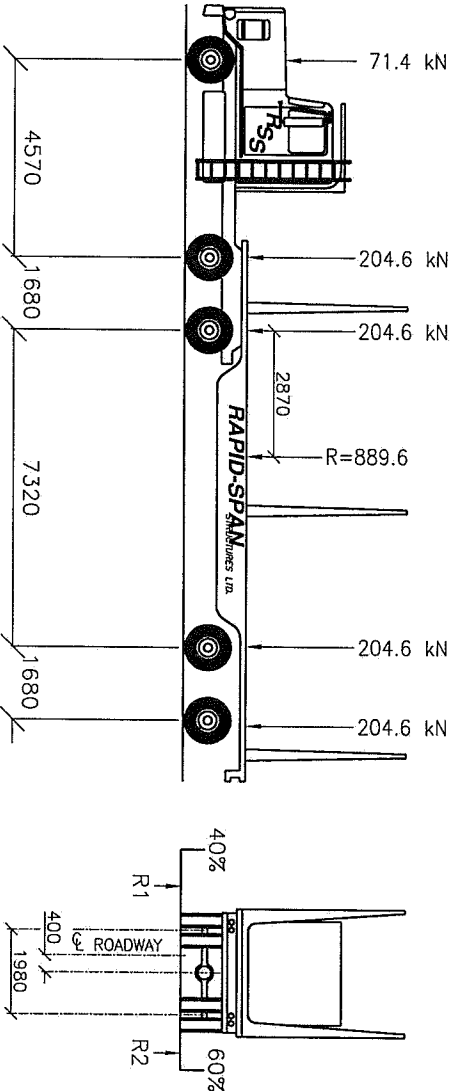

1	JULY 15, 03	ISSUED FOR CONSTRUCTION	R.R.
0	JULY 14, 03	PRELIMINARY	R.R.
REV	DATE	DESCRIPTION	BY

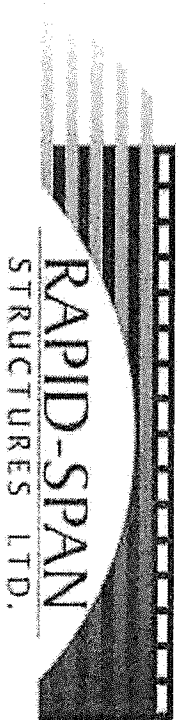

1145 Industrial Drive, Spallumcheen Industrial Park, Armstrong, B.C. V0E 1B6
Web Site: <http://www.rapidspan.com> E-Mail: info@rapidspan.com
Tel: (250) 546-9676 Fax: (250) 546-9066

NOTICE: THIS DRAWING HAS NOT BEEN PUBLISHED AND IS THE SOLE PROPERTY OF RAPID-SPAN STRUCTURES LTD AND IS LENT TO THE BORROWER FOR HIS CONFIDENTIAL USE ONLY; AND IN CONSIDERATION OF THE LOAN OF THIS DRAWING, THE BORROWER AGREES AND AGREES TO RETURN IT UPON REQUEST AND AGREES THAT IT SHALL NOT BE REPRODUCED OR COPIED IN ANY MANNER WITHOUT THE WRITTEN PERMISSION OF RAPID-SPAN STRUCTURES LTD. THIS DRAWING IS NOT TO BE USED FOR ANY PURPOSE OTHER THAN THAT FOR WHICH IT WAS FURNISHED.


PROJECT:

TEMBEC
BLACKFOOT CREEK
STRUCTURE N2-135


TITLE:

GENERAL NOTES

ENG BY: P.J. KING	DATE: JULY 14, 03	CAD FILE: TEMBEC	JOB NO: 2921
CAD BY: RON RIEMENS	DATE: JULY 14, 03	SCALE:	SHEET 1 OF 7
APP BY: P.J. KING	DATE: JULY 15, 03	DRAWING NUMBER:	REV
ISSUED BY: RON RIEMENS	DATE: JULY 15, 03	RSS-2921-01	

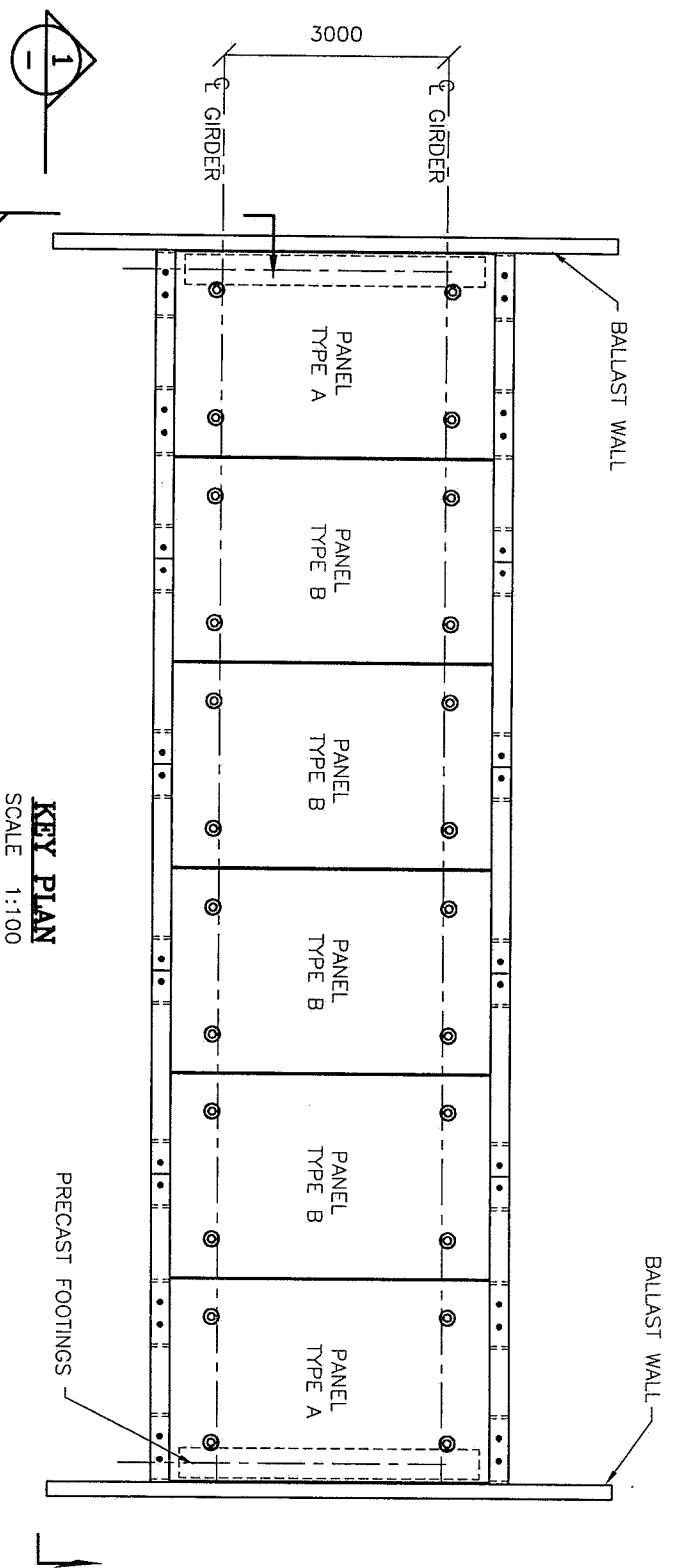

KEY PLAN
SCALE 1:100

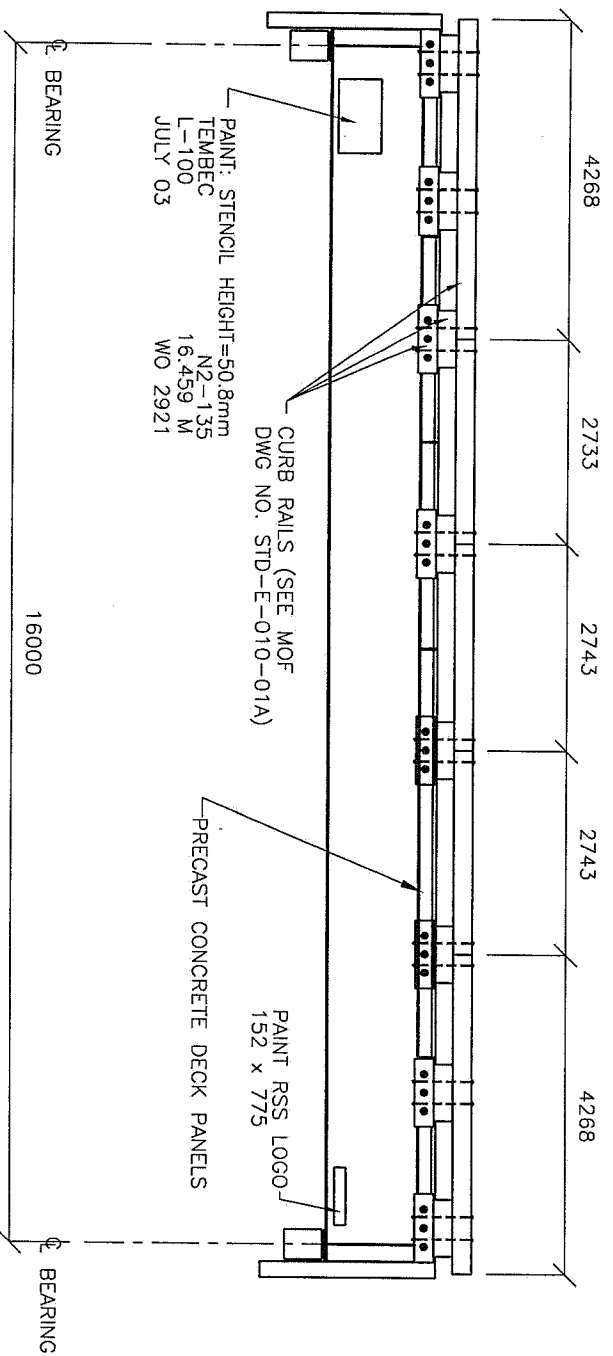

CROSS SECTION
SCALE 1:100

BILL OF MATERIALS - JOB # 2921			
ITEM	QTY	DESCRIPTION OR NAME	WT. LBS. TOTAL
200			
201			
REV	DATE	DESCRIPTION	BY
1	JULY 15, 03	ISSUED FOR CONSTRUCTION	RR
0	JULY 14, 03	PRELIMINARY	RR



1145 Industrial Drive, Spallumcheen Industrial Park, Armstrong, B.C., V0E 1B6
Web Site: <http://www.rapidspan.com> E-Mail: info@rapidspan.com
Tel: (250) 546-9676 Fax: (250) 546-9086


NOTICE: THIS DRAWING HAS NOT BEEN PUBLISHED AND IS THE SOLE PROPERTY OF RAPID-SPAN STRUCTURES LTD. AND IS LENT TO THE BORROWER FOR HIS CONFIDENTIAL USE ONLY. NO REPRODUCTION OR ADAPTATION OF THIS DRAWING, THE BORROWER BE REPRODUCED, COPIED, LENT OR OTHERWISE DISPOSED OF DIRECTLY OR INDIRECTLY, NOR USED FOR ANY PURPOSE OTHER THAN THAT FOR WHICH IT WAS FURNISHED.

PROJECT:			
TEMPEC BLACKFOOT CREEK STRUCTURE N2-135			
TITLE: GENERAL LAYOUT			
ENG. BY: P. J. KING	DATE: JULY 14, 03	CAD FILE: TEMPEC	JOB NO.: 2921
CAD BY: RON RIEMENS	DATE: JULY 14, 03	SCALE: AS SHOWN	SHEET 2 OF 7
APP BY: P. J. KING	DATE: JULY 15, 03	DRAWING NUMBER:	REV
ISSUED BY: RON RIEMENS	DATE: JULY 15, 03	RSS-2921-02	1

BILL OF MATERIALS - JOB # 2921			
ITEM	QTY	DESCRIPTION OR NAME	WT. LBS. TOTAL
300			
301			
ESTIMATED WEIGHTS:
SINGLE GIRDER = 7,637 LBS.
SUPERSTRUCTURE = 16,787 LBS.

1	JULY 15, 03	ISSUED FOR CONSTRUCTION	RR
0	JULY 14, 03	PRELIMINARY	RR
REV	DATE	DESCRIPTION	BY

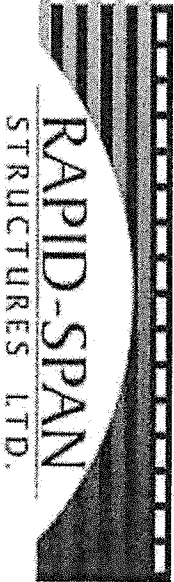

1145 Industrial Drive, Spallumcheen Industrial Park, Armstrong, B.C., V0E 1B6
Web Site: <http://www.rapidspan.com> E-Mail: info@rapidspan.com
Tel: (250) 546-9676 Fax: (250) 546-9066





NOTICE: THIS DRAWING HAS NOT BEEN PUBLISHED AND IS THE SOLE PROPERTY OF RAPID-SPAN STRUCTURES LTD. AND IS LENT TO THE BORROWER FOR HIS CONFIDENTIAL USE ONLY. AND IN CONSIDERATION OF THE LOAN OF THIS DRAWING, THE BORROWER AGREES TO HOLD RAPID-SPAN STRUCTURES LTD. HARMLESS AND TO NOT REPRODUCE, BE REPRODUCED, COPIED, LENT OR OTHERWISE DISCLOSED OR USED FOR ANY PURPOSE OTHER THAN THAT FOR WHICH IT WAS FURNISHED.

PROJECT: TEMBEC
BLACKFOOT CREEK
STRUCTURE N2-135

TITLE: SUPERSTRUCTURE LAYOUT

ENG BY: P. J. KING	DATE: JULY 14, 03	CAD FILE: TEMBEC	JOB NO.: 2921
CAD BY: RON RIEMENS	DATE: JULY 14, 03	SCALE: AS SHOWN	SHEET 3 OF 7
APP BY: P. J. KING	DATE: JULY 15, 03	DRAWING NUMBER: RSS-2921-03	REV
ISSUED BY: RON RIEMENS	DATE: JULY 15, 03		1

BILL OF MERIALS - JOB # 2921

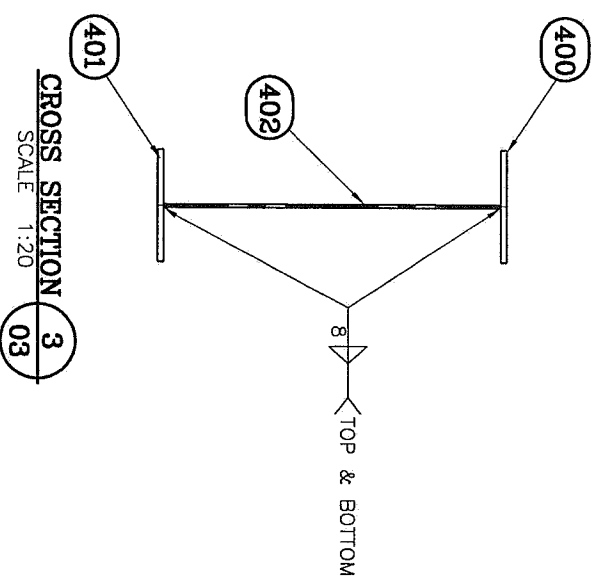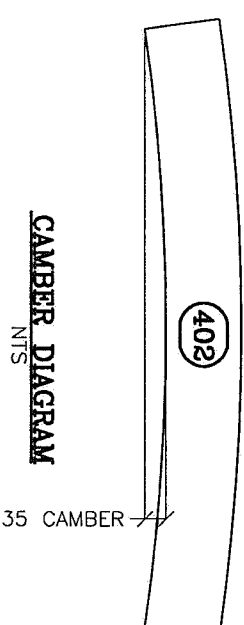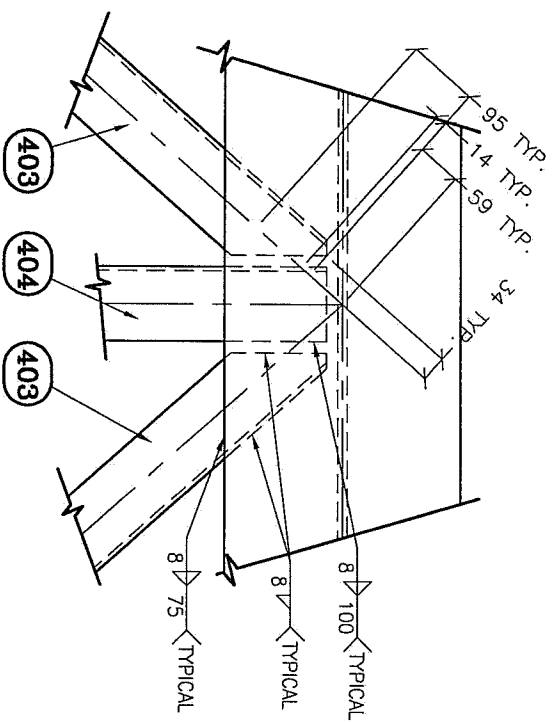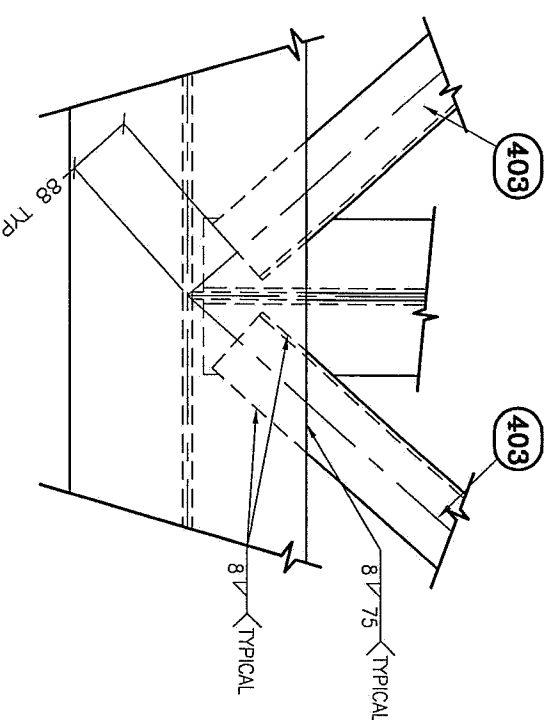[illegible]

LATERAL BRACING DETAIL,

SCALE 1:10

03A

LATERAL BRACING DETAIL

SCALE 1:10

03B

1	JULY 15, 03	ISSUED FOR CONSTRUCTION	RR
0	JULY 14, 03	PRELIMINARY	RR
REV	DATE	DESCRIPTION	BY



1145 Industrial Drive, Spallumcheen Industrial Park, Armstrong, B.C., V0E 1B6
Web Site: <http://www.rapidspan.com> E-Mail: info@rapidspan.com
Tel: (250) 546-9676 Fax: (250) 546-9066

NOTICE: THIS DRAWING HAS NOT BEEN PUBLISHED AND IS THE SOLE PROPERTY OF RAPID-SPAN STRUCTURES LTD AND IS LENT TO THE BORROWER FOR HIS CONFIDENTIAL USE ONLY; AND IN CONSIDERATION OF THE LOAN OF THIS DRAWING, THE BORROWER PROMISES AND AGREES TO RETURN IT UPON REQUEST AND AGREES THAT IT SHALL NOT BE REPRODUCED, COPIED, LENT OR OTHERWISE DISPOSED OF DIRECTLY OR INDIRECTLY, NOR USED FOR ANY PURPOSE OTHER THAN THAT FOR WHICH IT WAS FURNISHED.


PROJECT:

**TEMBEC
BLACKFOOT CREEK
STRUCTURE N2-135**


Title:

GIRDER AND LATERAL BRACE DETAILS


ENG BY: P.J. KING	DATE: JULY 14, 03	CAD FILE: TEMBEC	JOB NO.: 2921
CAD BY: RON RIEMENS	DATE: JULY 14, 03	SCALE: AS SHOWN	SHEET 4 OF 7
APP BY: P.J. KING	DATE: JULY 15, 03	DRAWING NUMBER:	REV
ISSUED BY: RON RIEMENS	DATE: JULY 15, 03	RSS-2921-04	
			

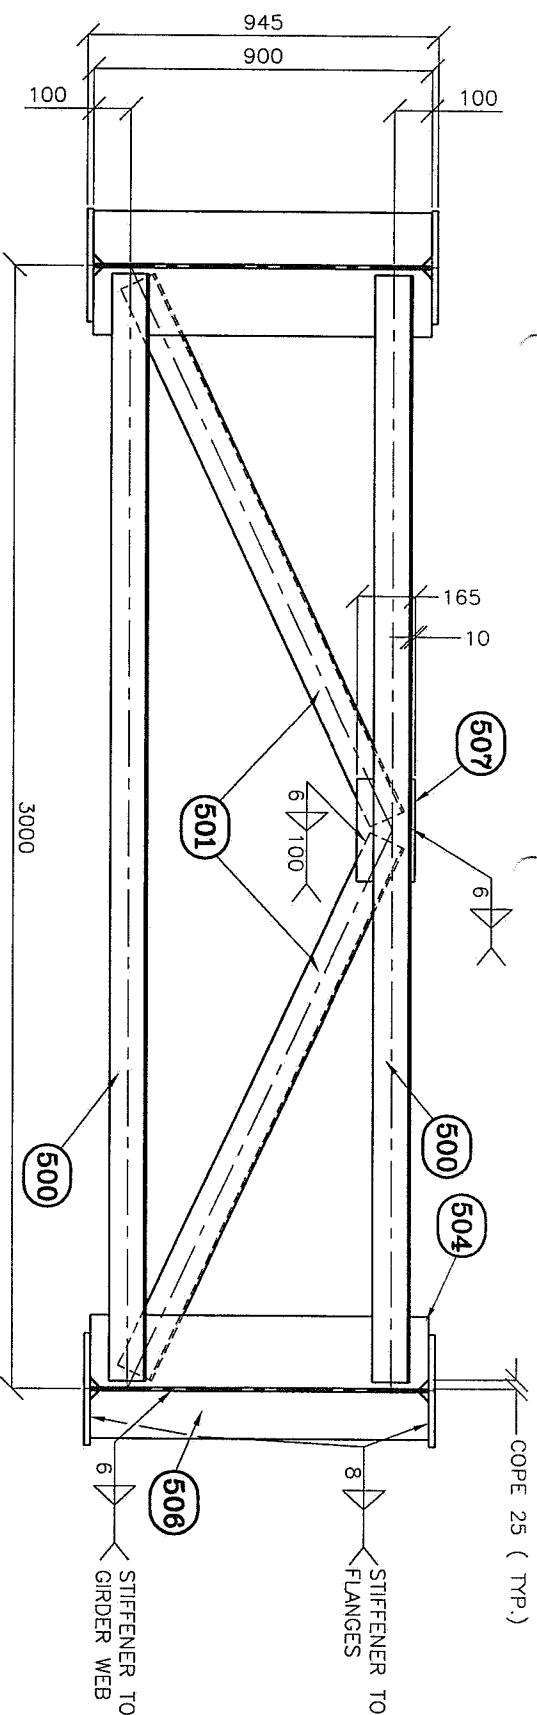

TYPICAL END DIAPHRAGM CROSS SECTION 4
SCALE 1:20

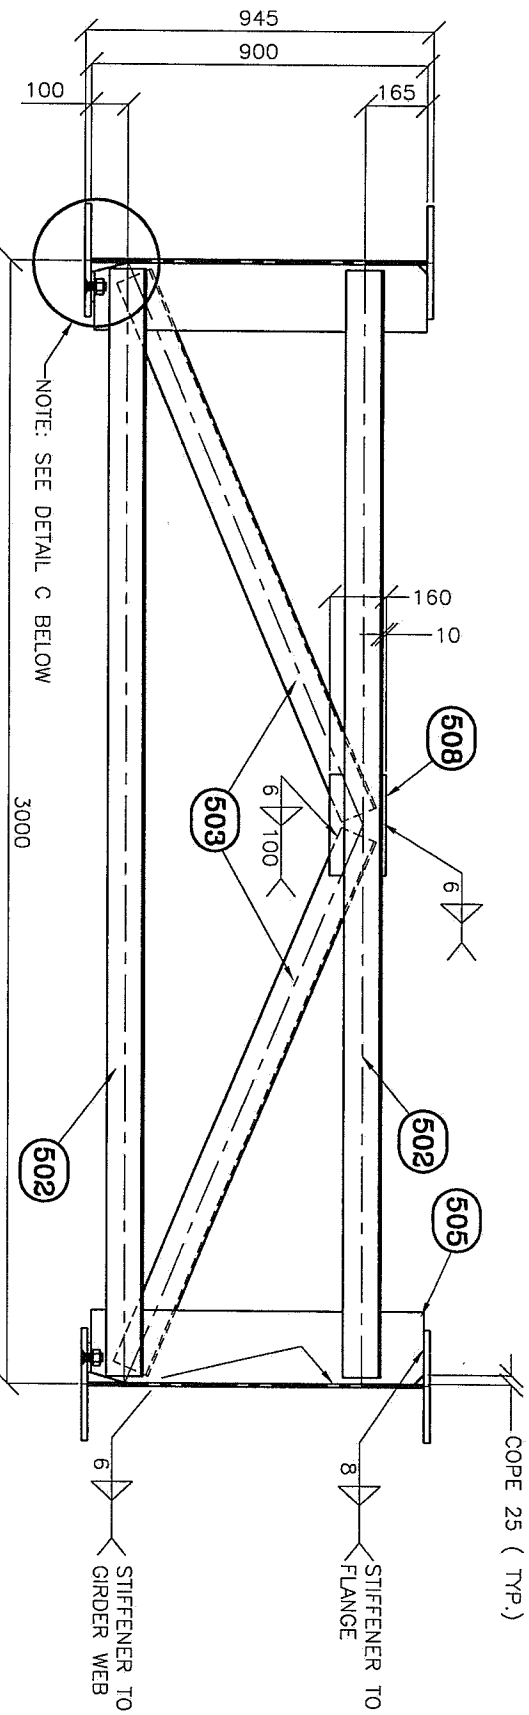


TYPICAL INTERMEDIATE DIAPHRAGM CROSS SECTION 5
SCALE 1:20

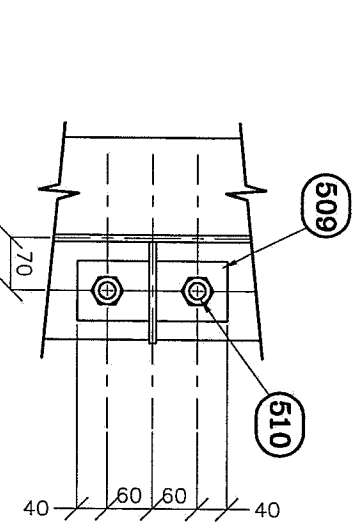

TYPICAL INTERMEDIATE DIAPHRAGM CLIP PLATE DETAIL C
SCALE 1:10

BILL OF MATERIALS — JOB # 2921			
ITEM	QTY	DESCRIPTION OR NAME	WT. LBS. TOTAL
500	4	END DIAPHRAGM STRUT	100 x 100 x 6 L x 2957 256
501	4	END DIAPHRAGM DIAGONAL	100 x 100 x 6 L x 1576 137
502	4	INTERMEDIATE DIAPHRAGM STRUT	100 x 100 x 6 L x 2957 256
503	4	INTERMEDIATE DIAPHRAGM DIAGONAL	100 x 100 x 6 L x 1555 135
504	4	END DIAPHRAGM STIFFENER	12.7 x 155 x 900 123
505	4	INTERMEDIATE DIAPHRAGM STIFFENER	9.5 x 150 x 890 88
506	4	BEARING STIFFENER	12.7 x 155 x 900 123
507	2	END DIAPHRAGM GUSSET PLATE	12.7 x 165 x 285 21
508	2	INT. DIAPHRAGM GUSSET PLATE	9.5 x 160 x 280 15
509	4	INTERMEDIATE DIAPHRAGM CLIP PLATE	9.5 x 80 x 200 11
510	8	GRADE A325 TYPE 3 CS BOLT ASSY	7/8" DIA. x 2 1/2" LONG

REV	DATE	DESCRIPTION	BY
1	JULY 15, 03	ISSUED FOR CONSTRUCTION	RR
0	JULY 14, 03	PRELIMINARY	RR

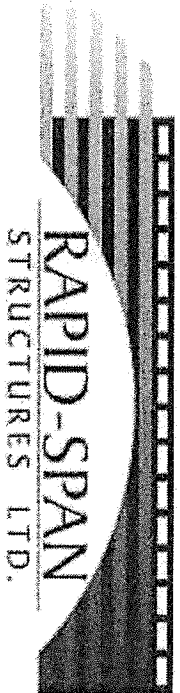

1145 Industrial Drive, Spaldingham Industrial Park, Armstrong, B.C., V0E 1G6
Web Site: <http://www.rapidspan.com> E-Mail: info@rapidspan.com
Tel: (250) 546-9676 Fax: (250) 546-9066

NOTICE: THIS DRAWING HAS NOT BEEN PUBLISHED AND IS THE SOLE PROPERTY OF RAPID-SPAN STRUCTURES LTD. AND IS LENT TO THE BORROWER FOR HIS CONFIDENTIAL USE ONLY. AND IN CONSIDERATION OF THE LOAN OF THIS DRAWING, THE BORROWER SHALL NOT REPRODUCE OR COPIED LEFT OR OTHERWISE FOR THE PURPOSE OF REPRODUCTION OR FOR ANY PURPOSE OTHER THAN THAT FOR WHICH IT WAS FURNISHED.

PROJECT:
TEMPEC
BLACKFOOT CREEK
STRUCTURE N2-135


TITLE:
DIAPHRAGM DETAILS

ENG. BY: P. J. KING	DATE: JULY 14, 03	CAD FILE: TEMPEC	JOB NO.: 2921
CAD BY: RON RIEMENS	DATE: JULY 14, 03	SCALE: 1:20	SHEET 5 OF 7
APP BY: P. J. KING	DATE: JULY 15, 03	DRAWING NUMBER:	REV
ISSUED BY: RON RIEMENS	DATE: JULY 15, 03	RSS-2921-05	1

BILL OF MATERIALS - JOB # 2921

ITEM	QTY	DESCRIPTION OR NAME	SIZE	WT. US. TONS
600	4	END PLATE	9.5 x 300 x 920	182
601	4	BASE PLATE	19 x 400 x 600	316
602	32	KEEPER BARS	10 x 10 x 100	6
603				
604				
605				
606				
607				
608				
609				
610				
ITEM	QTY	UNTREATED ROUGH SAWN TIMBER	SIZE	BOARD FEET
611	6	CURB RAIL # 2 OR BETTER FIR-LARCH	10" x 10" x 9'-0"	450
612	4	CURB RAIL # 2 OR BETTER FIR-LARCH	10" x 10" x 14'-0"	467
613	16	CURB RISER # 2 OR BETTER FIR-LARCH	10" x 10" x 2'-6"	334
614	2	CCA TREATED NARROW BRIDGE SIGN POST	4" x 4" x 10'-0"	27
615				
616				
617				

REV	DATE	DESCRIPTION	BY
1	JULY 15, 03	ISSUED FOR CONSTRUCTION	RR
0	JULY 15, 03	PRELIMINARY	RR

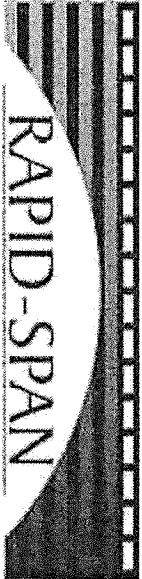

RAPID-SPAN
STRUCTURES LTD.

1145 Industrial Drive, Spallumcheen Industrial Park, Armstrong, B.C., V0E 1S6
Web Site: <http://www.rapidspan.com> E-Mail: info@rapidspan.com
Tel: (250) 546-9676 Fax: (250) 546-9666

NOTICE: THIS DRAWING HAS NOT BEEN PUBLISHED AND IS THE SOLE PROPERTY OF RAPID-SPAN STRUCTURES LTD. AND IS LENT TO THE BORROWER FOR HIS CONFIDENTIAL USE ONLY; AND IN CONSIDERATION OF THE LOAN OF THIS DRAWING, THE BORROWER PROMISES AND AGREES TO RETURN IT UPON REQUEST AND AGREES THAT IT SHALL NOT BE REPRODUCED, COPIED, REPRODUCED, OR OTHERWISE USED FOR ANY PURPOSE OTHER THAN THAT FOR WHICH IT WAS FURNISHED.


PROJECT:

TEMPEC
BLACKFOOT CREEK
STRUCTURE N2-135


TITLE:

ABUTMENT AND CURB DETAILS


ENG BY: P. J. KING	DATE: JULY 14, 03	CAD FILE: TEMPEC	JOB NO.: 2921
CAD BY: RON RIEMENS	DATE: JULY 15, 03	SCALE: 1:30	SHEET 6 OF 7
APP BY: P. J. KING	DATE: JULY 15, 03	DRAWING NUMBER:	REV
ISSUED BY: RON RIEMENS	DATE: JULY 15, 03	RSS-2921-06	

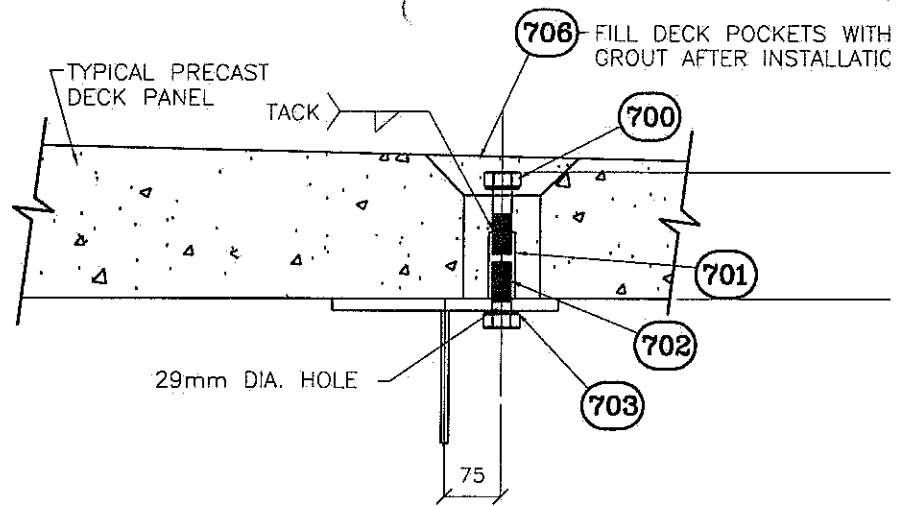


DETAIL "C" (DECK TO GIRDER)
SCALE 1:10

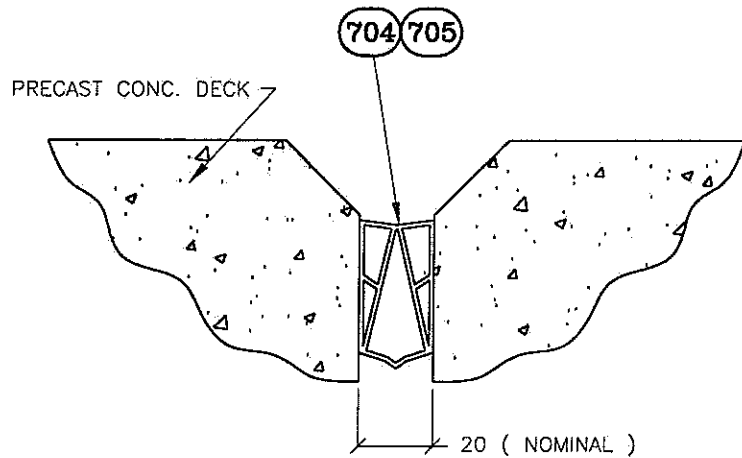

DECK JOINT DETAIL "C"
SCALE 1:5

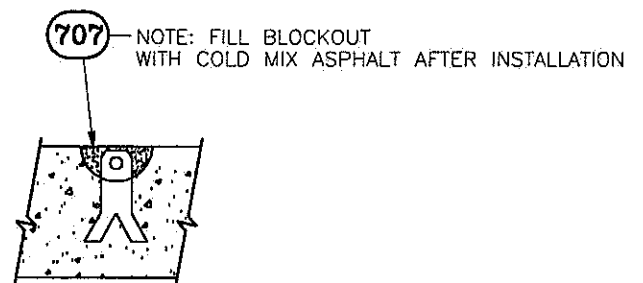


DECK BURKE POCKET DETAIL
SCALE 1:10

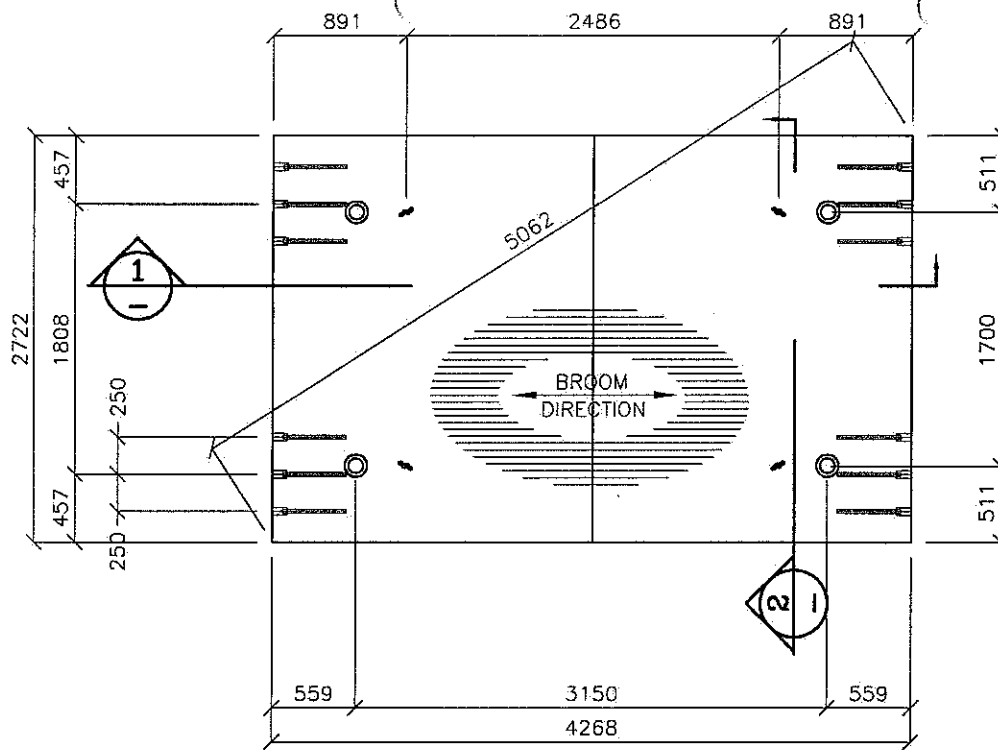


END PANEL A PLAN

SCALE 1:50

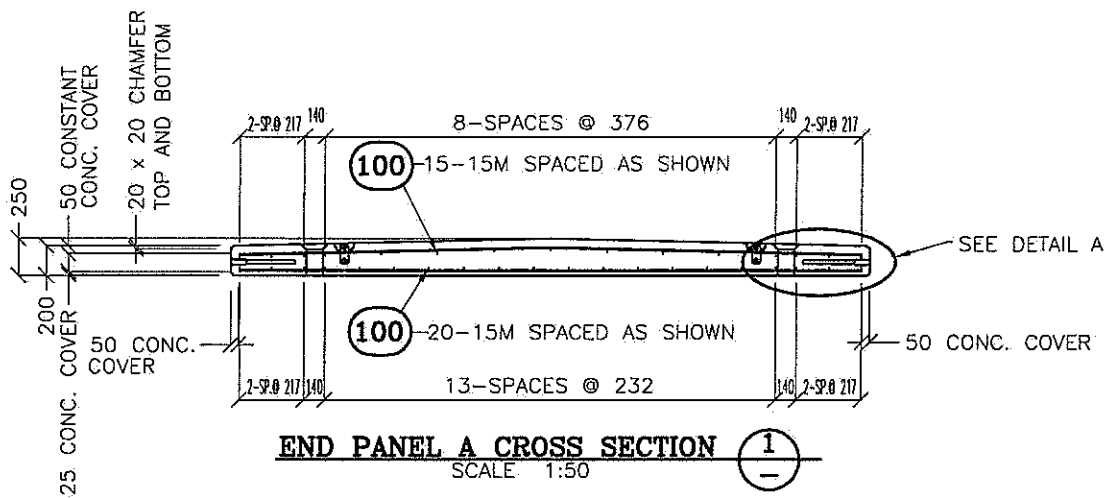


END PANEL A CROSS SECTION

SCALE 1:50

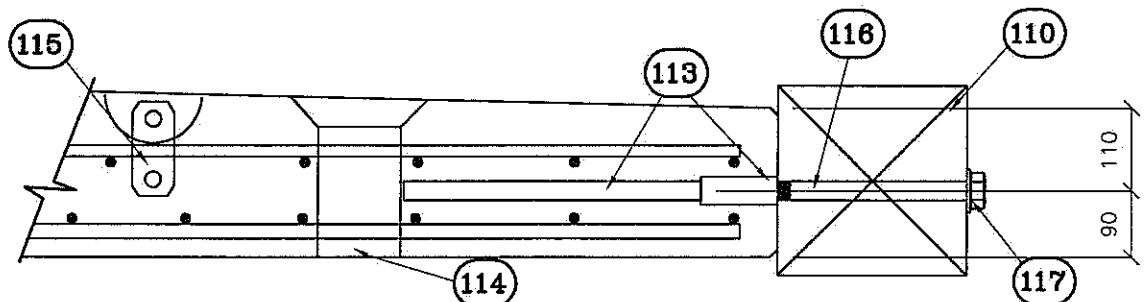


DETAIL "A"

SCALE 1:10

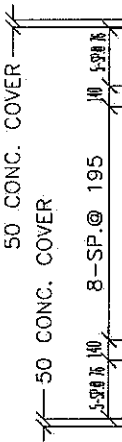


END P

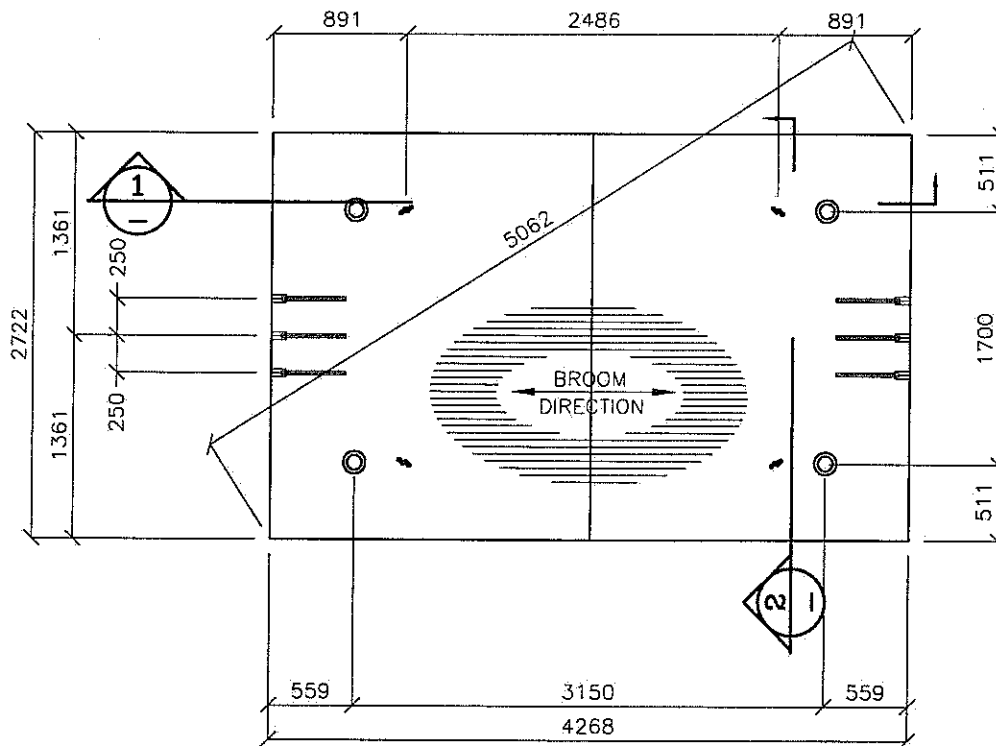


INTERMEDIATE PANEL B PLAN

SCALE 1:50

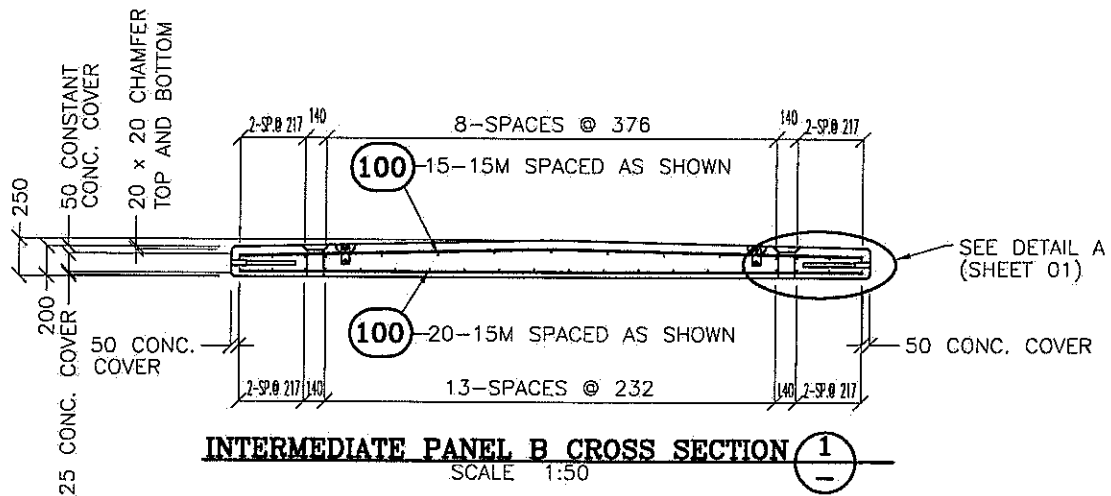


INTERMEDIATE PANEL B CROSS SECTION

SCALE 1:50

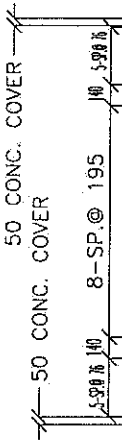


INTERMEDIA

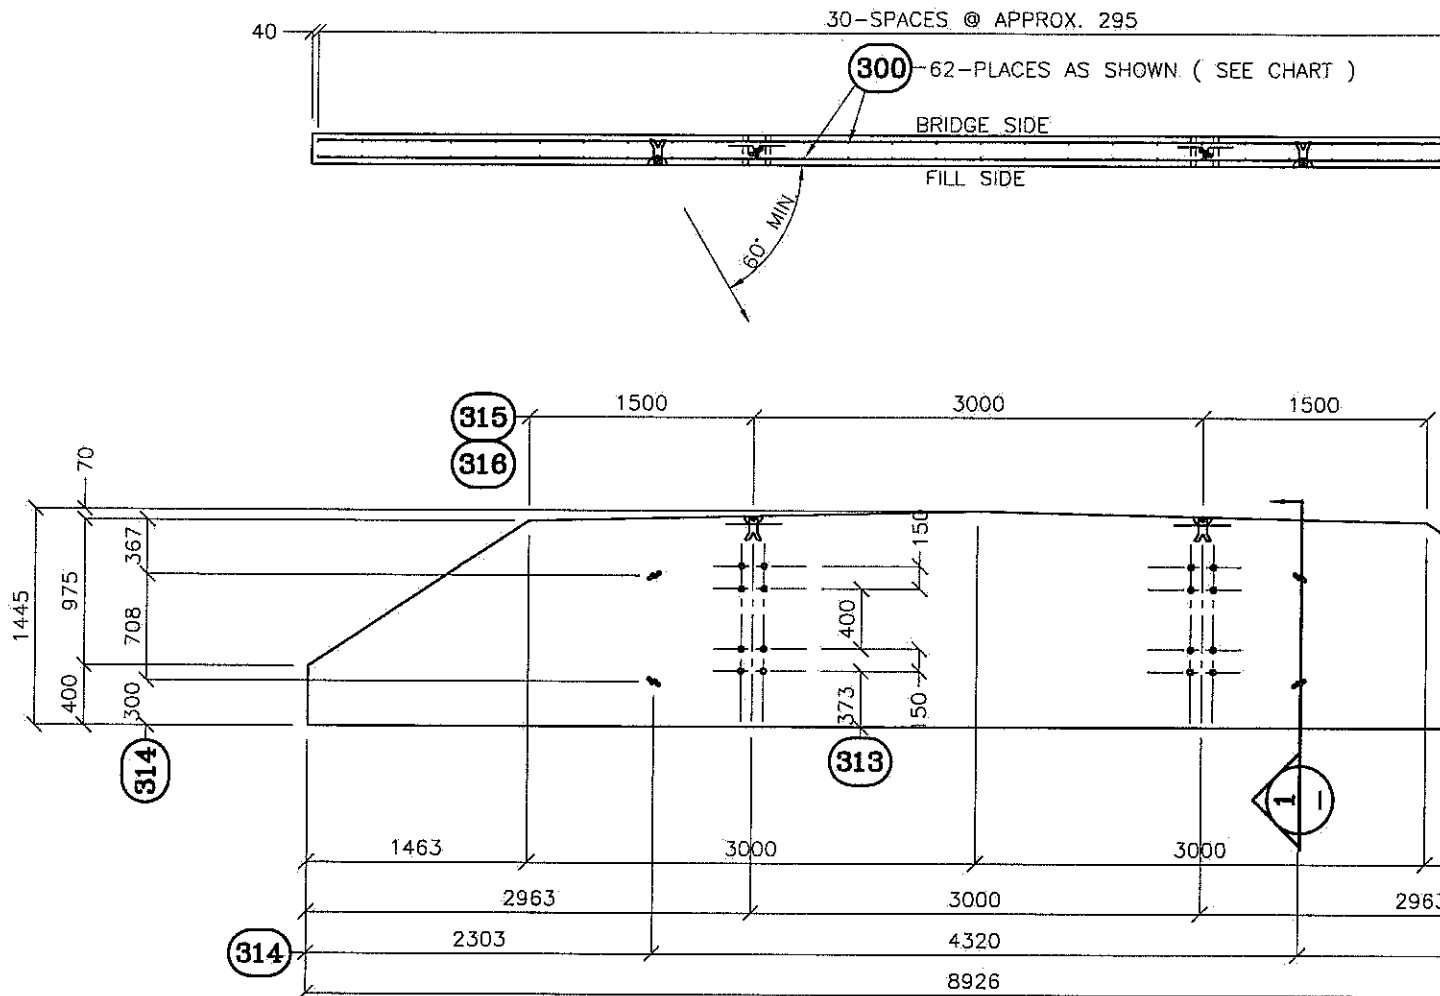

NOTE: CLEARLY MARK "FILL SIDE" ON BALLAST WALLS BEFORE SHIPPING

PRECAST BALLAST WALL BW DETAIL


SCALE 1:50

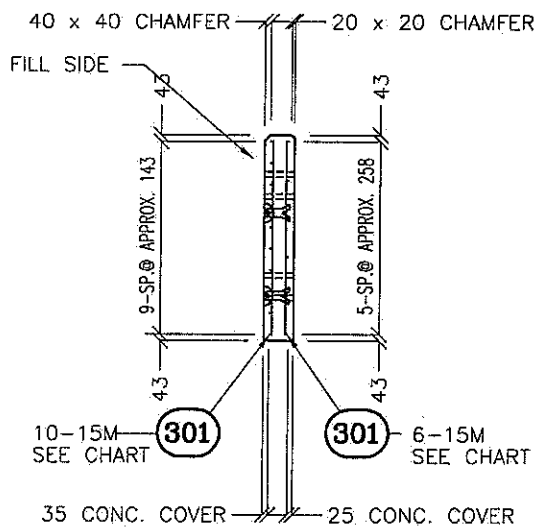

CROSS SECTION





SCALE 1:50

1

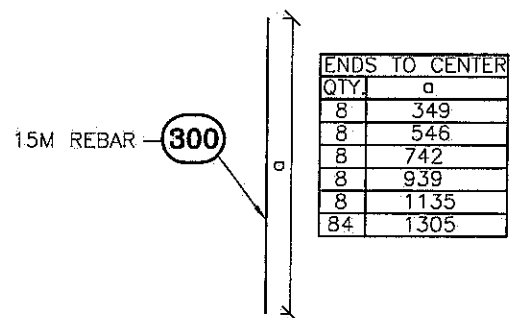

VERTICAL REBAR DETAIL

NTS

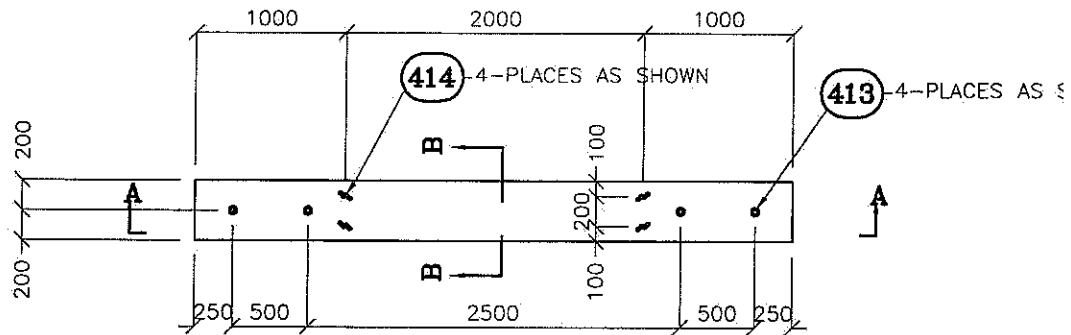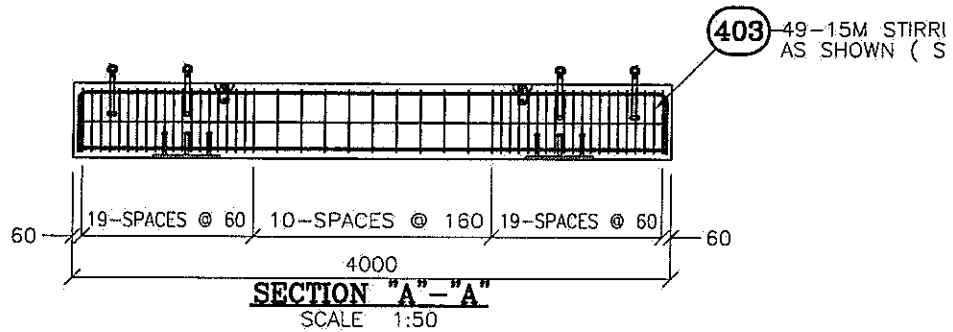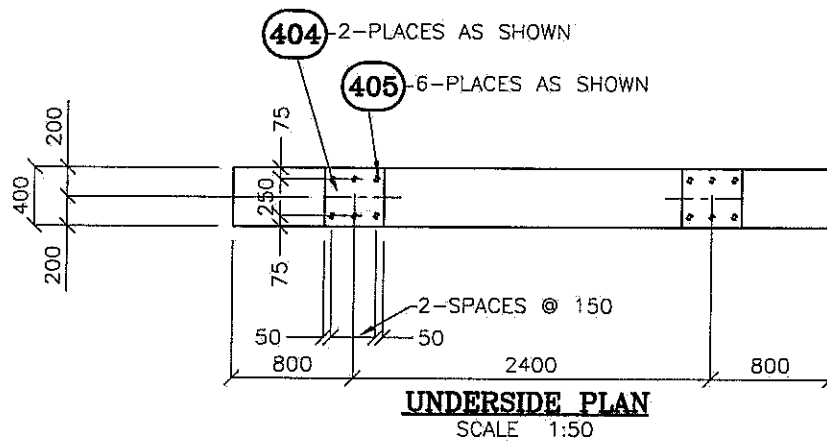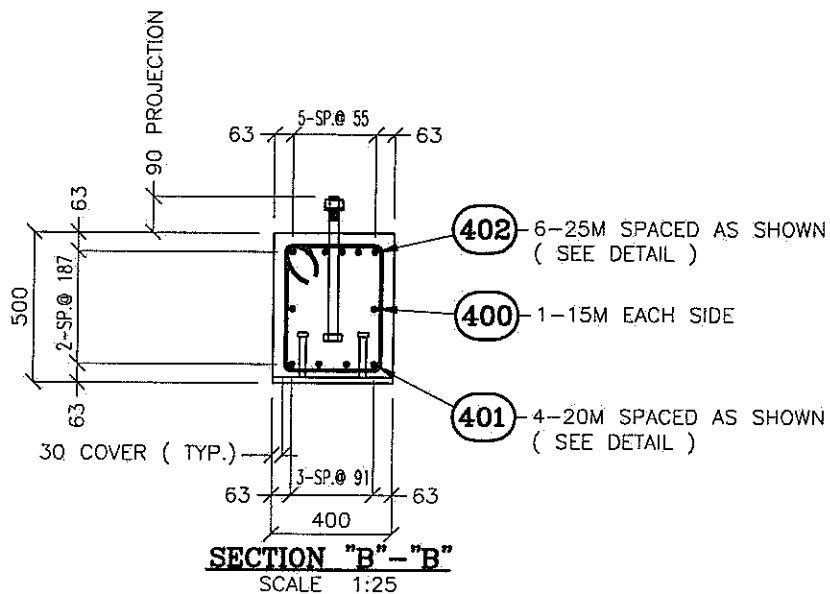

440

F

FOR