
Site Plan Map Block HW108

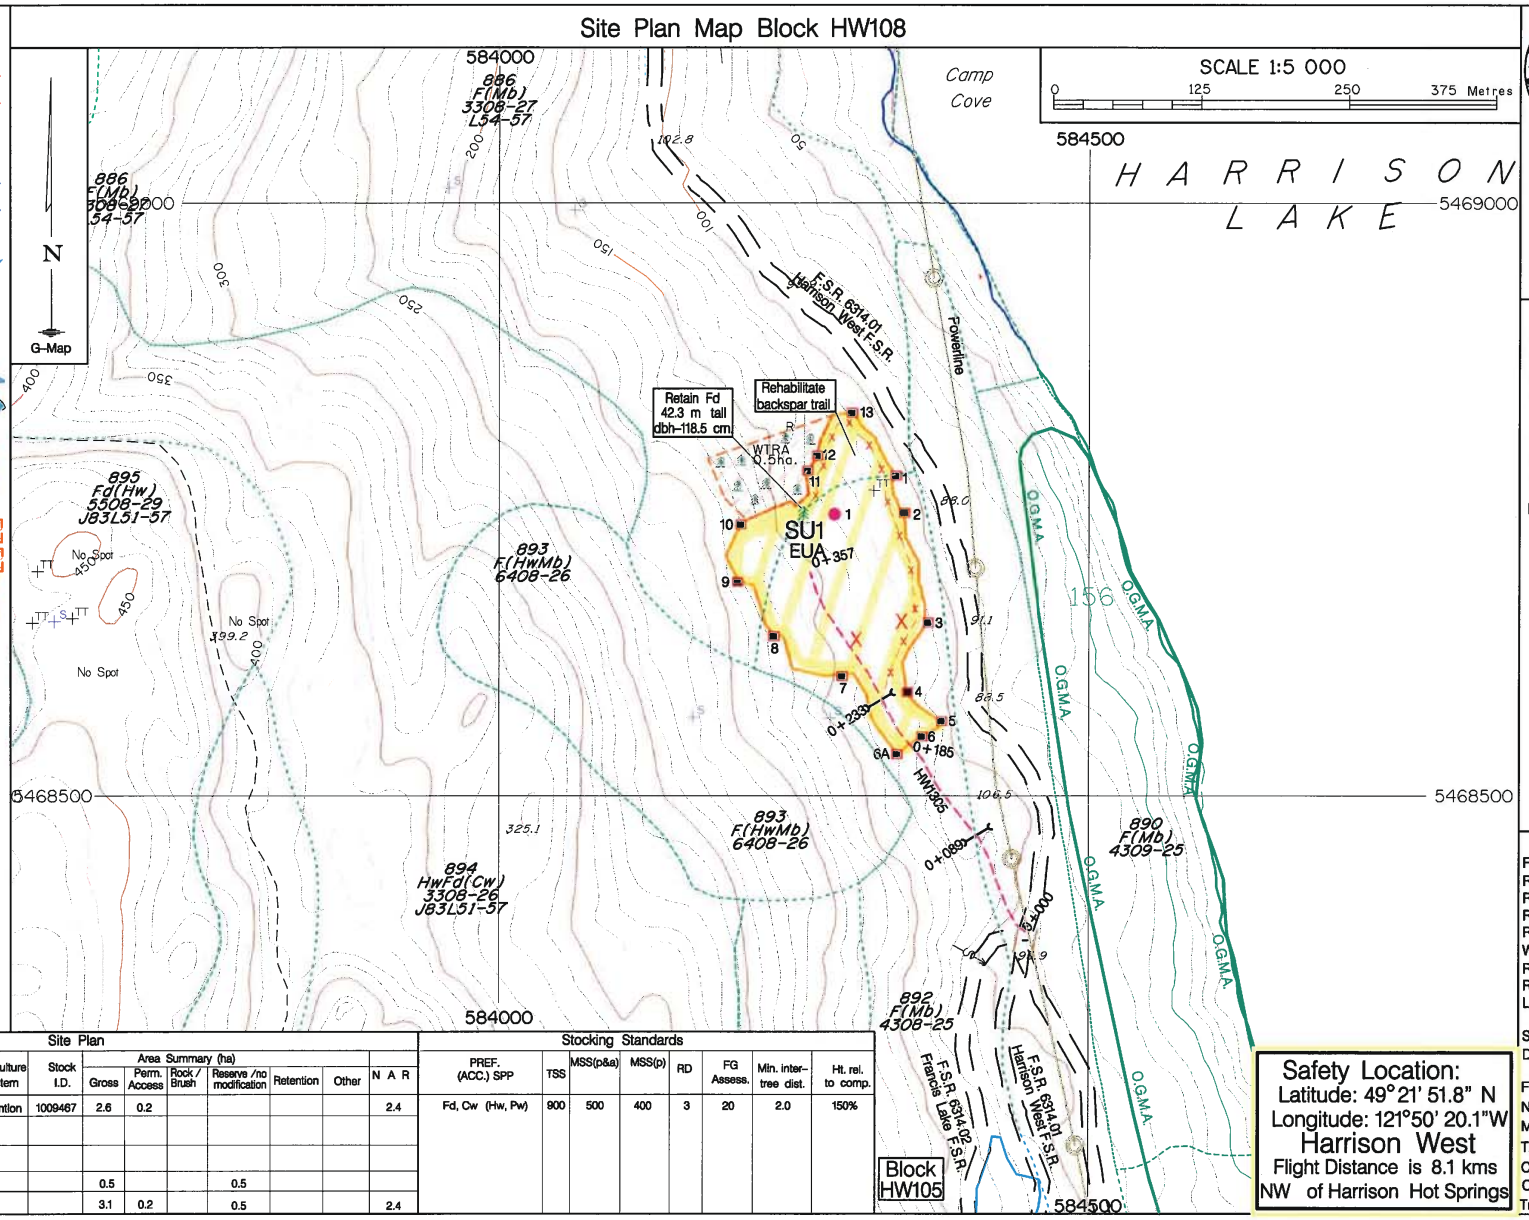

Management Areas

- Riparian Stream Class-FISH:
- (S1/S4) Sampled
- (S1/S4) Gradient
- (Unknown class) Gradient
- Riparian Stream Class-NO FISH:
- (S5/S6) Sampled
- (S5/S6) Gradient
- (Unknown class) Gradient
- Non-classified Drainage
- Seepage
- Stream Class. and Reach Break
- Riparian Lake Class (L1-L4)
- Riparian Wetland Class (W1-W5)
- Water Body ID #
- Retention Patch (Engineered)
- Retention Patch (Proposed)
- Retention Trees
- Wildlife Tree Retention Area
- Other Reserve
- Riparian Reserve Zone
- Riparian Management Zone (if different than SU prescription)
- Windthrow Management Area
- Machine Free Zone
- Windfall
- Landing / Temporary Landing

BR CG BASL

Note - field layout for treatment area is required. Crews should refer to the Detailed Site Assessment for Forestry Herbicide Applications report for this block, as well as the BCTS Pest MAnagement Plan 2012-2017 (738-0018-12/17) for specifications regarding field layout, and establishment of PFZs and buffer zones as required.

Date: March 9, 2009

BCTS
BC Timber Sales
Chinook

Scale: 1 : 5 000
Forest Region: Coast
Forest District: Chilliwack
Forest Development Unit: West Harrison
Location: Harrison West
Map #: 092H031 (10m = hemlock)
U.T.M.: 10
Declination: 17°30' East

Legend

- Falling Boundary
- Falling Corner 2
- Standard Unit Boundary
- Eco Unit Boundary
- S.P. Plot 3
- Root Rot Centre X
- Existing Road
- Proposed Roads:
- Haul Road – construction
- Designated Skid Trail
- Mobile Backspar Trail
- Machine Crossing (creek) X
- Reference Point
- Bridge
- Culvert
- Slide
- Gully
- Rock Outcrop
- Index Contour and Label
- Intermediate Contour
- Contour Interval is 10 m
- BC Timber Sales

Field Ribboning

Falling Boundary: Orange Printed
Riparian Reserve Zone: Orange Printed
Right of Way Boundary: Orange Printed
Riparian Mgmt. Zone: Orange Printed
Retention Patch: Orange / Black stripe
Wildlife Tree Patch : Orange Printed
Road Reconnaissance: Yellow
Road Centre Line: Pink
Landing Location: Pink "Landing" (hand written)
Skid / Bladed Trail Location: Pink Printed
Deflection Line / Base Line: Green / White Stripe
Fish Stream: Red / White Stripe
Non-Fish Stream: Blue / White Stripe
Machine Free Zone: Red Printed
Traverse Station Marks: White
Cruise Strip Lines: Blue
Cruise Plot Centre: Blue and Orange
Treatment Area Boundary: Green Printed

Site Plan

Blk	Standard Unit	Eco Unit	BioGeo SubZone	Site Series	Silviculture System	Stock I.D.	Area Summary (ha) Gross	Perm. Access	Rock / Brush	Reserve /no modification	Retention	Other	N A R
HW108	1	A	CWHdm	01 05 03 04 / 75 15 5 5	Retention	1009467	2.6	0.2					2.4
	WTRA						0.5			0.5			
Total							3.1	0.2		0.5			2.4

Stocking Standards

PREF. (ACC.) SPP	TSS	MSS(p&a)	MSS(p)	RD	FG Assess.	Min. inter-tree dist.	Ht. rel. to comp.
Fd, Cw (Hw, Pw)	900	500	400	3	20	2.0	150%