


Management Areas

- Riparian Stream Class-FISH:
 - (S1/S4) Sampled
 - (S1/S4) Gradient
 - (Unknown class) Gradient
- Riparian Stream Class-NO FISH:
 - (S5/S6) Sampled
 - (S5/S6) Gradient
 - (Unknown class) Gradient
 - Non-classified Drainage
- Seepage
- Stream Class and Reach Break
- Riparian Late Class (L1-L4)
- Riparian Wetland Class (W1-W6)
- Water Body ID #
- Retention Patch (Engineered)
- Retention Patch (Proposed)
- Retention Trees
- Wildlife Tree Patch (WTP)
- Other Reserve
- Riparian Reserve Zone
- Retention Management Zone
- Wildfire Management Area
- Machine Free Zone
- Windfall
- Landing / Temporary Landing
- Helicopter Drop Zone

BR CG BASL

Note - field layout for treatment area is required. Crews should refer to the Detailed Site Assessment for Forestry Herbicide Applications report for this Pest Management Plan 2012-2017 (738-0018-12/17) for specifications regarding field layout, and establishment of PFZs and buffer zones as required.

Brushshin Map / Site Plan Map Blocks WD100-1|100-2|100-3

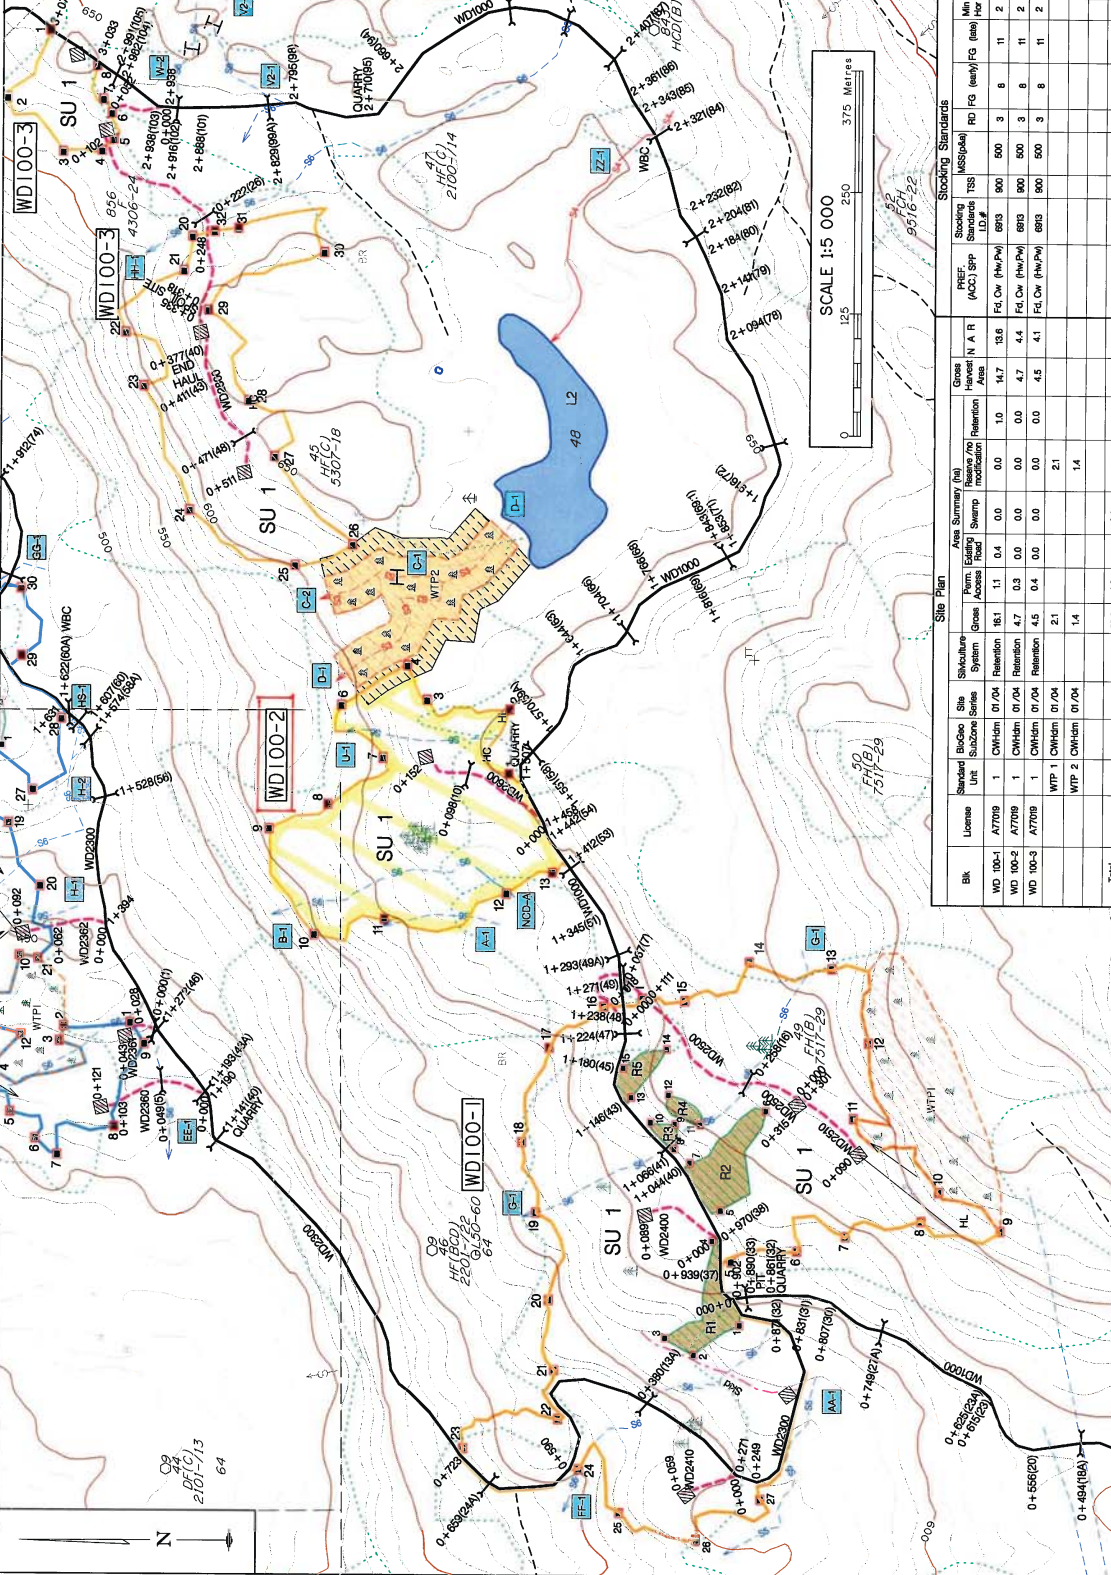

Date: March 28, 2006
TSL A77019
Scale: 1:5,000
Forest Region: Coast
Forest District: Chilliwack
Location: Mount Woodside
Map #: 092-021

- Legend
- Felling Boundary
 - External to Felling Boundary
 - Site Series Boundary
 - Standard Unit Boundary
 - SP Plot
 - Hydro R / W
 - Felling Corner
 - Existing Road
 - Proposed Road (to be rehabilitated)
 - Existing Trail
 - Proposed Roads:
 - Haul Road
 - Designated Skid Trail
 - Temporary Road
 - Reference Point
 - Bridge
 - Culvert to be installed
 - Unclassified Road
 - Gravel Pit
 - Slide
 - Gully
 - Rock Outcrop
 - Index Contour and Label
 - Contour Interval
 - 10 m
 - BC Timber Sales

Field Ribboning

- Felling Boundary: Orange
- Retention Patch: Green
- Road Centre Line: Pink
- Road Reconnaissance: Yellow
- Fish Stream: Red / White Stripe
- Non-Fish Stream: Blue / White Stripe
- Deflection Line: Blue / White
- Station Marks: Orange and White
- Split Line: Blue "Treatment Unit"
- Dispersed Retention: Three Blue Dots
- Chase Strip Line: Blue
- Cruise Plot Center: Blue and Orange

Blk	License	Standard Unit	BioGeo Subzone	Site Series	Site Plan			Area Summary (ha)			Stocking Standards					
					Site System	Gross Access	Net Retention	Swamp Flow	Retention	Gross Area	Net Area	Stocking Standards	Stocking Standards	Stocking Standards		
WD 100-1	A77019	1	CH100	07/04	Retention	18.1	1.1	0.4	0.0	1.0	14.7	13.6	13.6	13.6	13.6	13.6
WD 100-2	A77019	1	CH100	07/04	Retention	4.7	0.3	0.0	0.0	0.0	4.7	4.4	4.4	4.4	4.4	4.4
WD 100-3	A77019	1	CH100	07/04	Retention	4.5	0.4	0.0	0.0	0.0	4.5	4.1	4.1	4.1	4.1	4.1
WTP 1	CH100	07/04	WTP 1	CH100	07/04	2.1			2.1							
WTP 2	CH100	07/04	WTP 2	CH100	07/04	1.4			1.4							