# Brushing Map / Site Plan Map Blocks WD101–1, WD101–2

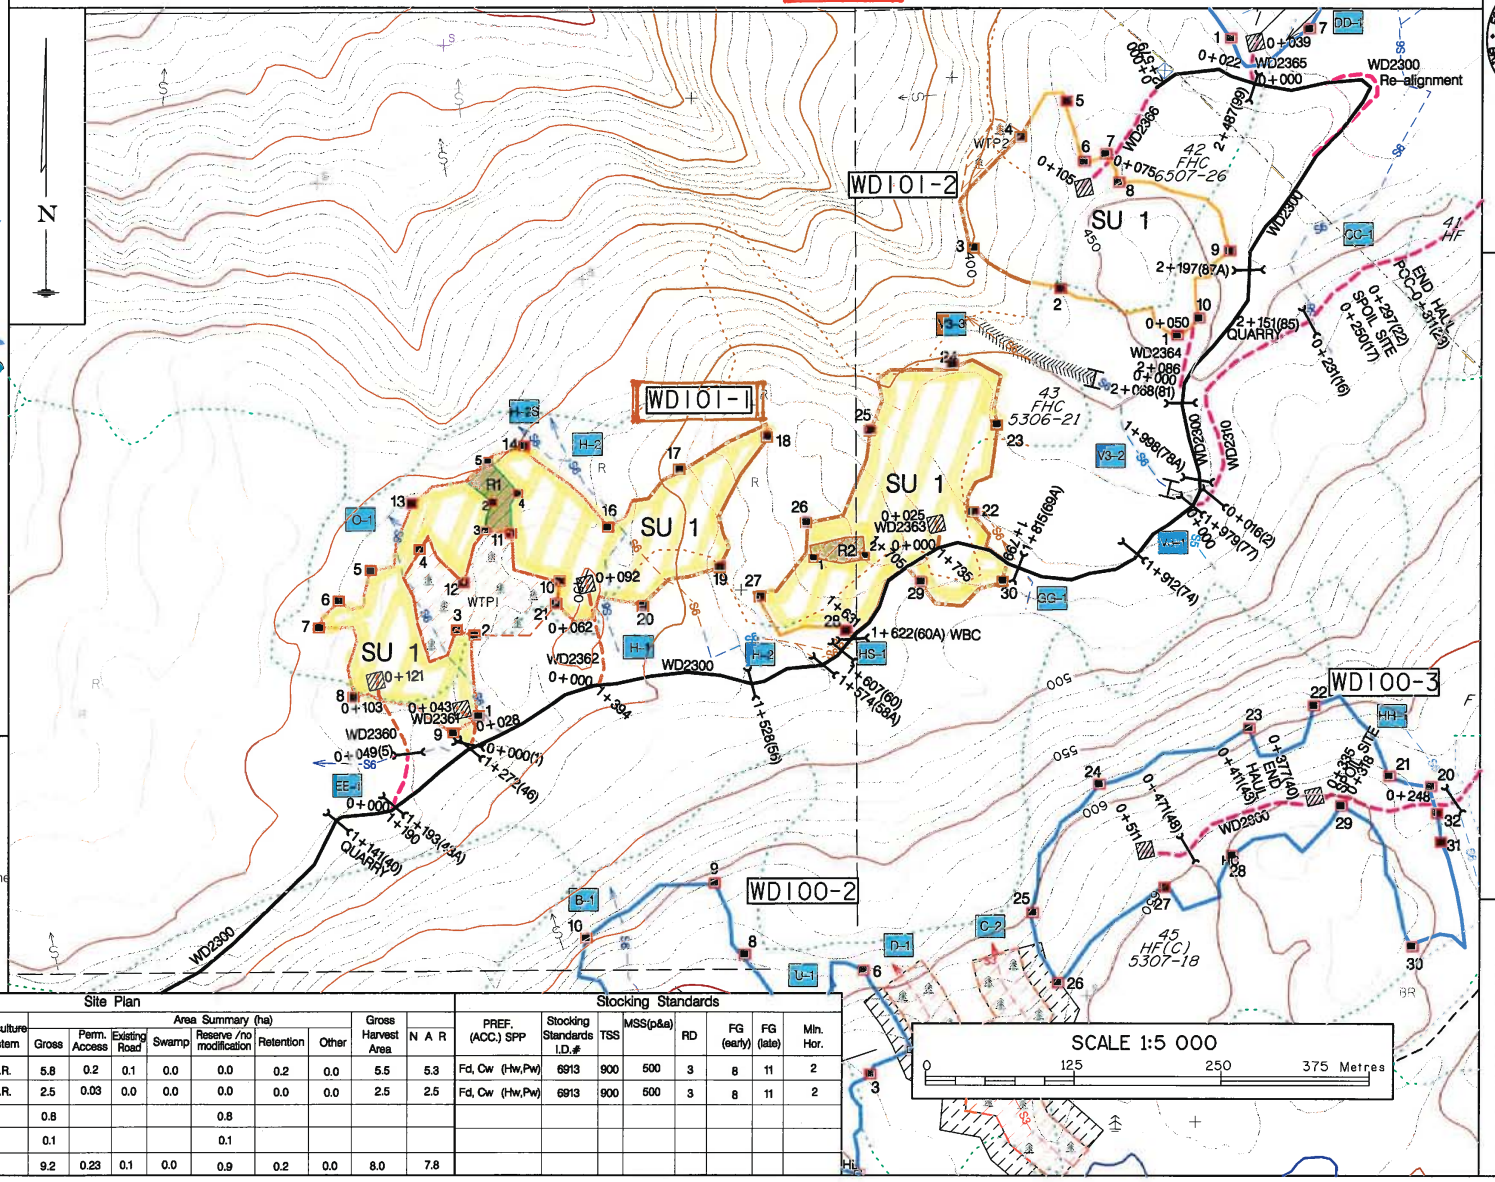


## Management Areas

- Riparian Stream Class–FISH:
- (S1 /S4) Sampled
- (S1 /S4) Gradient
- (Unknown class) Gradient
- Riparian Stream Class–NO FISH:
- (S5 /S6) Sampled
- (S5 /S6) Gradient
- (Unknown class) Gradient
- Non-classified Drainage
- Seepage
- Stream Class. and Reach Break
- Riparian Lake Class (L1–L4)
- Riparian Wetland Class (W1–W5)
- Water Body ID #
- Retention Patch (Engineered)
- Retention Patch (Proposed)
- Retention Trees
- Wildlife Tree Patch (WTP)
- Other Reserve
- Riparian Reserve Zone
- Riparian Management Zone (if different than SU prescription)
- Windthrow Management Area
- Machine Free Zone
- Windfall
- Landing /Temporary Landing
- Helicopter Drop Zone

BR CG BASL

Note - field layout for treatment area is required. Crews should refer to the Detailed Site Assesment for Forestry Herbicide Applications report for this block, as well as the BCTS Pest Management Plan 2012-2017 (738-0018-12/17) for specifications regarding field layout, and establishment of PFZs and buffer zones as required.

Date: Oct. 28, 2005

**BCTS**
BC Timber Sales
Chinook

## TSL A77019

| | |
|---|---|
| Scale: | 1 : 5 000 |
| Forest Region: | Coast |
| Forest District: | Chilliwack |
| Location: | Mt.Woodside |
| Map #: | 092H021 |

## Legend

- Falling Boundary
- External to Falling Bdy
- Site Series Boundary
- Standard Unit Boundary
- SP Plot
- Hydro R /W
- Falling Corner
- Existing Road
- Existing Road (to be rehabilitated)
- Existing Trail
- Proposed Roads:
- Haul Road
- Designated Skid Trail
- Temporary Road Reference Point
- Bridge
- Culvert to be installed
- Unclassified Road
- Gravel Pit
- Slide
- Gully
- Rock Outcrop
- Index Contour and Label
- Intermediate Contour
- Contour Interval is 10 m
- BC Timber Sales

## Field Ribboning

- Falling Boundary: Orange
- Retention Patch: Green
- Road Centre Line: Pink
- Road Reconnaissance: Yellow
- Fish Stream: Red /White Stripe
- Non–Fish Stream: Blue /White Stripe
- Deflection Line: Blue /White
- Station Marks: Orange and White
- Split Line: Blue "Treatment Unit"
- Dispersed Retention: Three Blue Dots
- Cruise Strip Line: Blue
- Cruise Plot Center: Blue and Orange

### Site Plan

| Blk | License | Standard Unit | BioGeo SubZone | Site Series | Silviculture System | Area Summary (ha) Gross | Perm. Access | Existing Road | Swamp | Reserve /no modification | Retention | Other | Gross Harvest Area | N A R |
|---|---|---|---|---|---|---|---|---|---|---|---|---|---|---|
| WD 101–1 | A77019 | SU 1 | CWHdm | 01 /04 | V.R. | 5.8 | 0.2 | 0.1 | 0.0 | 0.0 | 0.2 | 0.0 | 5.5 | 5.3 |
| WD 101–2 | A77019 | SU 1 | CWHdm | 01 /04 | V.R. | 2.5 | 0.03 | 0.0 | 0.0 | 0.0 | 0.0 | 0.0 | 2.5 | 2.5 |
| | WTP 1 | | CWHdm | 01 /04 | | 0.8 | | | | 0.8 | | | | |
| | WTP 2 | | CWHdm | 01 /04 | | 0.1 | | | | 0.1 | | | | |
| Total | | | | | | 9.2 | 0.23 | 0.1 | 0.0 | 0.9 | 0.2 | 0.0 | 8.0 | 7.8 |

### Stocking Standards

| PREF. (ACC.) SPP | Stocking Standards I.D.# | TSS | MSS(p&a) | RD | FG (early) | FG (late) | Min. Hor. |
|---|---|---|---|---|---|---|---|
| Fd, Cw (Hw,Pw) | 6913 | 900 | 500 | 3 | 8 | 11 | 2 |
| Fd, Cw (Hw,Pw) | 6913 | 900 | 500 | 3 | 8 | 11 | 2 |