

Management Features

- Riparian Stream Class-FISH:
S1, S2, S3, S4
Unknown
- Riparian Stream Class-NO FISH:
S5, S6
Unknown
- Non-classified Drainage
- Seepage
- Stream Class, Reach Break
- Riparian Lake (L1-L4)
- Riparian Wetland (W1-W5)
- Water Body ID #
- Retention Patch (Engineered)
- Retention Patch (Proposed)
- Dispersed Retention Trees
- Wildlife Tree Retention Area
- Adjacent Wildlife Tree Retention Area
- Road Right-of-Way
- Riparian Reserve Zone
- Riparian Management Zone
(if different than SU prescription)
- Ground-Based Yarding Area
- Cable Yarding Area
- Helicopter Harvest Area
- Non-Productive
- Ground Based Area >35% Slope
- Windthrow Management Area
- Machine Free Zone
- Special Management Zone
- Park
- Water Supply Intake
- Previous Harvest
- Old Growth Mgmt. Area
- Priority Old Growth Deferral Area
- Private Land
- ParcelMap BC


Harvest System

- Ground Based (Yarding Direction)
- Skyline
- Grapple
- Deflection Line
- Yarding Break

Field Marking

- Falling Boundary:**
Orange FB Ribbon & Orange Paint
- Retention Patch:**
Orange Black Stripe Ribbon & Orange Paint
- Road Right of Way:**
Orange Ribbon & Orange Paint
- Road Centre Line:**
Pink Ribbon & Pink Tag
- Falling Corner:**
Orange Tag & FC # Marked
- Dispersed Retention Trees**
Orange Painted Dot Each Side & Base
- Station Marks**
White Ribbon
- Fish Stream:**
Red White Stripe Ribbon
- Non Fish Stream:**
Blue White Stripe Ribb.
- Deflection Line:**
Green Ribbon
- Machine Free Zone:**
Red Ribbon
- Cruise Lines & Plots:**
Blue Ribbon

Block Plan Map Block HU402

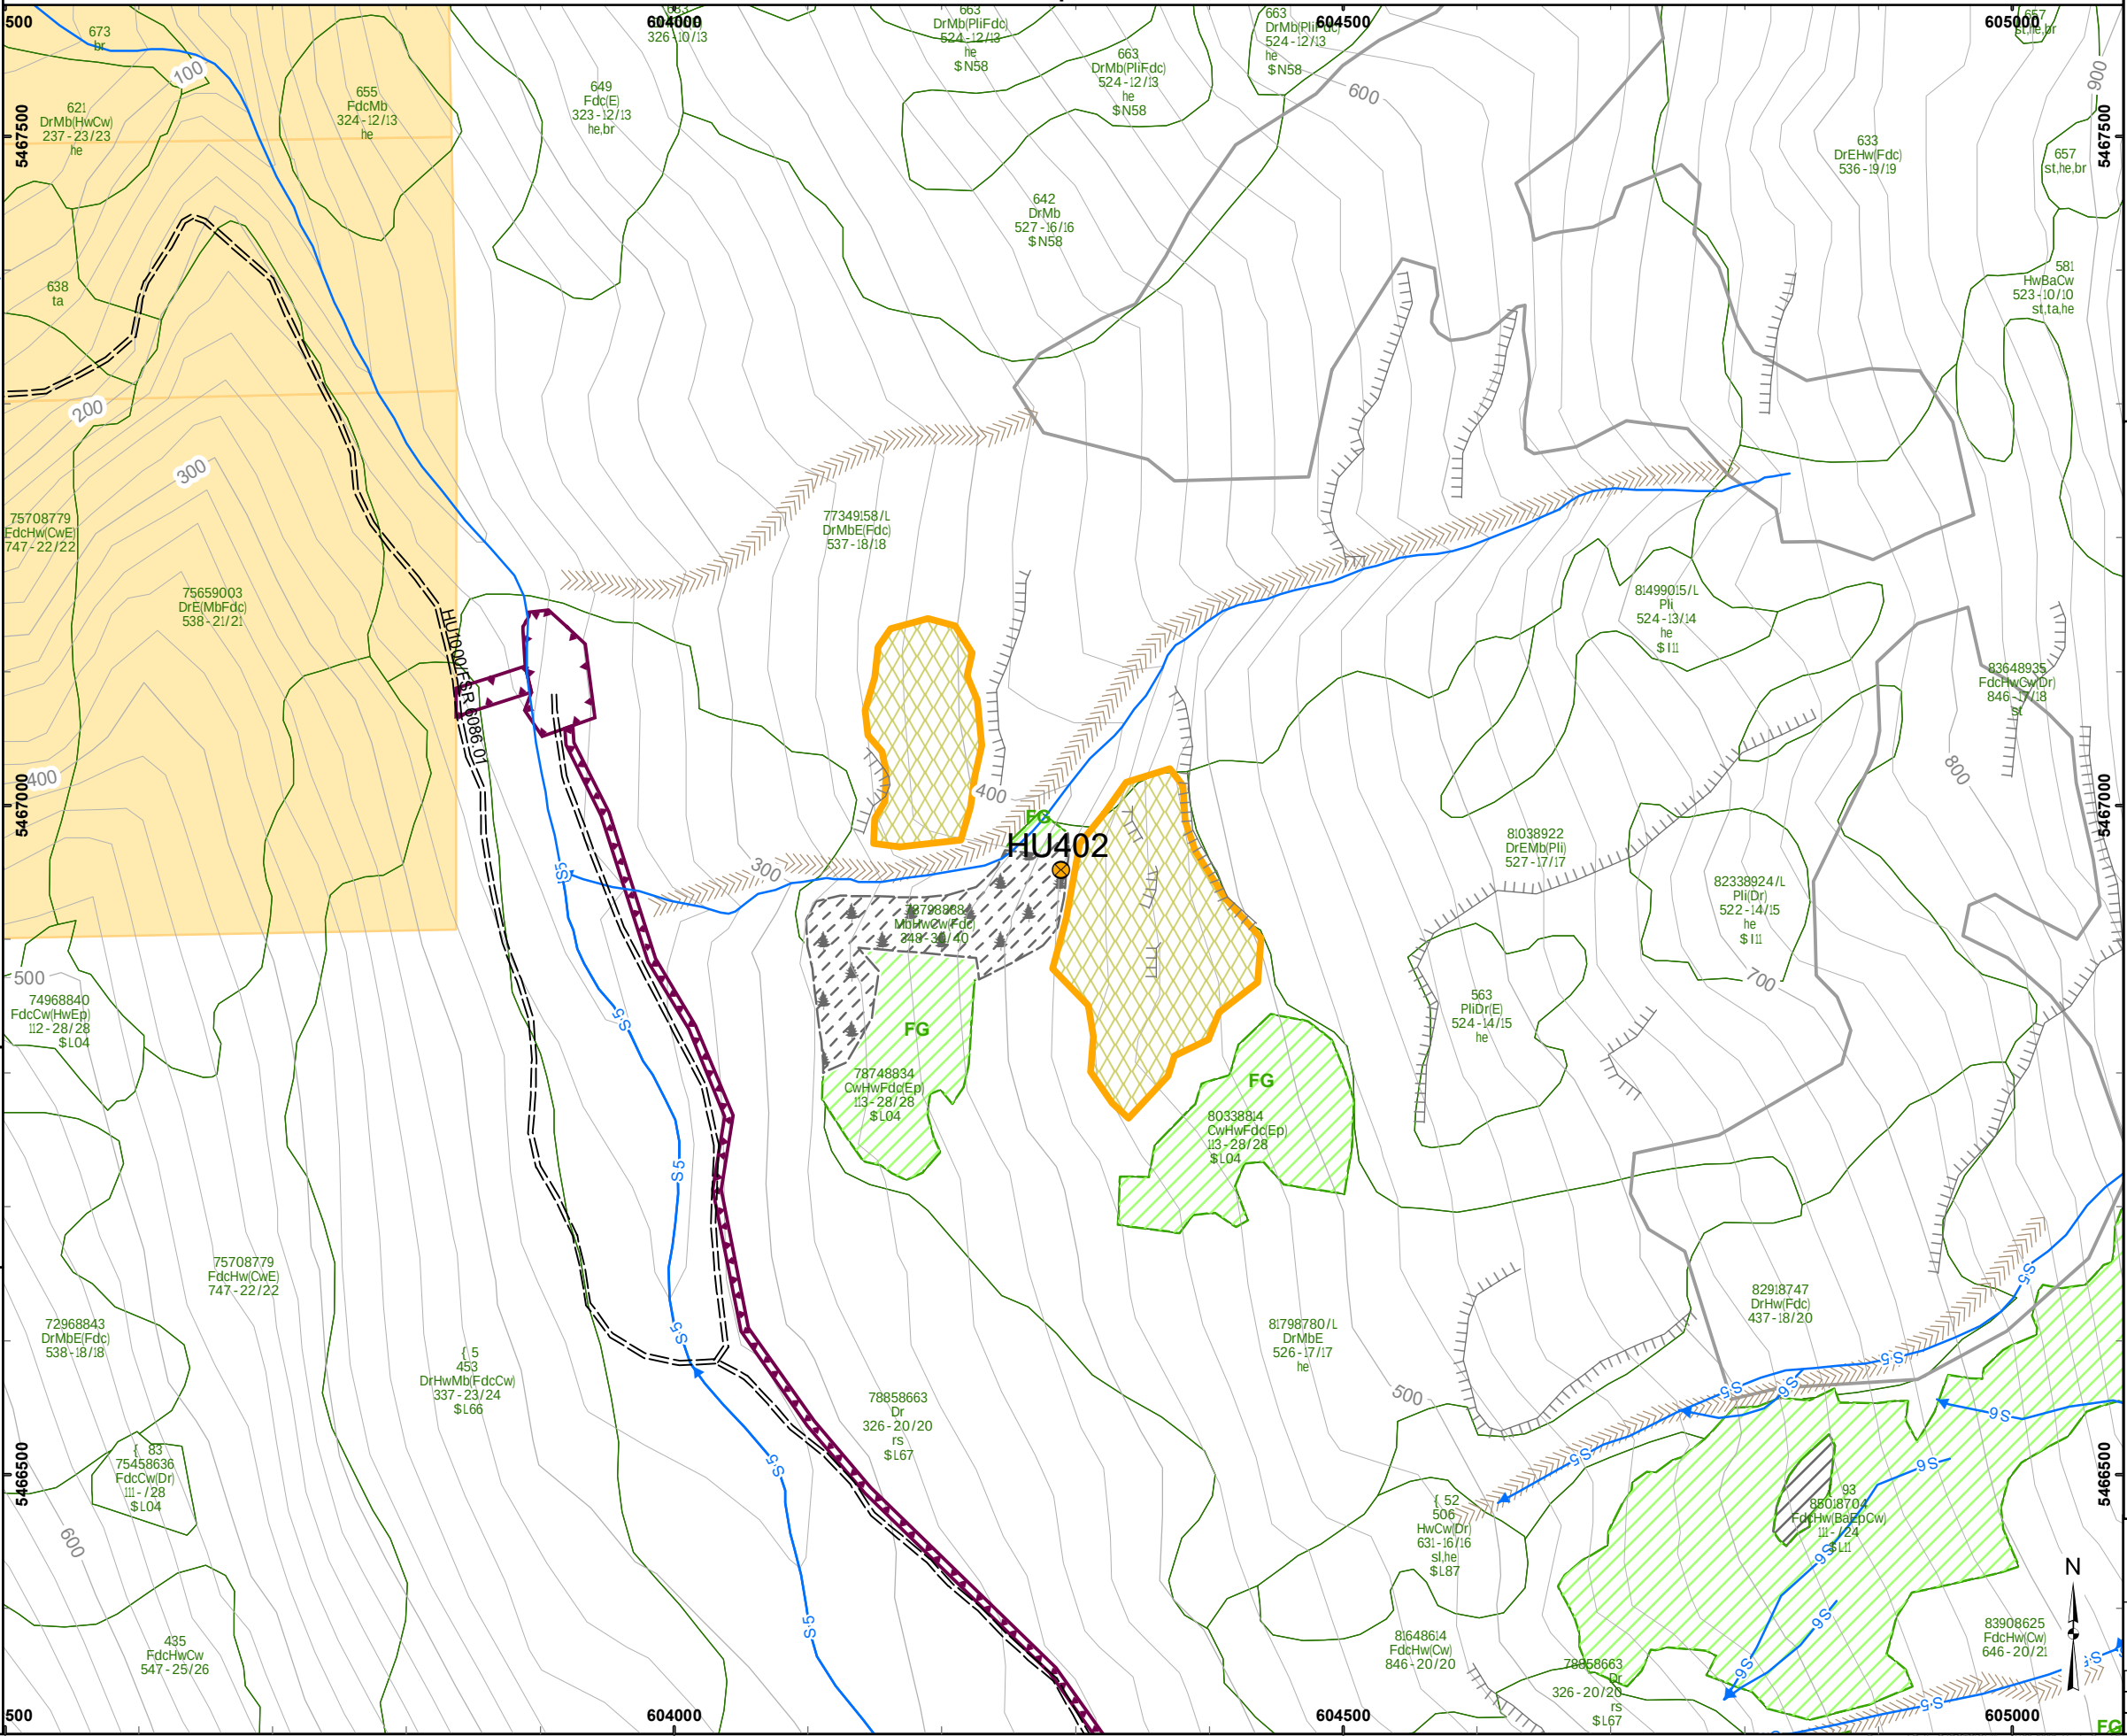



TSL TA0000

Scale: 1:5,000

Region: RSC

District: DCK

Mapsheet: 92H033

Location: Hunter Creek

UTM Zone: 10

UTM Easting: 604289

UTM Northing: 5466952

Latitude: 49°20'46.91"N

Longitude: 121°33'50.97"W

TAUP (ha): 3.5

Legend

Total Area Under Prescription (TAUP):

Falling Boundary

External to Falling Bdy

Falling Corner

Recce Plot

Bird Nest

Existing Road

Existing Trail

New Road Construction:

Haul Road

Temporary (Rehab)

Bladed Trail

Skid Trail

Detailed Engineering

Prescribed Reconstruction

Road Chainage

Bridge (Existing)

Bridge (Proposed)

Culvert (Existing)

Culvert (Proposed)

Rock Outcrop Area

Proposed / Designated

Stream Crossing

Gravel Pit

Transmission Line

Slide

Gully

Rock Outcrop

Windfall/Snag

Marsh/Swamp

Index Contour and Label

Intermediate Contour

Contour Interval is 20m

Landing/Temporary Landing

Log Dump/Helipad

Spoil Site

Quarry

Geographic Centre

0 25 50 100 150 200 m

Scale: 1:5,000

Digital Mapping by:

CHARTWELL

Project Number: 23-5307

Drawn By: MH

Date: 2023-05-23