

**Riparian Stream Class-FISH:**  
 S1, S2, S3, S4  
 Unknown

**Riparian Stream Class-NO FISH:**  
 S5, S6  
 Unknown

**Non-classified Drainage**

**Seepage**

**Stream Class, Reach Break**

**Riparian Lake (L1-L4)**

**Riparian Wetland (W1-W5)**

**Water Body ID #**

**Retention Patch (Engineered)**

**Retention Patch (Proposed)**

**Dispersed Retention Trees**

**Wildlife Tree Retention Area**

**Adjacent Wildlife Tree Retention Area**

**Road Right-of-Way**

**Riparian Reserve Zone**

**Riparian Management Zone**  
 (if different than SU prescription)

**Ground-Based Yarding Area**

**Cable Yarding Area**

**Helicopter Harvest Area**

**Ground-Based Area >35% Slope**

**Non-Productive**

**Windthrow Management Area**

**Machine Free Zone**

**Park**

**Previous Harvest**

**Old Growth Mgmt. Area**

## Harvest System

(Yarding Direction)

**Ground Based**

**Skyline**

**Grapple**

**Harvest System Split Line**

**Yarding Split Line**

## Field Marking

**Falling Boundary:**  
 Orange FB Ribbon & Orange Paint

**Retention Patch:**  
 Orange Black Stripe Ribbon  
 & Orange Paint

**Road Right of Way:**  
 Orange Ribbon & Orange Paint

**Road Centre Line:**  
 Pink Ribbon & Pink Tag

**Falling Corner:**  
 Orange Tag & FC # Marked

**Dispersed Retention Trees**  
 Orange Painted Dot Each Side & Base

**Station Marks**  
 White Ribbon

**Fish Stream:**  
 Red White Stripe Ribbon

**Non Fish Stream:**  
 Blue White Stripe Ribbon



**Deflection Line:**  
 Green Ribbon

**Machine Free Zone:**  
 Red Ribbon


**Cruise Lines & Plots:**  
 Blue Ribbon

| Logging Area Summary (ha)   |        |           |       |        |              |           |          |
|-----------------------------|--------|-----------|-------|--------|--------------|-----------|----------|
| Block                       | Gross  | Retention | WTRA  | RP RoW | NP Nat.      | Exist.Rd. | Net Harv |
| VE115                       | 21.6   | 0.5       | 2.9   | 0.0    | 0.0          | 1.2       | 17.0     |
|                             |        |           |       |        |              |           |          |
| Harvest System Summary (ha) |        |           |       |        |              |           |          |
| Block                       | Aerial |           | Cable |        | Ground-Based |           | Total    |
| VE115                       | 0.0    |           | 3.0   |        | 14.0         |           | 17.0     |
|                             |        |           |       |        |              |           |          |

| Stream Reach ID | Stream Class | Reserve Zone Width (m) | Mgmt. Zone Width (m) |
|-----------------|--------------|------------------------|----------------------|
| N/A             | N/A          | N/A                    | N/A                  |

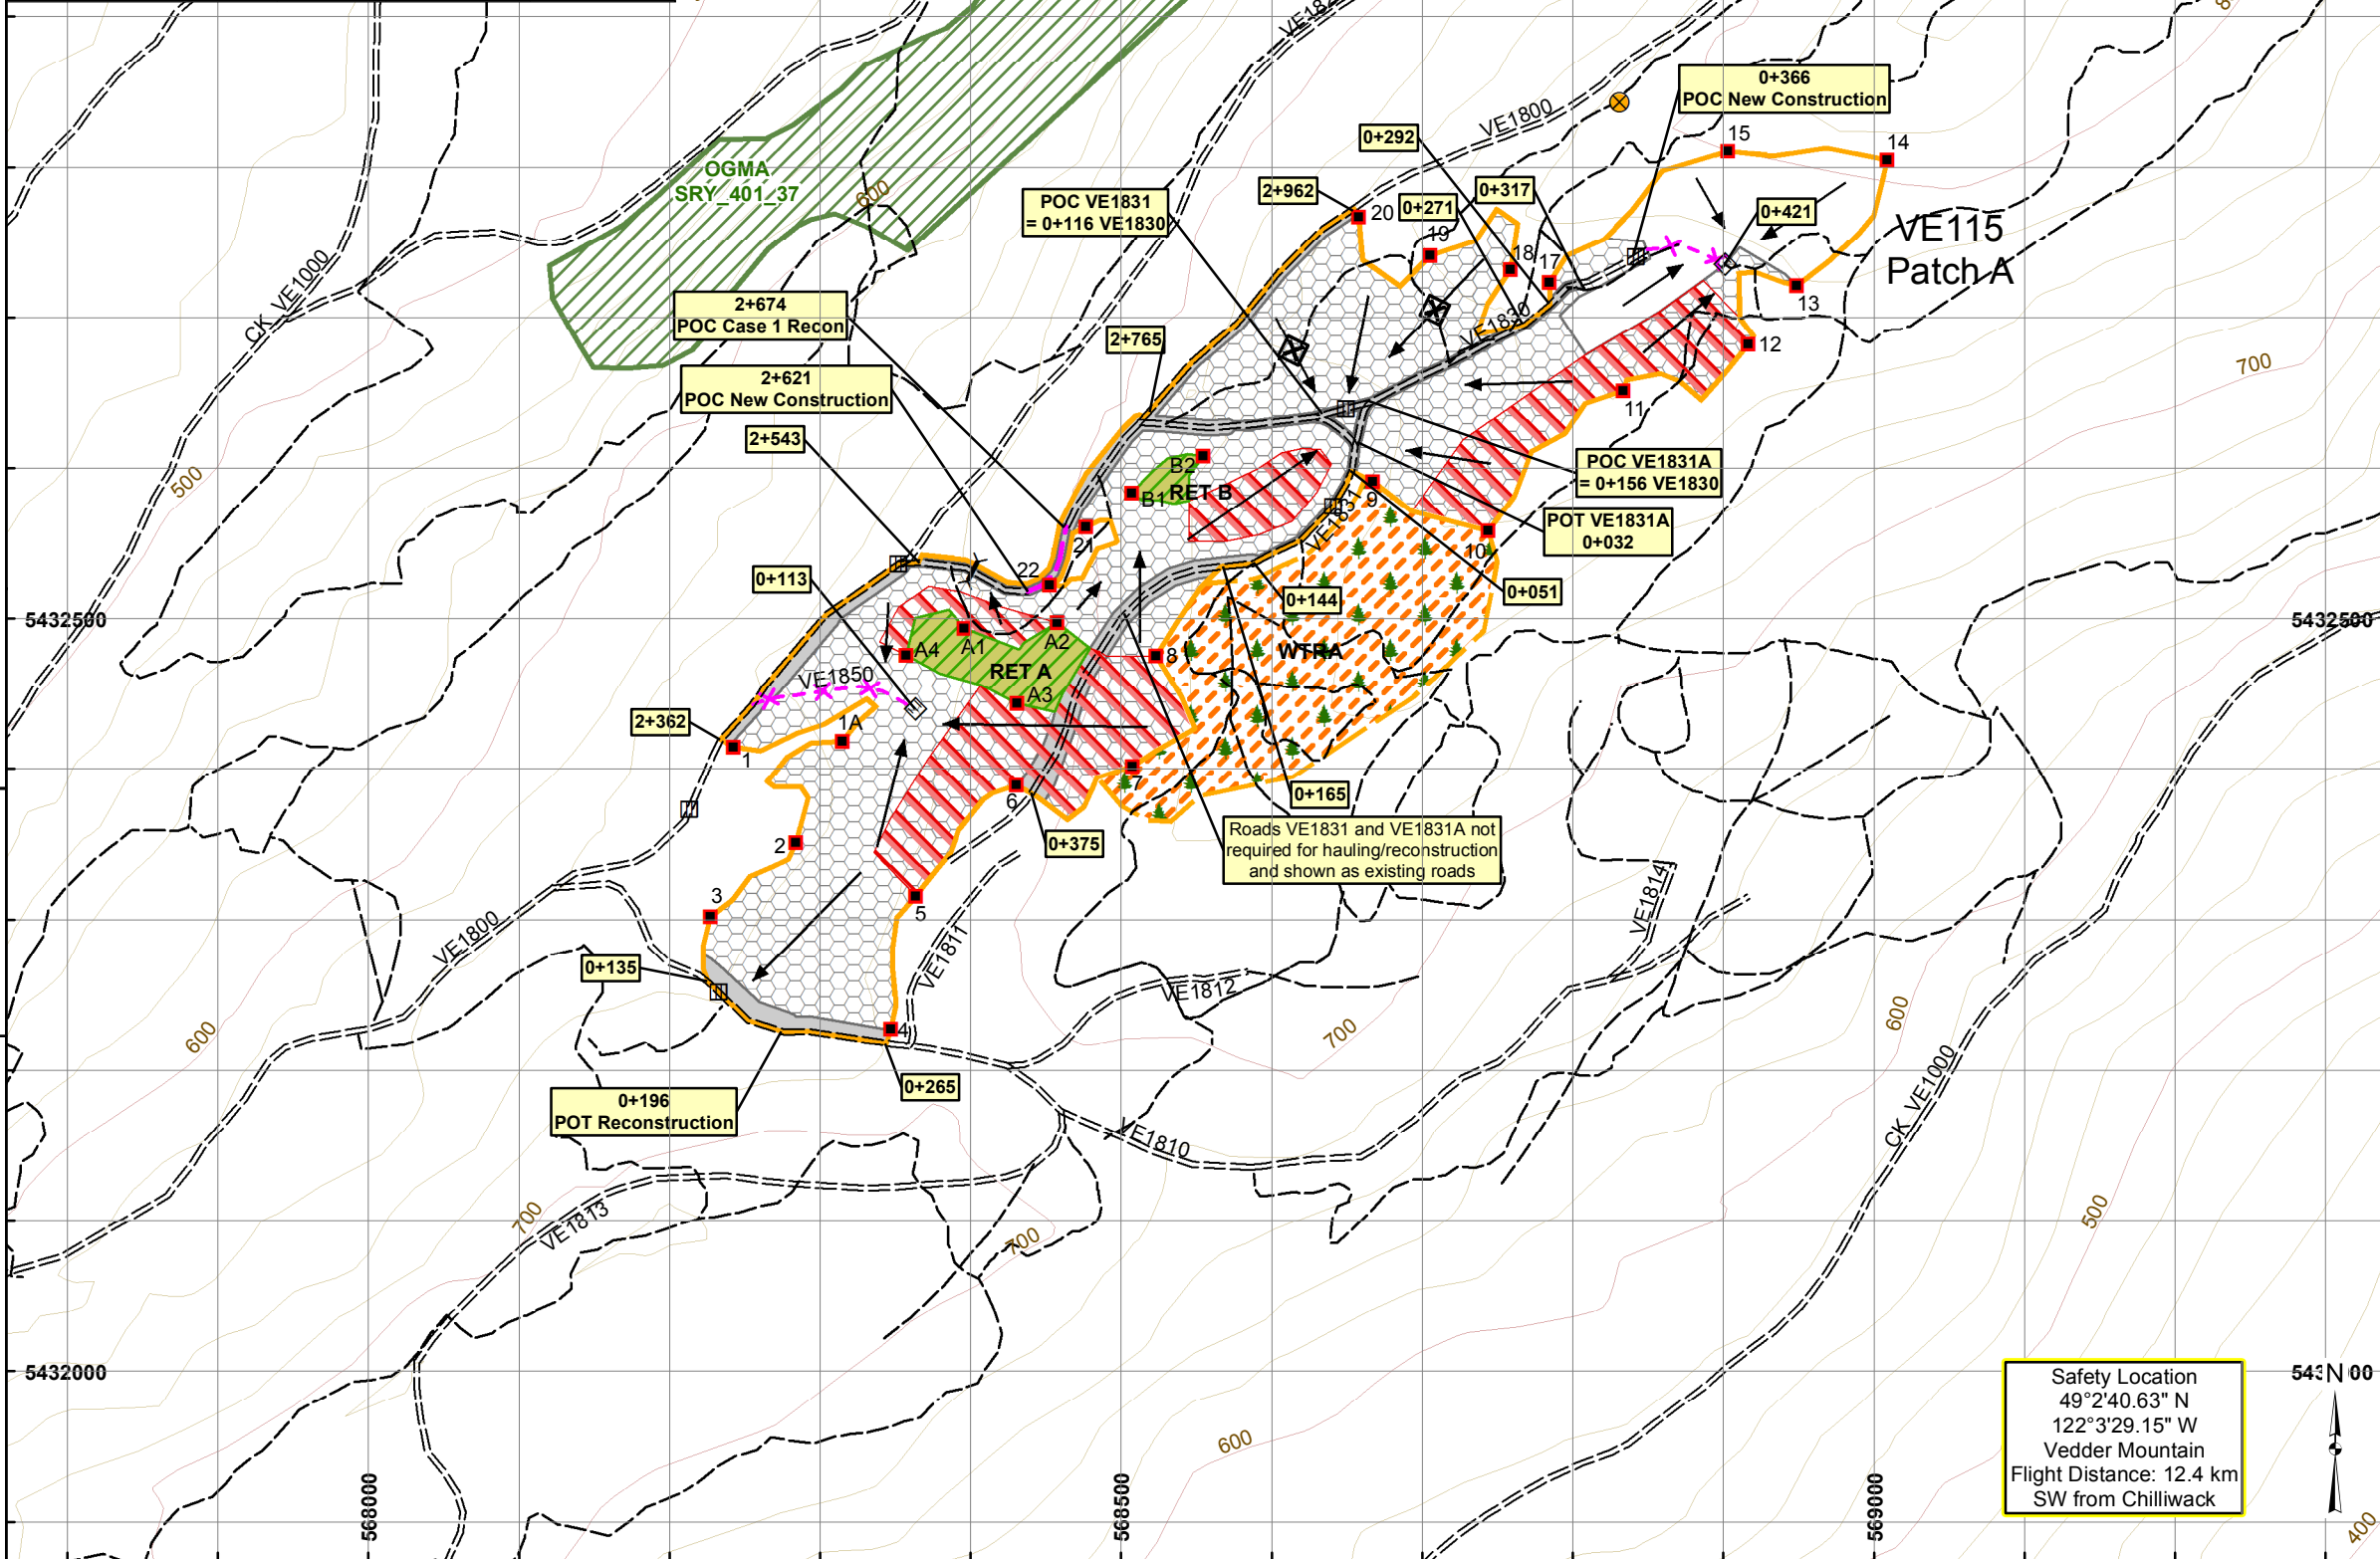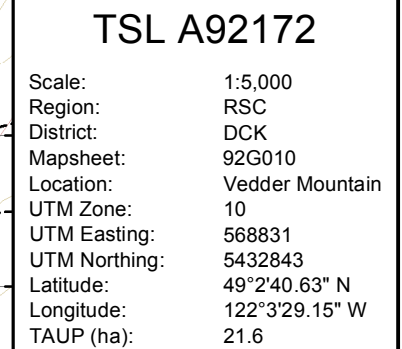

| Total Area Under Prescription (TAUP): |  |
|---------------------------------------|--|
| Falling Boundary                      |  |
| External to Falling Bdy               |  |
| Falling Corner                        |  |
| SP Plot                               |  |
| Standard Unit Boundary                |  |
| Treatment Unit Boundary               |  |
| Existing Road                         |  |
| Existing Trail                        |  |
| Proposed Roads:                       |  |
| Haul Road                             |  |
| Designated Skid Trail                 |  |
| Temporary (Rehab)                     |  |
| Backspar Trail                        |  |
| Road Chainage                         |  |
| Bridge (Existing)                     |  |
| Bridge (Proposed)                     |  |
| Culvert (Existing)                    |  |
| Culvert (Proposed)                    |  |
| Survey Route                          |  |
| Unclassified Road                     |  |
| Rock Outcrop Area                     |  |
| Proposed / Designated Crossing        |  |
| Gravel Pit                            |  |
| Transmission Line                     |  |
| Permanent Structures                  |  |
| Slide                                 |  |
| Gully                                 |  |
| Rock Outcrop                          |  |
| Windfall/Snag                         |  |
| Marsh/Swamp                           |  |
| Index Contour and Label               |  |
| Intermediate Contour                  |  |
| Contour Interval is 20m               |  |
| Landing/Temporary Landing             |  |
| Dryland Sort/Water Sort               |  |
| Log Dump/Helipad                      |  |
| Helicopter Drop Zone                  |  |
| Quarry                                |  |
| Geographic Centre                     |  |

 

Scale: 1:5,000



|                 |            |
|-----------------|------------|
| Project Number: | 15-535     |
| Drawn By:       | JA / MC    |
| Date:           | 2016-02-26 |