

Management Areas

- Riparian Stream Class-FISH:
S1, S2, S3, S4
Unknown
- Riparian Stream Class-NO FISH:
S5, S6
Unknown
- Non-classified Drainage
- Seepage
- Stream Class, Reach Break
- Riparian Lake (L1-L4)
- Riparian Wetland (W1-W5)
- Water Body ID #
- Retention Patch (Engineered)
- Retention Patch (Proposed)
- Dispersed Retention Trees
- Wildlife Tree Retention Area
- Adjacent Wildlife Tree Retention Area
- Road Right-of-Way
- Riparian Reserve Zone
- Riparian Management Zone
(if different than SU prescription)
- Ground-Based Yarding Area
- Cable Yarding Area
- Helicopter Harvest Area
- Ground-Based Area >35% Slope
- Non-Productive
- Windthrow Management Area
- Machine Free Zone
- Special Management Zone
- Park
- Water Supply Intake
- Previous Harvest
- Old Growth Mgmt. Area
- Ungulate Winter Range

Harvest System


- Ground Based
- Skyline
- Grapple
- Harvest System Split Line
- Yarding Split Line

Field Marking

- Falling Boundary:**
Orange FB Ribbon & Orange Paint
- Retention Patch:**
Orange Black Stripe Ribbon & Orange Paint
- Road Right of Way:**
Orange Ribbon & Orange Paint
- Road Centre Line:**
Pink Ribbon & Pink Tag
- Falling Corner:**
Orange Tag & FC # Marked
- Dispersed Retention Trees**
Orange Painted Dot Each Side & Base
- Station Marks**
White Ribbon
- Fish Stream:** Red White Stripe Ribbon
- Non Fish Stream:** Blue White Stripe Ribb.
- Deflection Line:** Green Ribbon
- Machine Free Zone:** Red Ribbon
- Cruise Lines & Plots:** Blue Ribbon


Culvert Summary					
Road Number	Road Station	Culvert Type	Culvert Dimensions		Culvert Skew
			Diameter	Length	
HU1261	1+839	WBC	1	3	90
HU1261	2+048	CMP	500	7	90
HU1261	2+165	WBC	1	2	90
HU1261	2+213	CMP	500	8	90
HU1261	2+268	CMP	500	8	90
HU1261	2+357	CMP	600	8	90
HU1261	2+383	CMP	600	7	90
HU1261	2+494	Bridge	1x3.5		
HU1261	2+517	CMP	500	8	90
HU1261	2+960	CMP	500	9	90
HU1261	3+136	CMP	500	7	90
HU1261D	0+623	CMP	500	9	90
HU1261D	0+708	WBC	1	3	90
HU1261D	0+952	CMP	600	8	90
HU1261D	1+022	CMP	500	8	90
HU1261F	0+044	CMP	600	9	90
HU1261F	0+067	CMP	600	7	90
HU1261F	0+149	CMP	500	7	90
HU1261F	0+212	WBC	1	3	90
HU1261F	0+276	CMP	500	7	90
HU1261F	0+398	CMP	500	7	90

Road Construction Summary	
Road Section	Length (km)
HU1261 (1+763 - 3+182)	1.419
HU1261D (0+547 - 1+073)	0.526
HU1261F	0.462
HU1261G	0.061
HU1261H	0.026
Total Roads	2.494

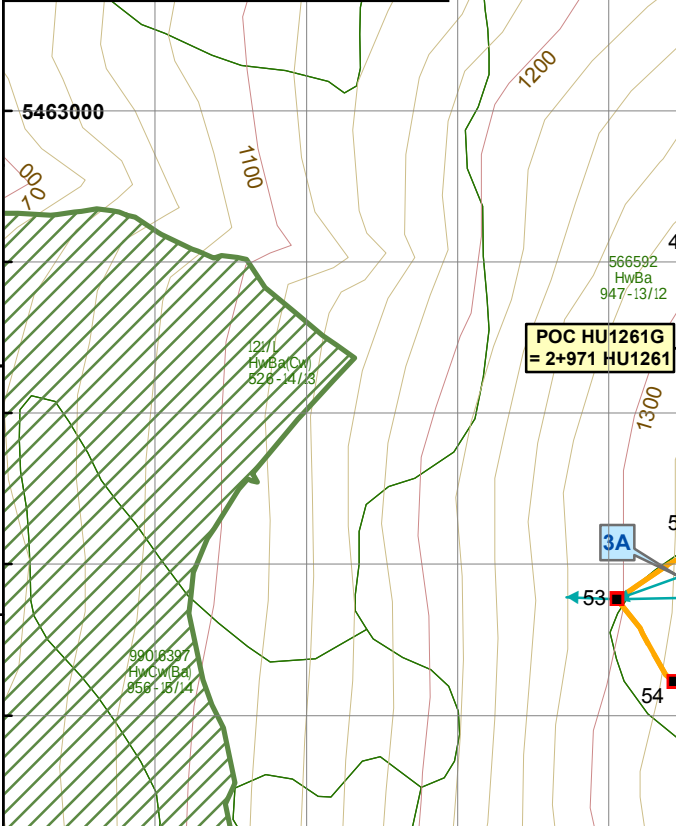

Spoil Site			
Road	Start Station	End Station	Comments
HU1261	1+854	1+882	Centre Sta. 1+868
HU1261D	0+546	0+577	Centre Sta. 0+562
HU1261D	0+718	0+732	Centre Sta. 0+725

End Haul			
Road	Start Station	End Station	Comments
HU1261	1+912	1+940	Full Bench, No Sidecast
HU1261	1+968	2+001	Full Bench, No Sidecast
HU1261D	0+588	0+639	Full Bench, No Sidecast, Full Fill over drainage structure.
HU1261D	0+742	0+781	Full Bench, No Sidecast

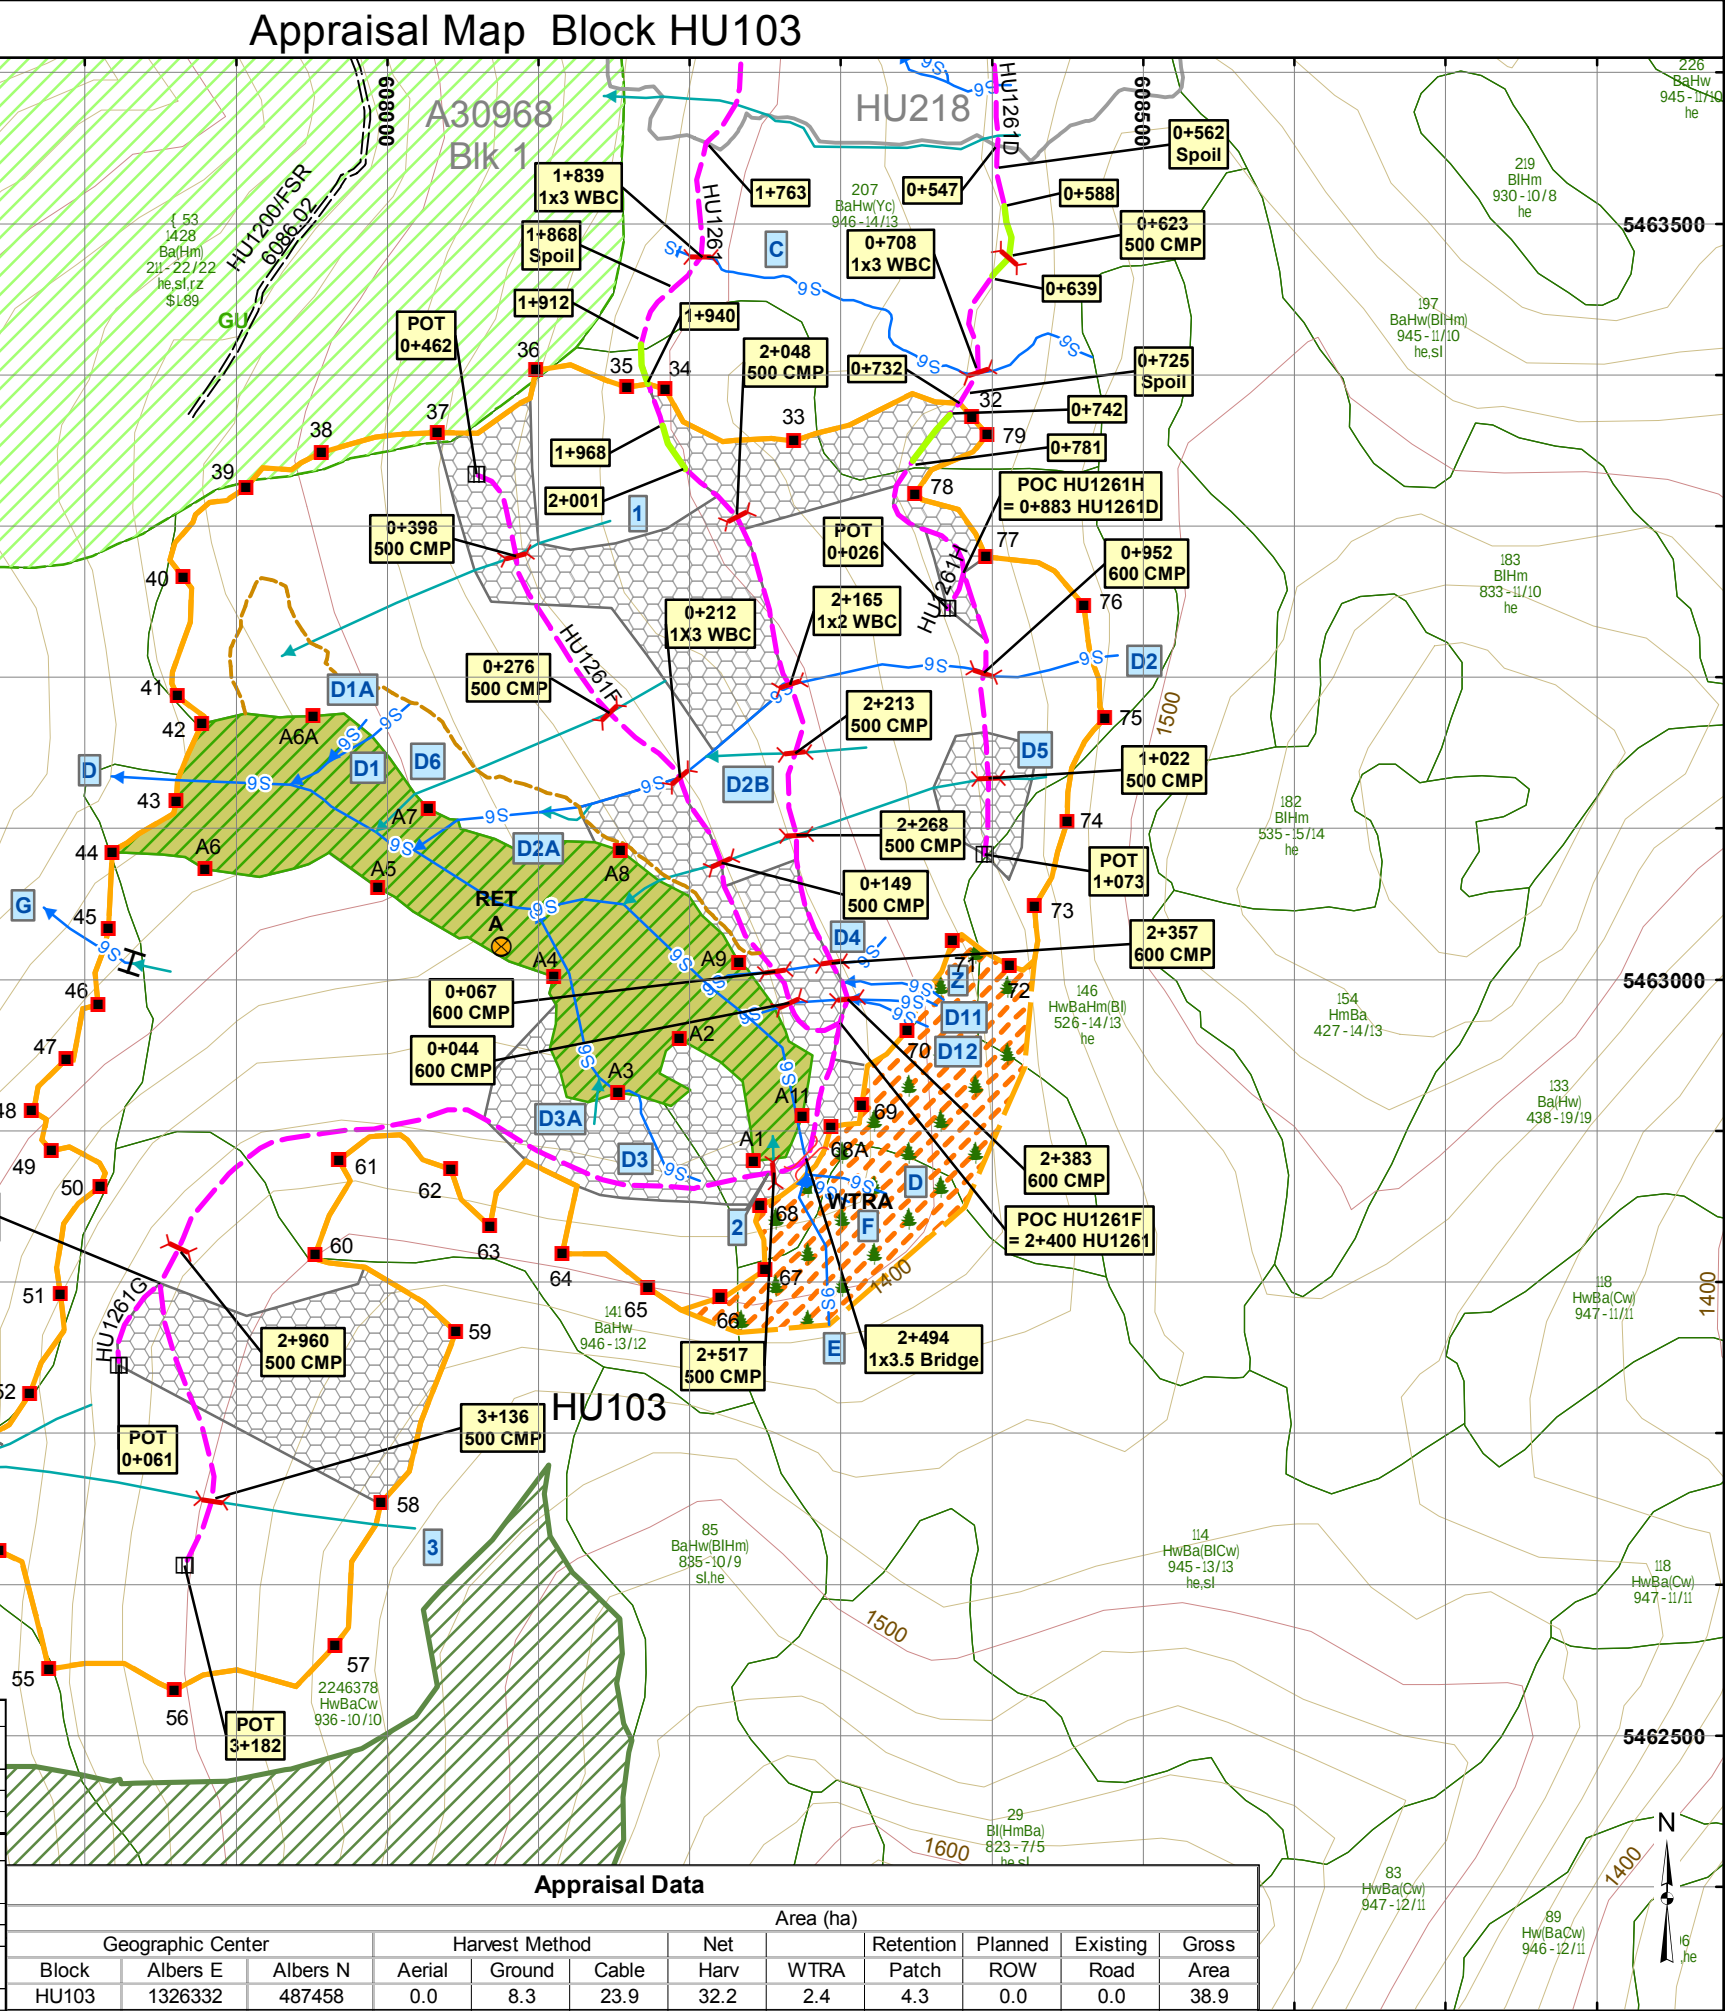

BCTS
BC Timber Sales
Chinook

TSL A93352

Scale: 1:5,000
Region: RSC
District: DCK
Mapsheet: 92H033
Location: Hunter Creek
UTM Zone: 10
UTM Easting: 608075
UTM Northing: 5463021
Latitude: 49°18'37.29"N
Longitude: 121°30'47.21"W
TAUP (ha): 38.9

Legend
Total Area Under Prescription (TAUP):
Falling Boundary
External to Falling Bdy
Falling Corner
SP Plot
Standard Unit Boundary
End Haul
Existing Road
Existing Trail
New Road Construction:
Haul Road
Designated Skid Trail
Temporary (Rehab)
Backspar Trail
Road Chainage
Bridge (Existing)
Bridge (Proposed)
Culvert (Existing)
Culvert (Proposed)
Survey Route
Unclassified Road
Rock Outcrop Area
Proposed / Designated Stream Crossing
Gravel Pit
Transmission Line
Permanent Structures
Slide
Gully
Rock Outcrop
Windfall/Snag
Marsh/Swamp
Index Contour and Label
Intermediate Contour
Contour Interval is 20m
Landing/Temporary Landing
Dryland Sort/Water Sort
Log Dump/Helipad
Helicopter Drop Zone
Quarry
Geographic Centre

25m 0 25 50 100 150m
Scale: 1:5,000
Digital Mapping by:
CHARTWELL
Consultants Ltd.

Project Number: 15-531
Drawn By: KO/JC
Date: 2015-10-29