


Block C0211 Site Plan Map

576600				576800			577000			577200				
Site Plan Table														
Block	Standard Unit	Eco Unit	BioGeo Subzone	Site Series	Silviculture System	Standards ID	Area Summary (ha)							
							Gross	Perm. Access	Rock / Brush	Swamp	Existing Roads	Retention	Other	NAR
CO211	1	A	CWHvm2	01/80, 03/20	Clearcut	1009502	14.78	0.93	0.00	0.00	0.00	0.00		13.85
	WTRA						2.62							
	Total						17.40	0.93	0.00	0.00	0.00	0.00	0.00	13.85

SU1- Stocking Standards							
Species / Min. Free to Grow Height (m)		Well Spaced Stocking at Free To Grow (sph)			Regen Delay/ Free Growing date (Years)	Min. intertree distance (m)	Ht. relative to competition (%)
Preferred Species	Acceptable Species	Target (p & a)	Min. (p & a)	Min. (p)			
Ba/1.8	Hw/1.5	900	500	400	3 / 20	2	150
Cw/1.5							
Fd/2.3							
Hw/2.5							
Yc/1.5							

Stream Reach #	Stream Class	Reserve Zone Width (m)	Management Zone Width (m)	Machine Free Zone Width (m)
A	NCD	0	0	-
B	S6	0	20	-
C	S6	0	20	-

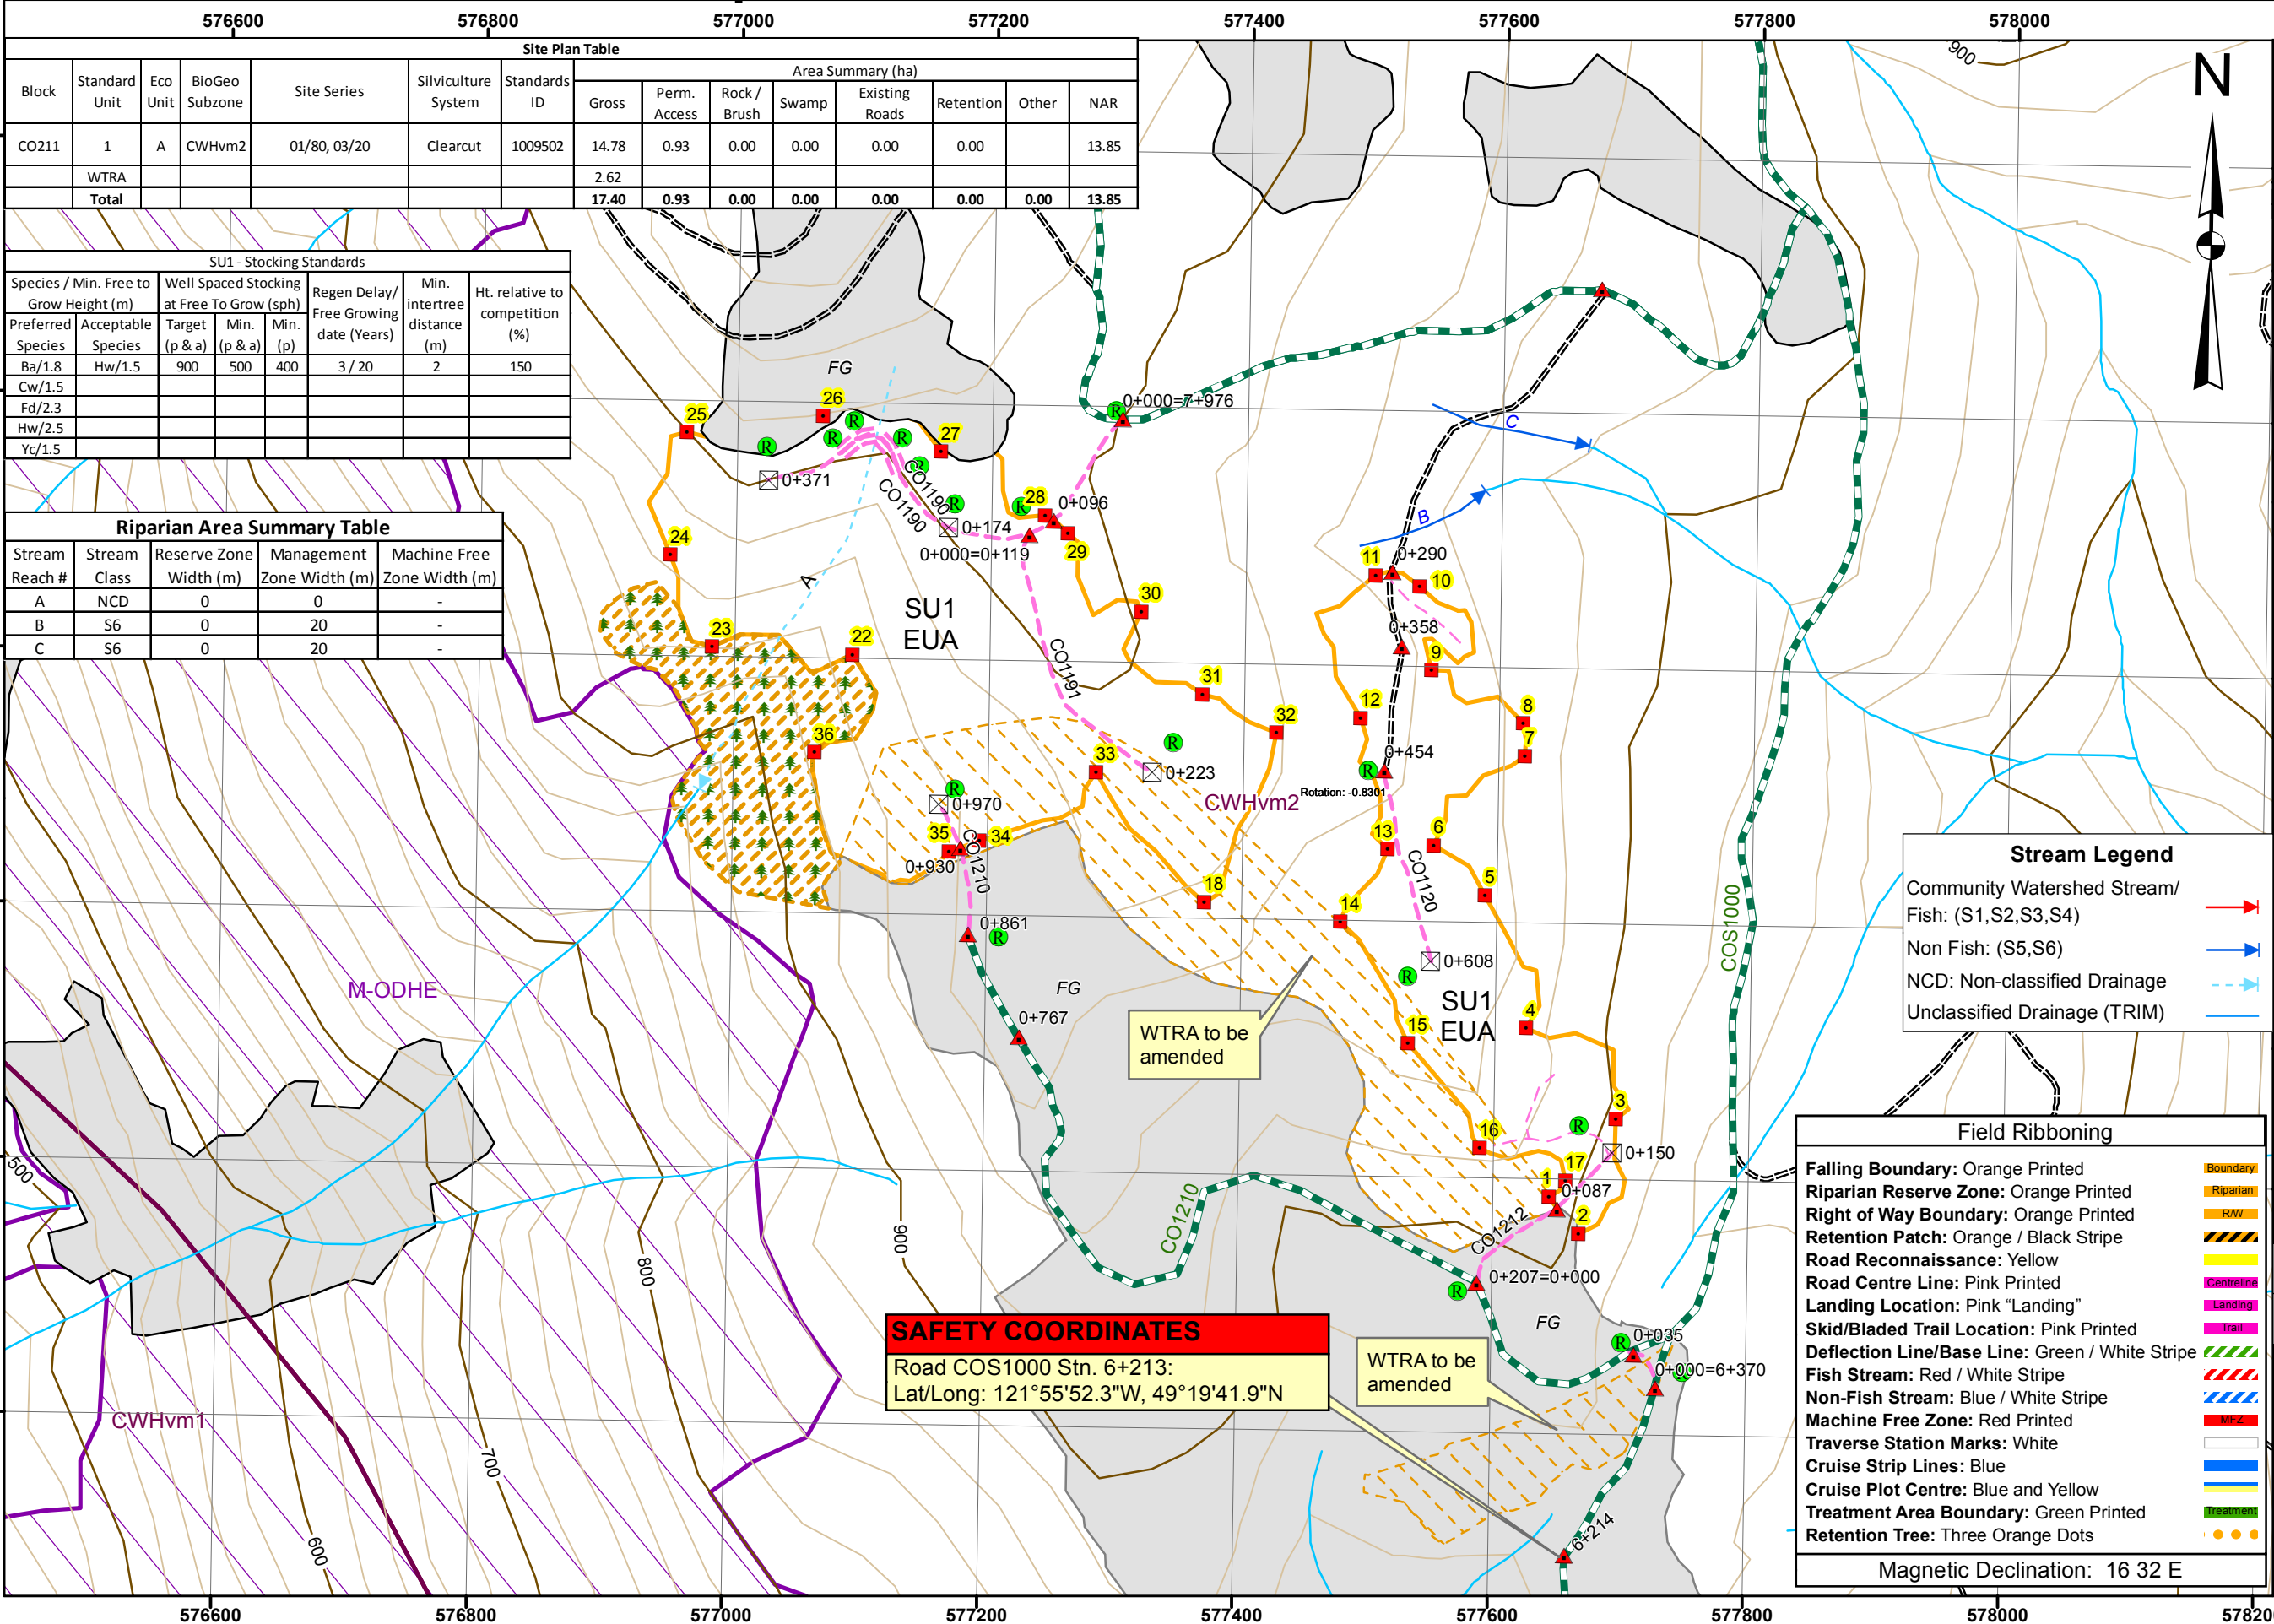

Block Identification

TSL: A93713
Block: CO211

Forest Region: South Coast
Forest District: Chilliwack
Forest Development Unit (FDU):
Chehalis / West Harrison
Location: Connor Creek
Mapsheet #: 092H031
UTM Zone: 10
TSA: Fraser

Map Legend

-  Falling Boundary
 Falling Corner
 Wildlife Tree Retention Area
 WTRA-Other
 Adjacent Cutblock
 Proposed Roads
 Special Road Construction
 Road Station
 Reference Point
 Landing
 Built Road
 Forest Service Road
 Biogeo Subzone
 Ungulate Winter Range
 Index Contour and Label
 Intermediate Contour
 Contour Interval 20m.

Stream Legend


Community Watershed Stream
Fish: (S1,S2,S3,S4)
Non Fish: (S5,S6)
NCD: Non-classified Drainage
Unclassified Drainage (TRIM)

Field Ribboning

Falling Boundary: Orange Printed
Riparian Reserve Zone: Orange Printed
Right of Way Boundary: Orange Printed
Retention Patch: Orange / Black Stripe
Road Reconnaissance: Yellow
Road Centre Line: Pink Printed
Landing Location: Pink "Landing"
Skid/Bladed Trail Location: Pink Printed
Deflection Line/Base Line: Green / White Stripe
Fish Stream: Red / White Stripe
Non-Fish Stream: Blue / White Stripe
Machine Free Zone: Red Printed
Traverse Station Marks: White
Cruise Strip Lines: Blue
Cruise Plot Centre: Blue and Yellow
Treatment Area Boundary: Green Printed
Retention Tree: Three Orange Dots

Magnetic Declination: 16 32 E

1:5.00

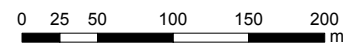

NAD 1983 UTM Zone 10

Engineering by



Created By: GF

Date: 5/3/2016